


Proposed Bon Marche Store 21 Bridge Street, Spalding

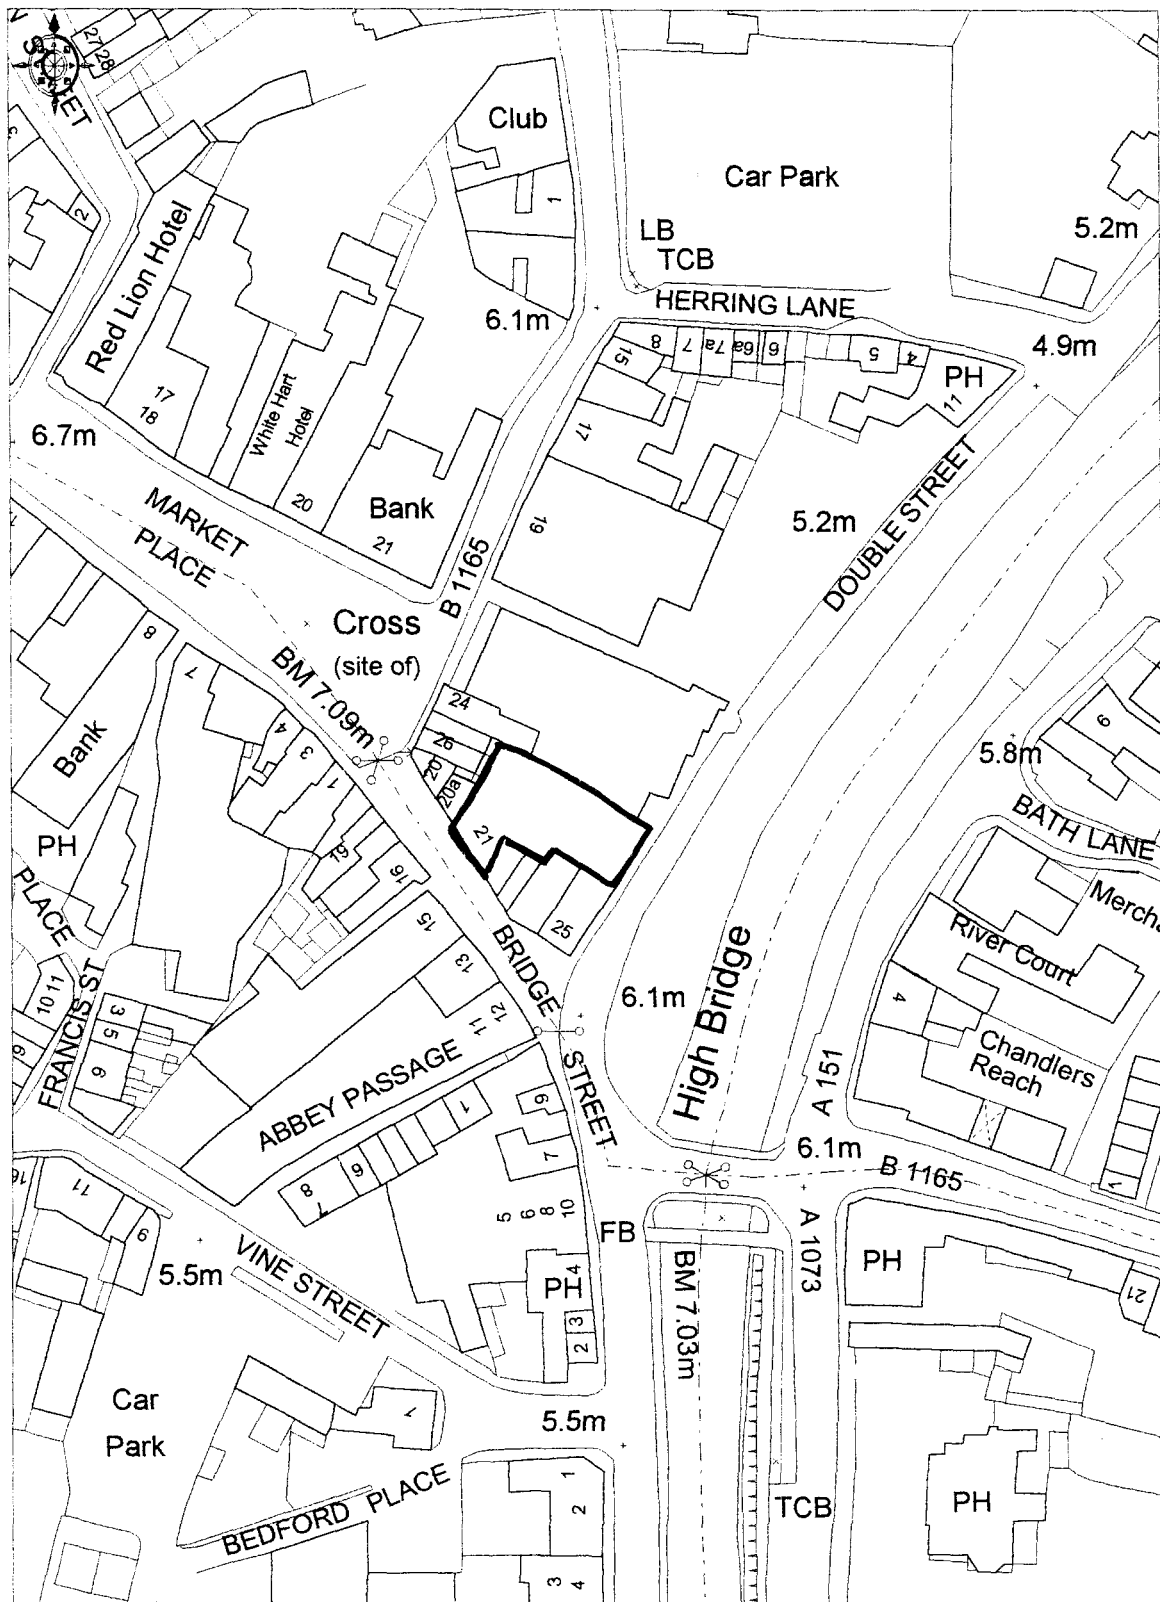

Ordnance Survey

© Crown copyright 2002. All rights reserved. Licence Number 100020449. Survey Scale - 1:2500. Plotted Scale - 1:1250