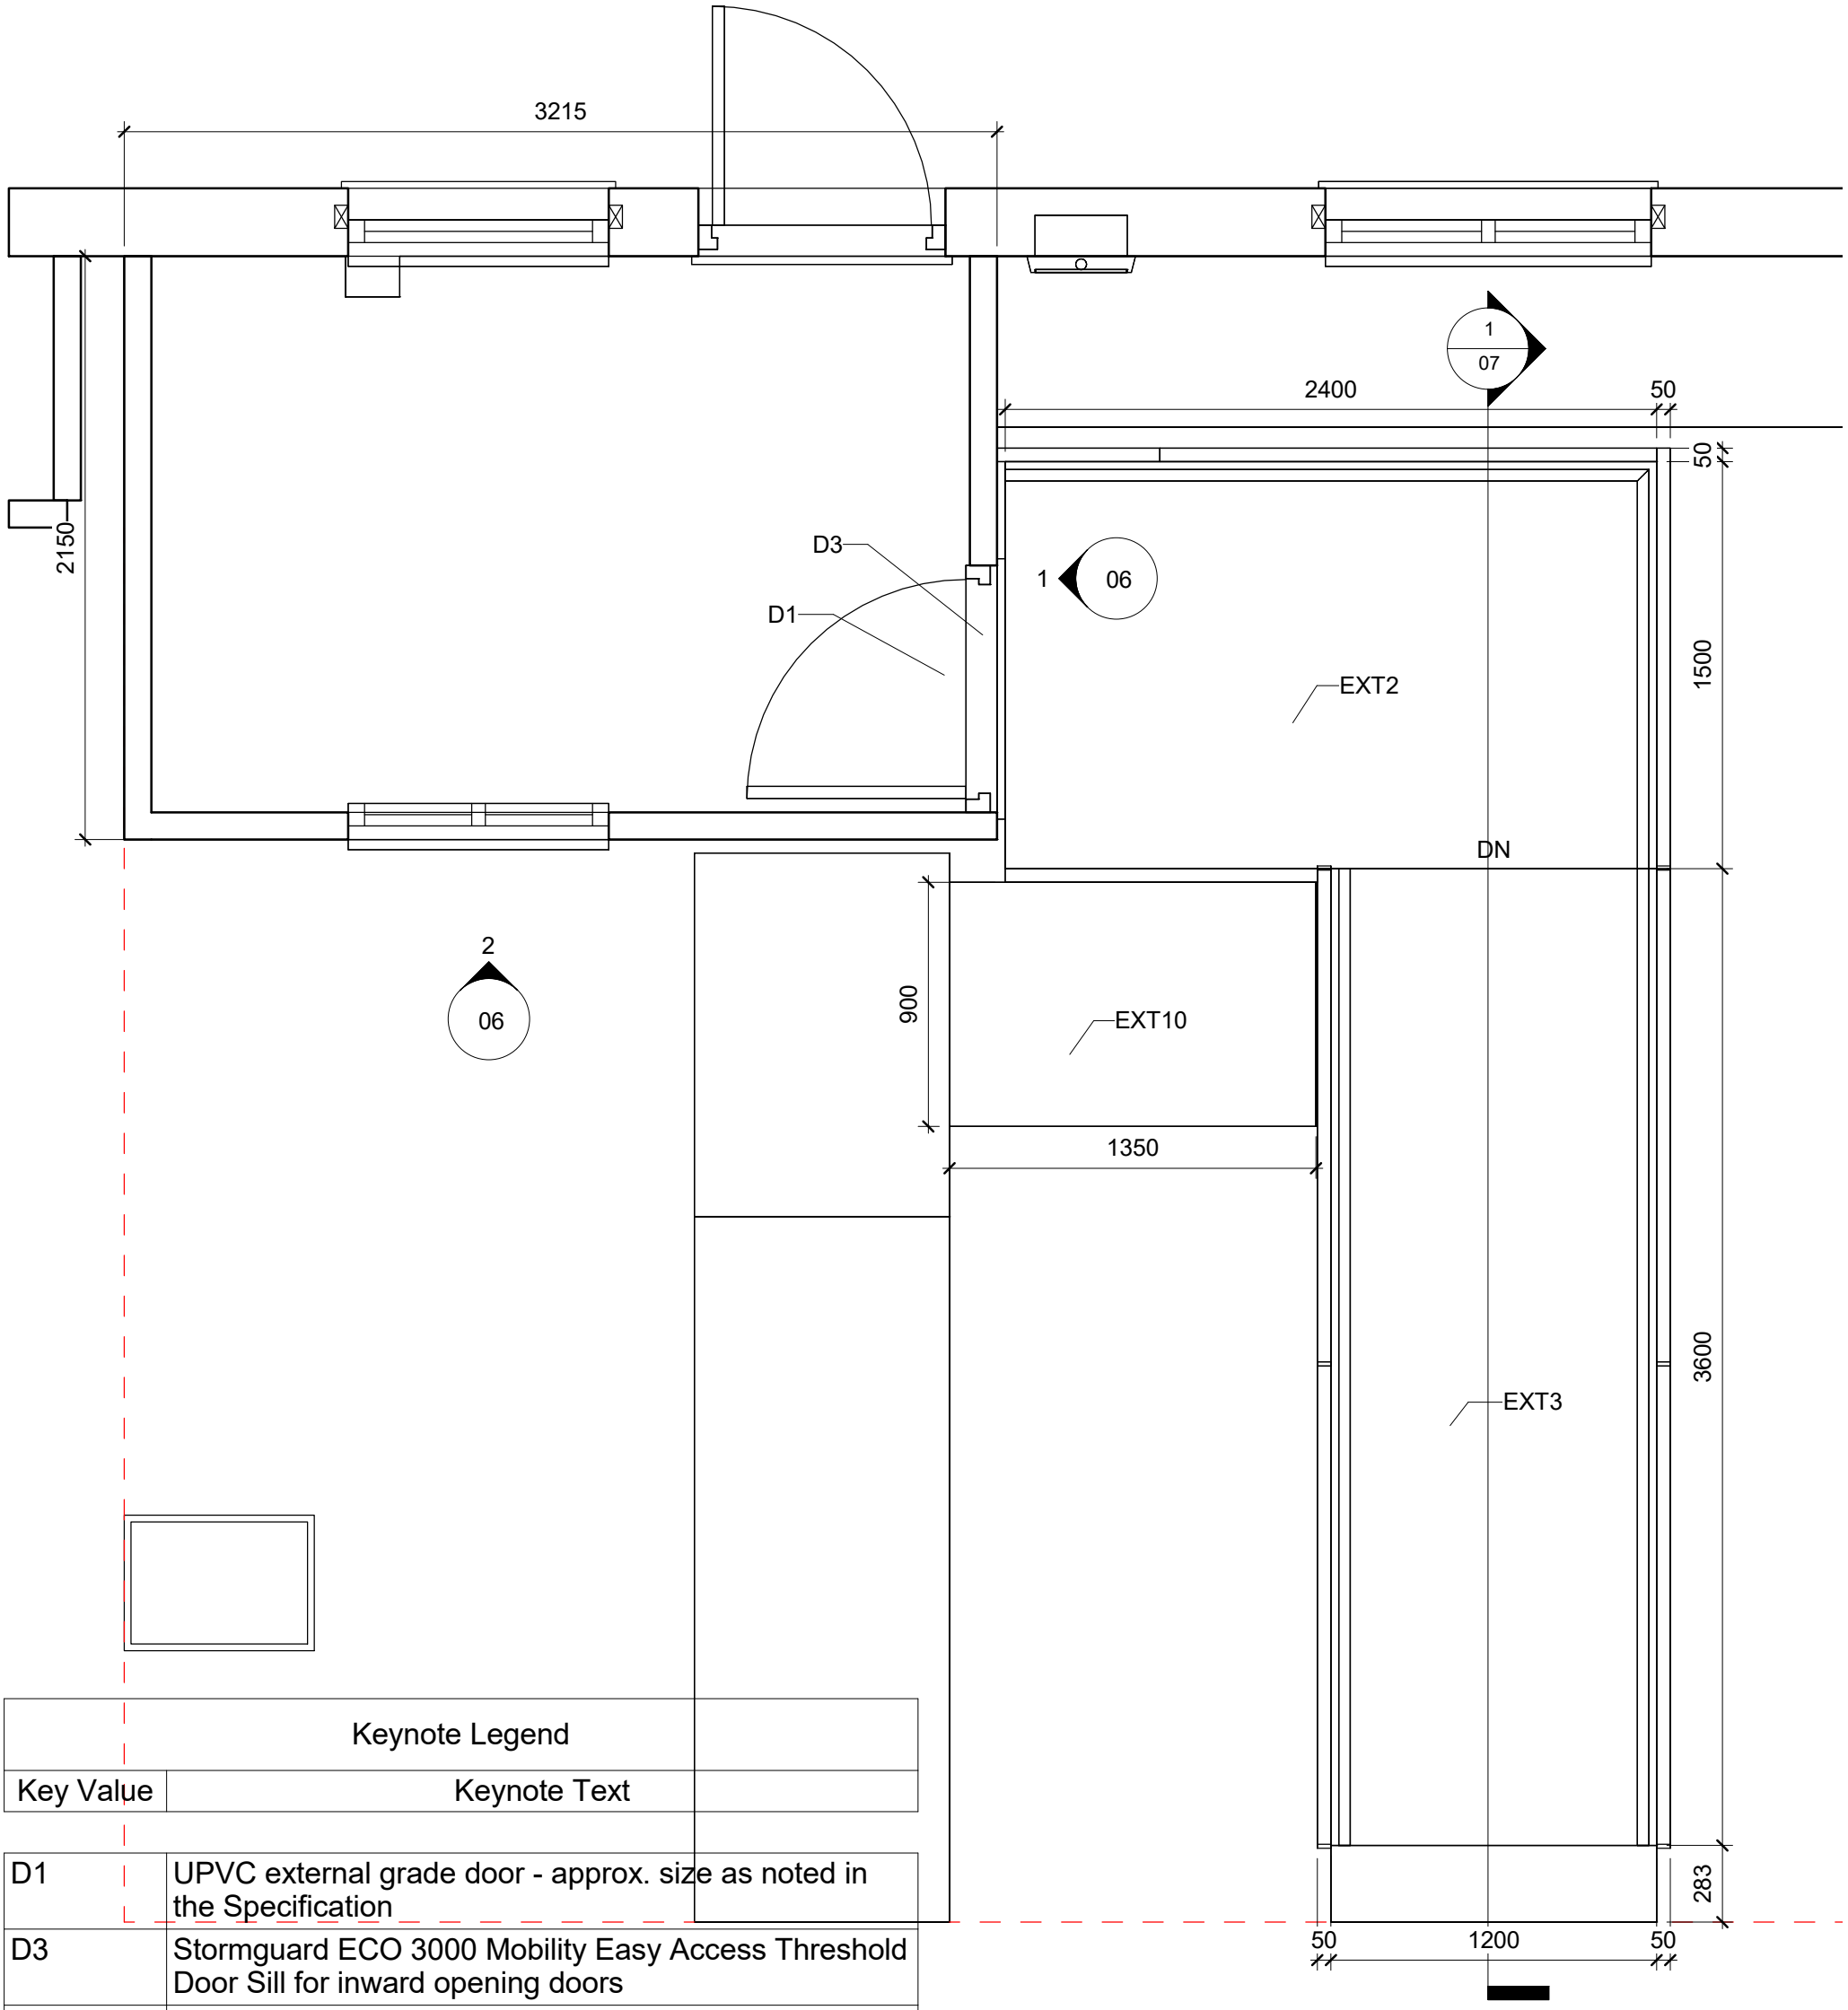


Keynote Legend	
Key Value	Keynote Text
D1	UPVC external grade door - approx. size as noted in the Specification
D3	Stormguard ECO 3000 Mobility Easy Access Threshold Door Sill for inward opening doors
EXT2	Concrete platform with fall of 1:50 away from dwelling for rainwater runoff
EXT3	Concrete ramp with transverse brushed non-slip surface
EXT10	Concrete step

1 Ground Floor - (Proposed)

1 : 25

SOUTH HOLLAND DISTRICT COUNCIL — Building Consultancy South Holland

Rev.	Description	Date

CLIENT

ADDRESS

Mr G Wiseman
19 Severn Road
Spalding
PE11 2JX

PROJECT	Date	Project number	Scale (@ A3)
Accessibilty Adaptations	04/10/2018	DFG/18/1002	1 : 25

SHEET	Drawn by	DRAWING NUMBER	REV
Proposed Ground	SG	05	