


1 Elevation 1 - a

1 : 25

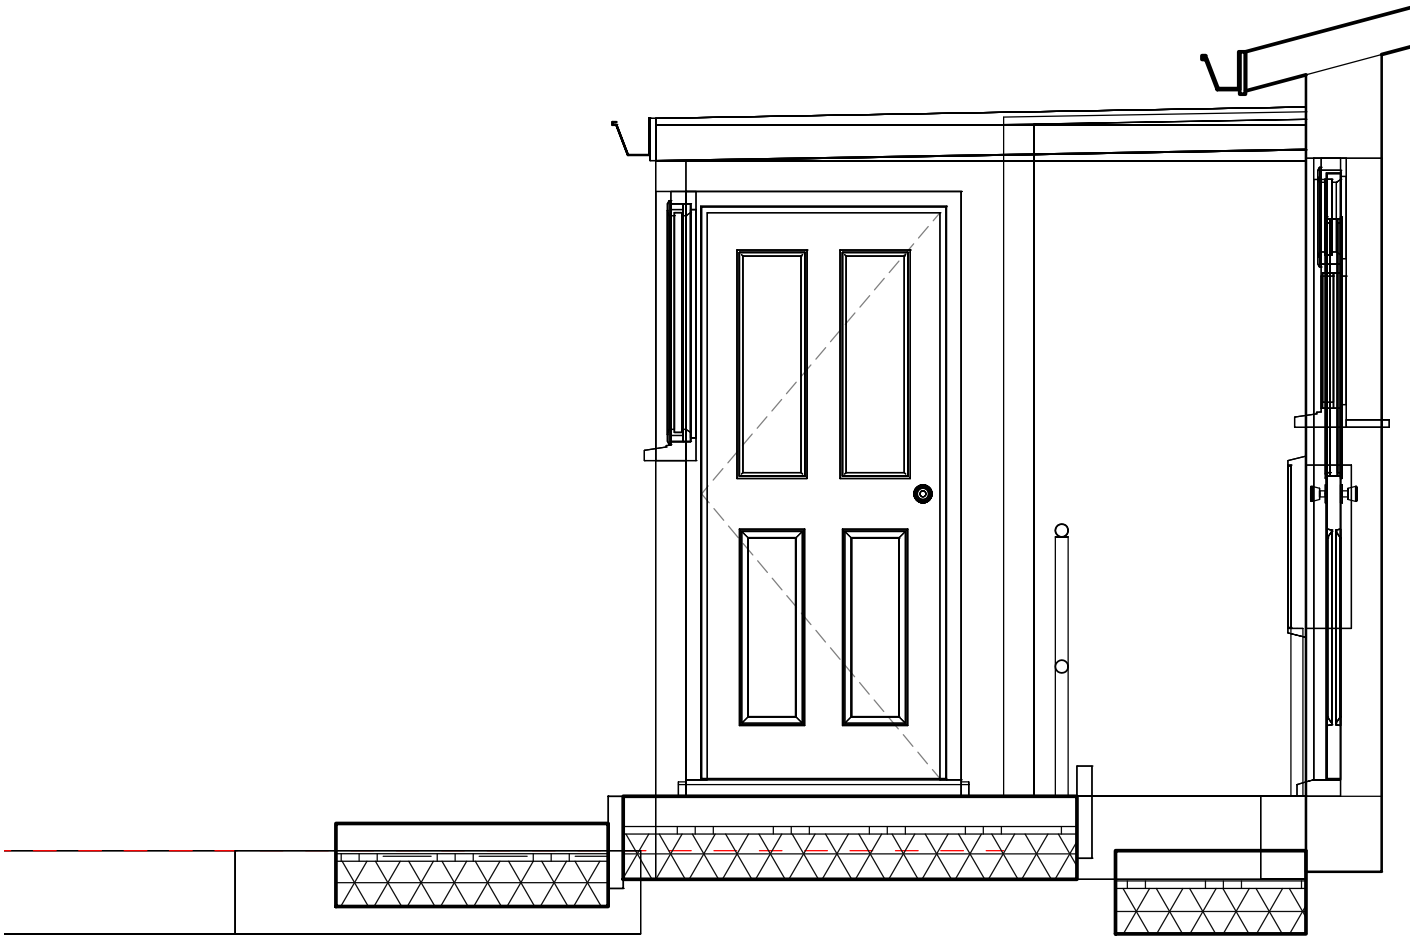

2 Elevation 2 - a

1 : 25

SOUTH HOLLAND DISTRICT COUNCIL

Building Consultancy South Holland

Rev.	Description	Date

CLIENT ADDRESS	Mr G Wiseman 19 Severn Road Spalding PE11 2JX	PROJECT Accessibilty Adaptations	Date 04/10/2018	Project number DFG/18/1002	Scale (@ A3) 1 : 25
		SHEET Proposed Elevations	Drawn by SG	DRAWING NUMBER 06	REV