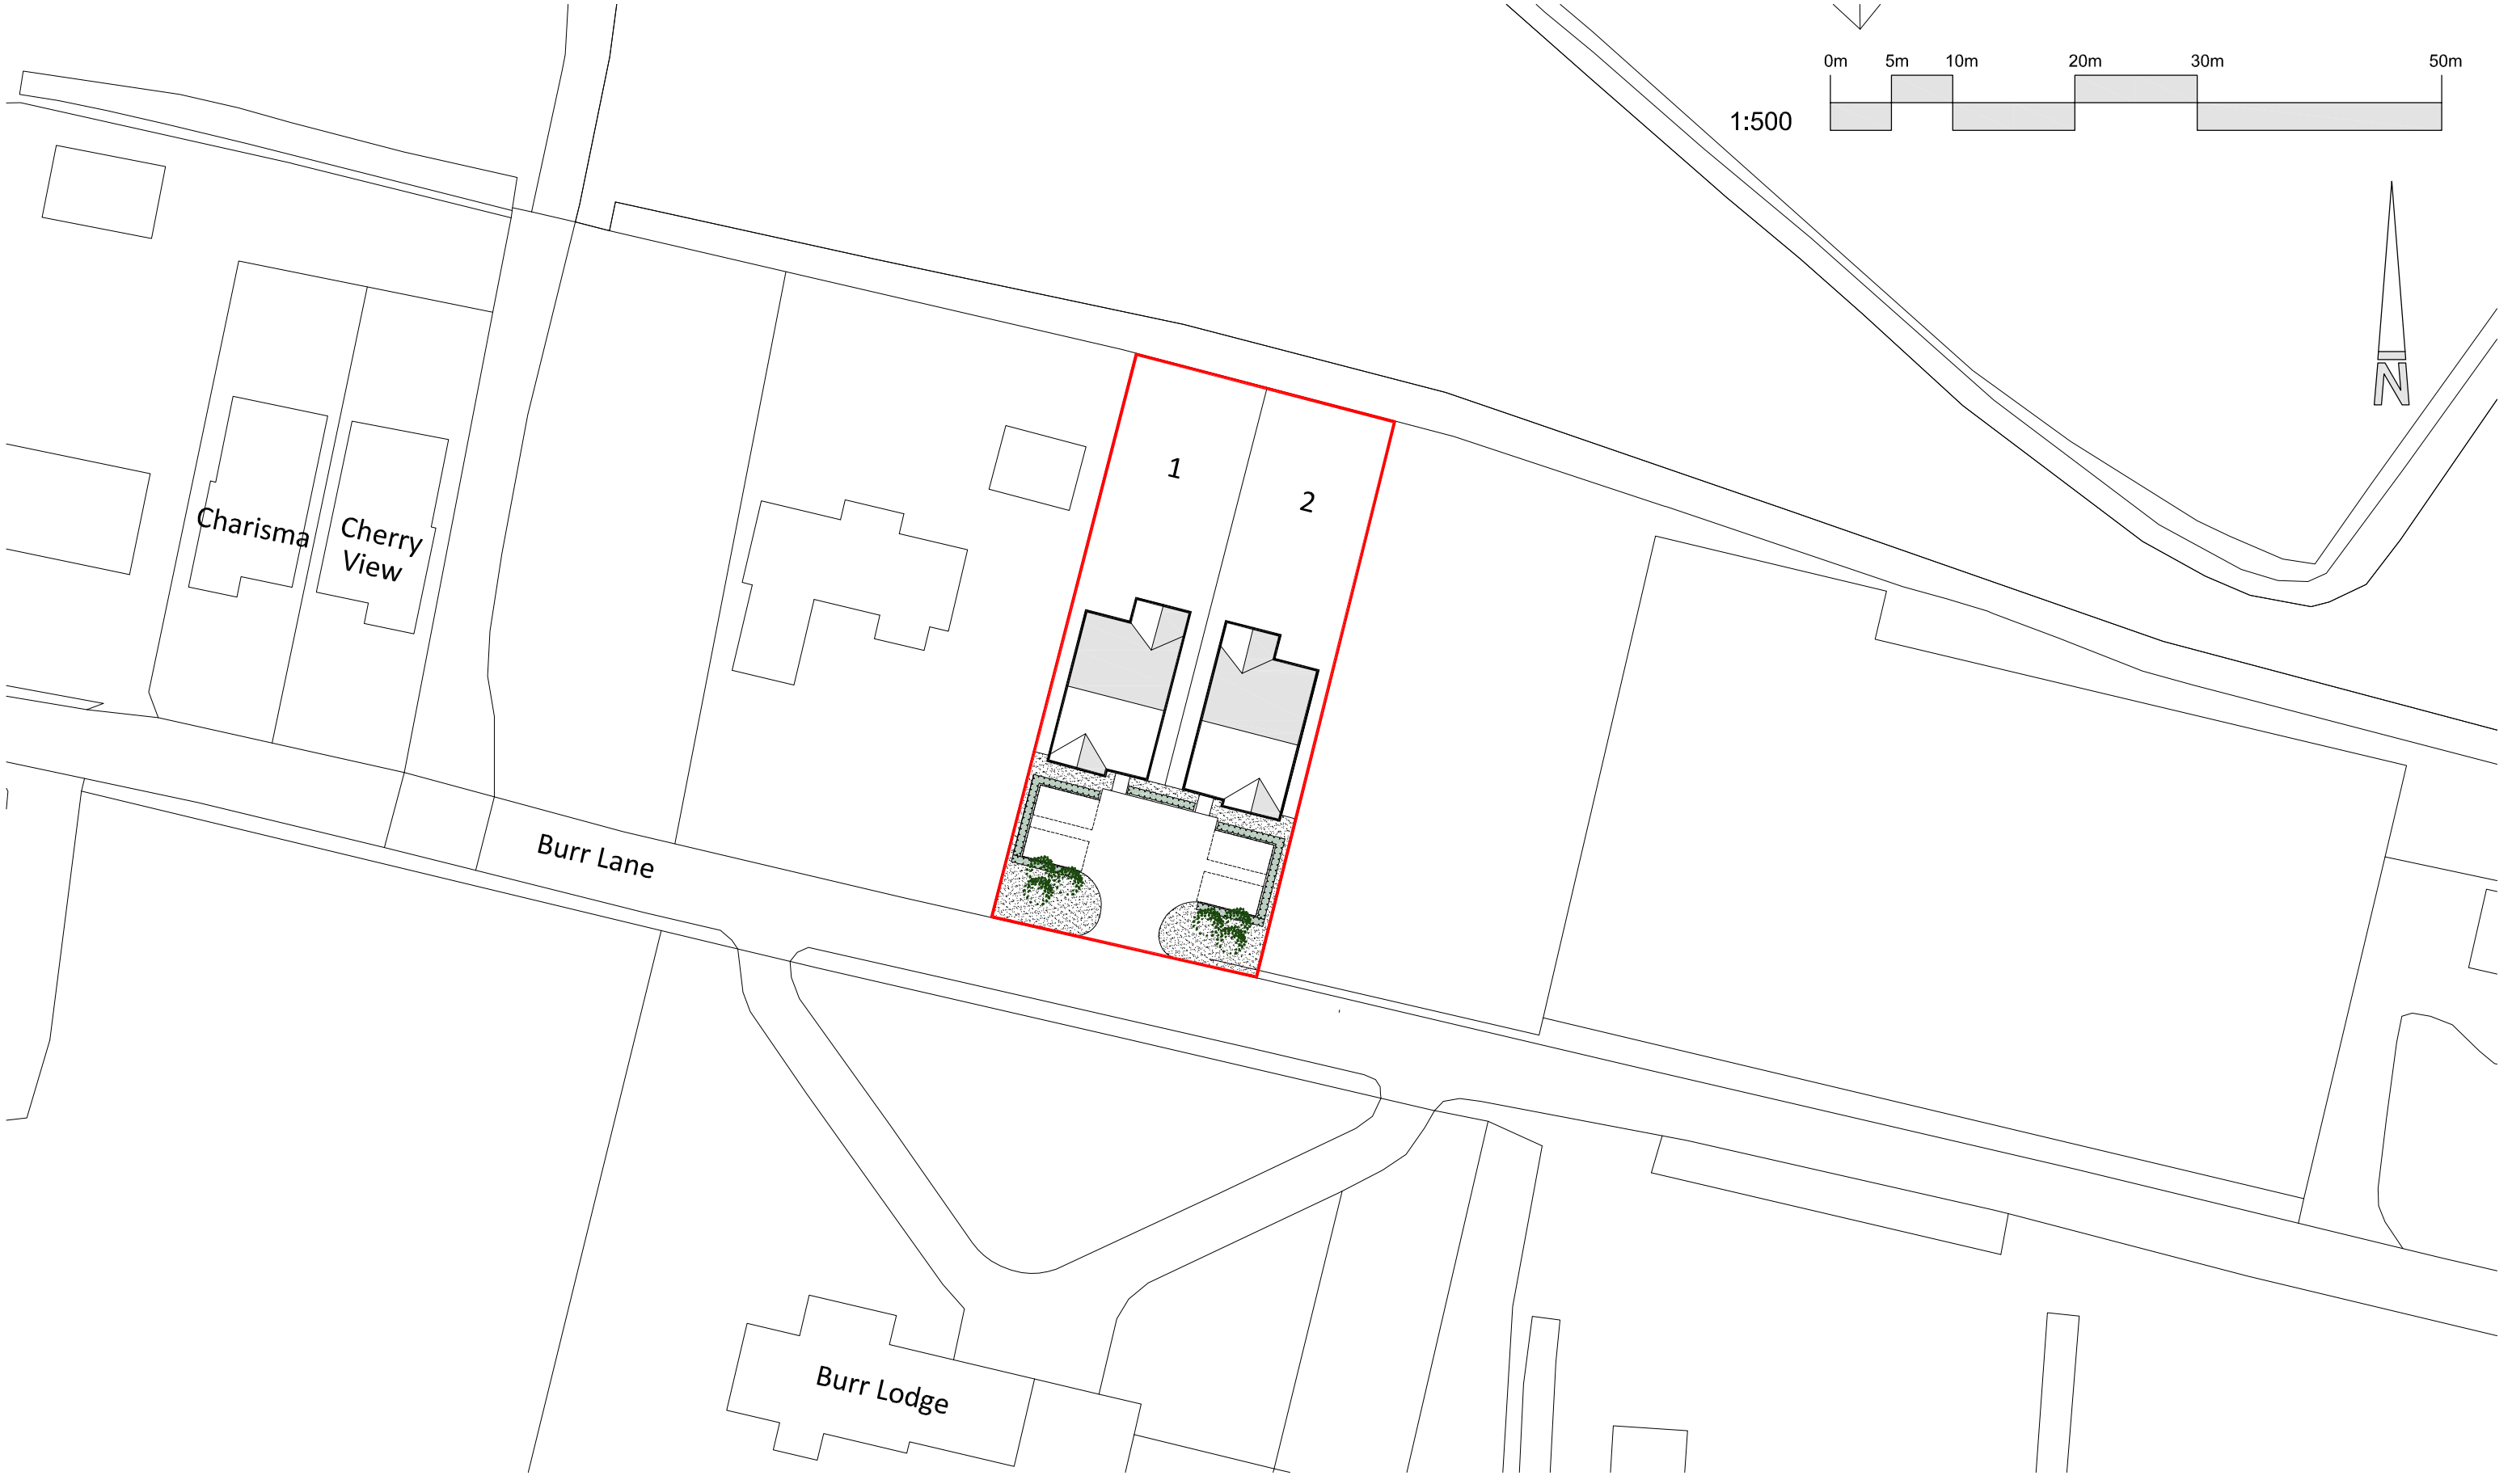


NOTES:

All dimensions are to be checked before implementation.
Any descepancies are to be advised immediately.
All information is copyright of DLA Architects Practice and may not be used or reproduced without prior permission.

REVISIONS

Aberdale Nursery

Burr Lane, Spalding

Indicative Layout

DATE	SCALE	Status
DEC 2020	1:500@A3	PLANNING

DRAWING NUMBER
1433-001

REVISION

DLA ARCHITECTS PRACTICE
INTEGRATED ARCHITECTURE

50 North Thirteenth Street
Central Milton Keynes, MK9 3BP
t: 01908 259719
e: mail@dla-architects.com
www.dla-architects.com
© DLA ARCHITECTS PRACTICE LTD