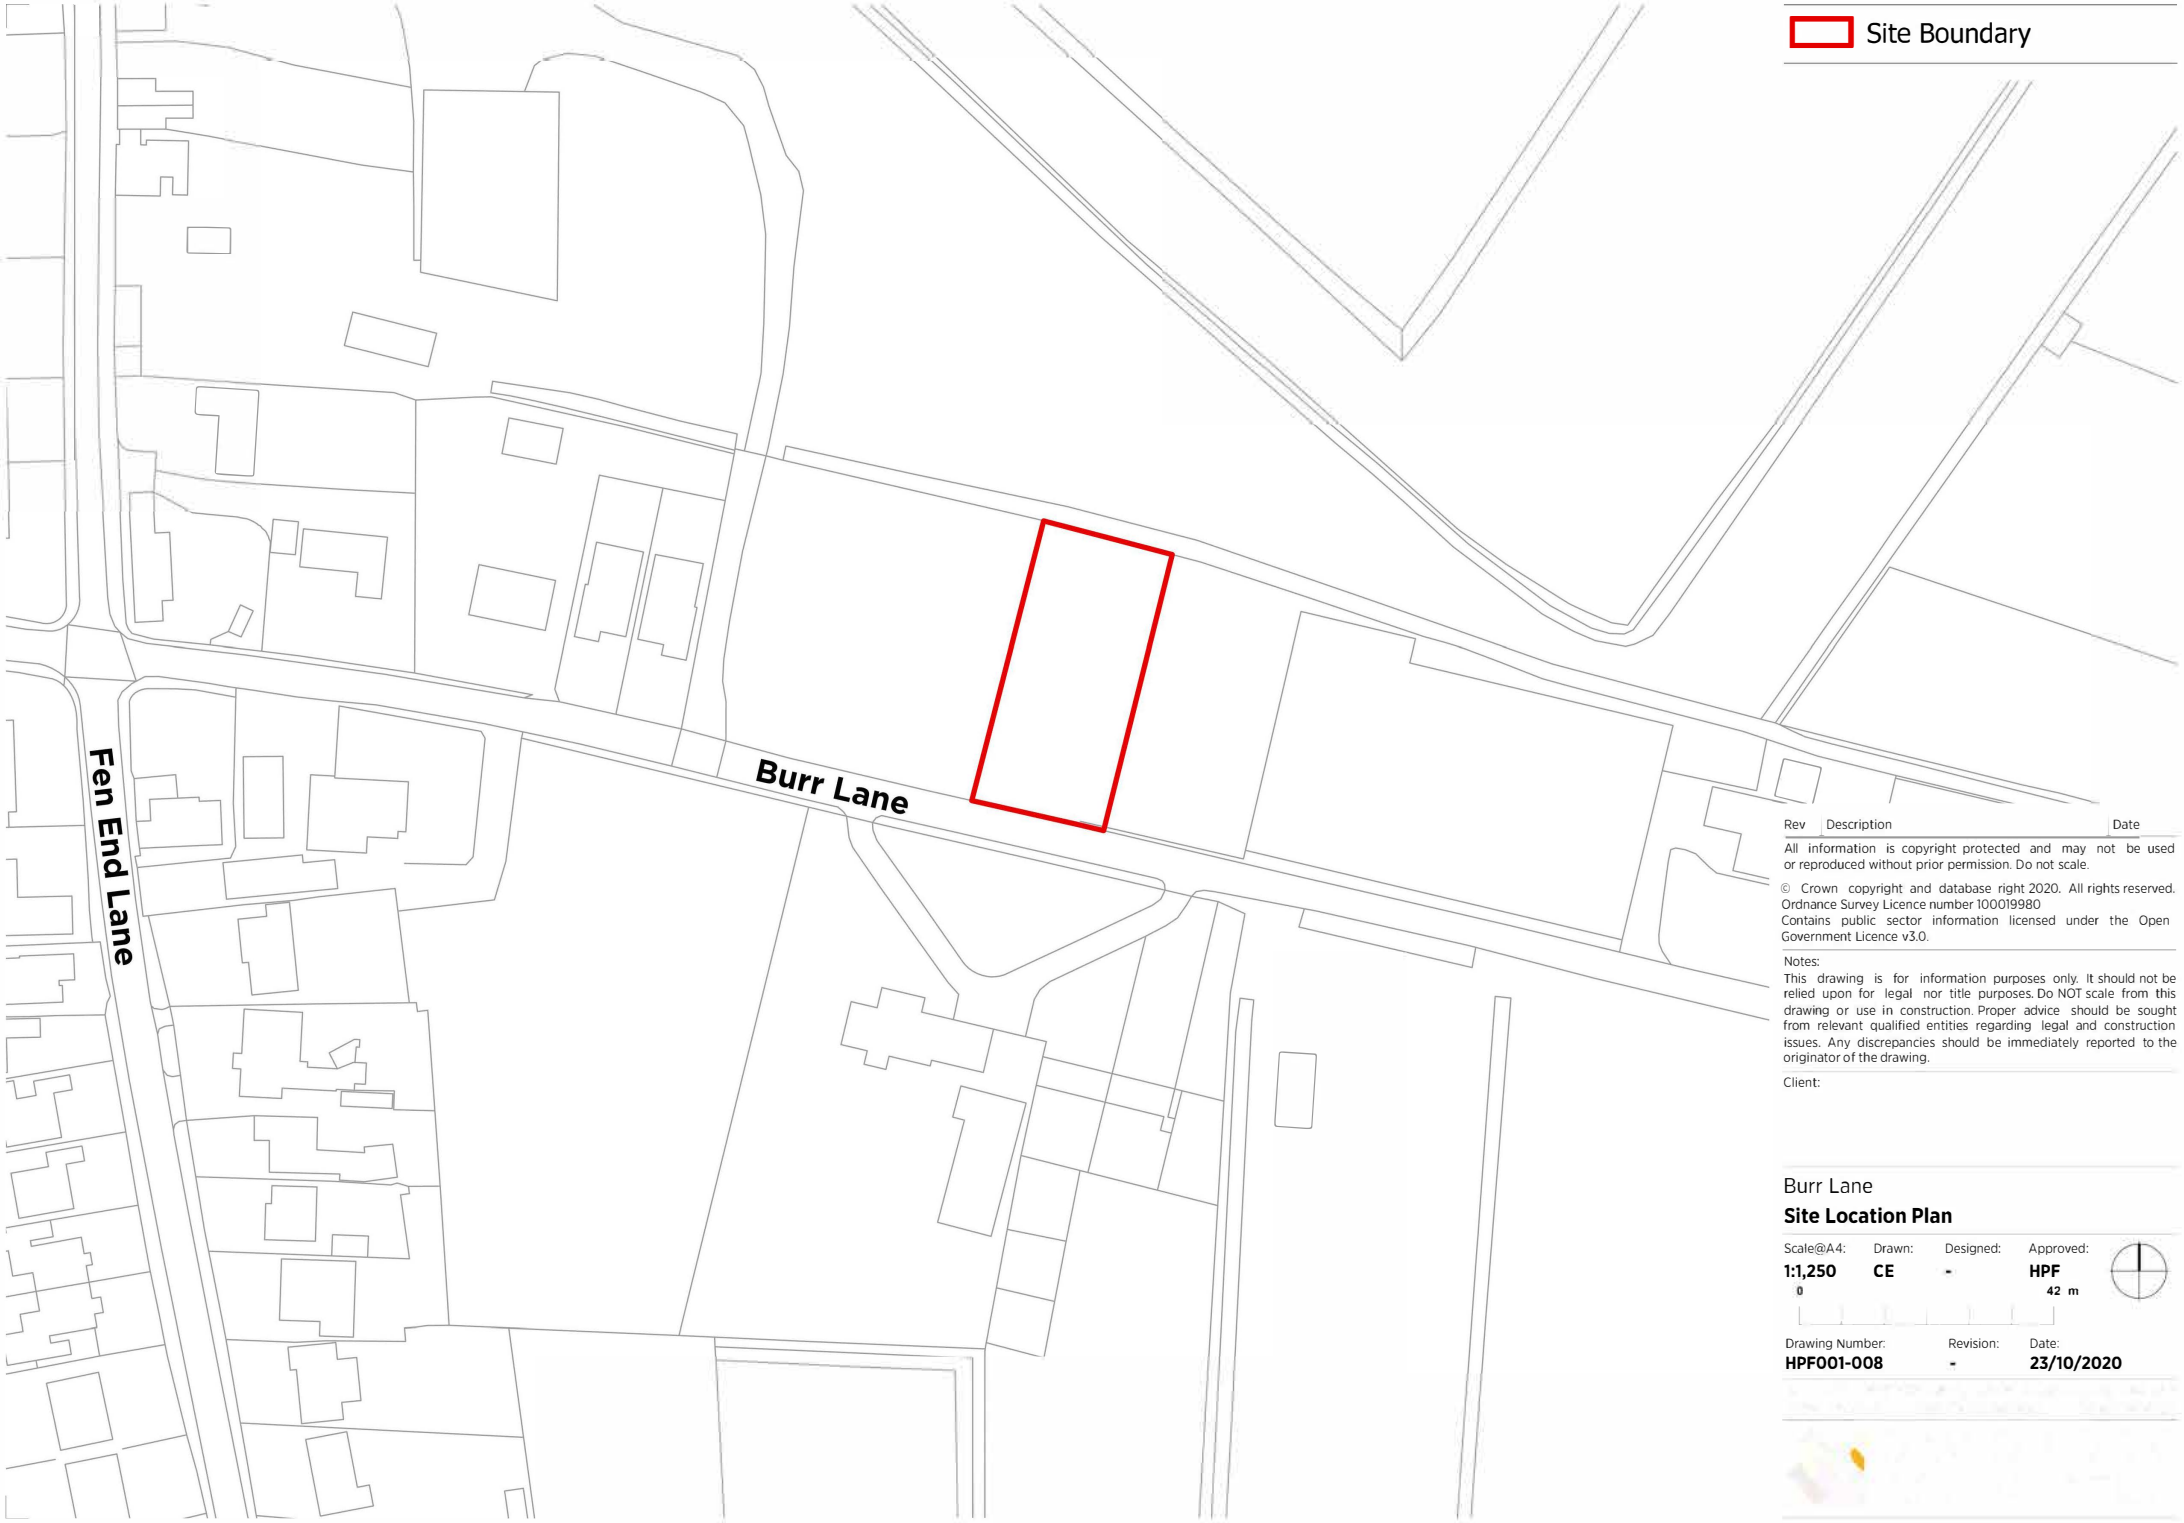


Rev	Description	Date

All information is copyright protected and may not be used or reproduced without prior permission. Do not scale.

© Crown copyright and database right 2020. All rights reserved. Ordnance Survey Licence number 100019980
Contains public sector information licensed under the Open Government Licence v3.0.

Notes:
This drawing is for information purposes only. It should not be relied upon for legal nor title purposes. Do NOT scale from this drawing or use in construction. Proper advice should be sought from relevant qualified entities regarding legal and construction issues. Any discrepancies should be immediately reported to the originator of the drawing.

Client:

Burr Lane

Site Location Plan

Scale@A4:	Drawn:	Designed:	Approved:
1:1,250	**CE**	**-**	**HPF**

0 42 m

Drawing Number:	Revision:	Date:
HPF001-008	**-**	**23/10/2020**