


Site Location Plan

Scale 1:1250

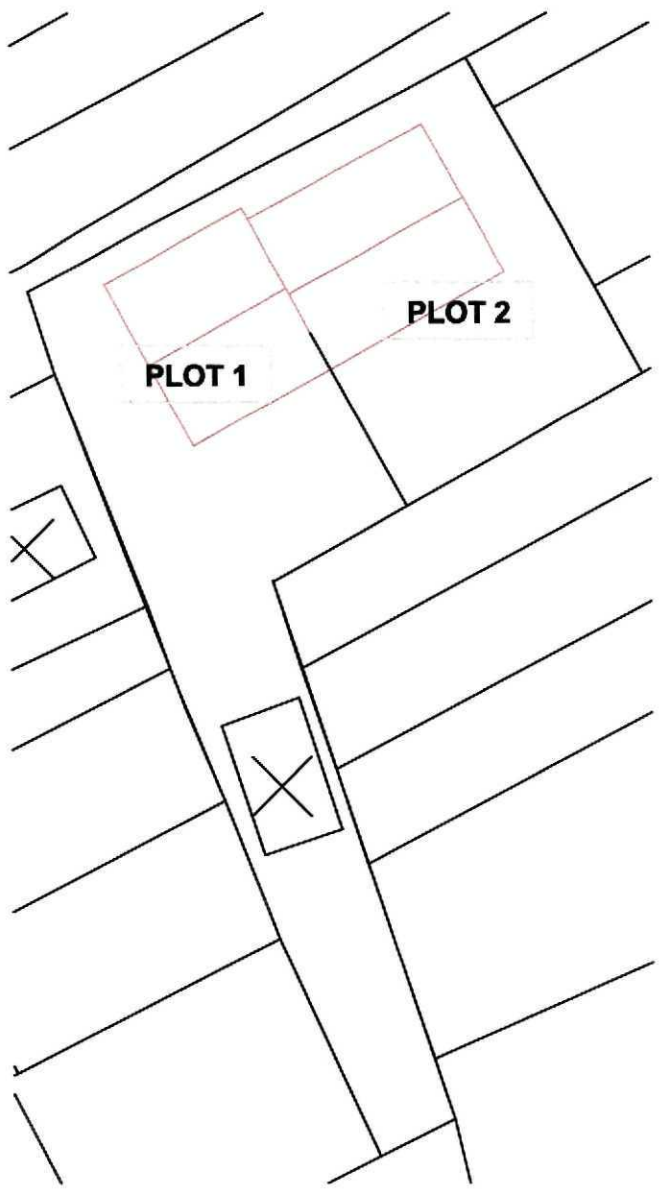

Site Block Plan

Scale 1:250

DETERMINED PLAN

SHDC
Planning & Development
- 9 JAN 2009
Ref: 0021/09

remway Design Ltd
2nd Floor - 5B Sheepmarket
Spalding
PE11 1BH
Tel: 01775 768 921
e-mail: enquiries@remwaydesign.co.uk

Site :
Proposed Residential Development @ Horseshoe Road, Spalding

Client :
Wilman Homes
16 Cowbit Road
Spalding
PE11 2RD

Date : *****
Scale : as noted

Drawing No:
1077 - 03