
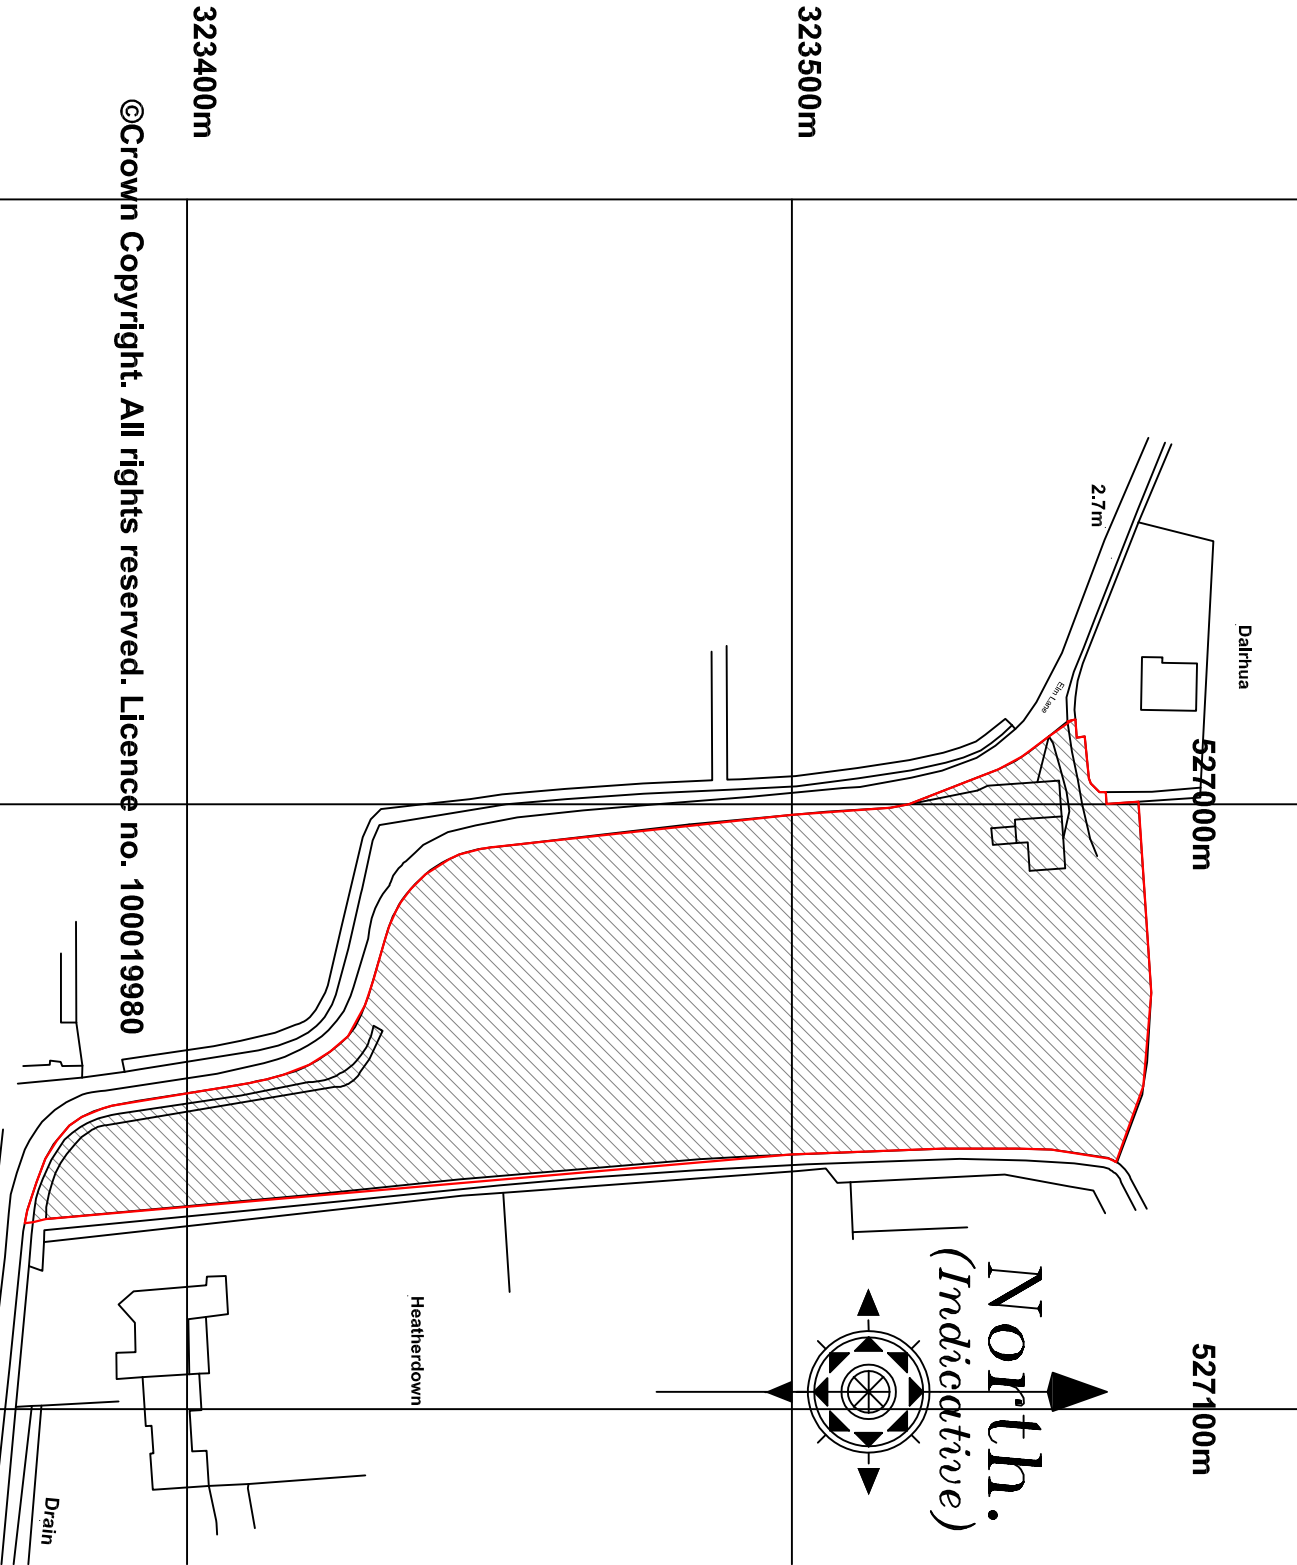
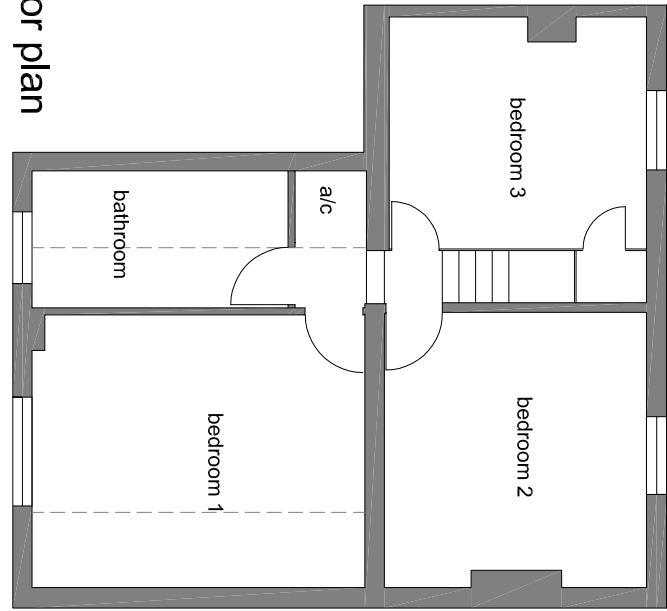
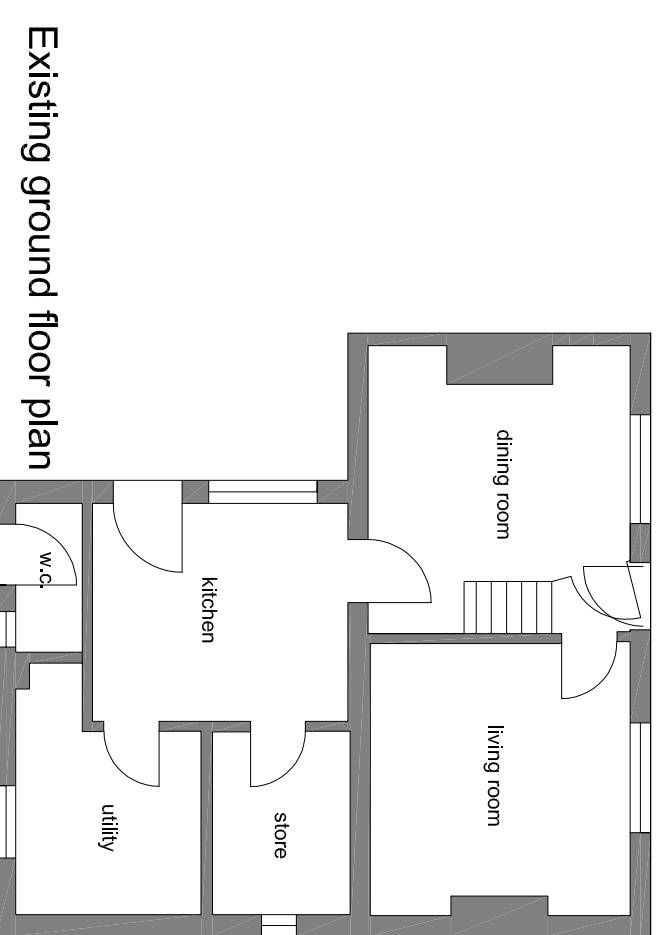
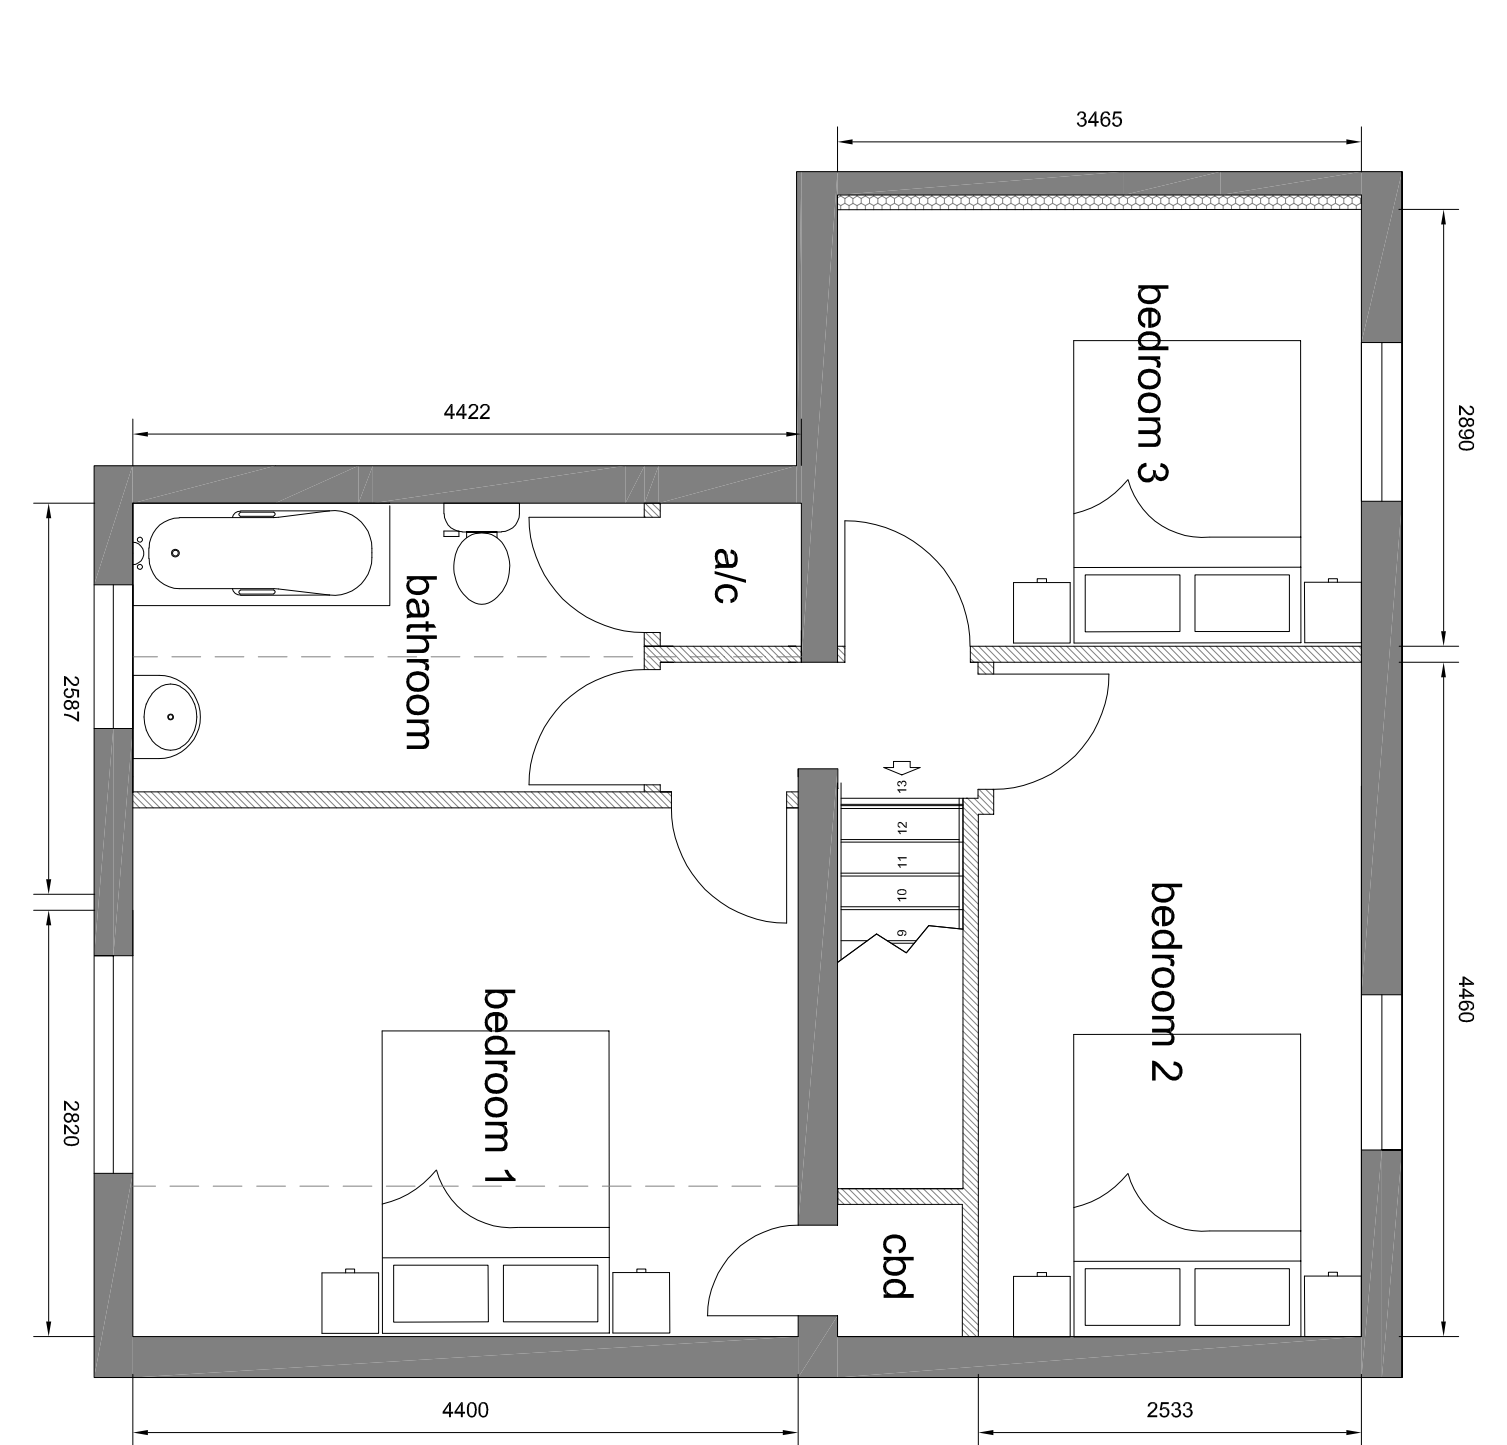
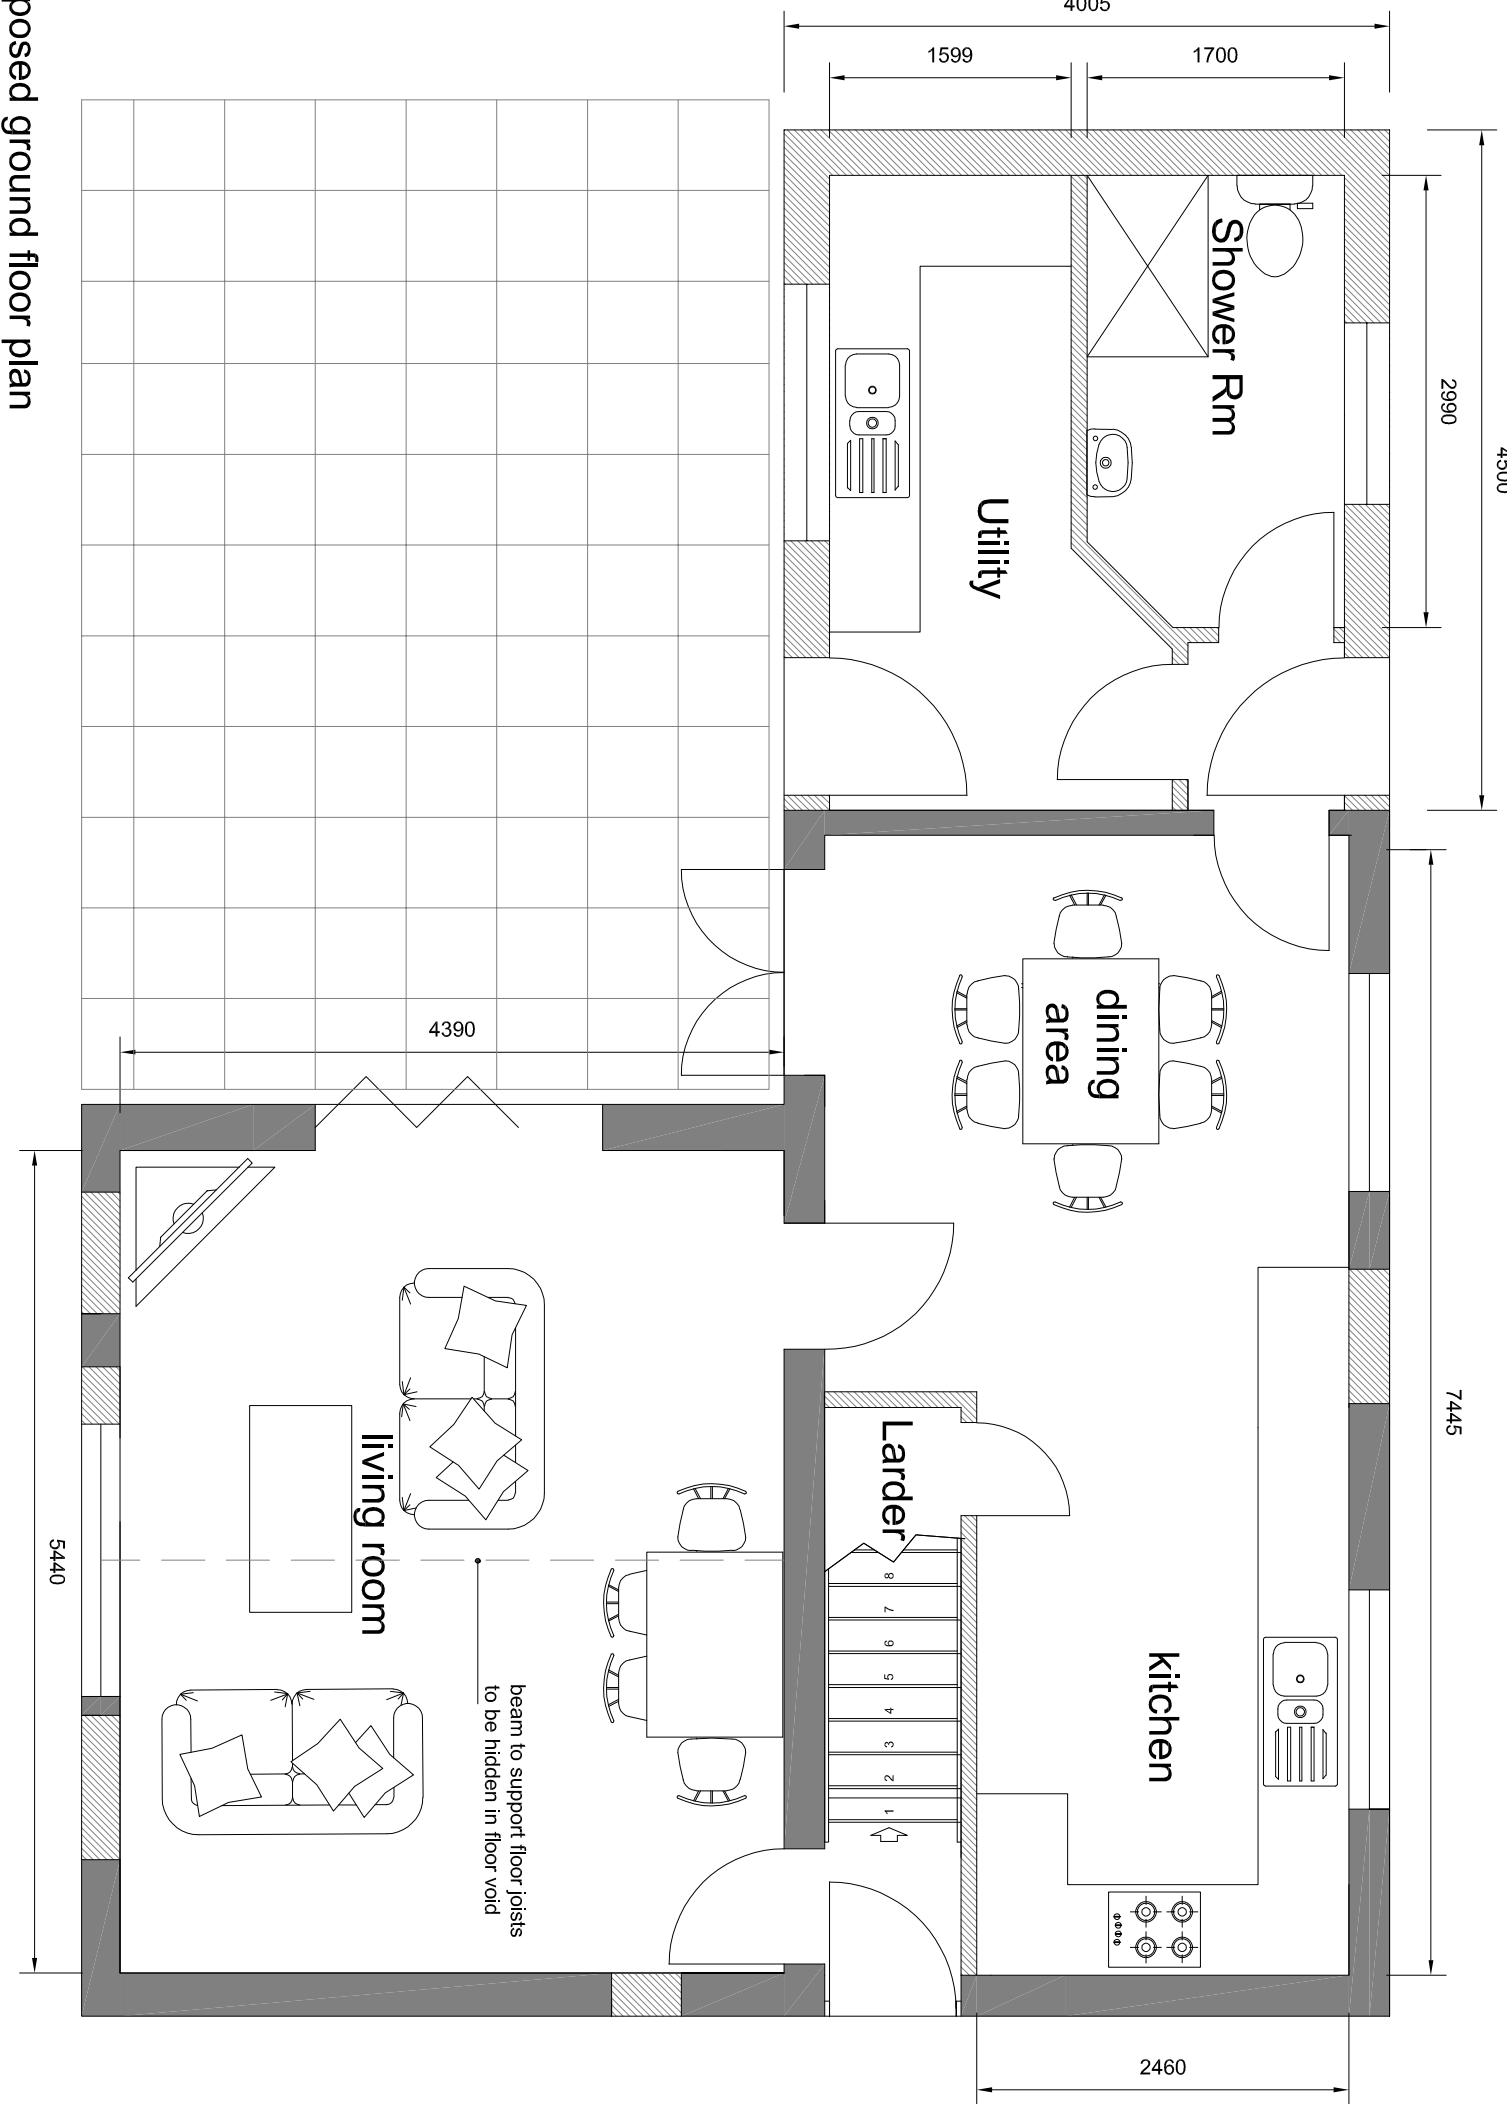


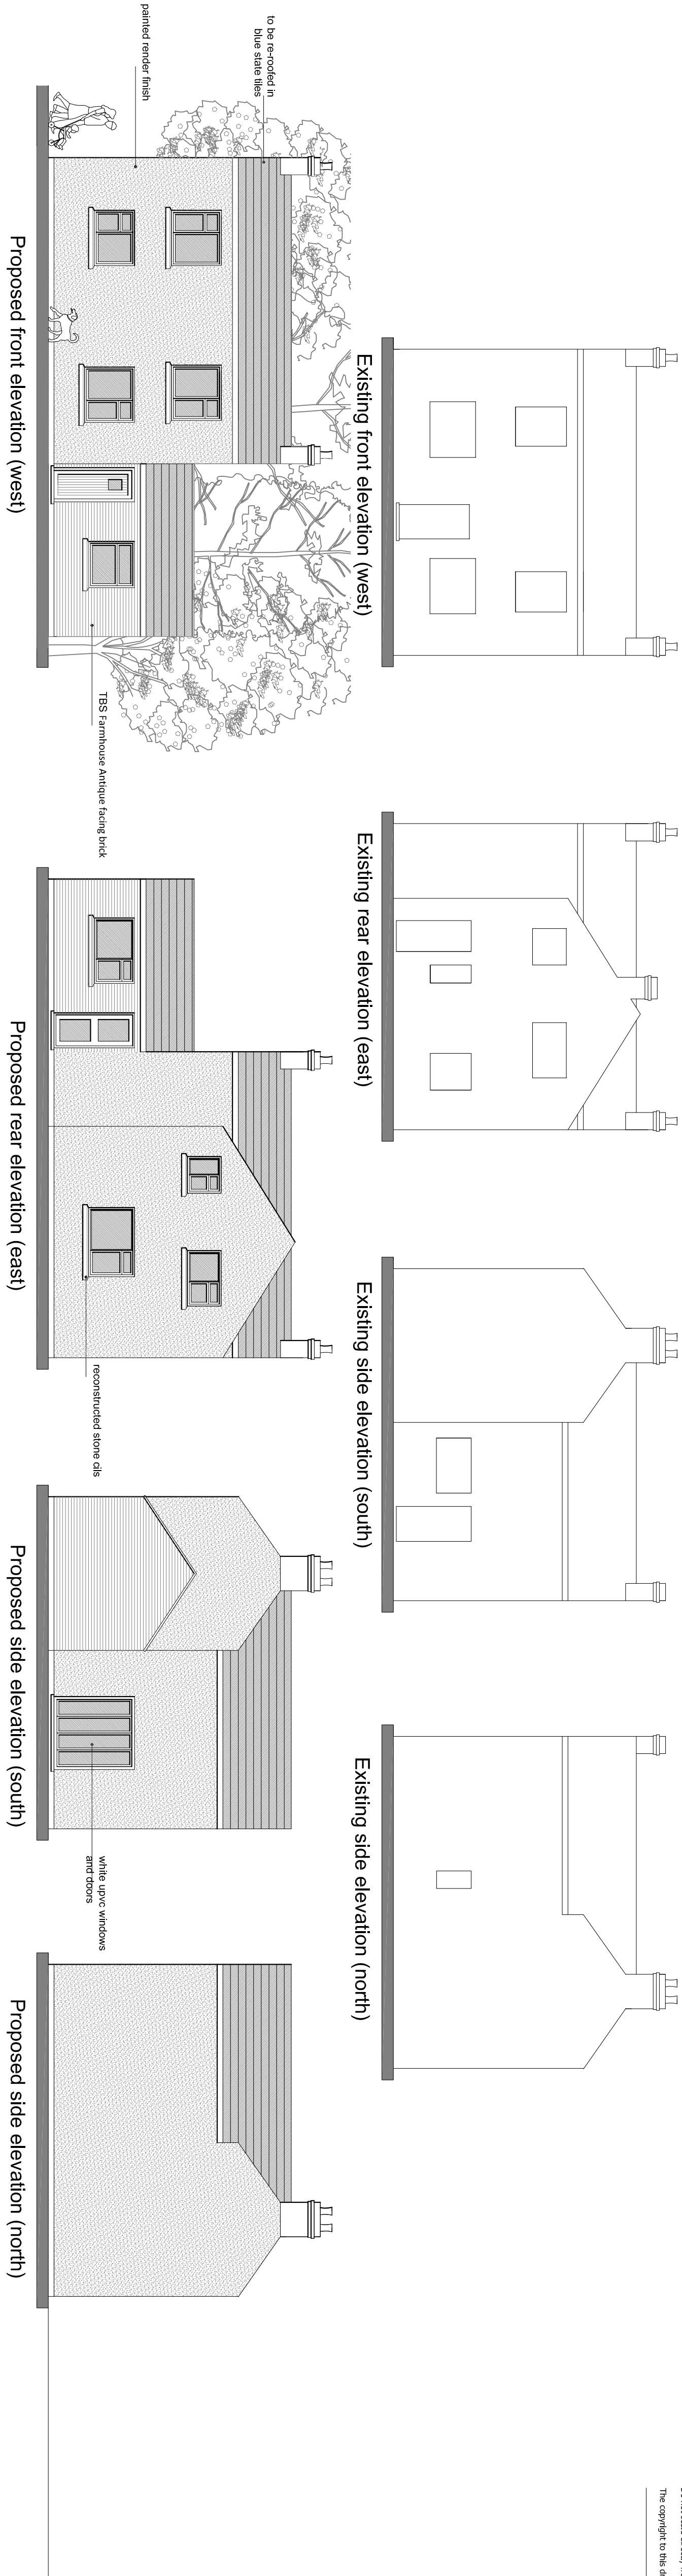

A		17/12/18	AWM	N/A for change of material to utility
Revision	Date		Drawn	Description
Client				
Mr C Edgeley				
Project				
Extensions and alteration to Bellevue Farm House, Elm Lane, Spalding				
Drawing				
Planning Drawing				
Scale				
1:50, 1:100, 1:200				
Drawn				
Checked				
Date				
20/06/2014				
Trevor A Clay RIBA Ltd, 14 Old Fendike Road, Weston Hills, Spalding, Lincs, PE12 6DD				
01406 380027				
trevor@tclarchitects.co.uk				
www.tclarchitects.co.uk				