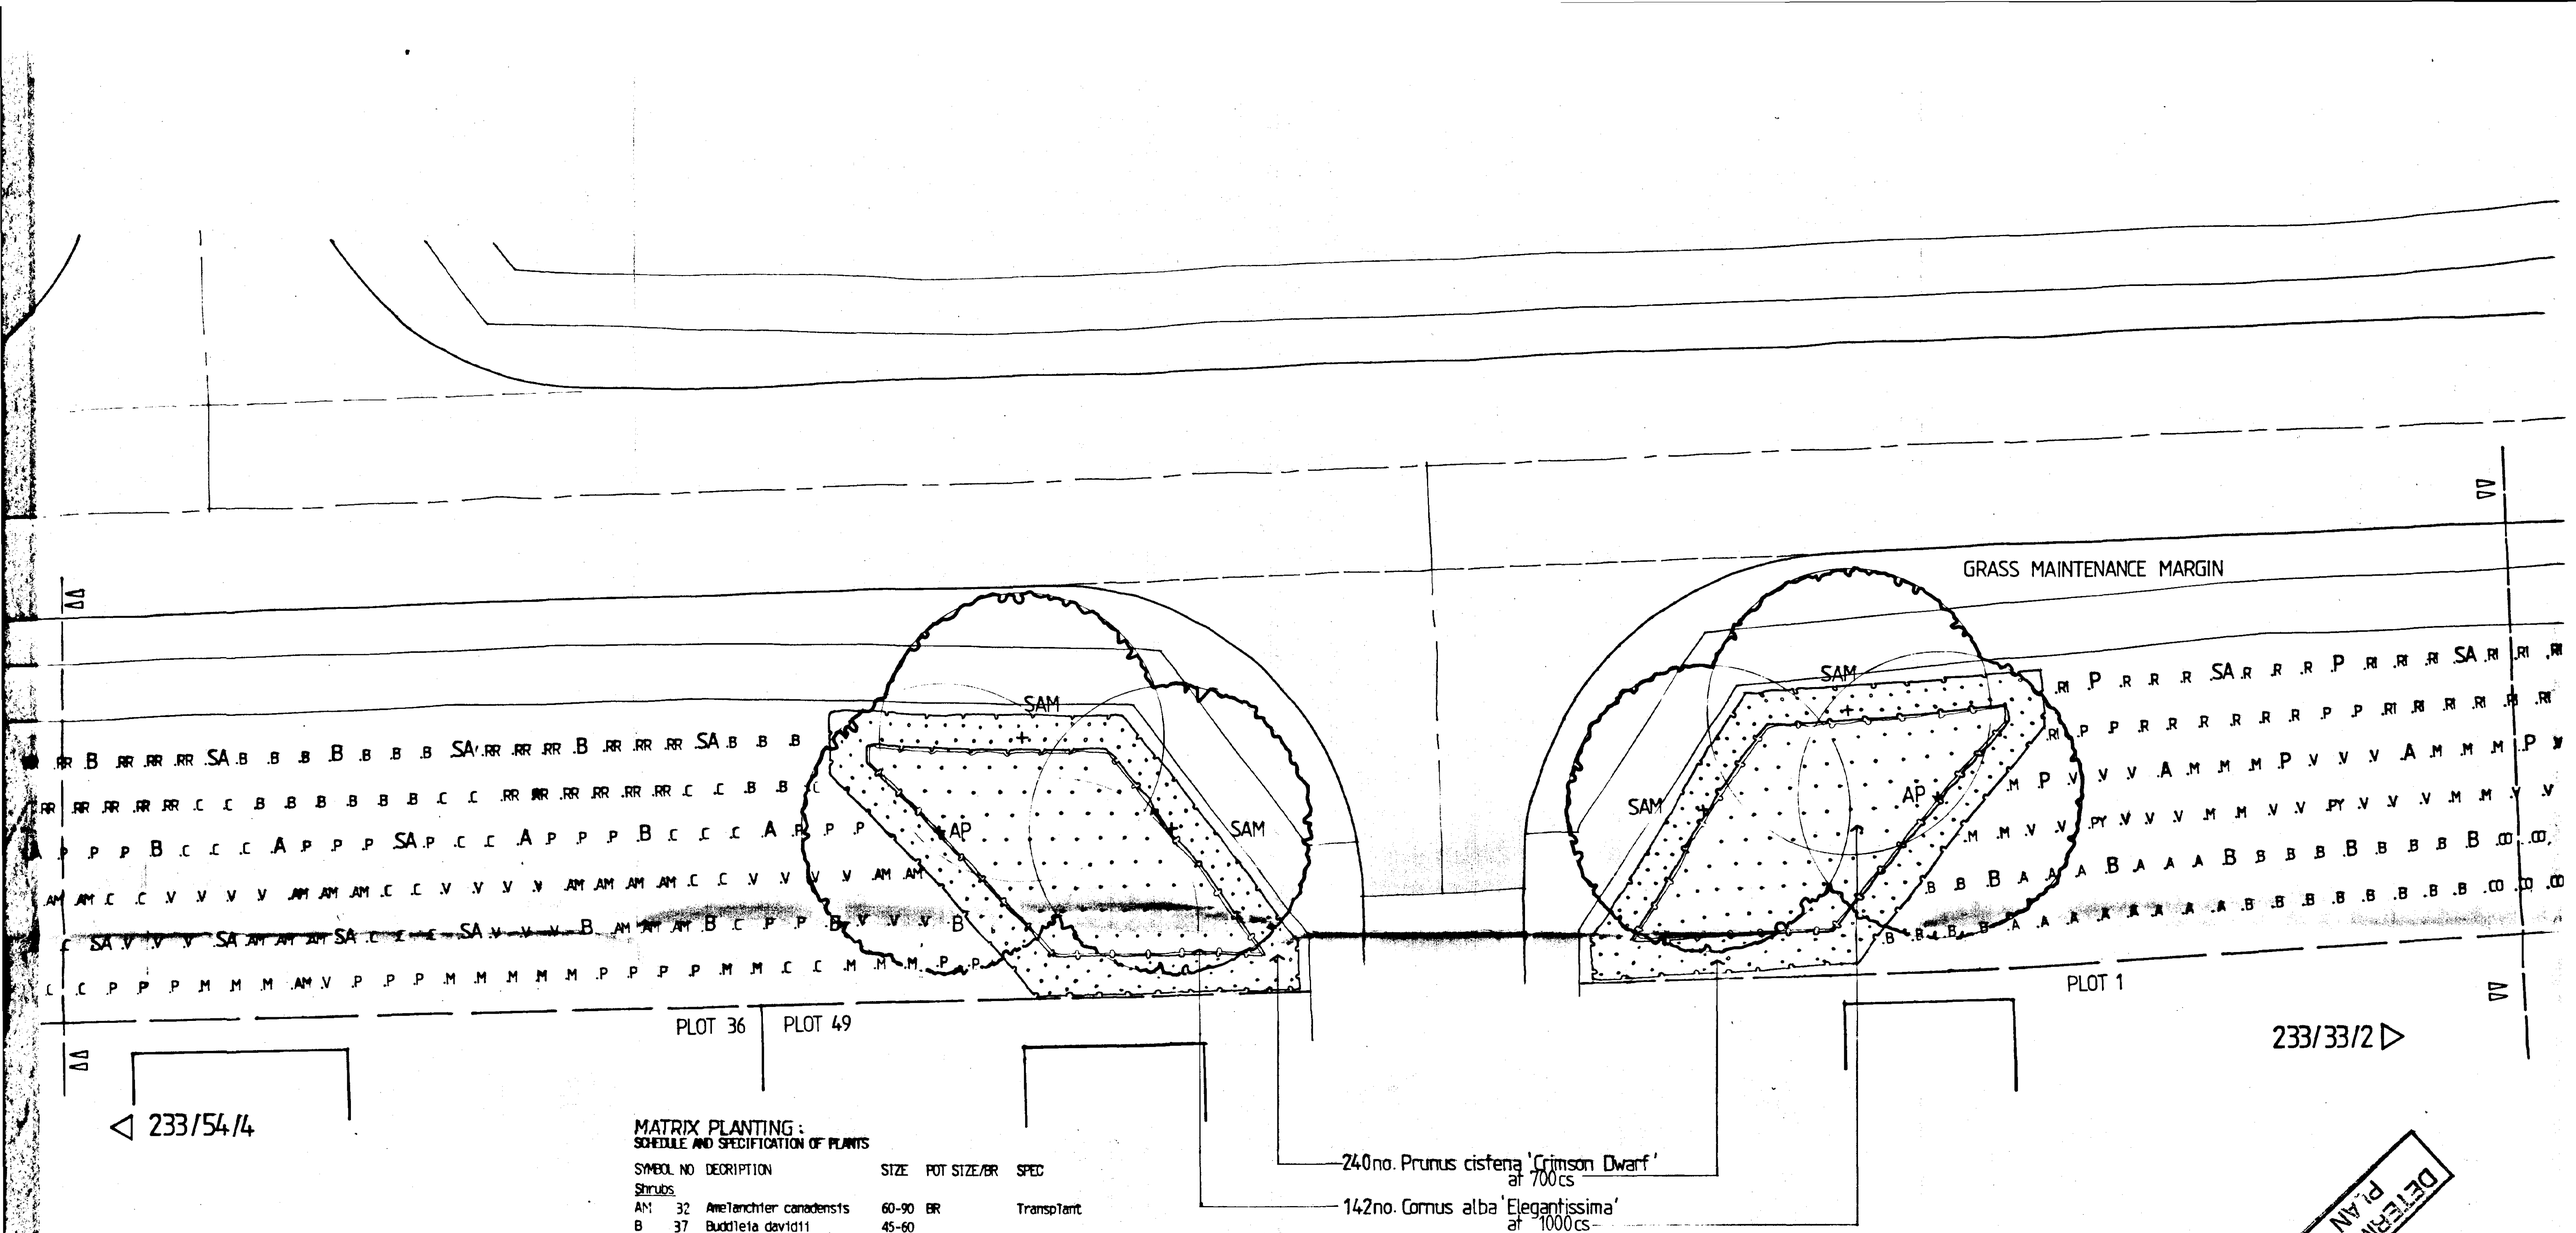


DETERMINED PLAN

SOUTH HOLLAND DC HOUSING & PLANNING -7 JAN 1997 Plan: C021/97

MATRIX PLANTING :
SCHEDULE AND SPECIFICATION OF PLANTS

	SYMBOL	NO	DECRIPTION	SIZE	POT SIZE/BR	SPEC
Shrubs						
	AM	32	Amelanchier canadensis	60-90	BR	Transplant
	B	37	Buddleia davidii	45-60		
	CF	0	Cornus flaviramea	45-60	BR	2 yr Transplant
	C	30	Cornus sanguinea	60-90	BR	2 yr Transplant
	CO	3	Cornus avellana	90-120	BR	Transplant
	M	13	Mahonia aquifolium	30-40	BR	Transplant
	P	31	Prunus laurocerasus	45-60	BR	Transplant
	PY	2	Pyracantha 'Mohave'	60-90	BR	Transplant
	RI	11	Ribes sanguineum	45-60	BR	Transplant
	RM	C	Rosa moyesii	45-60	BR	Transplant
	RO	0	Rosa rubrifolia	45-60	BR	Transplant
	R	12	Rosa rugosa 'Alba'	45-60	BR	Transplant
	S	C	Spiraea arguta	45-60	BR	2 yr Transplant
	V	40	Vi burnum opulus	60-90	BR	Transplant
	RR	20	Rosa 'Fruhlingsgold'	45-60	BR	Transplant
Trees:	B	9	Betula pendula	150-18	BR	Whip
	A	5	Fraxinus excelsior	14-16	BR	Extra Heavy Std
	P	4	Pinus nigra	20-30	BR	Transplant
	C	0	Prunus avium	12-150	BR	Feathered
	SA	10	Sorbus aucuparia	8-10	BR	Standard

JUNCTION PLANTING

TREES

ABR.	NO.	NAME	SIZE	REMARKS
AP	2	Acer platanoides 'Crimson King'	8-10	Standard
SAM	4	Sorbus aria 'Magnifica'	8-10	Standard

SHRUBS

142	no.	Cornus alba 'Elegantissima'	45-60	Min 3 Breaks
240	no.	Prunus cistena 'Crimson Dwarf'	45-60	3L c.g.

PLANTING AND ESTABLISHMENT NOTES

Trees and shrubs shall be planted in accordance with the plan and spaced at 1.0m x 1.5m intervals on a grid as shown.

All open ground trees shall be pit planted, staked and tied and a half a bag (entire bag to Extra Heavy Standard) of peat free tree and shrub planting compost incorporated into the backfill for each treehole.

The roots of all trees and shrubs shall be kept moist at all times during handling and planting, and they shall be well watered after firming in.

A top dressing of Enmag fertiliser should be applied to all landscaped areas in accordance with the manufacturers instructions following planting.

An application of a suitable granular herbicide, strictly in accordance with manufacturers instructions shall be applied to all areas after planting.

LANDSCAPE DETAILS

SWALLOW HOMES LTD
WYGATE PARK
Distributor Road

DETAILED PLANTING : MATRIX

Dwg.no: 233/33/3A Scale: 1 : 100 Date: Oct '93
Amendment A to accommodate revised layout, Dec 1995. rd

ROBERT DOUGHTY CONSULTANCY
TOWN PLANNING ARCHITECTURE LANDSCAPE ARCHITECTURE
32 High Street, Heckington, Sleaford, Lincolnshire, NG34 0RA.
Telephone (0529 21) 6467 Fax (0529 21) 358

FOR AMENITY WOODLAND PROPOSALS SEE KEY SHEET, DWG. 233/33/8A

SCHEDULE OF TREES AND SHRUBS

Trees:

25	C	Betula pendula	120-150 feathered
13	MT	Malus tschonoskii	Standard
8	PA	Prunus avium	Standard
9	S	Sorbus aucuparia 'Joseph Rock'	Standard

Specimen Shrubs:

16	am	Amelanchier canadensis	90-120 cg
5	cc	Cotoneaster 'Cornubia'	90-120 cg

Shrubs in beds:

105	CA	Cornus alba 'Elegantissima'	60-90 cg, 1000/ha
78	CV	Cornus alba 'Variegata'	90 cg, 1000/ha
212	PL	Prunus laurocerasus 'Otto Luyken'	30-45 cg, 800/ha
62	SG	Senecio grey	45-60 cg, 900/ha
66	W	Weigela 'Bristol Ruby'	45-60 cg, 800/ha

All trees to be adequately staked and tied; and half a bag of peat free tree and shrub planting compost incorporated into the backfill for each treehole.

A topdressing of 'Enmag' fertiliser shall be made to all shrub areas and trees following planting strictly in accordance with manufacturer's instruction

ALLISON HOMES

DETERMINED PLAN

WOOLRAM WYGATE 6 SOFT LANDSCAPE

SOUTH HOLLAND DC HOUSING & PLANNING
7 JAN 1997
Ref: 0021/97

DWG 233/56/10 1:200 Dec 96

Planning
Architecture
Landscape Architecture
Robert Doughty Consultancy
32 High Street, Helpringham, Sleaford NG34 0RA Tel (01529) 421849 Fax (01529) 421306

ALLISON HOMES

DRG.Nº 233/54/3.

PHASE 7 PLOT 51 | PHASE 6, PLOT 27 | PLOT 28

DRG.Nº 233/33/3.

POINT X

PLOT 28 | PLOT 35 | PLOT 36 | PLOT 36 | PLOT 37

POINT X

N

PLANTING AND ESTABLISHMENT NOTES

Trees and shrubs shall be planted in accordance with the plan and spaced at 1.0m x 1.5m intervals on a grid as shown.

All open ground trees shall be pit planted, staked and tied and a half a bag (entire bag to Extra Heavy Standard) of peat free tree and shrub planting compost incorporated into the backfill for each treehole.

The roots of all trees and shrubs shall be kept moist at all times during handling and planting, and they shall be well watered after firming in.

A top dressing of Enmag fertiliser should be applied to all landscaped areas in accordance with the manufacturers instructions following planting.

SYMBOL	NO.	DESCRIPTION	SIZE	POT	SPECIFICATION
TREES					
B	30	Betula pendula	90-120	BR	Whip
A	13	Fraxinus excelsior	14-16	BR	Extra heavy std.
P	8	Pinus nigra	20-30	BR/CG	Transplant [2+2]
PA	2	Prunus avium	120-150	BR	Feathered
SA	25	Sorbus aucuparia	8-10	BR	Standard
SHRUBS					
AM	29	Amelanchier canadensis	60-90	BR	Transplant
B	49	Buddleia davidii	45-60		
CF	31	Cornus flaviramea	45-60	BR	2yr transplant
C	97	Cornus sanguinea	45-60	BR	2yr transplant
CO	42	Corylus avellana	45-60	BR	Transplant
M	16	Mahonia aquifolium	30-40	BR	Transplant
P	53	Prunus laurocerasus	45-60	BR	Transplant
PY	9	Pyracantha 'Mohave'	60-90	CG	
RI	24	Ribes sanguineum	45-60	BR	Transplant
RM	13	Rosa moyessii	45-60	BR	Transplant
RO	42	Rosa rubrifolia	45-60	BR	Transplant
R	17	Rosa rugosa 'Alba'	45-60	BR	Transplant
RR	21	Rosa 'Fruhlingsgold'	45-60	BR	Transplant
S	34	Spiraea arguta	45-60	BR	2yr transplant
V	53	Viburnum opulus	60-90	BR	Transplant

AMENDMENTS :
A : to accommodate revised layout, December 1996 RD


DETERMINED PLAN

SOUTH HOLLAND DC
HOUSING & PLANNING
-7 JAN 1997
Ref: 0021/97

DISTRIBUTOR ROAD, DETAILED PLANTING : MATRIX.
PHASE 5 AND 7, WOOLRAM WYGATE, SPALDING.
DRAWING Nº 233/54/4A SCALE 1:100 NOV. 1995.

Robert Doughty Consultancy
Planning
Landscape Architecture
Architecture
32 High Street, Helpringham, Sleaford NG34 ORA Tel: (01529) 421846 Fax: (01529) 421358
Lincoln House, 56/58 Clasketgate, Lincoln LN2 1JZ Tel: (01522) 542330 Fax: (01522) 542331

MATRIX PLANTING KEY SHEET

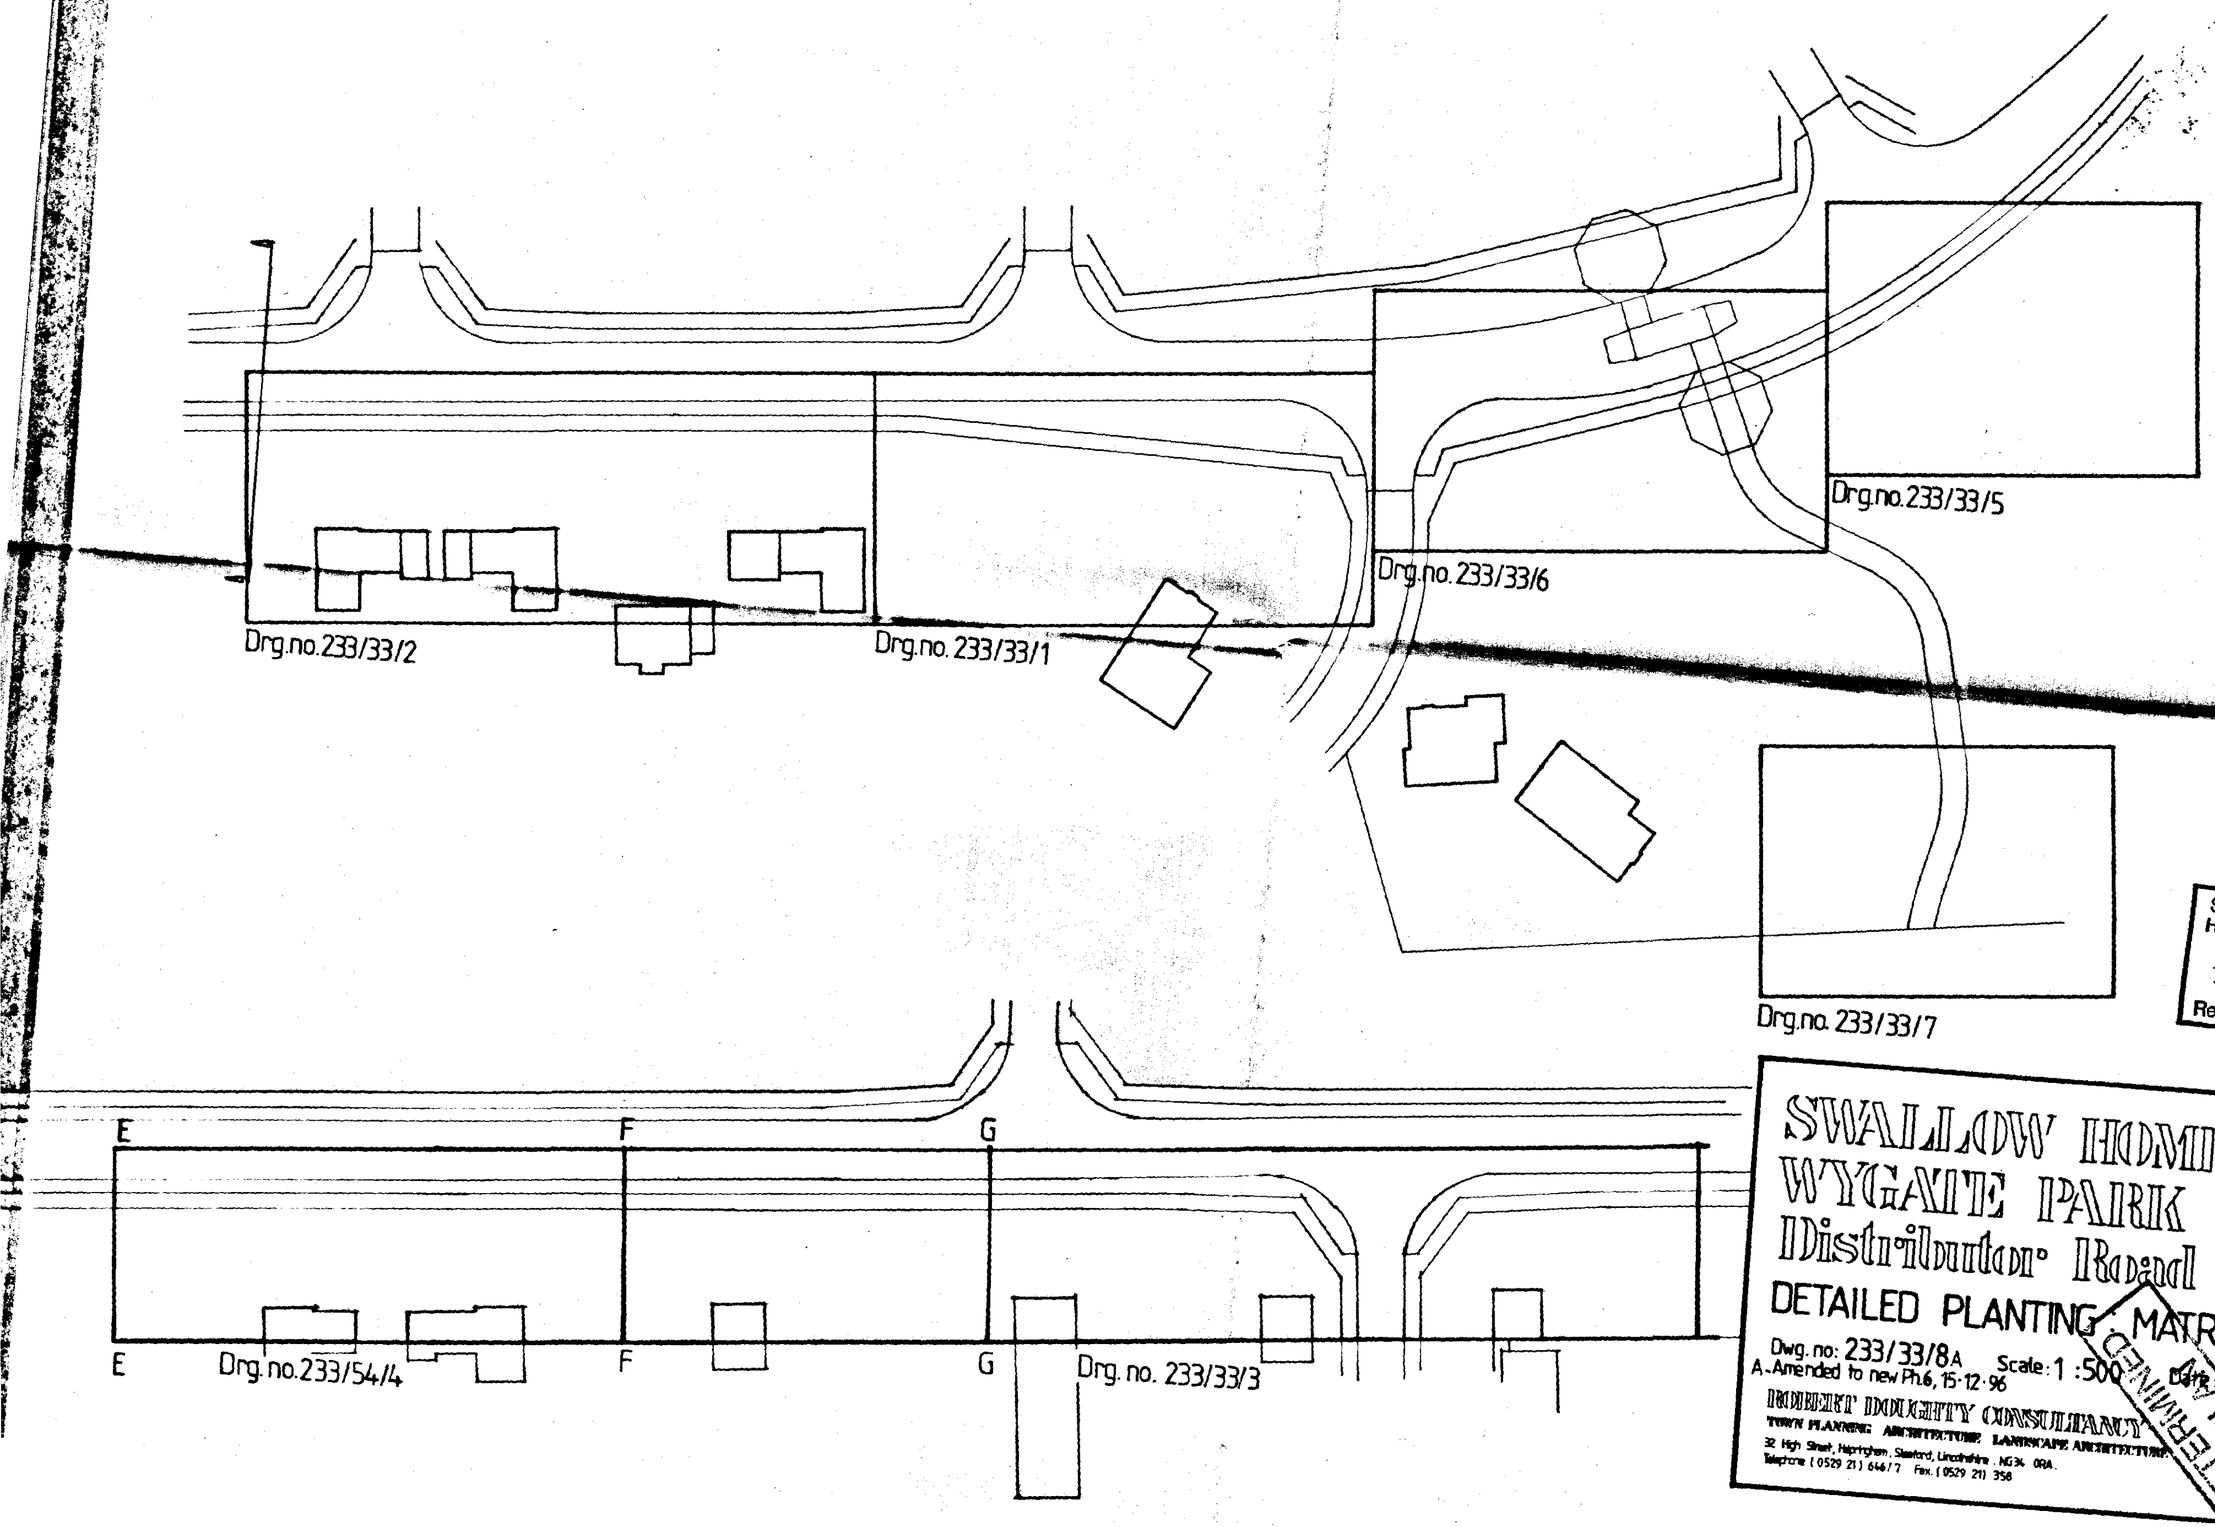

SOUTH HOLLAND DC
HOUSING & PLANNING
-7 JAN 1997
Ref: 0021/97

SWALLOW HOMES LTD
WYGATE PARK
Distributor Road
DETAILED PLANTING MATRIX KEY

Dwg. no: 233/33/8A Scale: 1 :500 Date: Oct. '93
A-Amended to new Ph.6, 15-12-96

DETERMINED PLAN

ROBERT DOUGHTY CONSULTANCY
TOWN PLANNING ARCHITECTURE LANDSCAPE ARCHITECTURE
32 High Street, Heprighem, Sleaford, Lincolnshire. NG34 0RA.
Telephone (0529 21) 646/7 Fax. (0529 21) 358