


SITE LOCATION PLAN

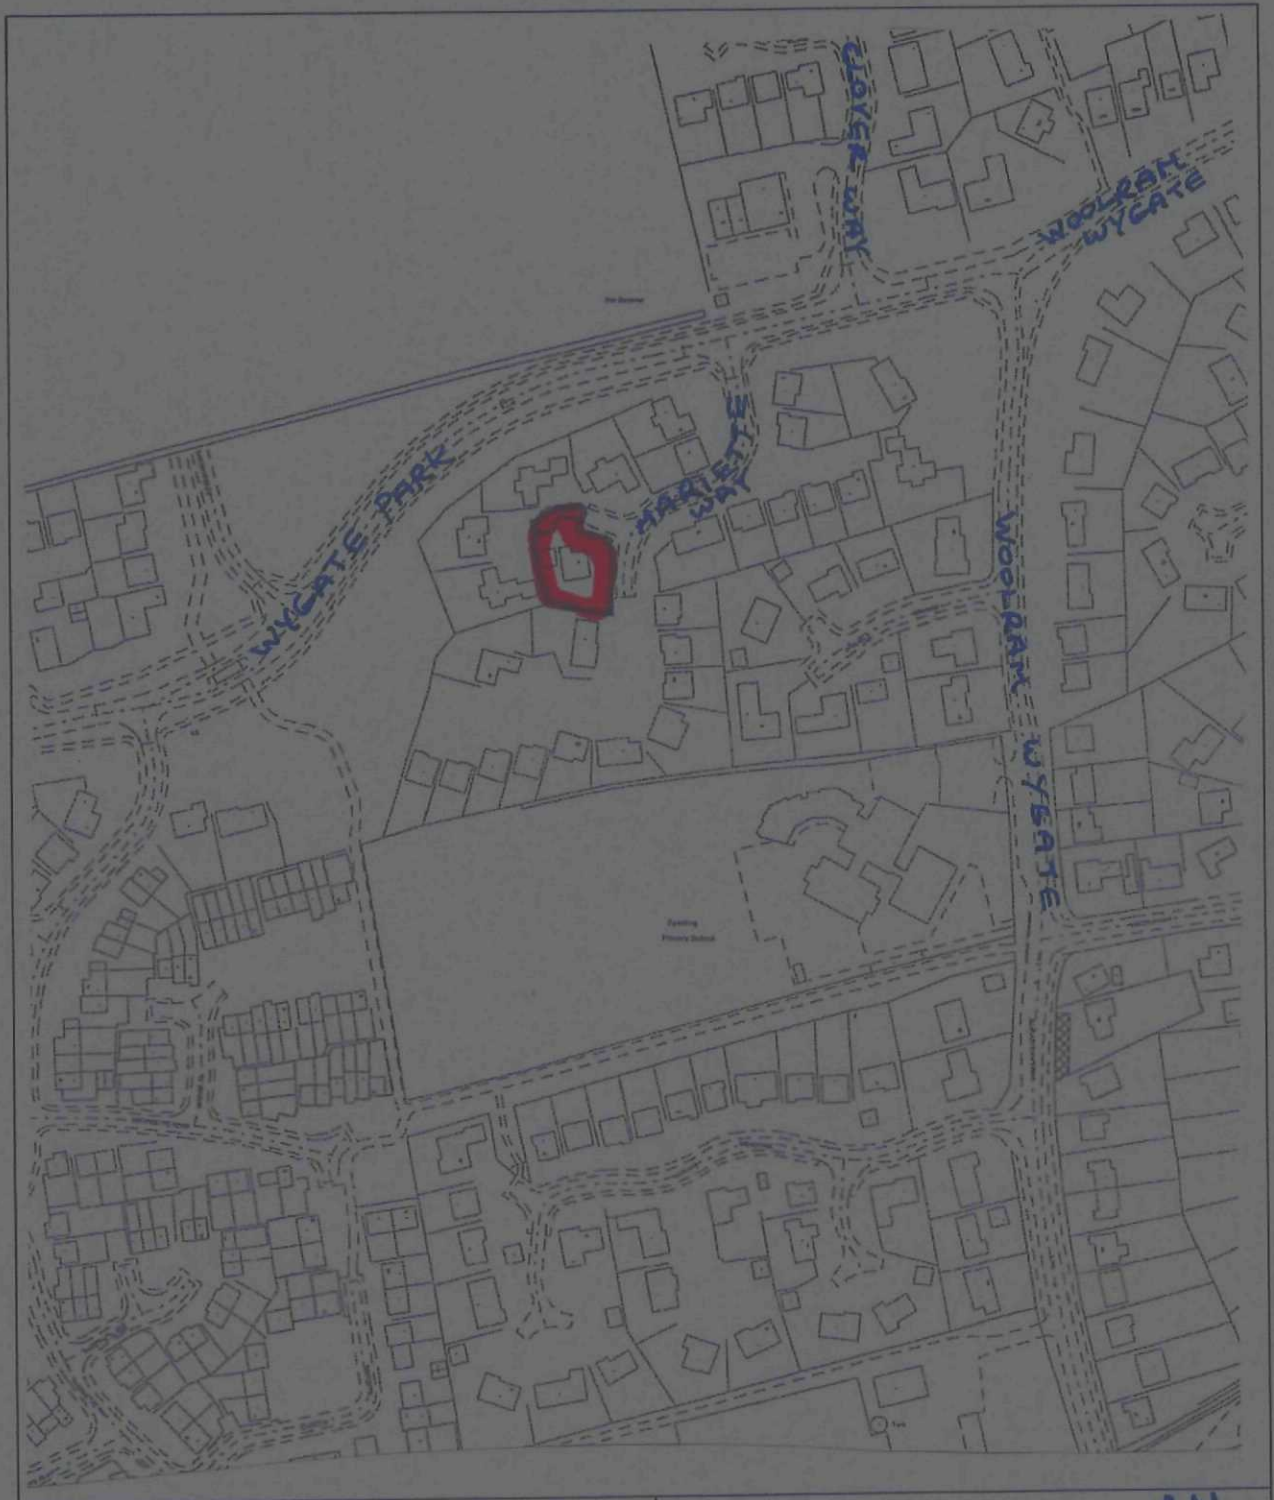

SHDC
Planning & Development
27 JAN 2011
Ref: 0023-11

E. Needham
14 Mariette Way, Spalding

Scale 1:2500






SHDC
Planning & Development
12 JAN 2011
Ref: 0023-11

SITE PLAN OF NEW ACCESS & DRIVEWAY
FOR 14 MARIETTE WAY, SPALDING. PE11 ID
FOR MR E. NEEDHAM.

SHDC
Planning & Development
12 JAN 2011
Ref: 0023-11

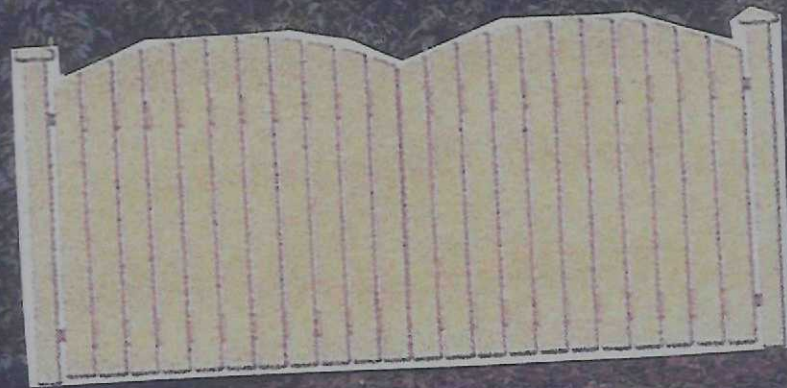

BUSHES TO BE
REMOVED

ARTISTIC IMPRESSION OF 3000mm X 1200mm HIGH GATES
FITTED INTO EXISTING HEDGE.

Drwg N° 2.

SHDC
Planning & Development
12 JAN 2011
Ref: 0023-11



EXISTING HEDGE.

12 JAN 2011

Ref: 0023-11



RANGE OF BUSHES (AND TREE)
TO BE REMOVED FOR NEW
ACCESS.

Dwg No 4.

(10'-0") 3000mm OF FENCE
TO BE HUNG TO FORM GATES.



SHDC
Planning & Development
12 JAN 2011
Ref: 0023-11