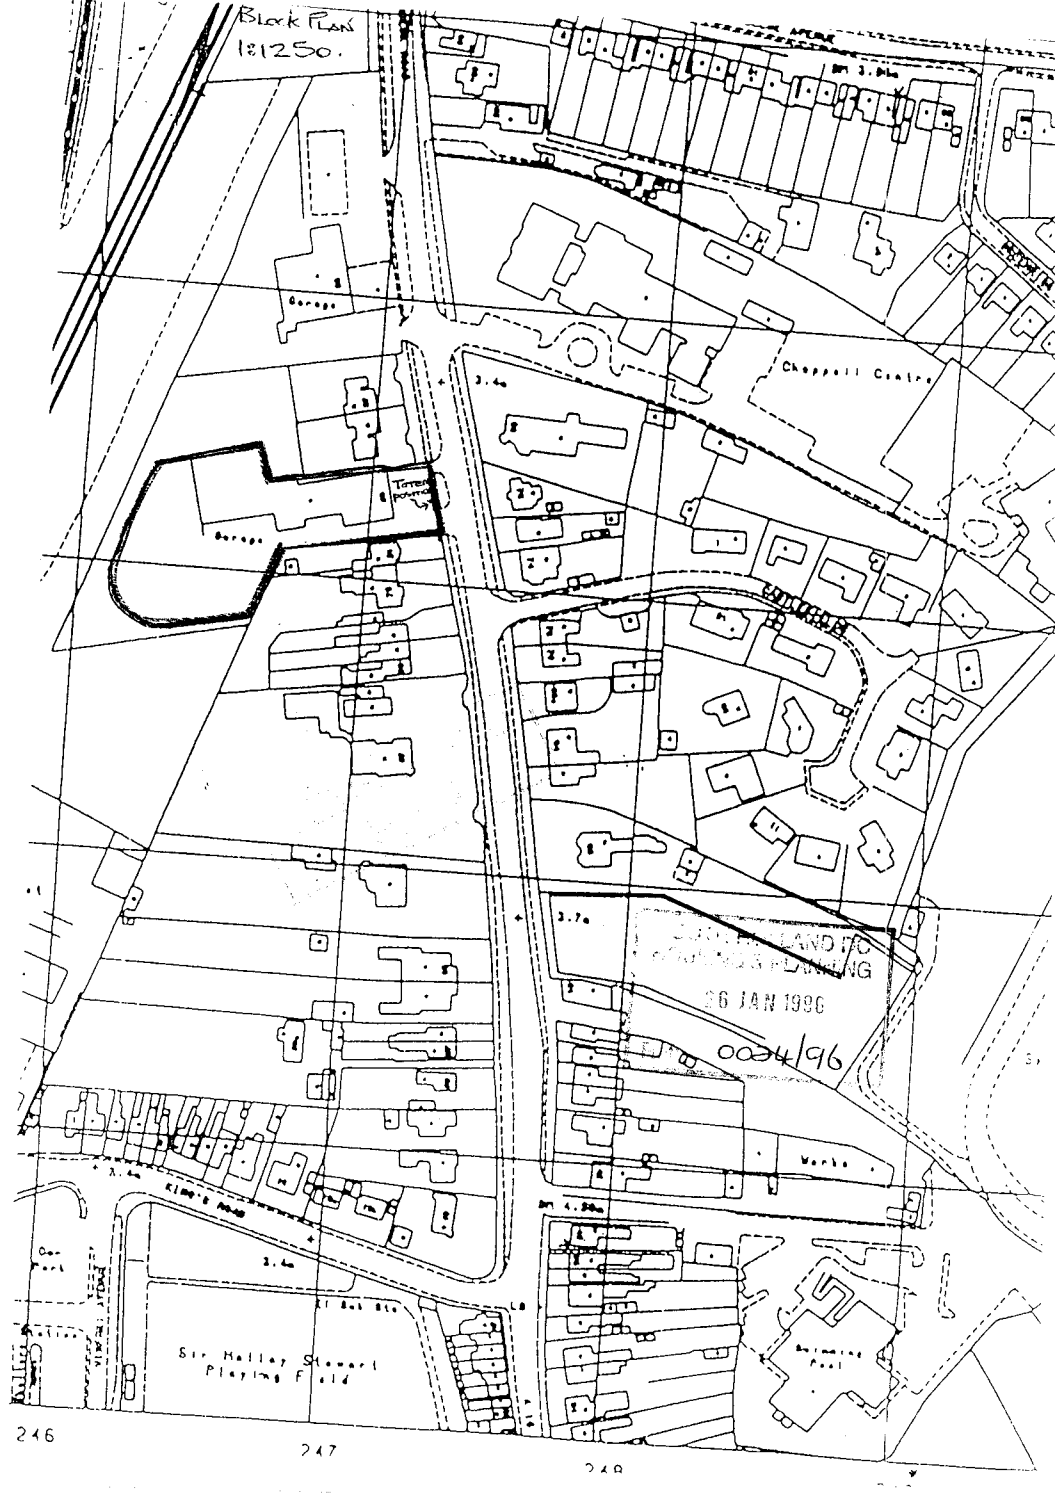

Block Plan
1:1250.
Chappell Close
Garages
Garages
Terrace pumping st.
Works
Sir Hallar Stewart Playing Field
Swimming Pool
246
247
248