
RoofWright

External Brickwork

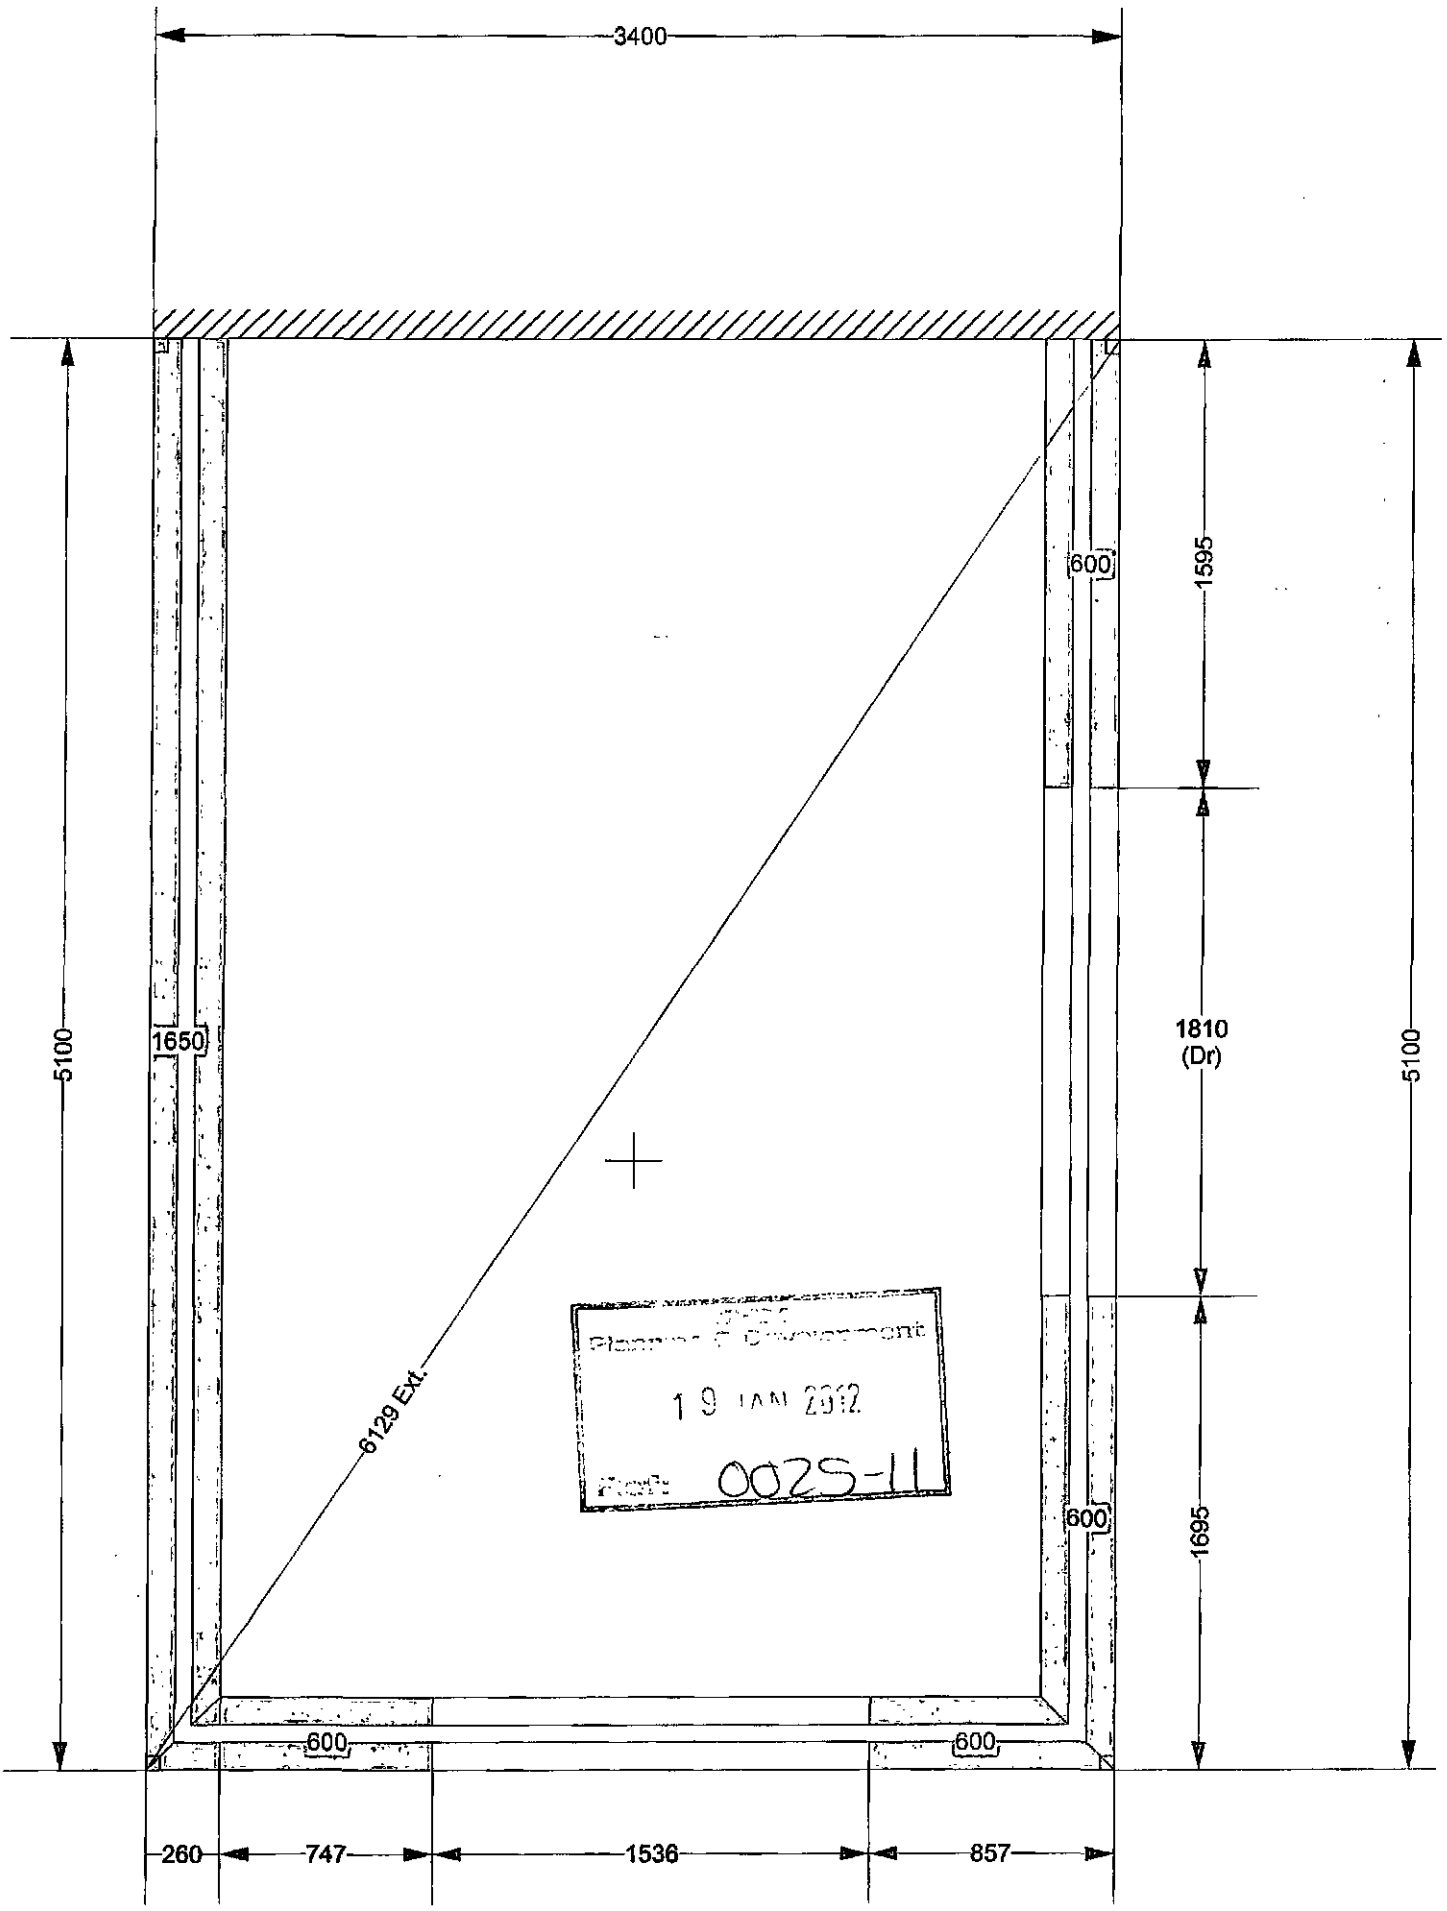

Planning Department
19 JAN 2012
Plan No: 0025-11

Span:	3200 mm	Projection:	5000 mm