



U
11 JAN 1996
Ref: 0057/96

DRAWING
- 8 JAN 1996
ISSUED

ESTABLISHMENT NOTES

All trees are to be adequately staked and tied and half a bag of peat free tree and shrub planting compost incorporated into the backfill for each treehole.

A topdressing of 'Ernag' fertilizer shall be made to all shrub areas and trees following planting strictly in accordance with manufacturer's instructions.

PLANTING ADJACENT TO THE P.O.S. ON THE SOUTH & EAST SIDE REFER TO DRG. N° 233/54/5.


PUBLIC OPEN SPACE PLANTING TREES

- F 7N° Fraxinus excelsior 8-10 Std.
- B 15N° Betula pendula 180-240 10L c.g.
- SA 16N° Sorbus aucuparia 8-10 Std.

PUBLIC OPEN SPACE LANDSCAPING PROPOSALS.
PHASES 5 AND 7, WOOLRAM WYGATE, SPALDING.
DRAWING N° 233/54/1 SCALE 1:200 NOV. 1995.

Robert
Doughty
Consultancy

Planning
Landscape Architecture
Architecture

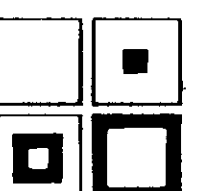

32 High Street, Helpingham, Spalding NG34 0RA Tel: (01529) 421648 Fax: (01529) 421358
Lincoln House, 58/58 Clasketgate, Lincoln LN2 1JZ Tel: (01522) 542330 Fax: (01522) 542331


SEE DRG. NO 233/54/1 FOR
LANDSCAPING OF PUBLIC
OPEN SPACE.

ESTABLISHMENT NOTES


All trees are to be adequately staked and tied and half a bag of
peat free tree and shrub planting compost incorporated into the
backfill for each treehole.

A topdressing of 'Ernag' fertilizer shall be made to all shrub areas
and trees following planting strictly in accordance with manufacturer's
instructions.

Crataegus monogyna hedge planted as shown below at a scale 1:50.

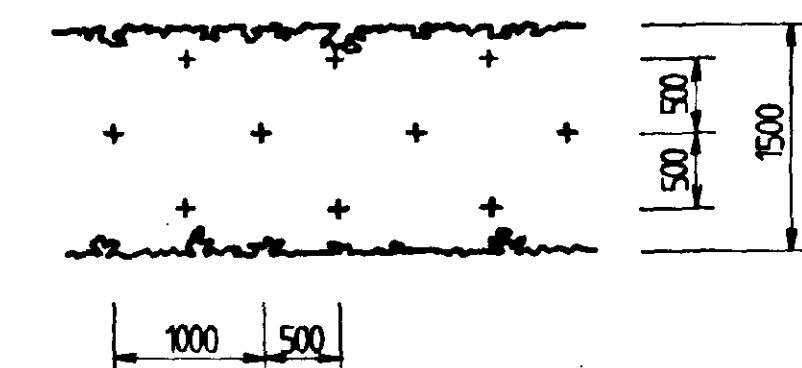

ABREV.	No.	Description	Size	Spec.
TREES				
A	4	<i>Alnus cordata</i>	10-12	Std
AP	8	<i>Acer platanoides</i> 'Crimson King'	8-10	Std
B	10	<i>Betula pendula</i>	180-240	10L C.g.
BU	4	<i>Betula utilis</i>	180-240	10L C.g.
C	4	<i>Crataegus oxyacantha</i> 'Paul's Scarlet'	8-10	Std
F	1	<i>Fraxinus excelsior</i>	8-10	Std
M	8	<i>Malus tschonoskii</i>	8-10	Std
P	4	<i>Prunus subhirtella</i> 'Autumnalis Rosea'	6-8	Lt. Std
SA	9	<i>Sorbus aucuparia</i>	8-10	Std
SHRUBS				
ba	13	<i>Buddleia alternifolia</i>	45-60	3L
ca	26	<i>Cornus alba</i> 'Sibirica'	45-60	2L
ck	8	<i>Cornus kousa</i>	45-60	3L
hm	18	<i>Hydrangea macrophylla</i> 'Blue Wave'	60-80	3L
mc	9	<i>Mahonia 'Charity'</i>	45-60	3L
pl	11	<i>Prunus lusitanica</i>	45-60	3L
vc	25	<i>Viburnum carlesii</i>	45-60	3L
vd	23	<i>Viburnum davidii</i>	45-60	3L
CLIMBERS				
hp	28	<i>Hydrangea petiolaris</i>	45-60	2L caned
jo	19	<i>Jasminum officinale</i>	45-60	2L caned
pm	16	<i>Pyracantha 'Mohave'</i>	60-80	2L caned

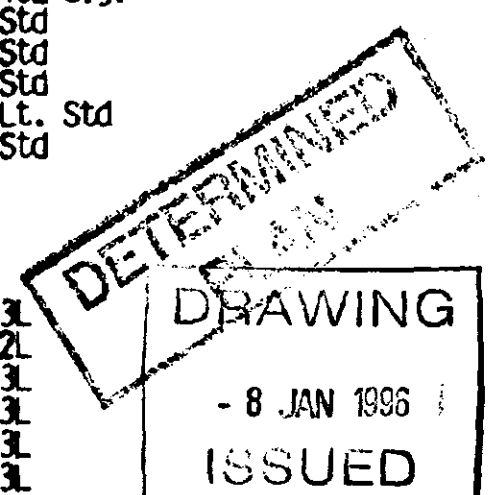

5/1/96. Shrub planting around car parking area for plots 72-93 to be specified at a later date.


11 JAN 1996

Ref: 0027/96

TREE AND LARGE SHRUB PLANTING
PHASE 5 AND 7, WOOLRAM WYGATE, SPALDING.
DRAWING NO 233/54/5 SCALE 1:500 NOV. 1995.

Robert
Doughty
Consultancy

Planning
Landscape Architecture
Architecture

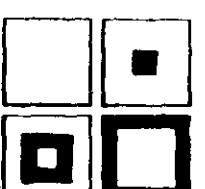

32 High Street, Helpingsham, Stamford NG34 0RA Tel: (01529) 421648 Fax: (01529) 421358
Lincoln House, 58/58 Claxgate, Lincoln LN2 1JZ Tel: (01522) 542330 Fax: (01522) 542331