ALLISON HOMES

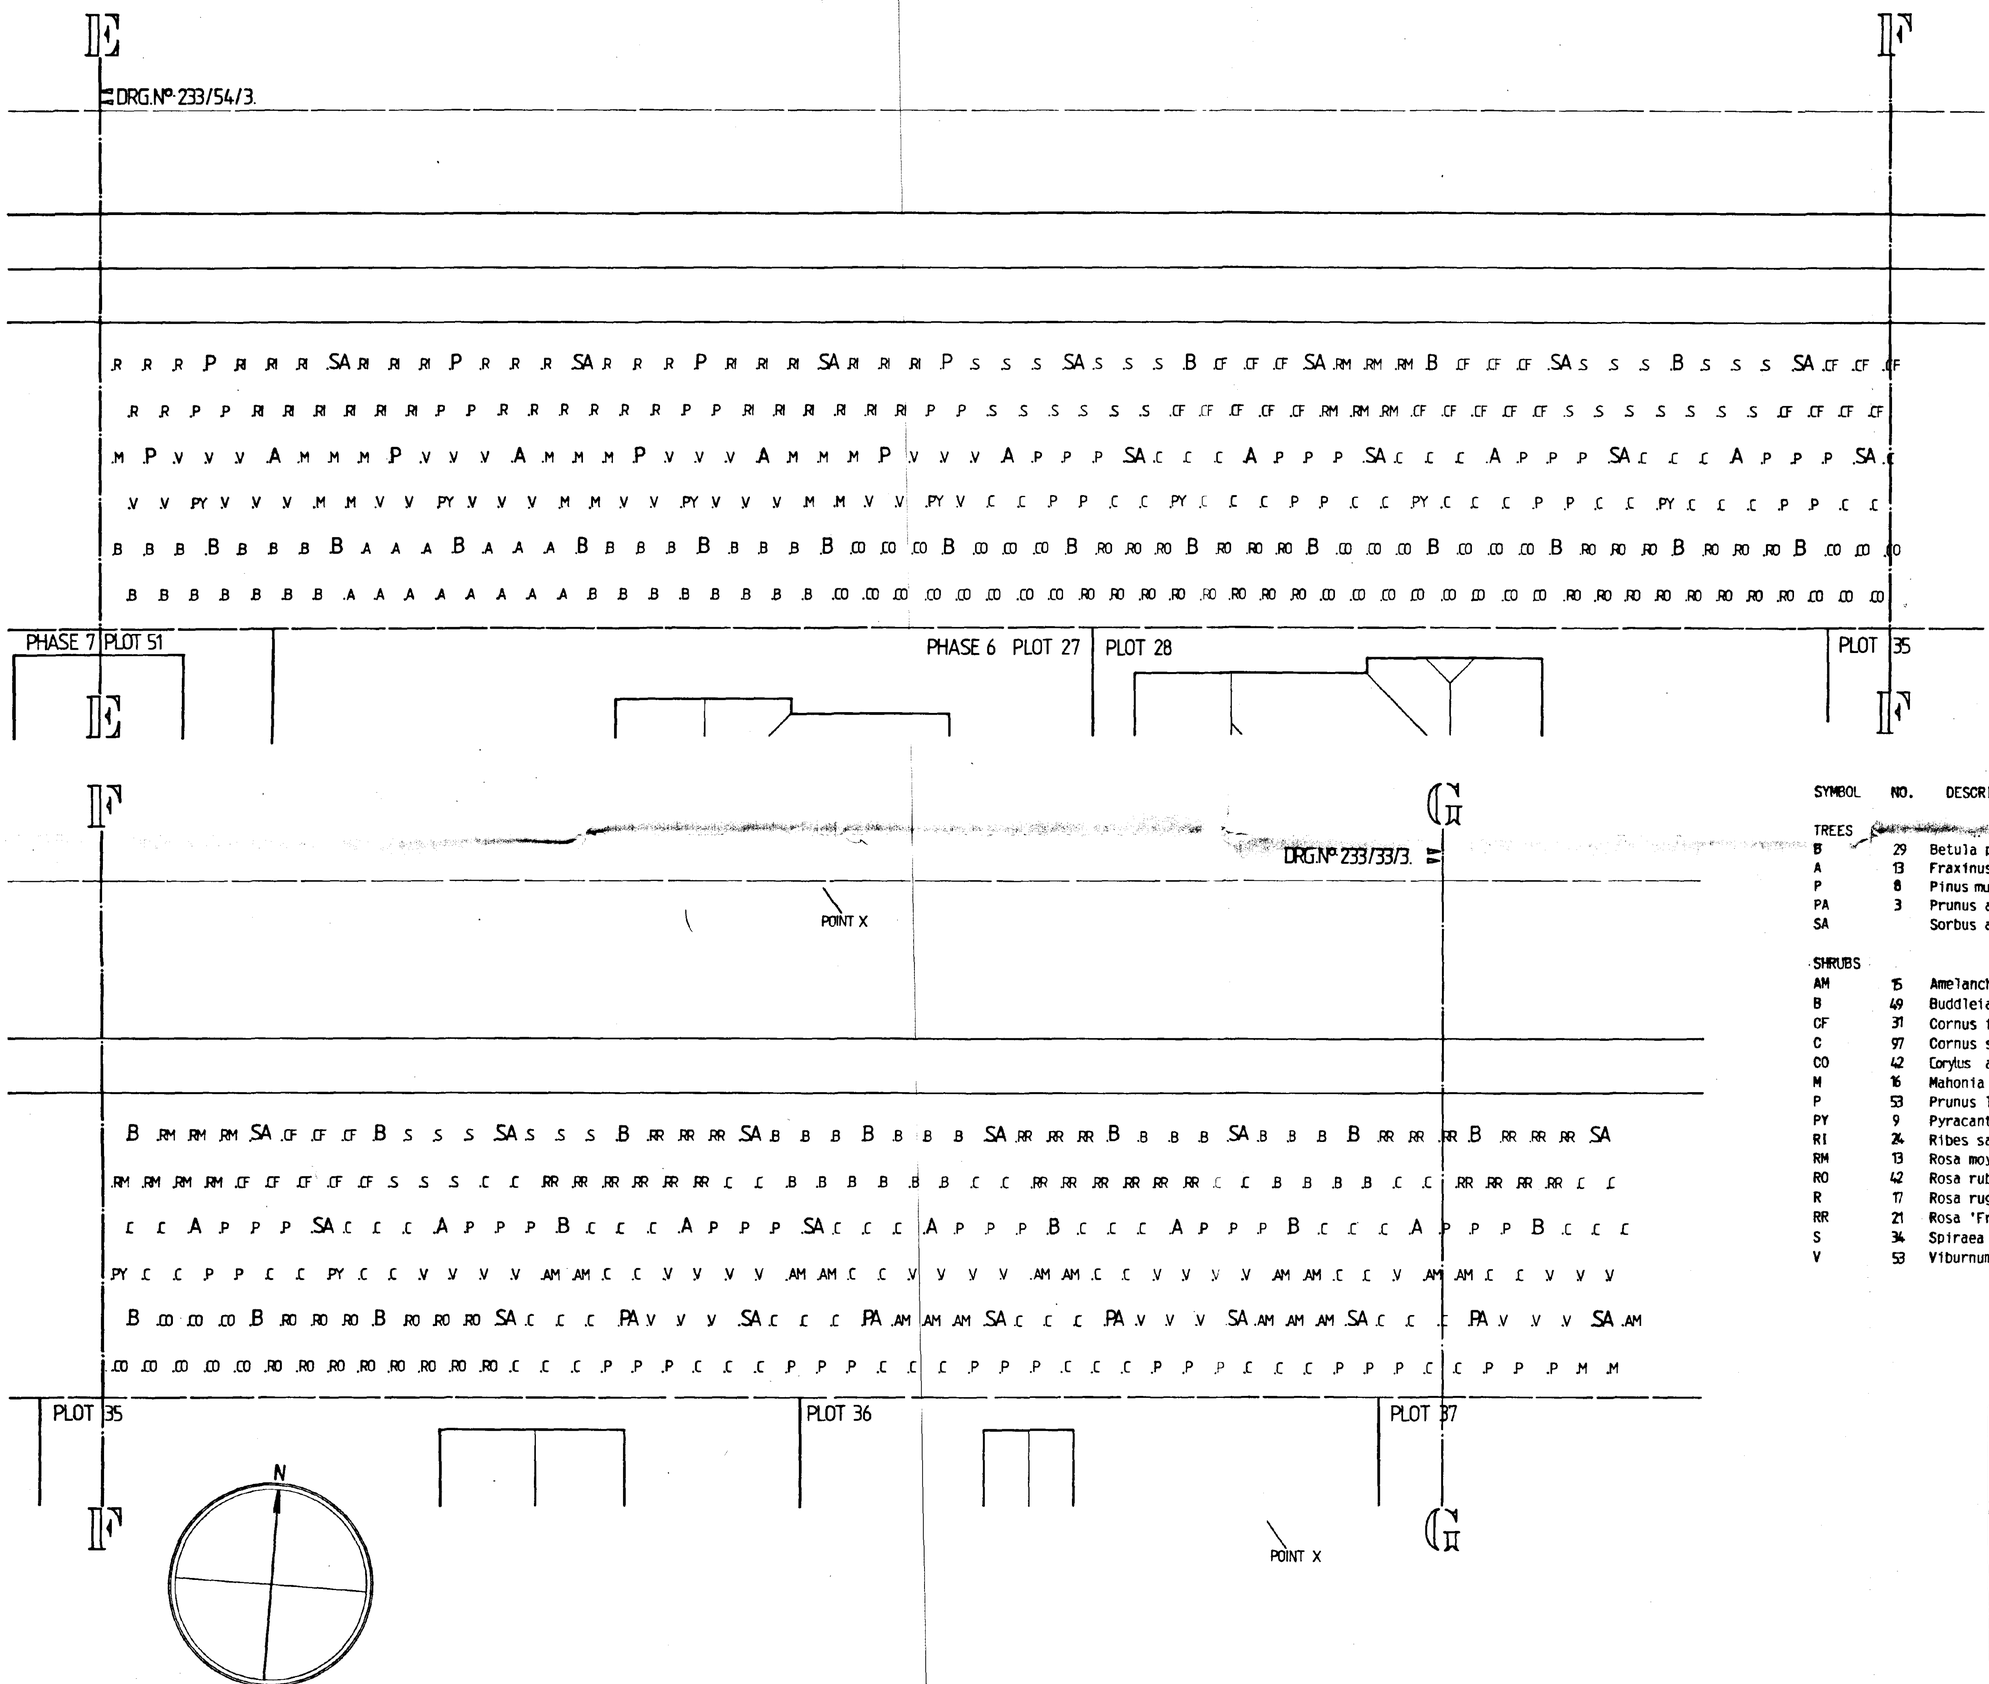

PLANTING AND ESTABLISHMENT NOTES

Trees and shrubs shall be planted in accordance with the plan and spaced at 1.0m x 1.5m intervals on a grid as shown.

All open ground trees shall be pit planted, staked and tied and a half a bag (entire bag to Extra Heavy Standard) of peat free tree and shrub planting compost incorporated into the backfill for each treehole.

The roots of all trees and shrubs shall be kept moist at all times during handling and planting, and they shall be well watered after firming in.

A top dressing of Enmeg fertiliser should be applied to all landscaped areas in accordance with the manufacturers instructions following planting.

SYMBOL	NO.	DESCRIPTION	SIZE	POT	SPECIFICATION
TREES					
B	29	Betula pendula	90-120	BR	Whip
A	13	Fraxinus excelsior	14-16	BR	Extra heavy std.
P	8	Pinus mugo	40-60	CG	
PA	3	Prunus avium	120-150	BR	Feathered
SA		Sorbus aucuparia	8-10	BR	Standard
SHRUBS					
AM	15	Amelanchier canadensis	60-90	BR	Transplant
B	49	Buddleia davidii	45-60		
CF	31	Cornus flaviramea	45-60	BR	2yr transplant
C	97	Cornus sanguinea	45-60	BR	2yr transplant
CO	42	Corylus avellana	45-60	BR	Transplant
M	16	Mahonia aquifolium	30-40	BR	Transplant
P	53	Prunus laurocerasus	45-60	BR	Transplant
PY	9	Pyracantha 'Mohave'	60-90	CG	
RI	24	Ribes sanguineum	45-60	BR	Transplant
RM	13	Rosa moyessii	45-60	BR	Transplant
RO	42	Rosa rubrifolia	45-60	BR	Transplant
R	17	Rosa rugosa 'Alba'	45-60	BR	Transplant
RR	21	Rosa 'Fruhlingsgold'	45-60	BR	Transplant
S	34	Spiraea arguta	45-60	BR	2yr Transplant
V	53	Viburnum opulus	60-90	BR	Transplant

Ref: 0028/96

DETERMINED PLAN

DRAWING - 8 JAN 1996 ISSUED

DISTRIBUTOR ROAD, DETAILED PLANTING : MATRIX.
PHASE 5 AND 7, WOOLRAM WYGATE, SPALDING.
DRAWING Nº 233/54/4 SCALE 1:100 NOV. 1995.

Robert Doughty Consultancy

Planning
Landscape Architecture
Architecture

32 High Street, Helpringham, Sleaford NG34 0RA Tel: (01529) 421646 Fax: (01529) 421358
Lincoln House, 56/58 Clasketgate, Lincoln LN2 1JZ Tel: (01522) 542330 Fax: (01522) 542331

ALLISON HOMES

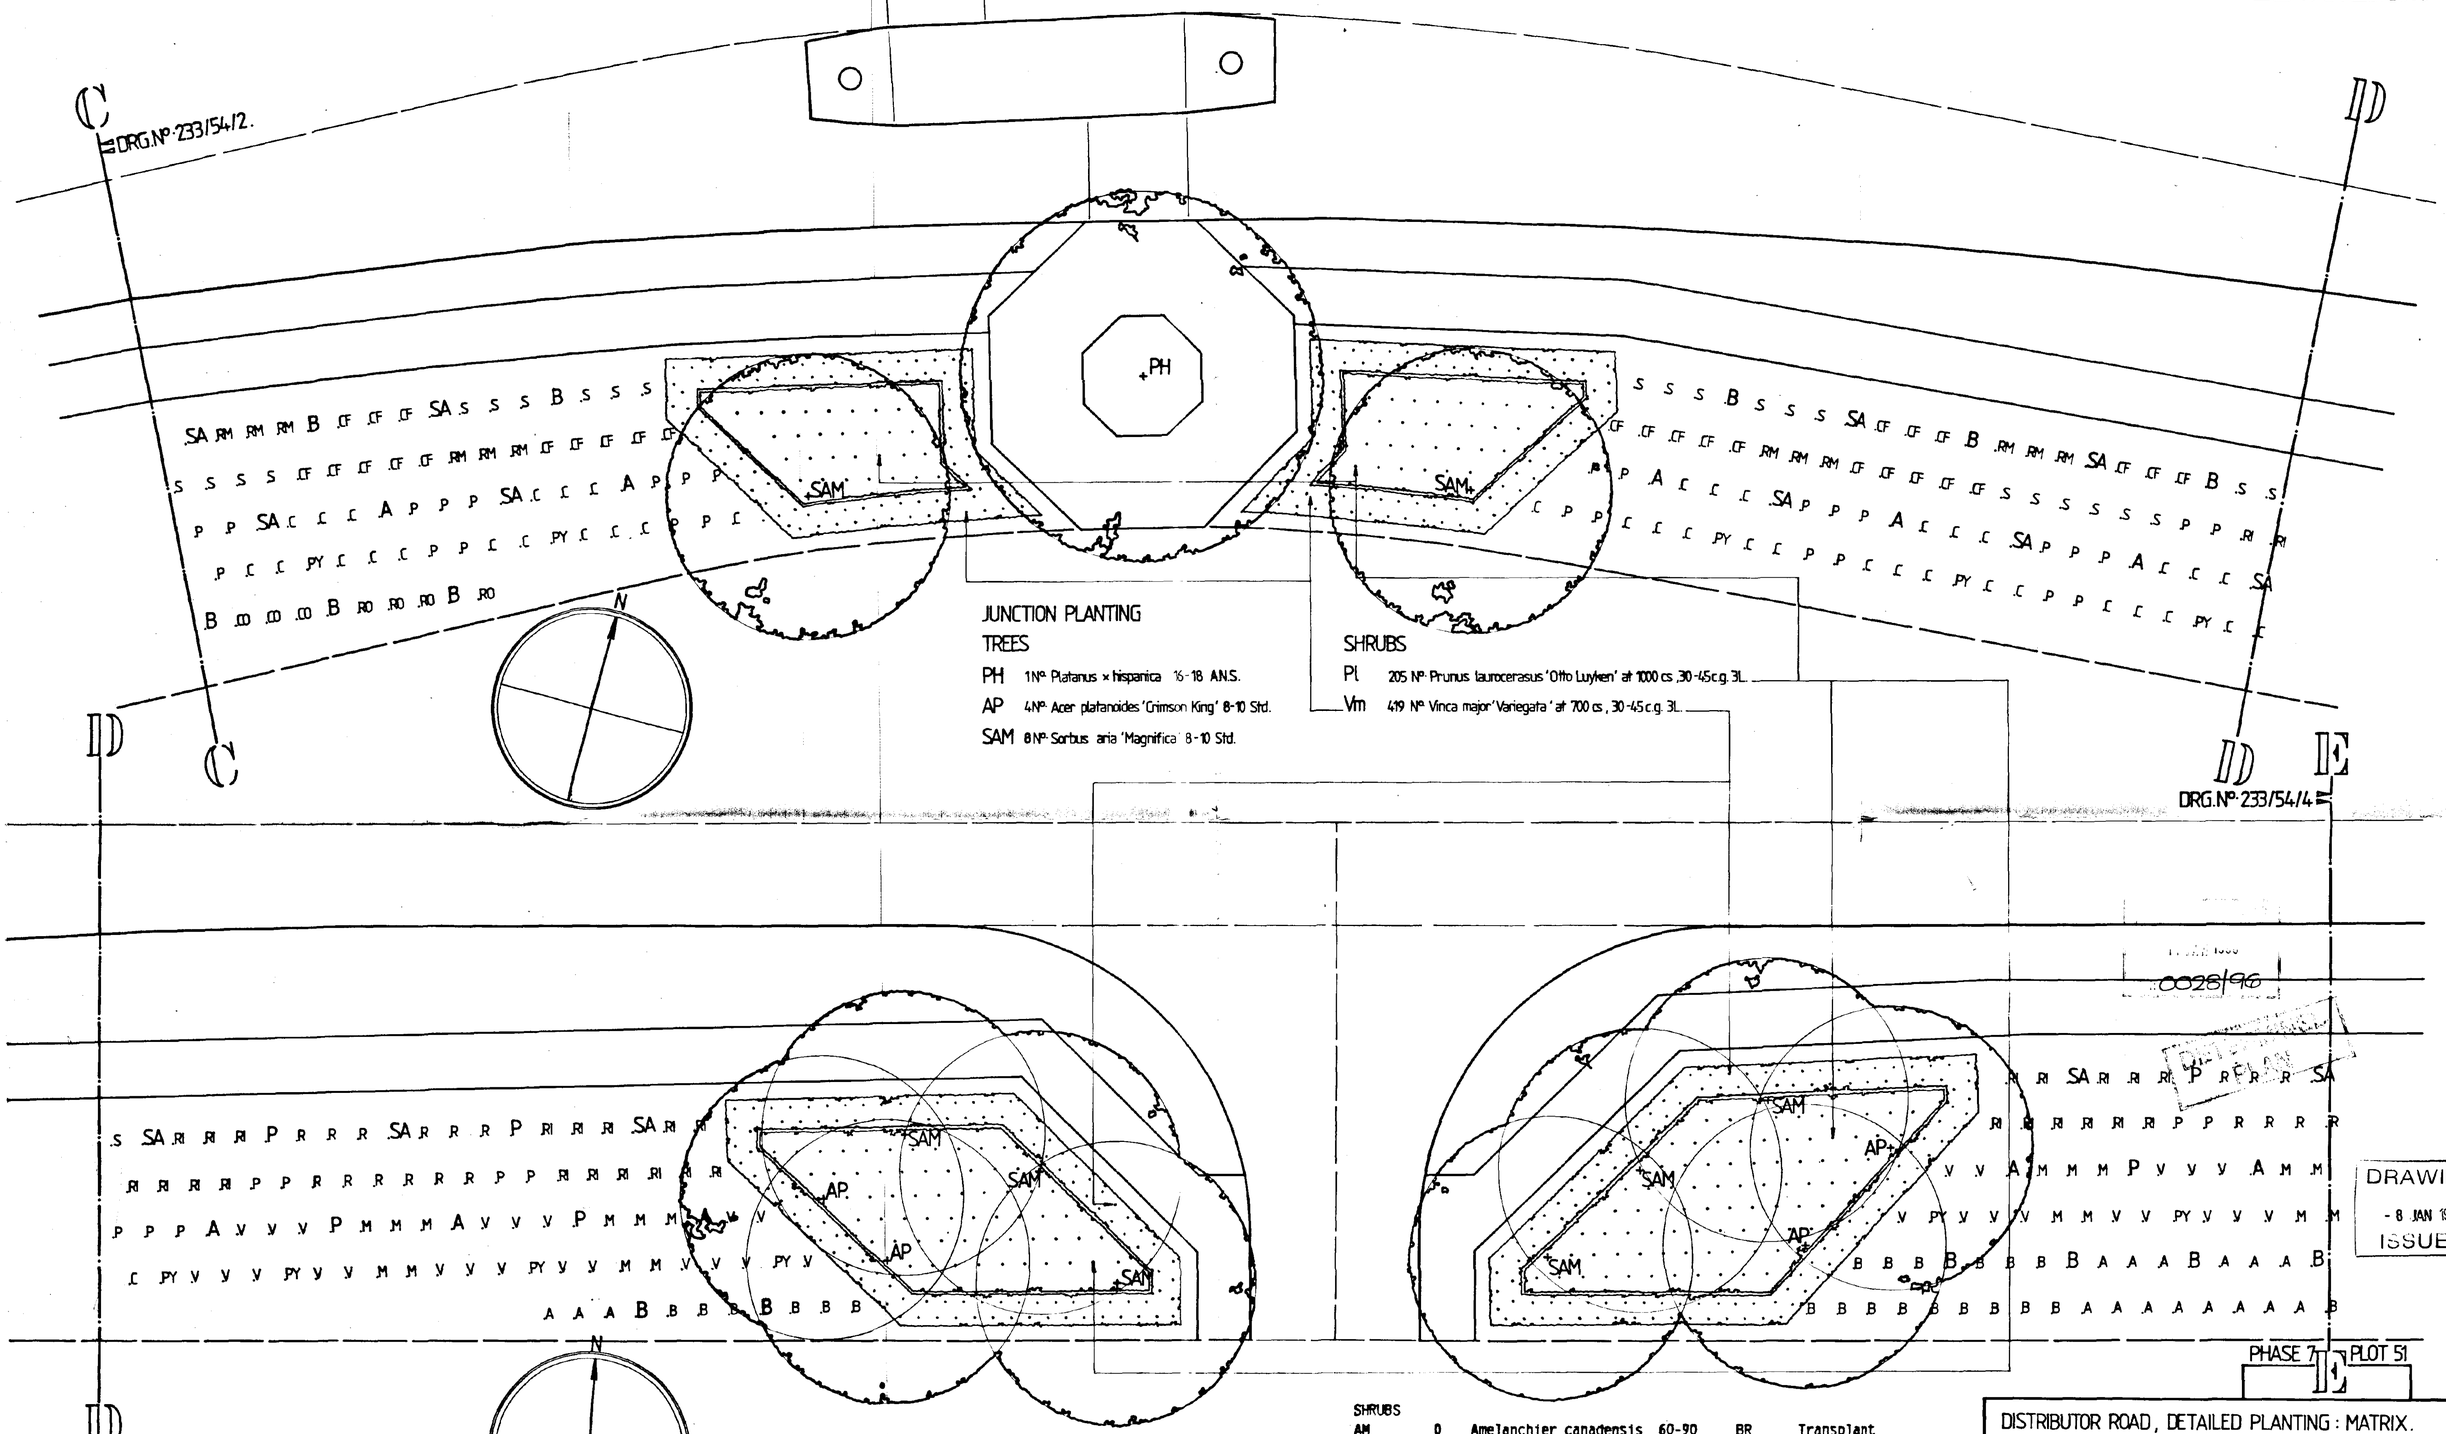

JUNCTION PLANTING

TREES

PH 1 Nº Platanus × hispanica 16-18 A.N.S.

AP 4 Nº Acer platanoides 'Crimson King' 8-10 Std.

SAM 8 Nº Sorbus aria 'Magnifica' 8-10 Std.

SHRUBS

Pl 205 Nº Prunus laurocerasus 'Otto Luyken' at 1000 cs, 30-45 c.g. 3L.

Vm 419 Nº Vinca major 'Variegata' at 700 cs, 30-45 c.g. 3L.

C028/96

DRAWING
- 8 JAN 1996
ISSUED

PLANTING AND ESTABLISHMENT NOTES

Trees and shrubs shall be planted in accordance with the plan and spaced at 1.0m x 1.5m intervals on a grid as shown.

All open ground trees shall be pit planted, staked and tied and a half a bag (entire bag to Extra Heavy Standard) of peat free tree and shrub planting compost incorporated into the backfill for each treehole.

The roots of all trees and shrubs shall be kept moist at all times during handling and planting, and they shall be well watered after firming in.

A top dressing of Enmag fertiliser should be applied to all landscaped areas in accordance with the manufacturers instructions following planting.

SYMBOL	NO.	DESCRIPTION	SIZE	POT	SPECIFICATION
TREES					
B	14	Betula pendula	90-120	BR	Whip
A	10	Fraxinus excelsior	14-16	BR	Extra heavy std.
P	6	Pinus mugo	40-60	CG	
PA	6	Prunus avium	120-150	BR	Feathered
SA	14	Sorbus aucuparia	8-10	BR	Standard

CG: CONTAINER GROWN.

BR: BARE ROOT.

SHRUBS					
AM	0	Amelanchier canadensis	60-90	BR	Transplant
B	22	Buddleia davidii	45-60		
CF	29	Cornus flaviramea	45-60	BR	2yr transplant
C	43	Cornus sanguinea	45-60	BR	2yr transplant
CO	3	Corylus avellana	45-60	BR	Transplant
M	19	Mahonia aquifolium	30-40	BR	Transplant
P	38	Prunus laurocerasus	45-60	BR	Transplant
PY	11	Pyracantha 'Mohave'	60-90	CG	
RI	31	Ribes sanguineum	45-60	BR	Transplant
RM	12	Rosa moyessii	45-60	BR	Transplant
RO	4	Rosa rubrifolia	45-60	BR	Transplant
R	15	Rosa rugosa 'Alba'	45-60	BR	Transplant
RR	19	Rosa 'Fruhlingsgold'	45-60	BR	Transplant
S	24	Spiraea arguta	45-60	BR	2yr Transplant

DISTRIBUTOR ROAD, DETAILED PLANTING: MATRIX.
PHASE 5 AND 7, WOOLRAM WYGATE, SPALDING.
DRAWING Nº. 233/54/3 SCALE 1:100 NOV. 1995.

Robert Doughty Consultancy
Planning
Landscape Architecture
Architecture
32 High Street, Helpringham, Sleaford NG34 0RA Tel: (01529) 421846 Fax: (01529) 421358
Lincoln House, 56/58 Clasketgate, Lincoln LN2 1JZ Tel: (01522) 542330 Fax: (01522) 542331

DRG.Nº 233/54/4. SCALE 1:100.

DRG.Nº 233/33/3. SCALE 1:100.

DRG.Nº 233/54/5. SCALE 1:500.

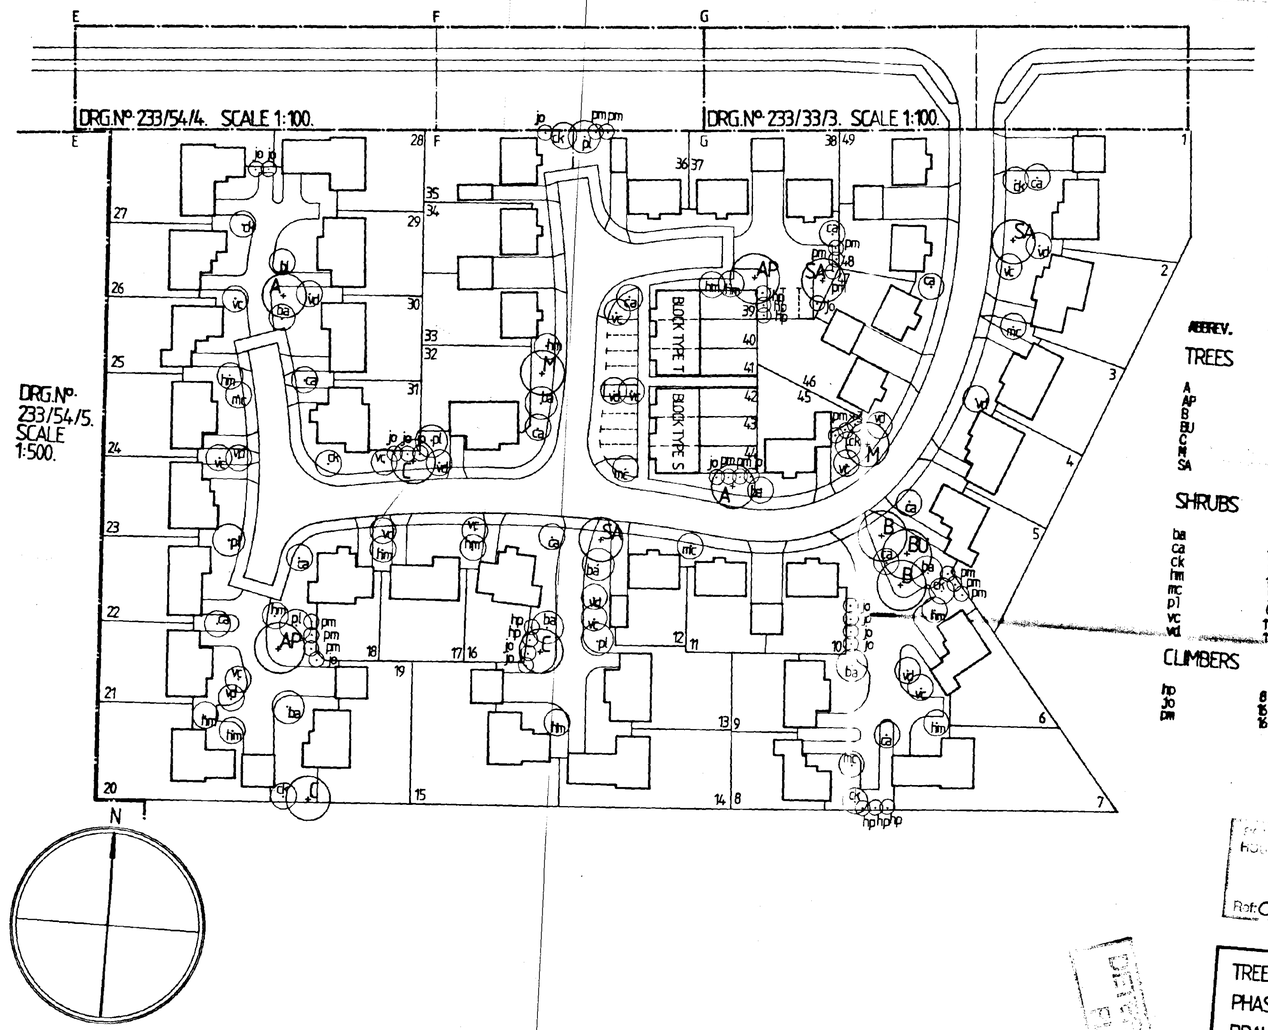

ALLISON HOMES

ESTABLISHMENT NOTES

All trees are to be adequately staked and tied and half a bag of peat free tree and shrub planting compost incorporated into the backfill for each treehole.

A topdressing of 'Enmag' fertilizer shall be made to all shrub areas and trees following planting strictly in accordance with manufacturer's instructions.

ABBREV.	No.	Description	Size	Spec.
TREES				
A	2	Alnus cordata	10-12	Sel. Std
AP	3	Acer platanoides 'Crimson King'	8-10	Std
B	2	Betula pendula	180-240	10L c.g.
BU	1	Betula utilis	180-240	10L c.g.
C	1	Crataegus oxycantha 'Paul's Scarlet'	8-10	Std
M	3	Malus tschonoskii	8-10	Std
SA	4	Sorbus aucuparia	8-10	Std
SHRUBS				
ba	8	Buddleia alternifolia	45-60	2L
ca	12	Cornus alba 'Sibirica'	45-60	2L
ck	8	Cornus kousa	45-60	2L
hm	12	Hydrangea macrophylla 'Blue Wave'	45-60	2L
mc	5	Mahonia 'Charity'	60-80	2L
pl	6	Prunus lusitanica	45-60	2L
vc	11	Viburnum carlesii	45-60	2L
vd	11	Viburnum davidii	45-60	2L
CLIMBERS				
hp	8	Hydrangea petiolaris	45-60	2L
jo	6	Jasminum officinale	45-60	2L canes
pm	6	Pyracantha 'Mohave'	60-80	2L canes

RECEIVED
11 JAN 1996
Ref: 0028/96

DRAWING
- 8 JAN 1996
ISSUED

TREE AND LARGE SHRUB PLANTING
PHASE 6, WOOLRAM WYGATE, SPALDING.
DRAWING Nº 233/56/1. SCALE 1:500. JAN. 1996.

Robert Doughty Consultancy

Planning
Landscape Architecture
Architecture

32 High Street, Heborngham, Sleaford NG34 ORA
Lincoln House, 55/58 Clasketgate, Lincoln LN2 1JZ

Tel: (01529) 421848 Fax: (01529) 421358
Tel: (01522) 542330 Fax: (01522) 542331