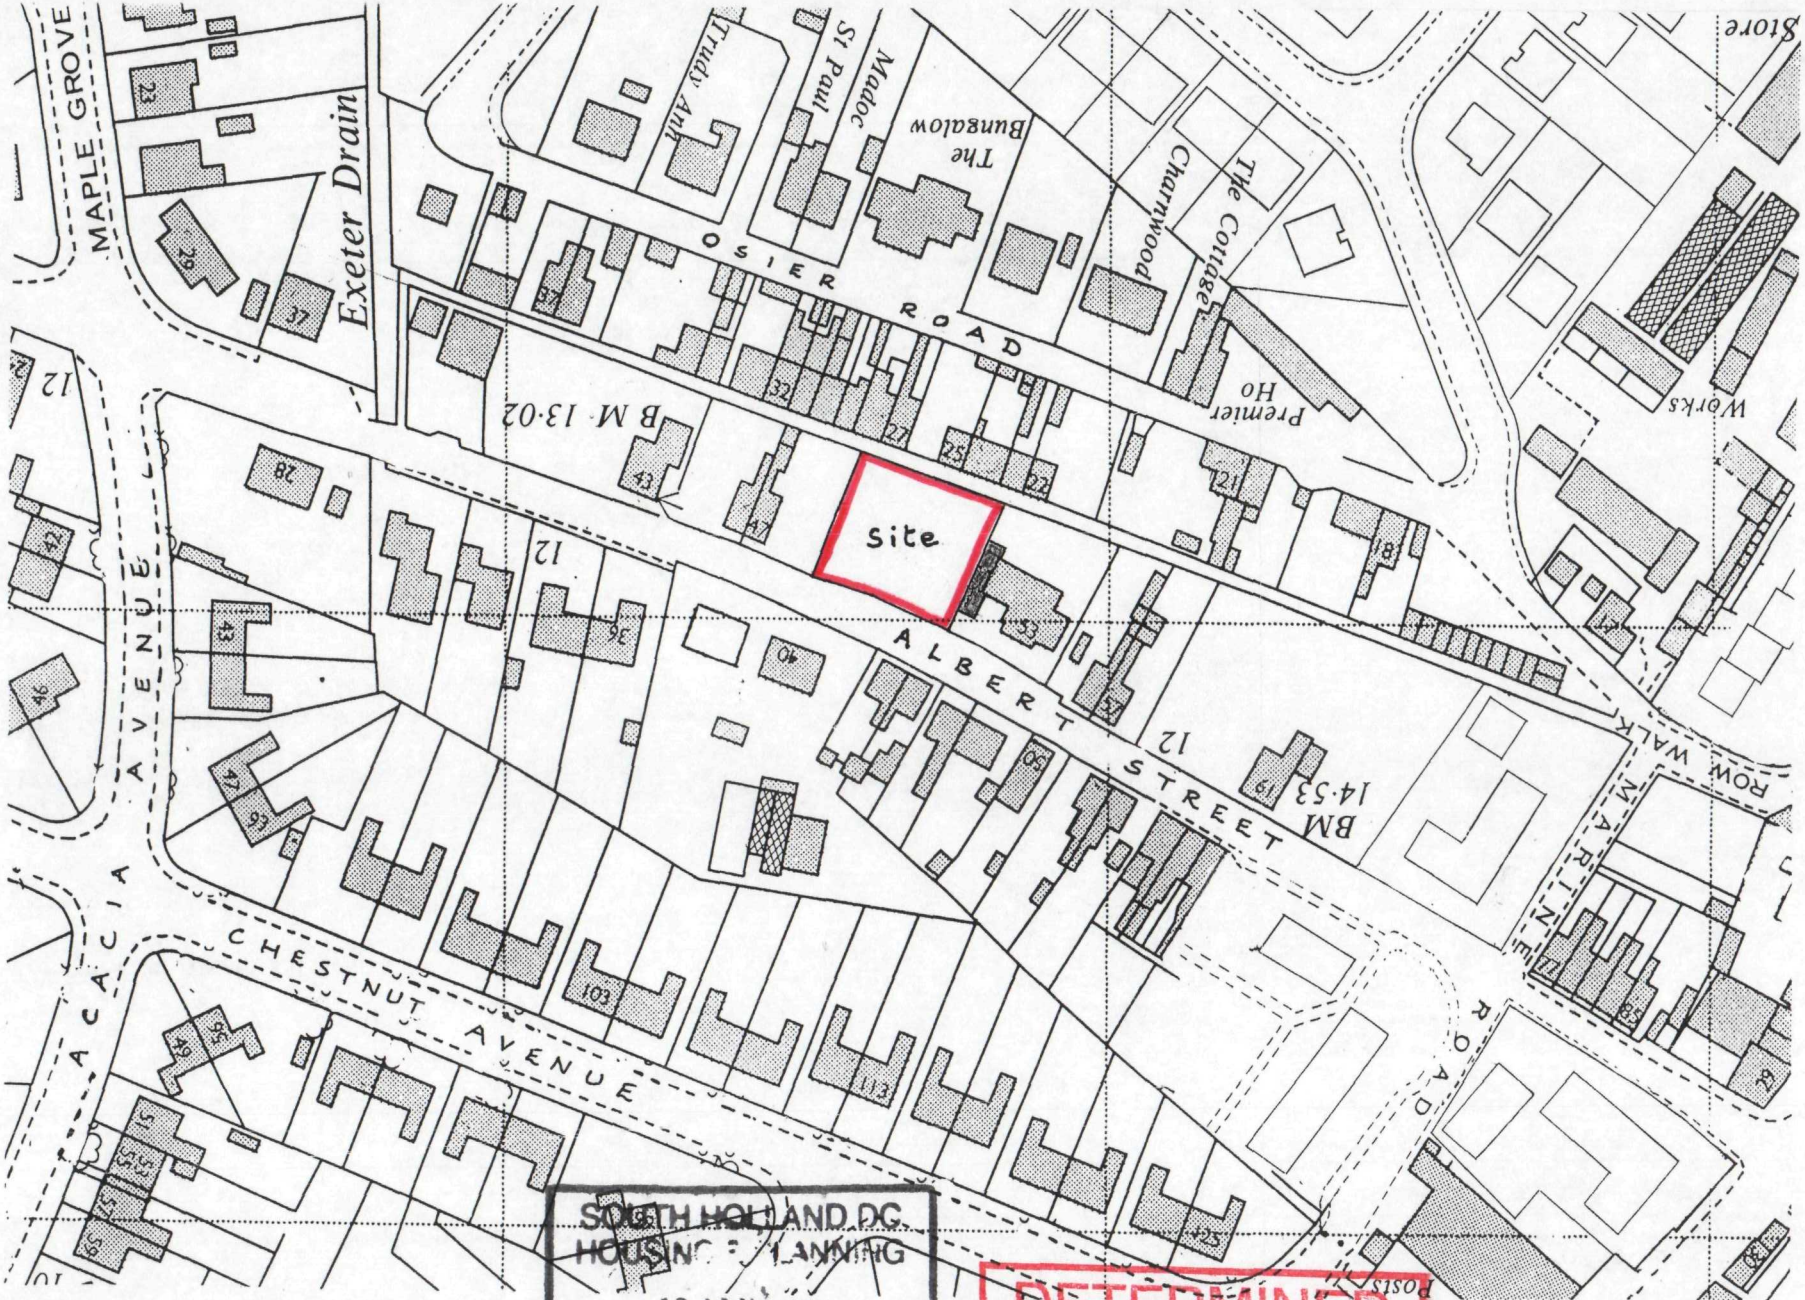


SOUTH HOLLAND DC.
HOUSING & PLANNING
12 JAN 2000
Ref. 0029/00

DETERMINED PLAN

Residential Development,
Albert Street, SPALDING,
Brian Harding Construction Limited

Scale 1 : 1250th

O.S. Map ref. TF 254 230

Crown Copyright Reserved

BUILDING DESIGN and PLANS

ALWYN ROFFE,
1, Green Lane,
SPALDING, Lincs. PE11 2YB
tel : 01775 - 723 680