


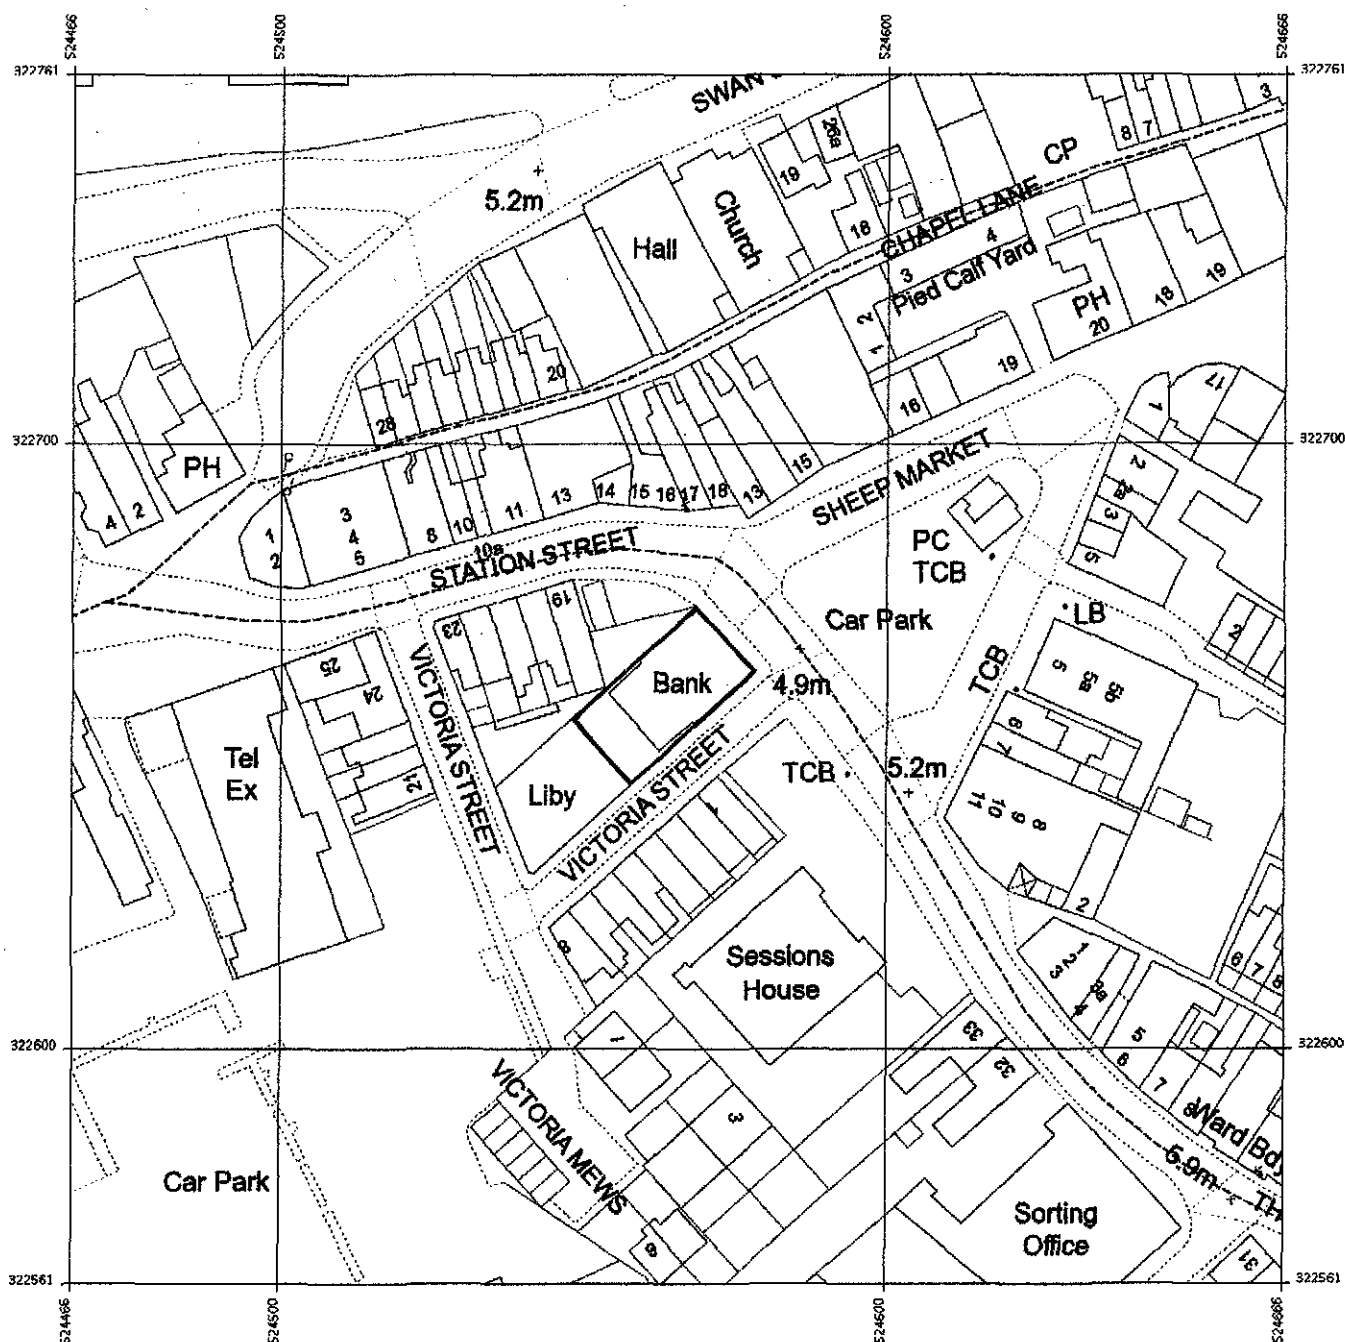

Produced 06 Jan 2009 from the Ordnance Survey National Geographic Database and incorporating surveyed revision available at this date. Reproduction in whole or part is prohibited without the prior permission of Ordnance Survey. © Crown Copyright 2008.

Ordnance Survey and the OS Symbol are registered trademarks of Ordnance Survey, the national mapping agency of Great Britain.

The representation of a road, track or path is no evidence of a right of way. The representation of features as lines is no evidence of a property boundary.



1:1250






Supplied by: Stanfords
Reference: 0149483
Centre coordinates: 524566 322661

Planning JHDC

14 JAN 2009

Ref: 0029/09


DETERMINED
PLAN

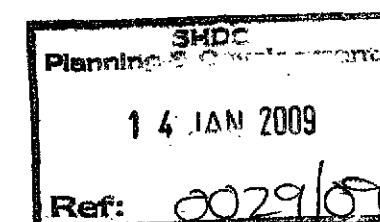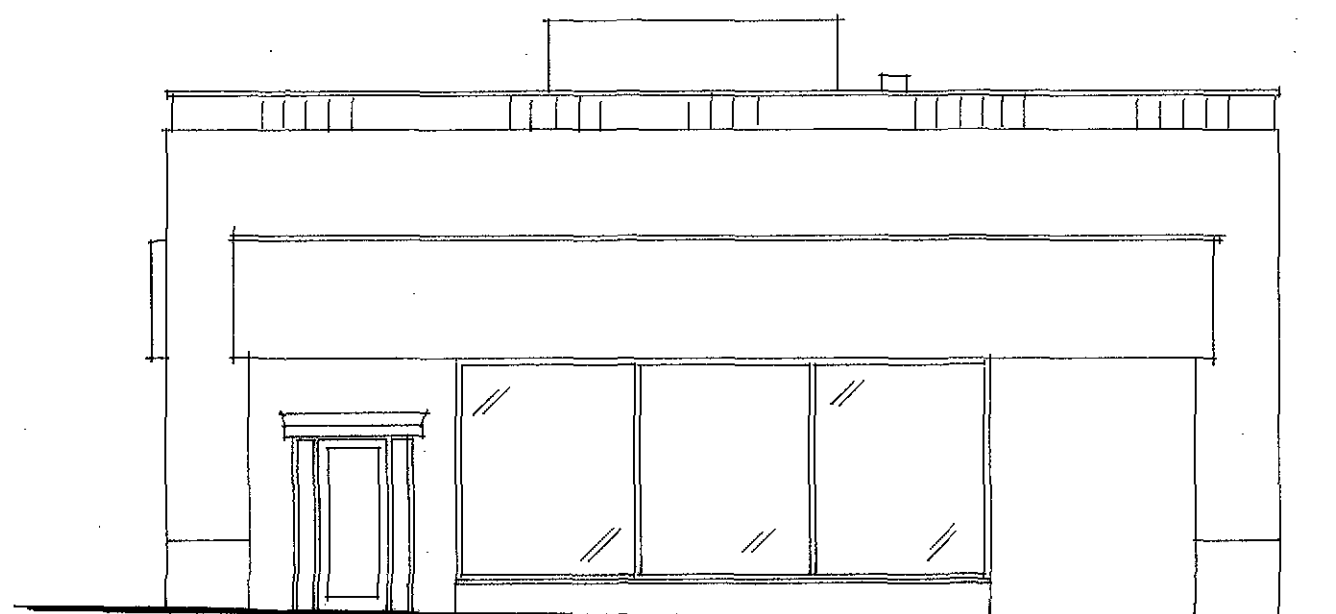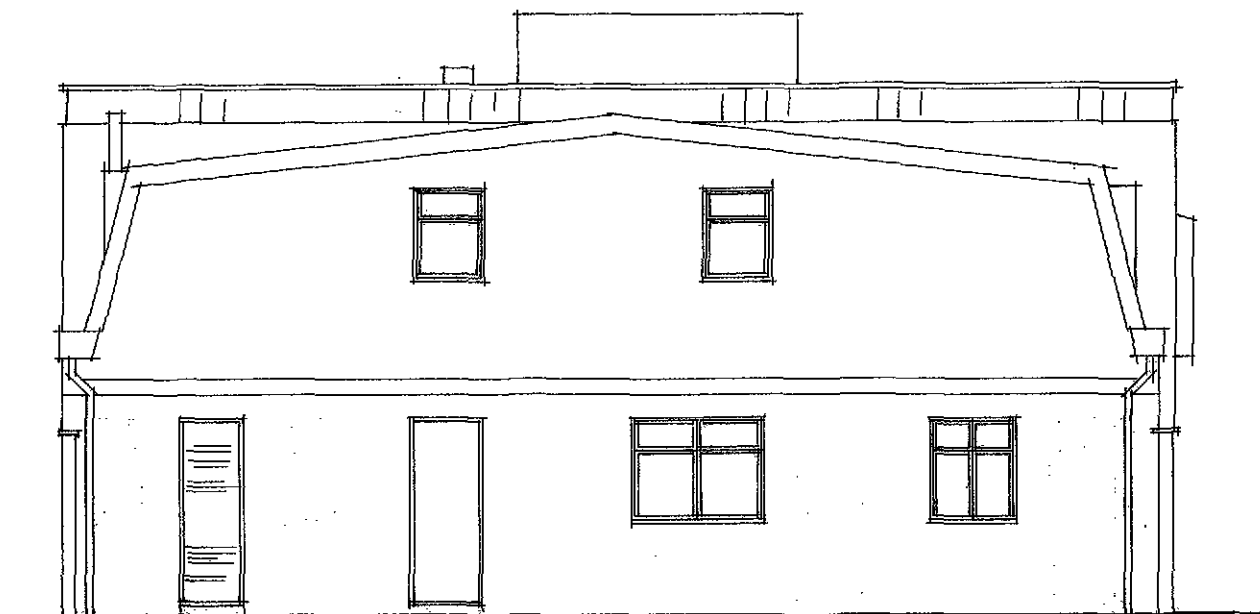

sure design
architectural consultants & draughting specialists

**DETERMINED
PLAN**

Drawing: Existing Elevations		Drawing No: 587/03	
		Date: Dec '08	Scale: 1:100
Client's Name: Mr Bharwani			
Address: Former TSB Bank, Sheep Market, Spalding			

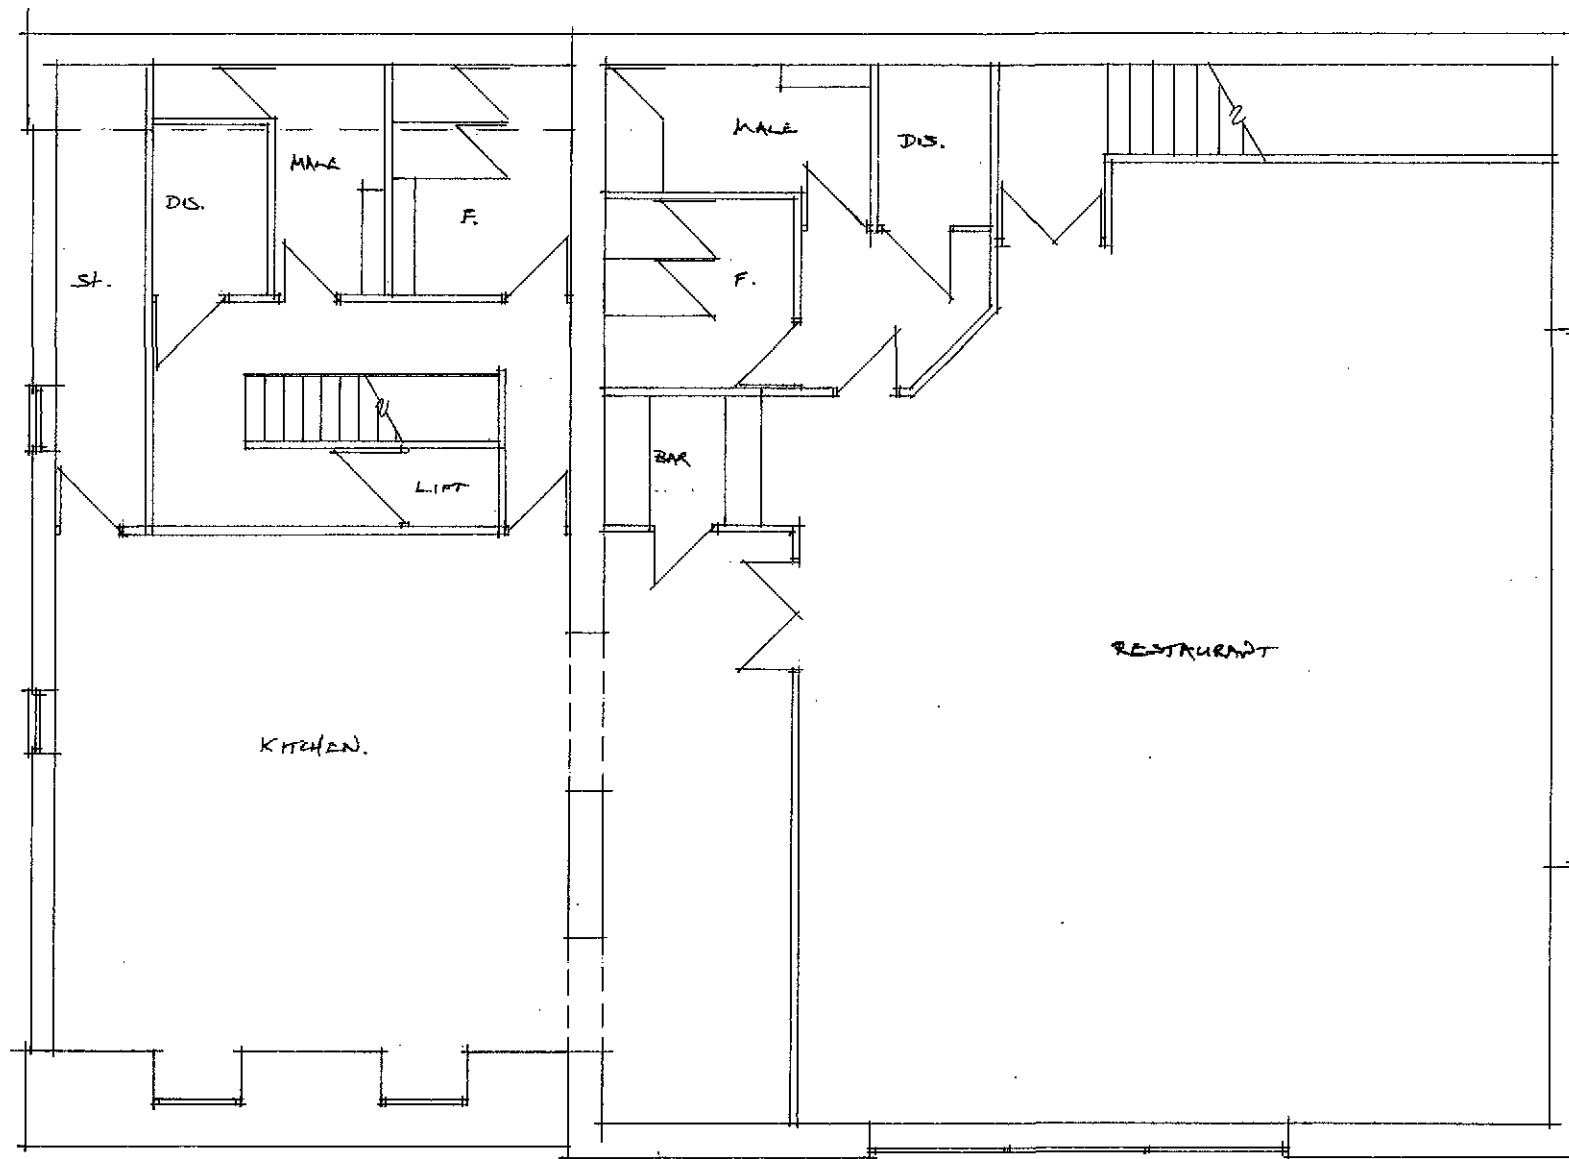



SHDC
Planning & Development
14 JAN 2009
Ref: 002969

sure design

architectural consultants & draughting specialists

**DETERMINED
PLAN**

Drawing: Proposed First Floor	Drawing No: 587/06	©
	Date: Dec '08	Scale: 1:100
Client's Name: Mr Bharwani		
Address: Former TSB Bank, Sheep Market, Spalding		

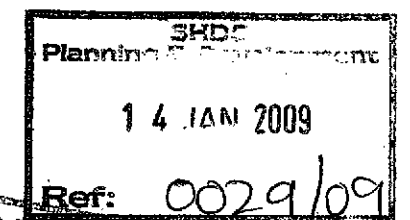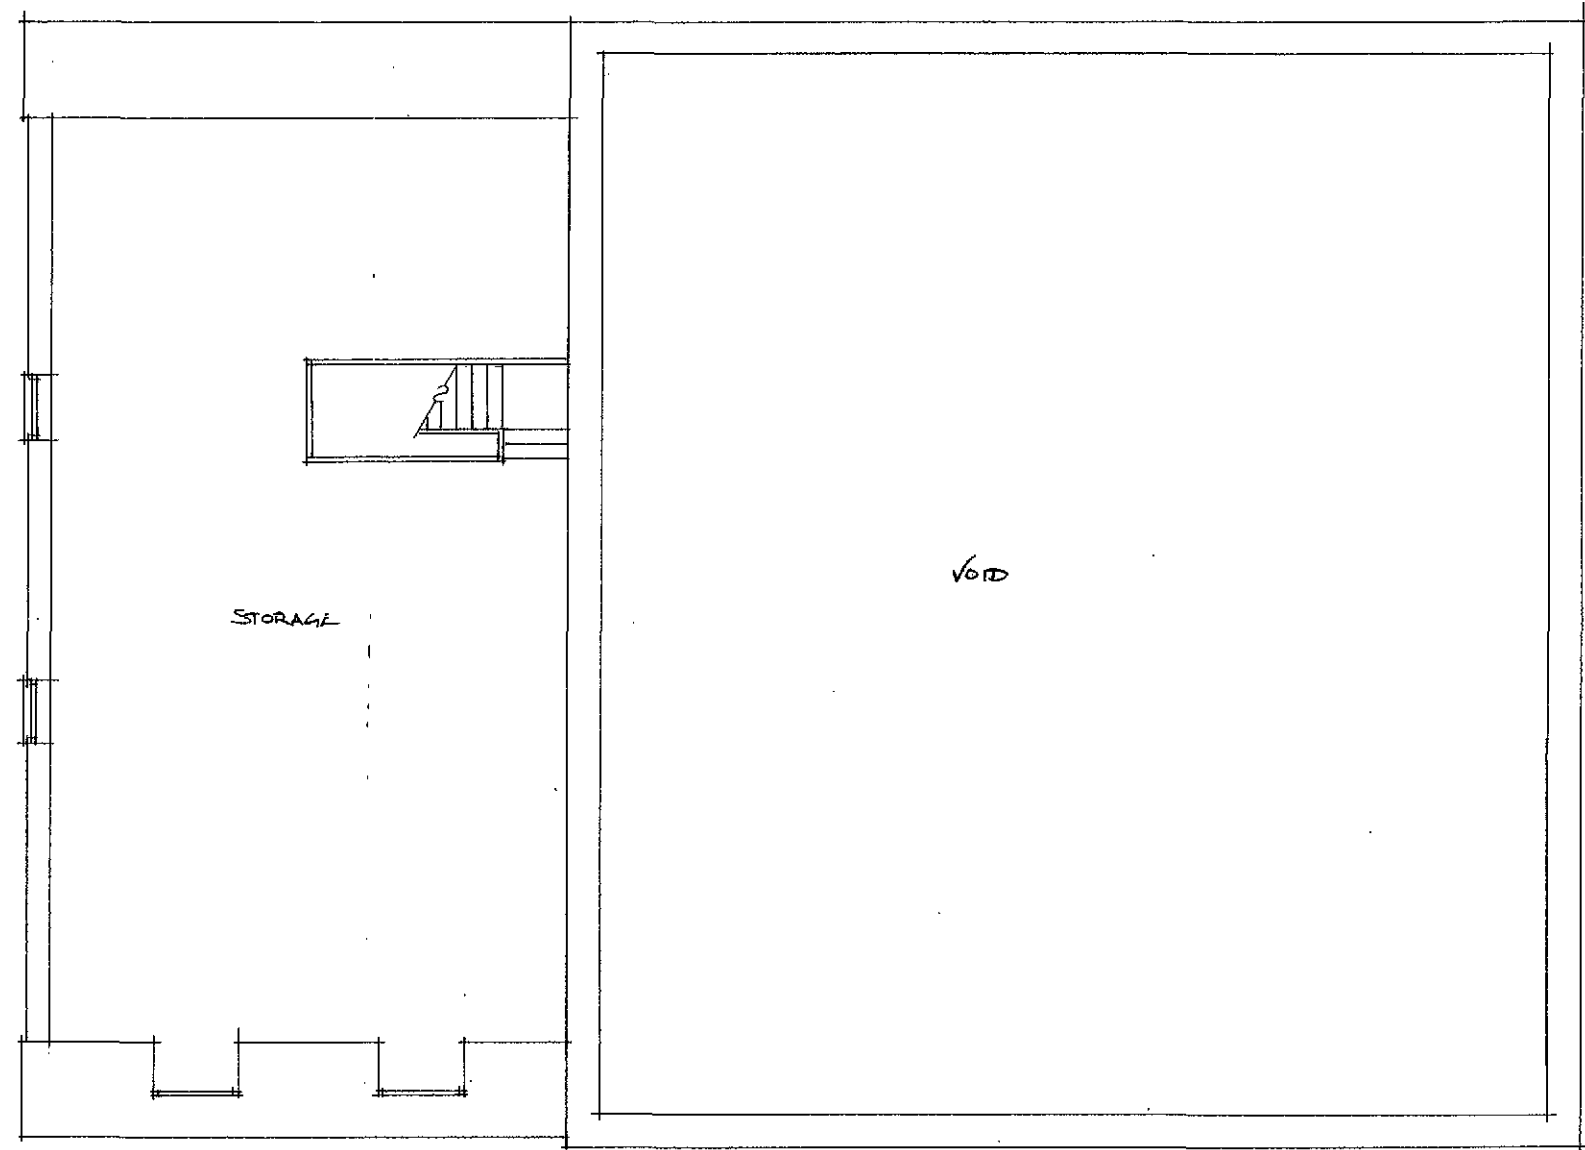

sure design
architectural consultants & draughting specialists

Drawing: Existing First Floor	Drawing No: 587/02	©
	Date: Dec '08	Scale: 1:100
Client's Name: Mr Bharwani		
Address: Former TSB Bank, Sheep Market, Spalding		

STATION STREET




CAR PARK

No. 20

No. 19

VICTORIA STREET

LIBRARY


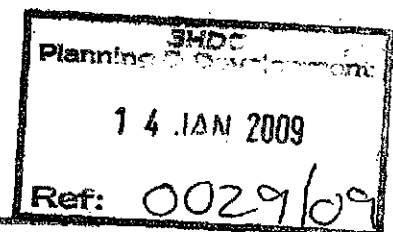


**DETERMINED
PLAN**

sure design

architectural consultants & draughting specialists




Drawing: Site Layout Plan		Drawing No: 587/09 ©	
		Date: Dec '08	Scale: 1:200
Client's Name: Mr Bharwani			
Address: Former TSB Bank, Sheep Market, Spalding			

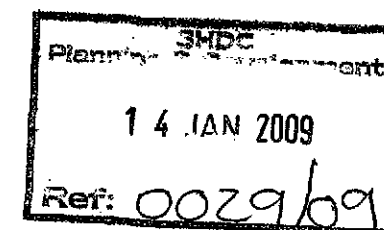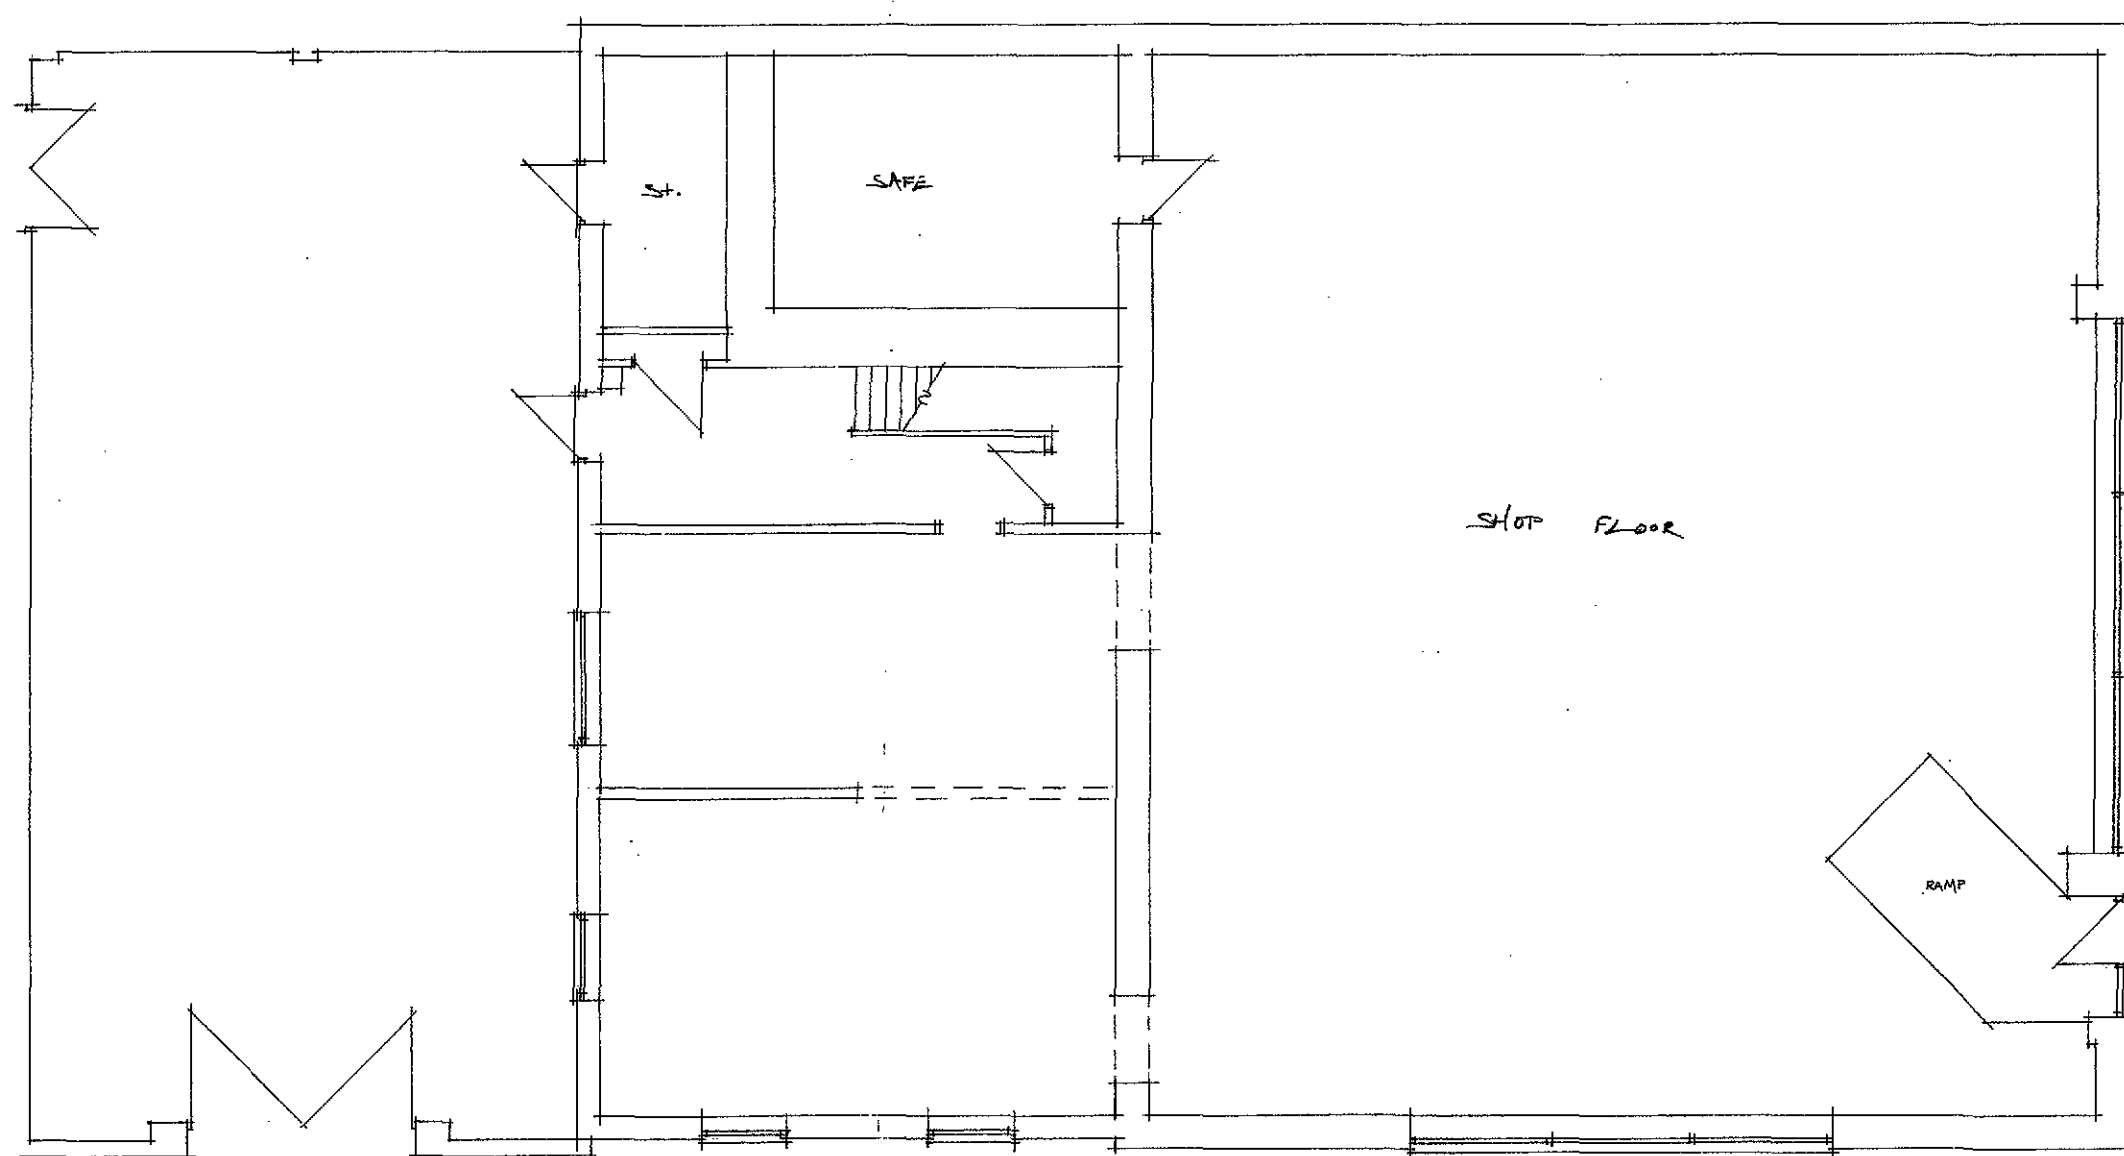

sure design

architectural consultants & draughting specialists

Drawing: Existing Ground Floor	Drawing No: 587/01	©
	Date: Dec '08	Scale: 1:100
Client's Name: Mr Bharwani		
Address: Former TSB Bank, Sheep Market, Spalding		

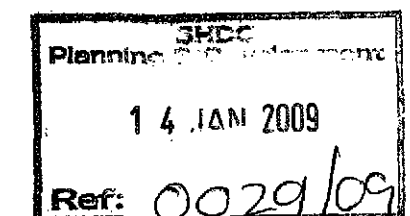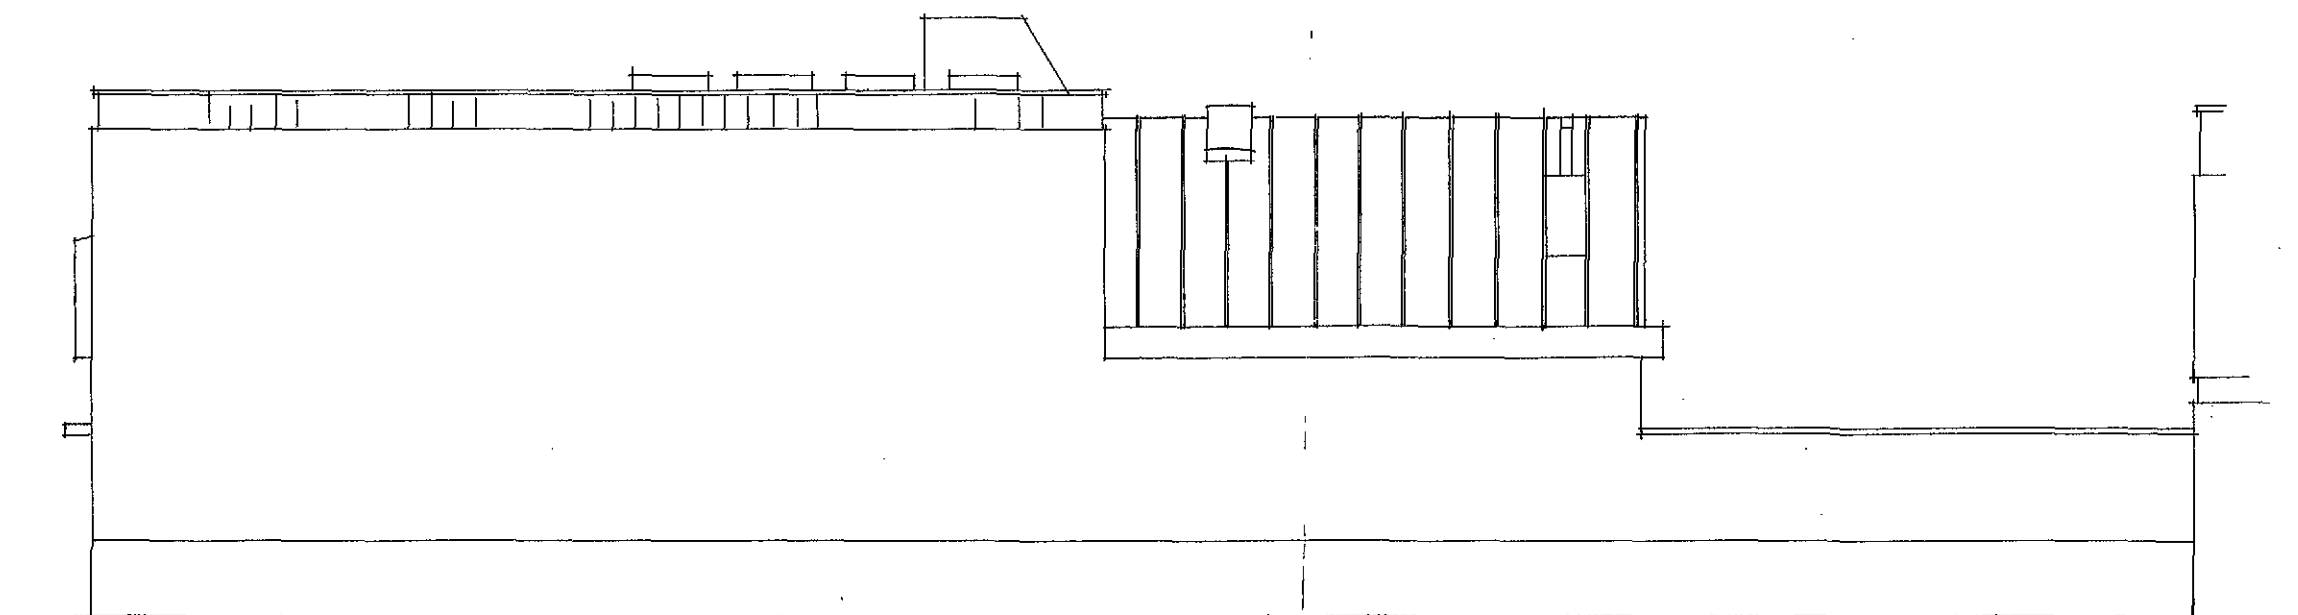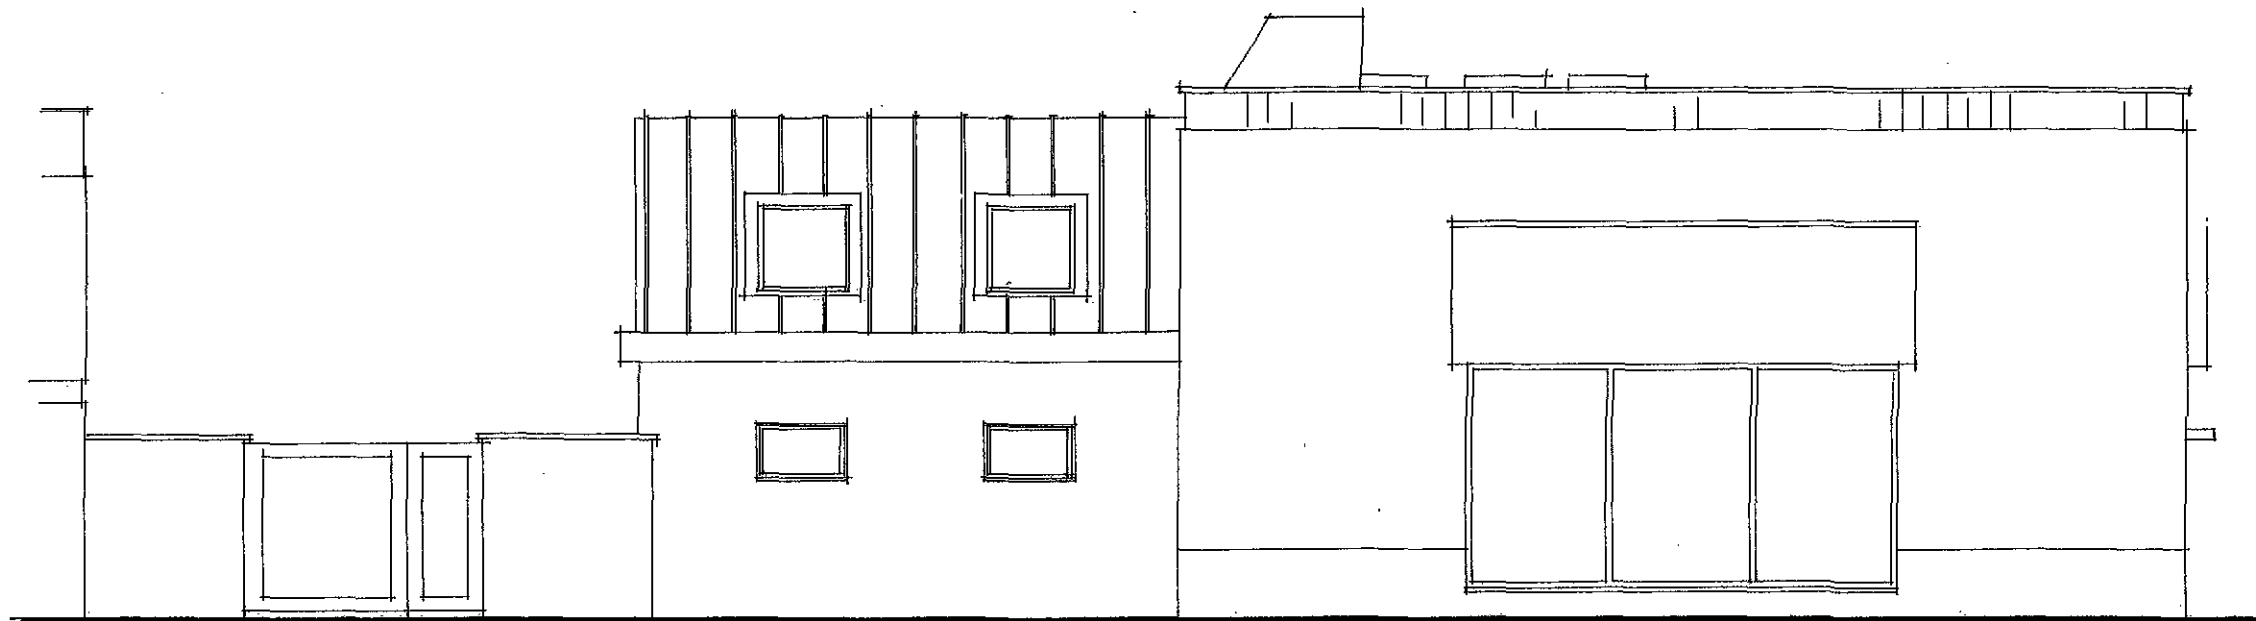


Sure design
architectural consultants & draughting specialists



Drawing: Existing Elevations	Drawing No: 587/04	©
	Date: Dec '08	Scale: 1:100
Client's Name: Mr Bharwani		
Address: Former TSB Bank, Sheep Market, Spalding		

suite 1 unit 1 sheaford road industrial est bracebridge heath lincoln ln4 2nd t: 0800 328 63 58

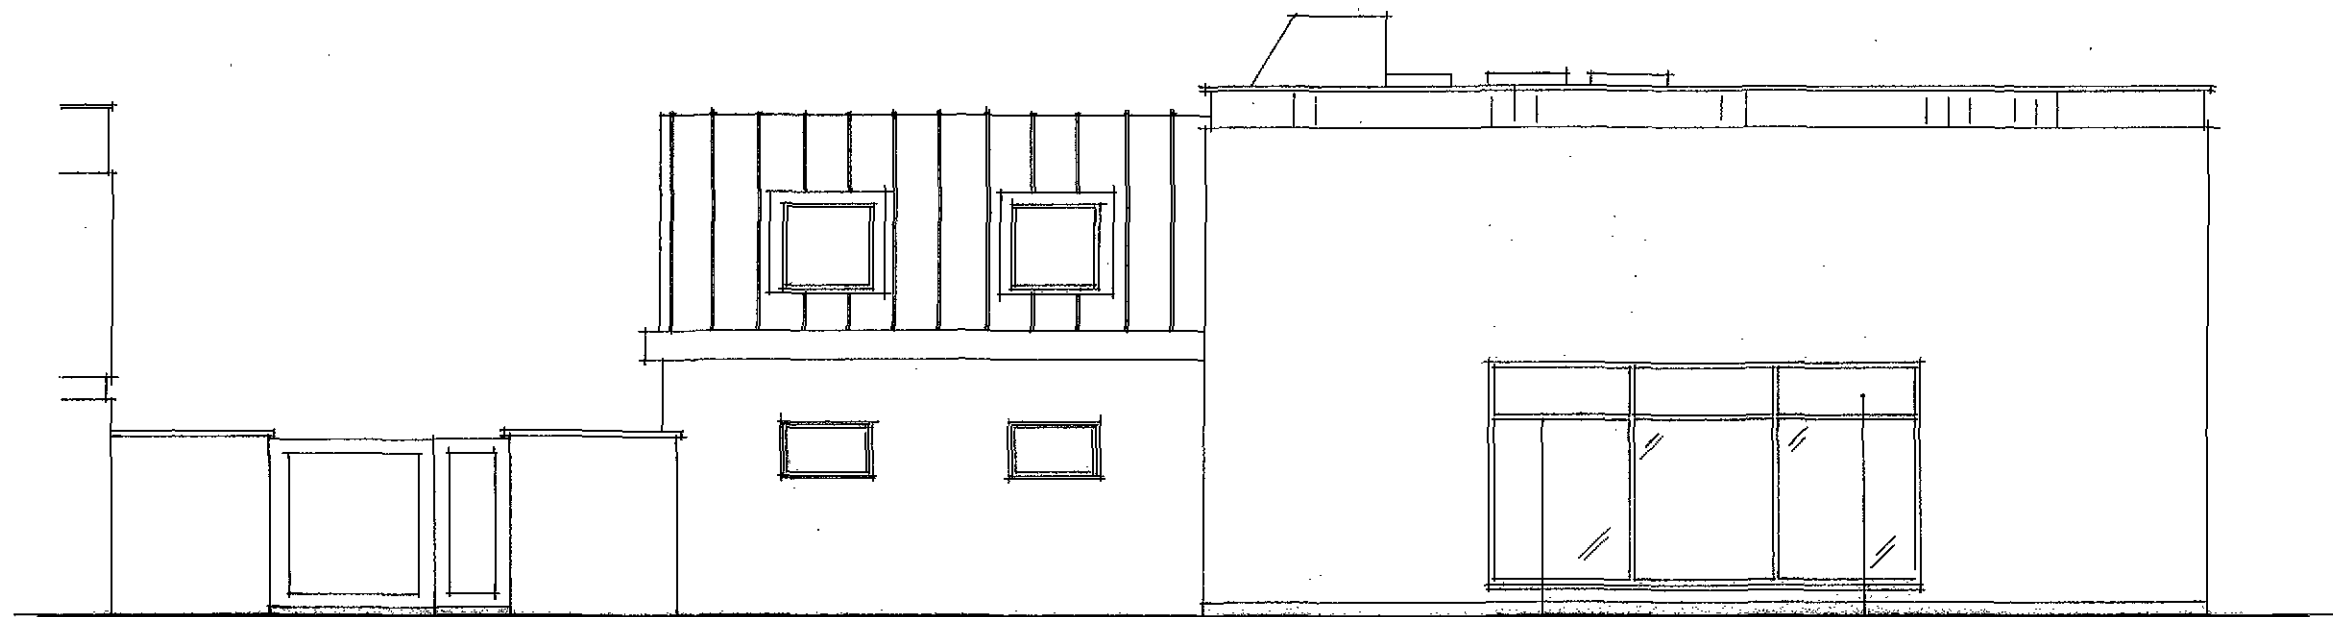

EXIST. BRICKWORK
TO BE DET WASHED

NEW TRANSOM BAR
IN COLOUR / PROFILE
TO MATCH EXIST.

GLAZING TO HAVE
FROSTED FILM

AMENDED PLAN

Ref. A 1

SHDC
Planning & Development

16 FEB 2009

Ref: 0029/09

**DETERMINED
PLAN**

sure design
architectural consultants & draughting specialists

Drawing: Proposed Elevations

Drawing No: 587/08A


Date: Feb '09

Scale: 1:100

Client's Name: Mr Bharwani

Address: Former TSB Bank, Sheep Market, Spalding

suite 1 unit 1 sleaford road industrial est bracebridge heath lincoln ln4 2nd t: 0800 328 63 58

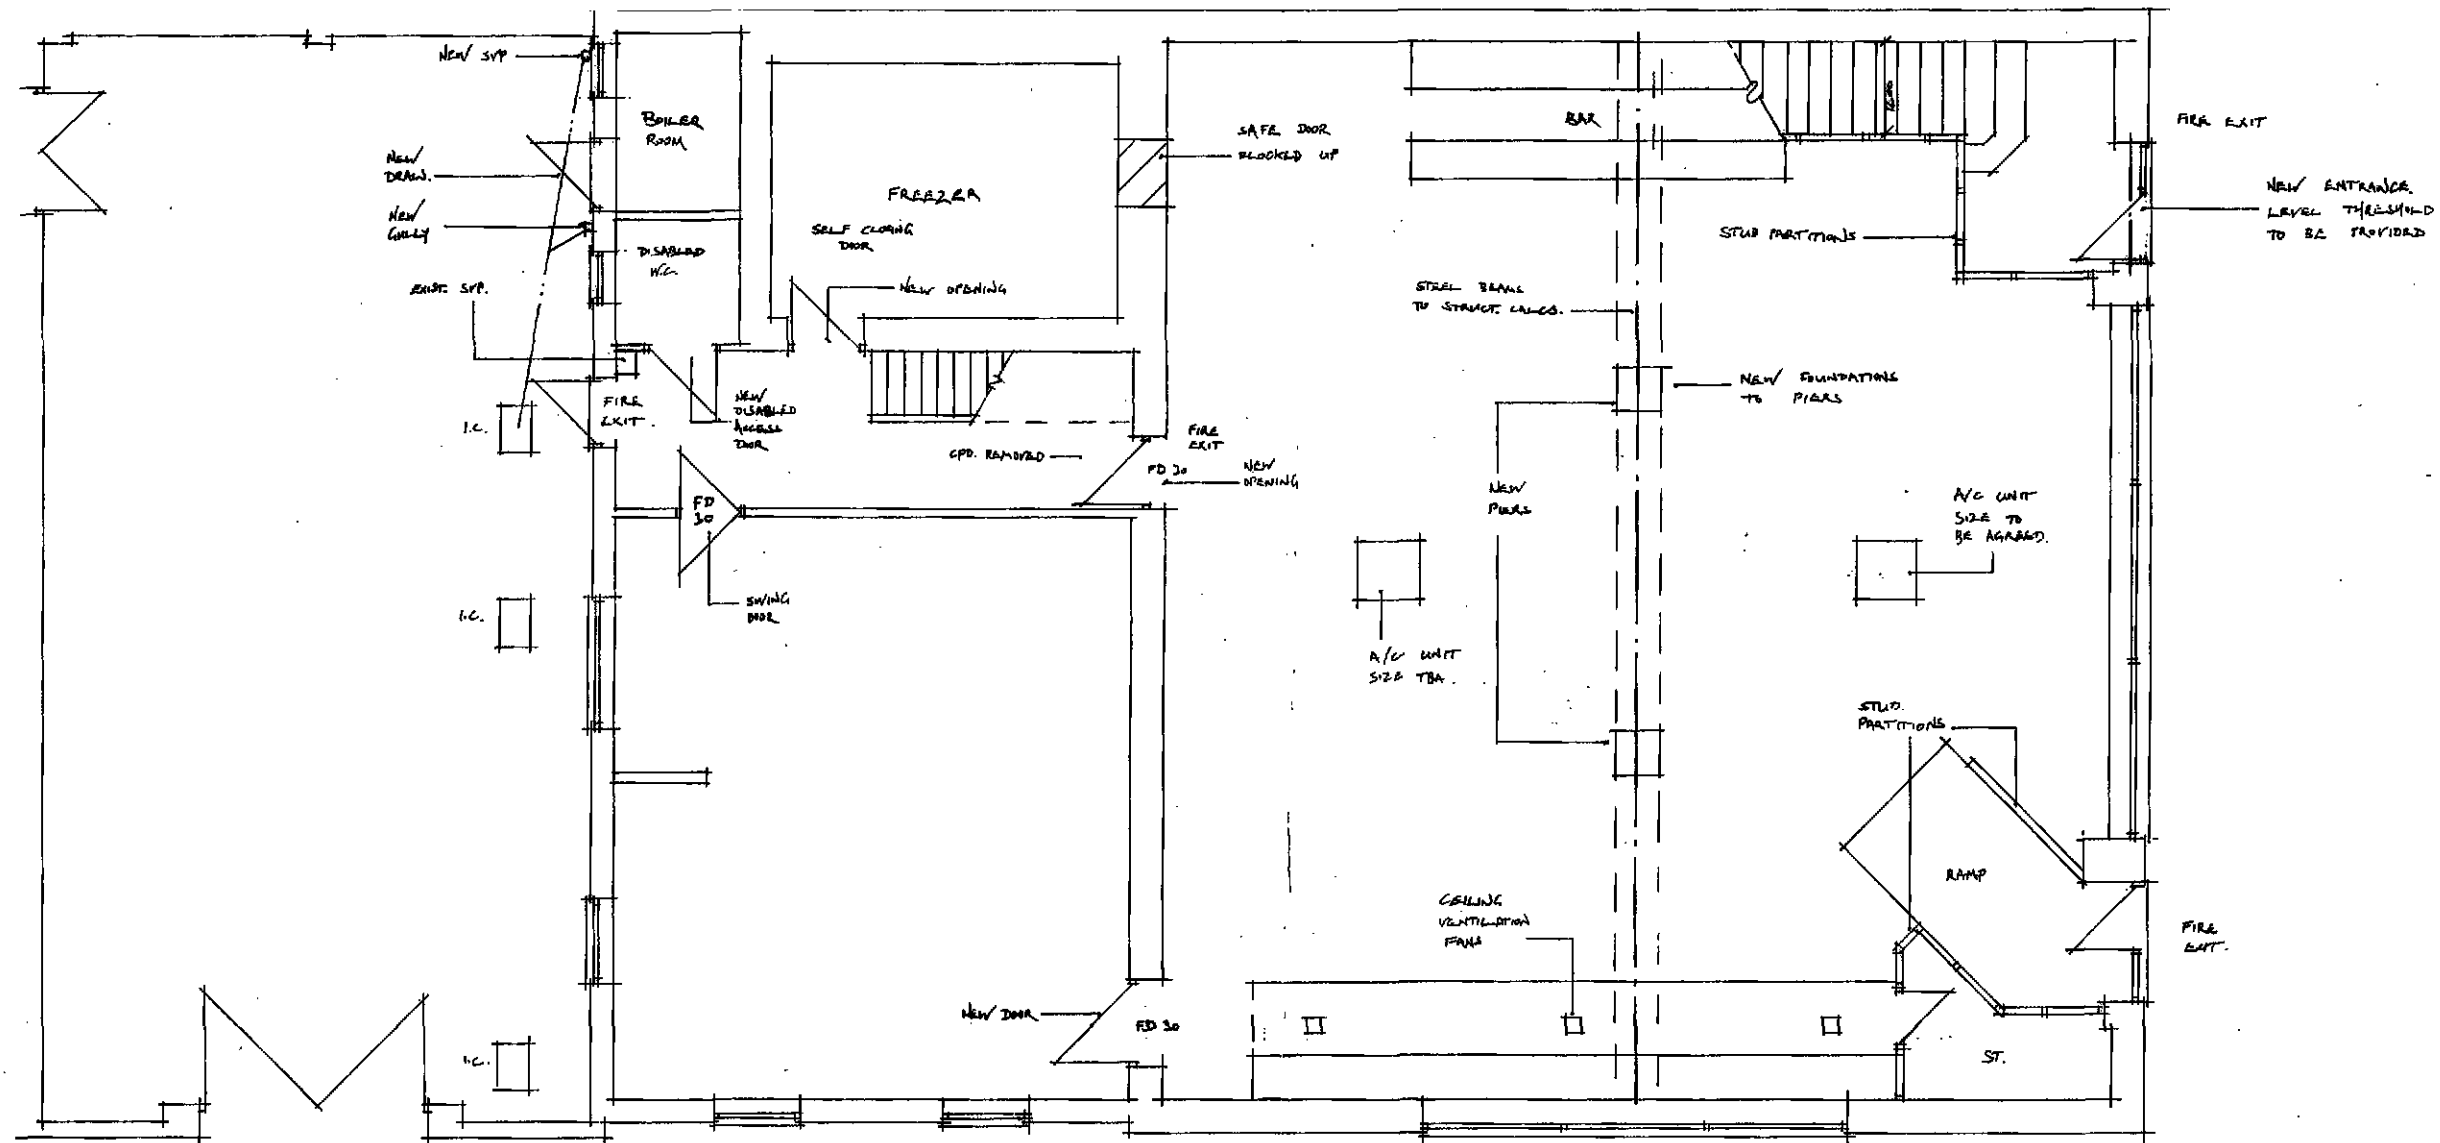

AMENDED PLAN
Ref. A-1

SHDC
Planning & Development
16 FEB 2009
Ref: 0029/09


sure design

architectural consultants & draughting specialists

DETERMINED PLAN

Drawing: Proposed Ground Floor		Drawing No: 587/056	
Date: Feb '09		Scale: 1:100	
Client's Name: Mr Bharwani			
Address: Former TSB Bank, 12 Sheep Market, Spalding			

suite 1 unit 1 sheaford road industrial est. bracebridge heath lincoln ln4 2nd t: 0800 328 63 58

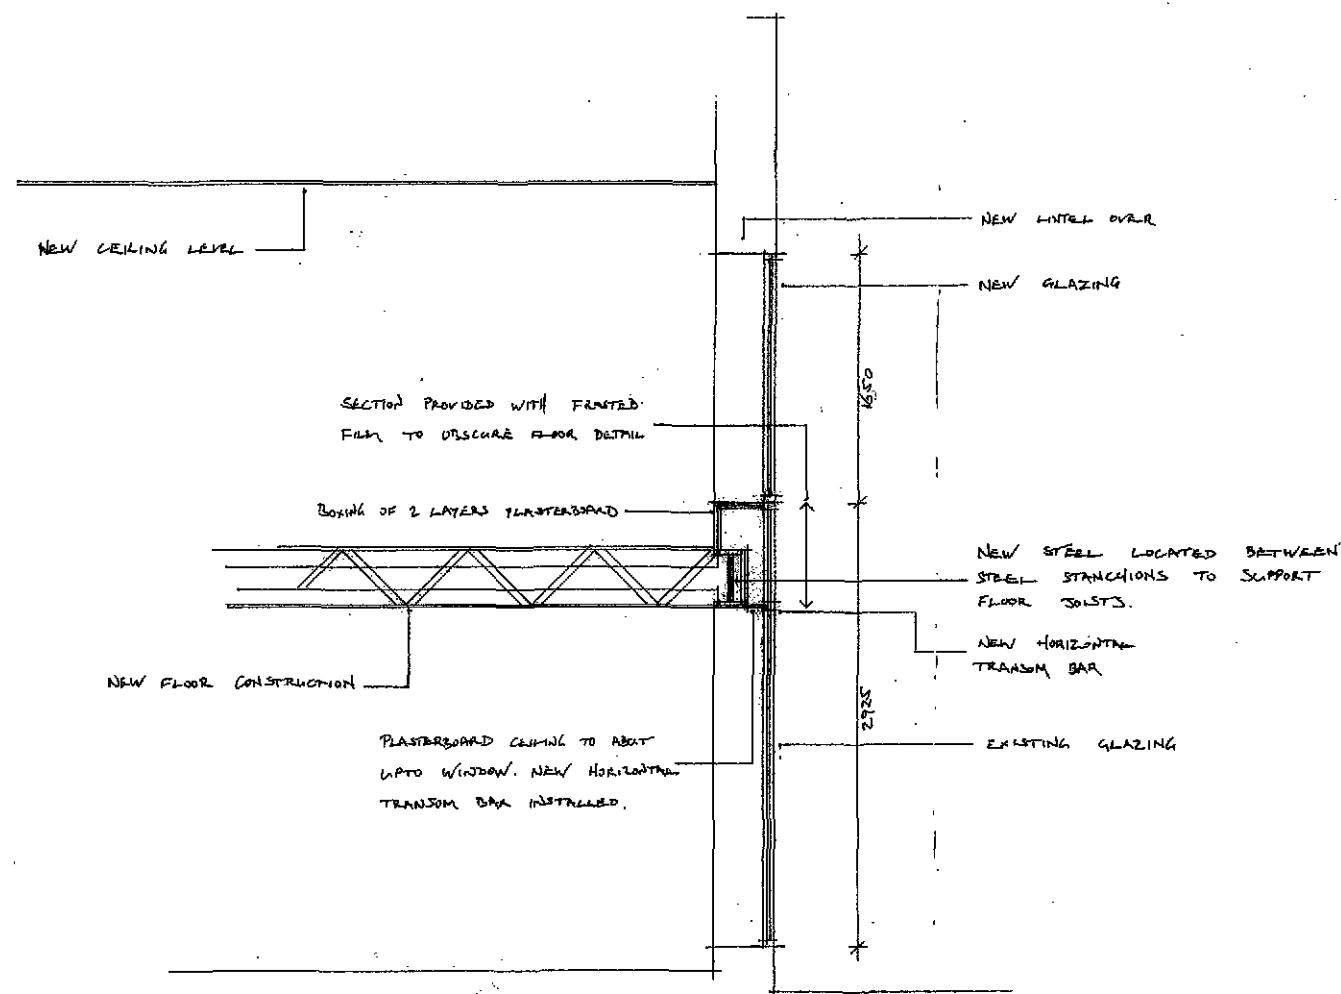

AMENDED PLAN
Ref. A1

SHDC
Planning & Development
16 FEB 2009
Ref: 0029/09


**DETERMINED
PLAN**

sure design


architectural consultants & draughting specialists

Drawing: Proposed Section Detail	Drawing No: 587/10	©
	Date: Feb '09	Scale: 1:50
Client's Name: Mr Bharwani		
Address: Former TSB Bank, Sheep Market, Spalding		

suite 1 unit 1 sleaford road industrial est bracebridge heath lincoln ln4 2nd t: 0800 328 63 58

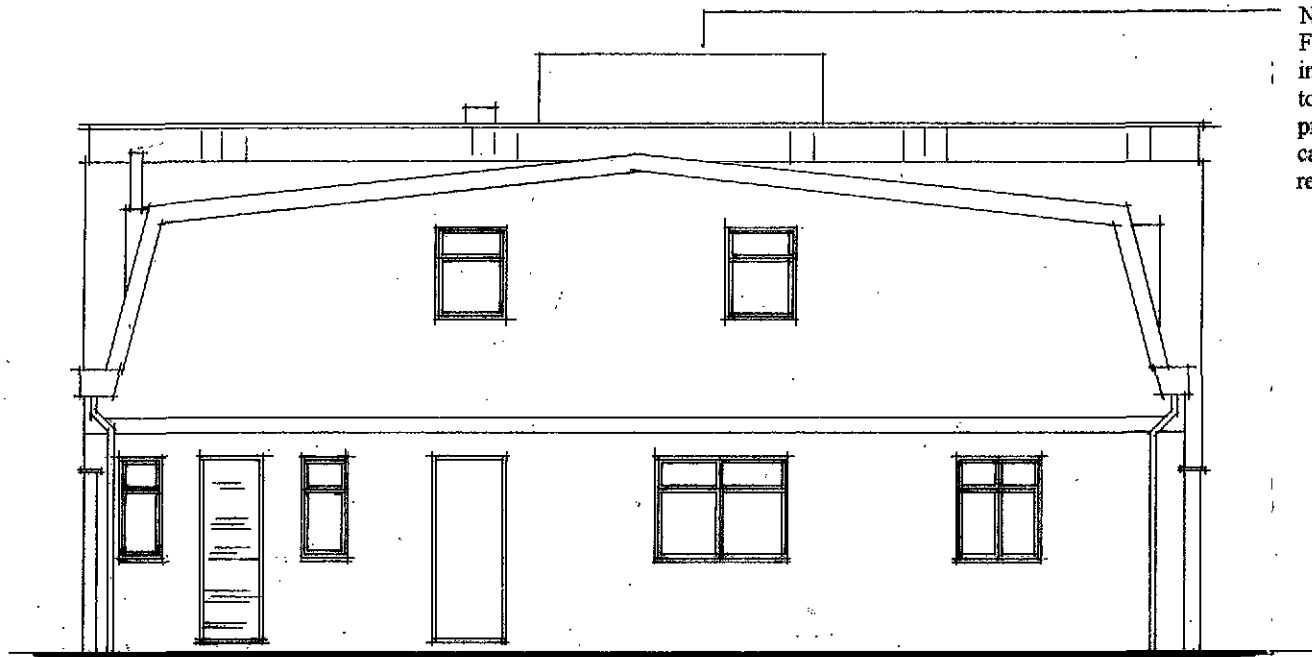

New galvanised steel extraction flue to be located through existing roof penetration. Flue to extract dirty air from ground floor and first floor kitchens. Flue to be installed in accordance with Environmental Health's requirements M&E consultant to provide detailed specification to Local Authority prior to installation. Flue to project above roof line by maximum 900mm. Flue to be fitted with fan motors, carbon filters, silencers in accordance to Environmental Health Departments requirements.

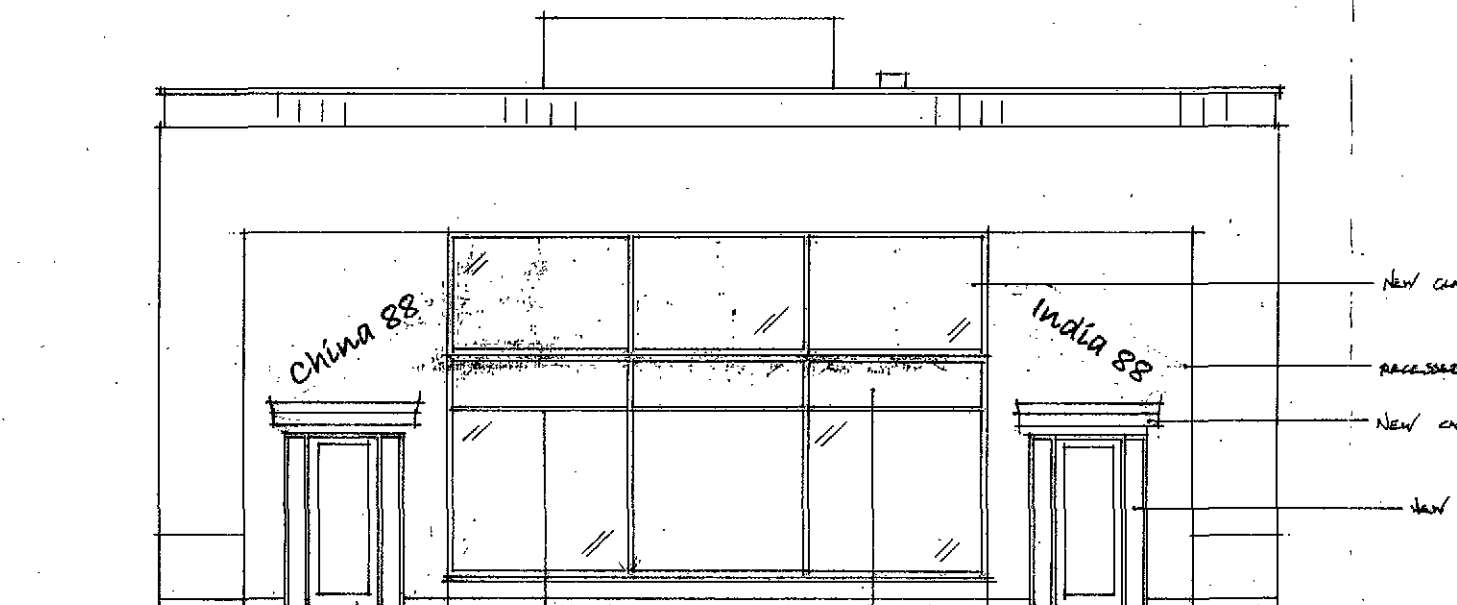

NEW HORIZONTAL TRANSOM
BAR IN COLOUR/PROFILE
TO MATCH EXIST.



GLAZING TO HAVE
FRAMED FILM TO
CENTRAL PANELS

NEW GLAZING ABOVE EXISTING.

RECESSED BRICKWORK.



NEW CANOPY TO MATCH EXISTING.

NEW OPENING

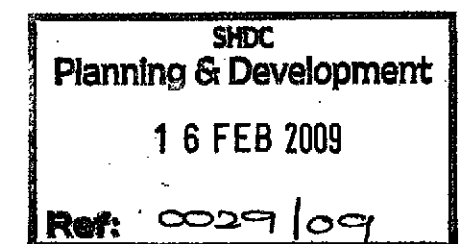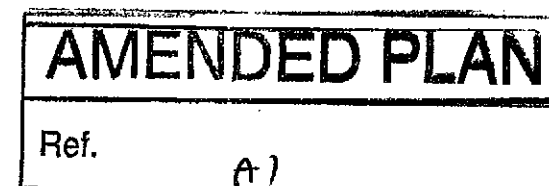

sure design
architectural consultants & draughting specialists

Drawing: Proposed Elevations	Drawing No: 587/07A	©
Client's Name: Mr Bharwani	Date: Feb '09	Scale: 1:100
Address: Former TSB Bank, Sheep Market, Spalding		

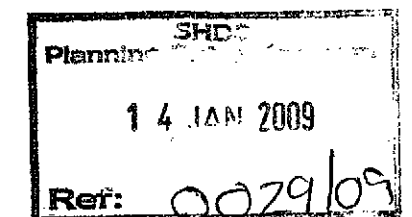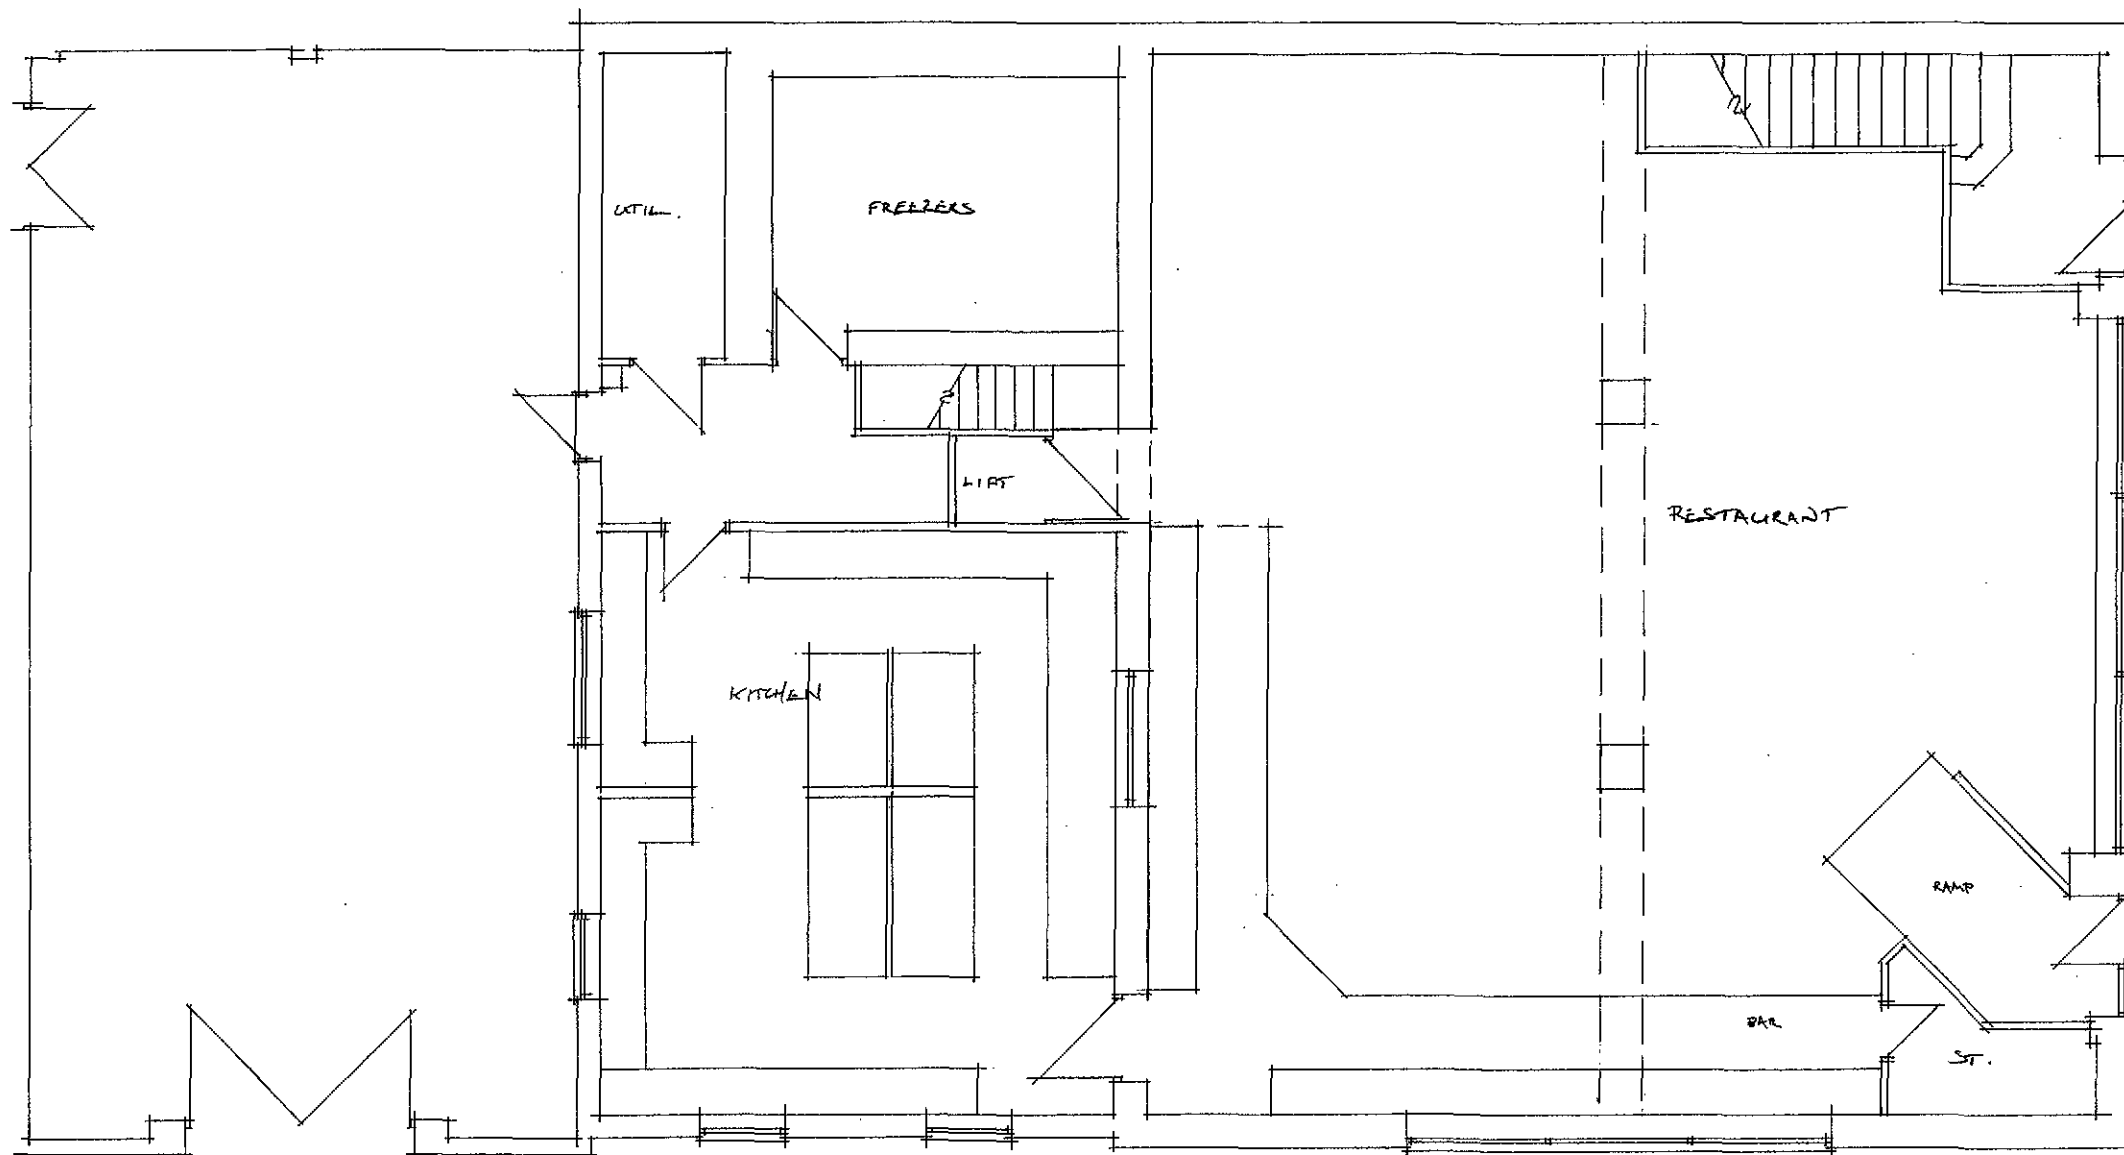




SUPERSEDED

sure design

architectural consultants & draughting specialists

Natani

Drawing: Proposed Ground Floor	Drawing No: 587/05	©
	Date: Dec '08	Scale: 1:100
Client's Name: Mr Bharwani		
Address: Former TSB Bank, Sheep Market, Spalding		

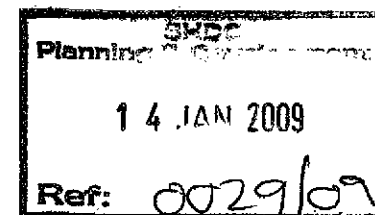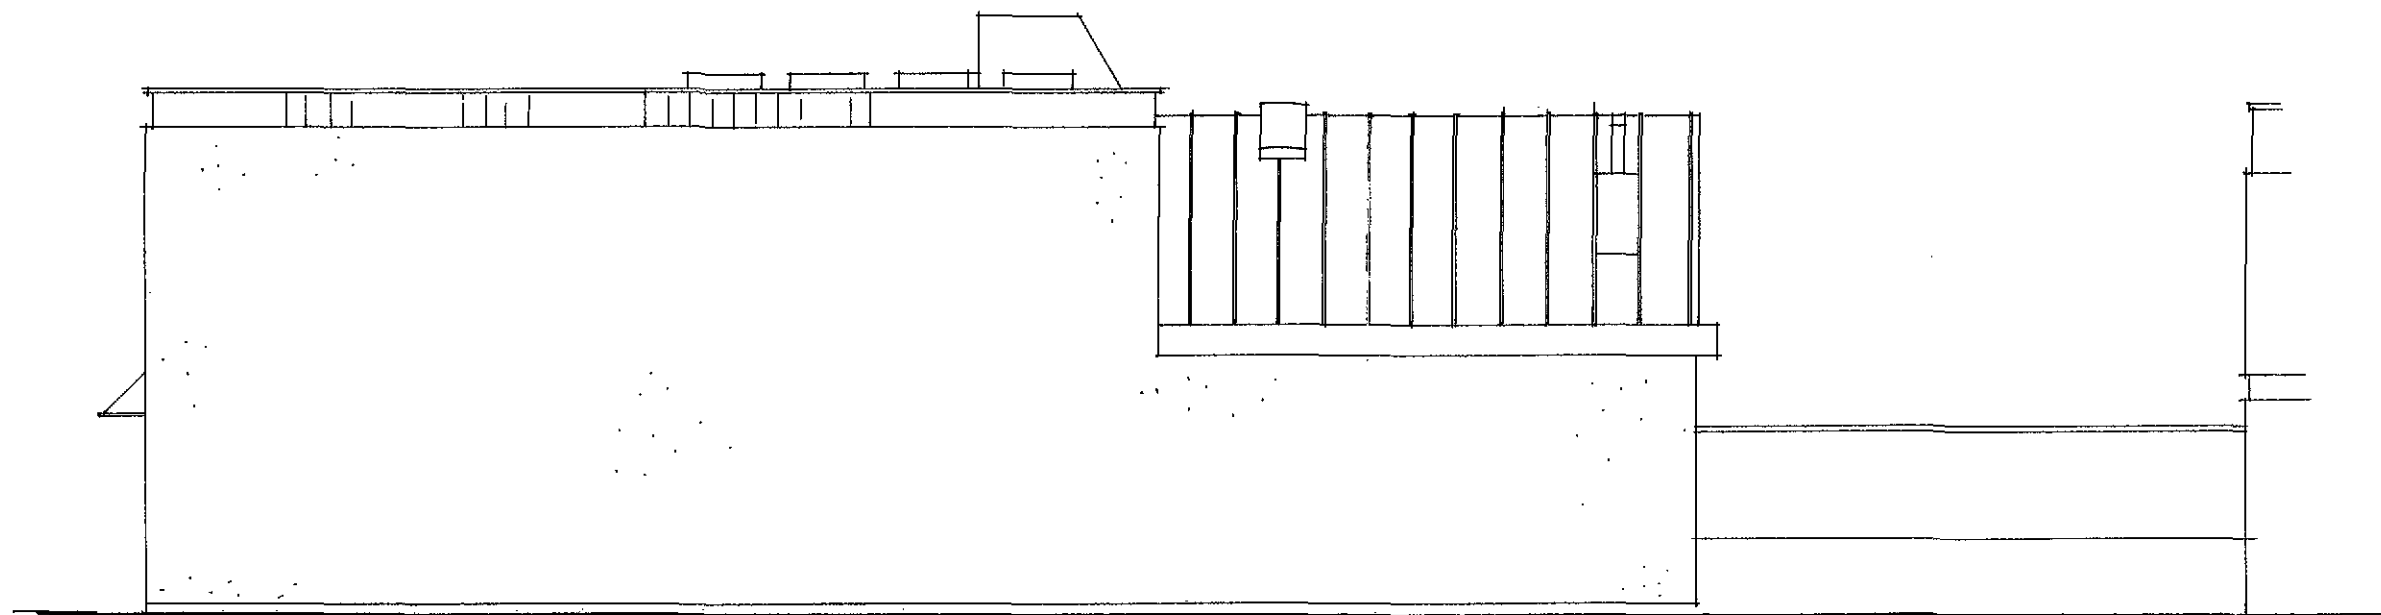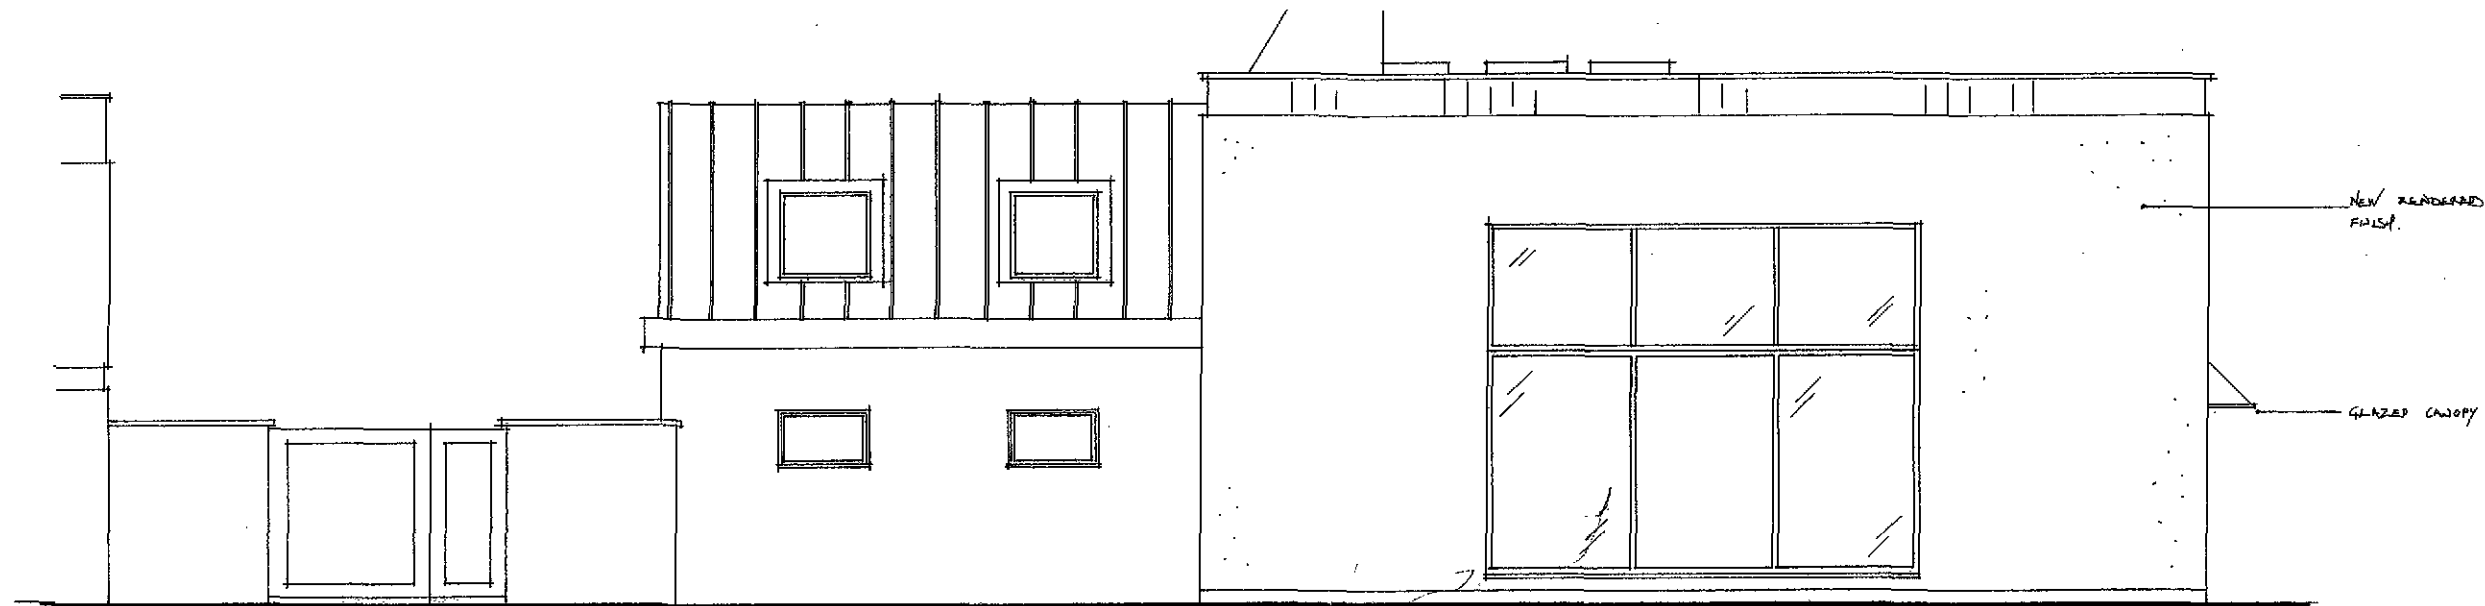

sure design





architectural consultants & draughting specialists

SUPERSEDED

Notam

Drawing: Proposed Elevations	Drawing No: 587/08	©
	Date: Dec '08	Scale: 1:100
Client's Name: Mr Bharwani		
Address: Former TSB Bank, Sheep Market, Spalding		

suite 1 unit 1 sleaford road industrial est. bracebridge heath lincoln ln1 2nd t: 0800 328 63 58

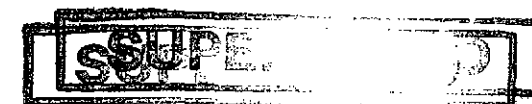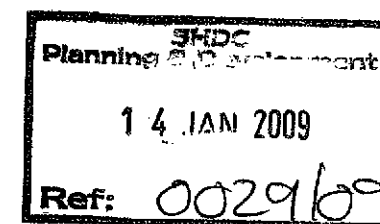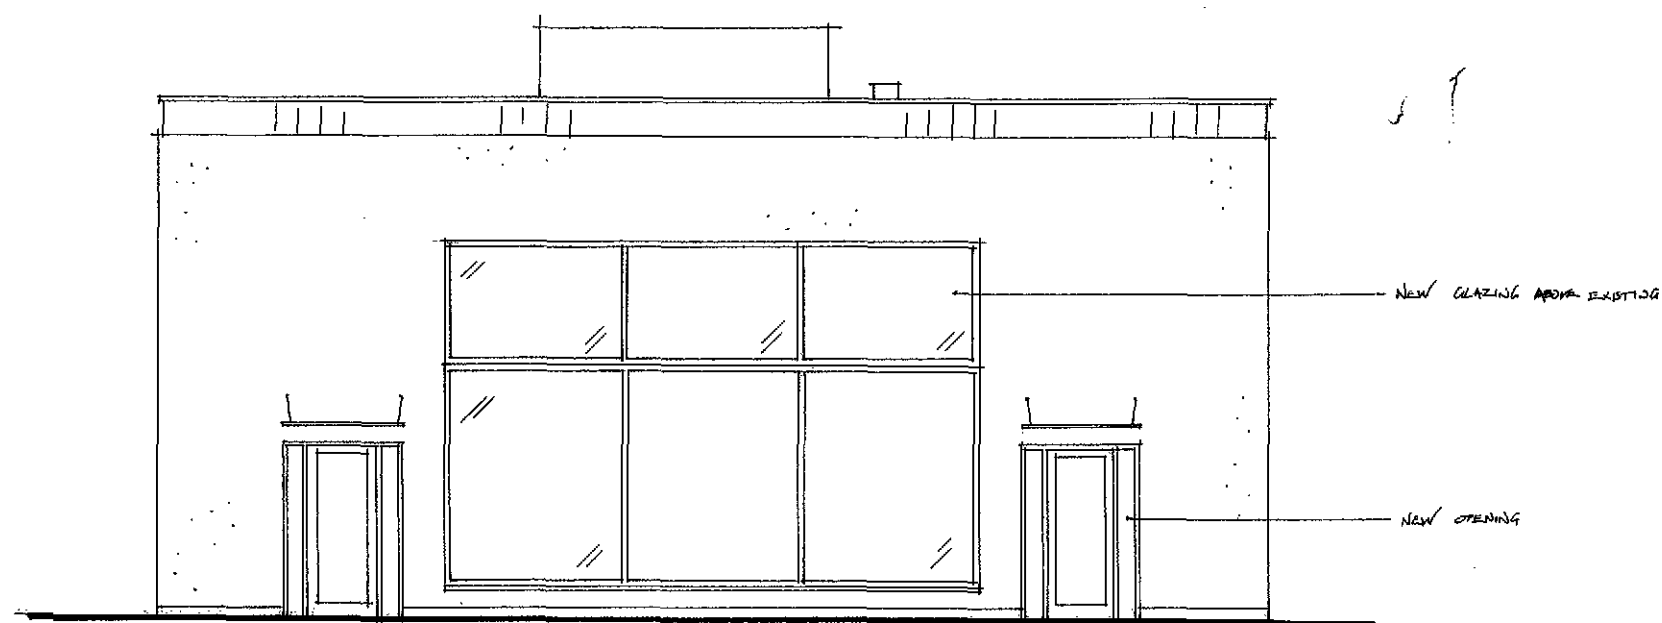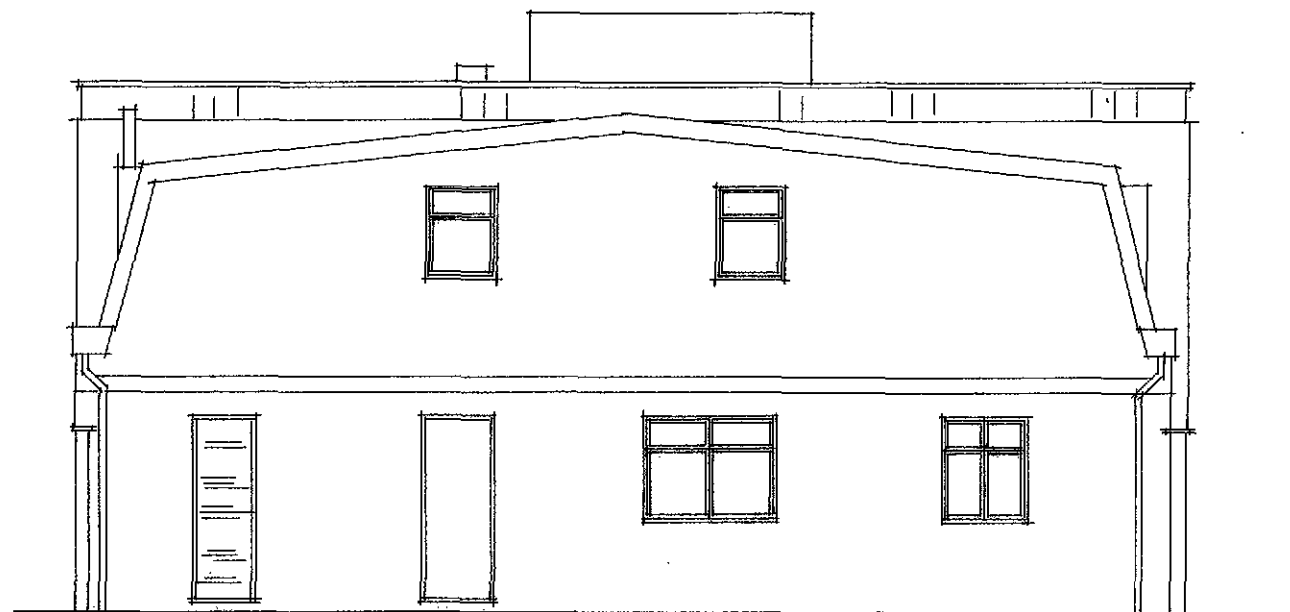

sure design

architectural consultants & draughting specialists

Ref: 0029169

Drawing: Proposed Elevations		Drawing No: 587/07	
		Date: Dec '08	Scale: 1:100
Client's Name: Mr Bharwani			
Address: Former TSB Bank, Sheep Market, Spalding			