




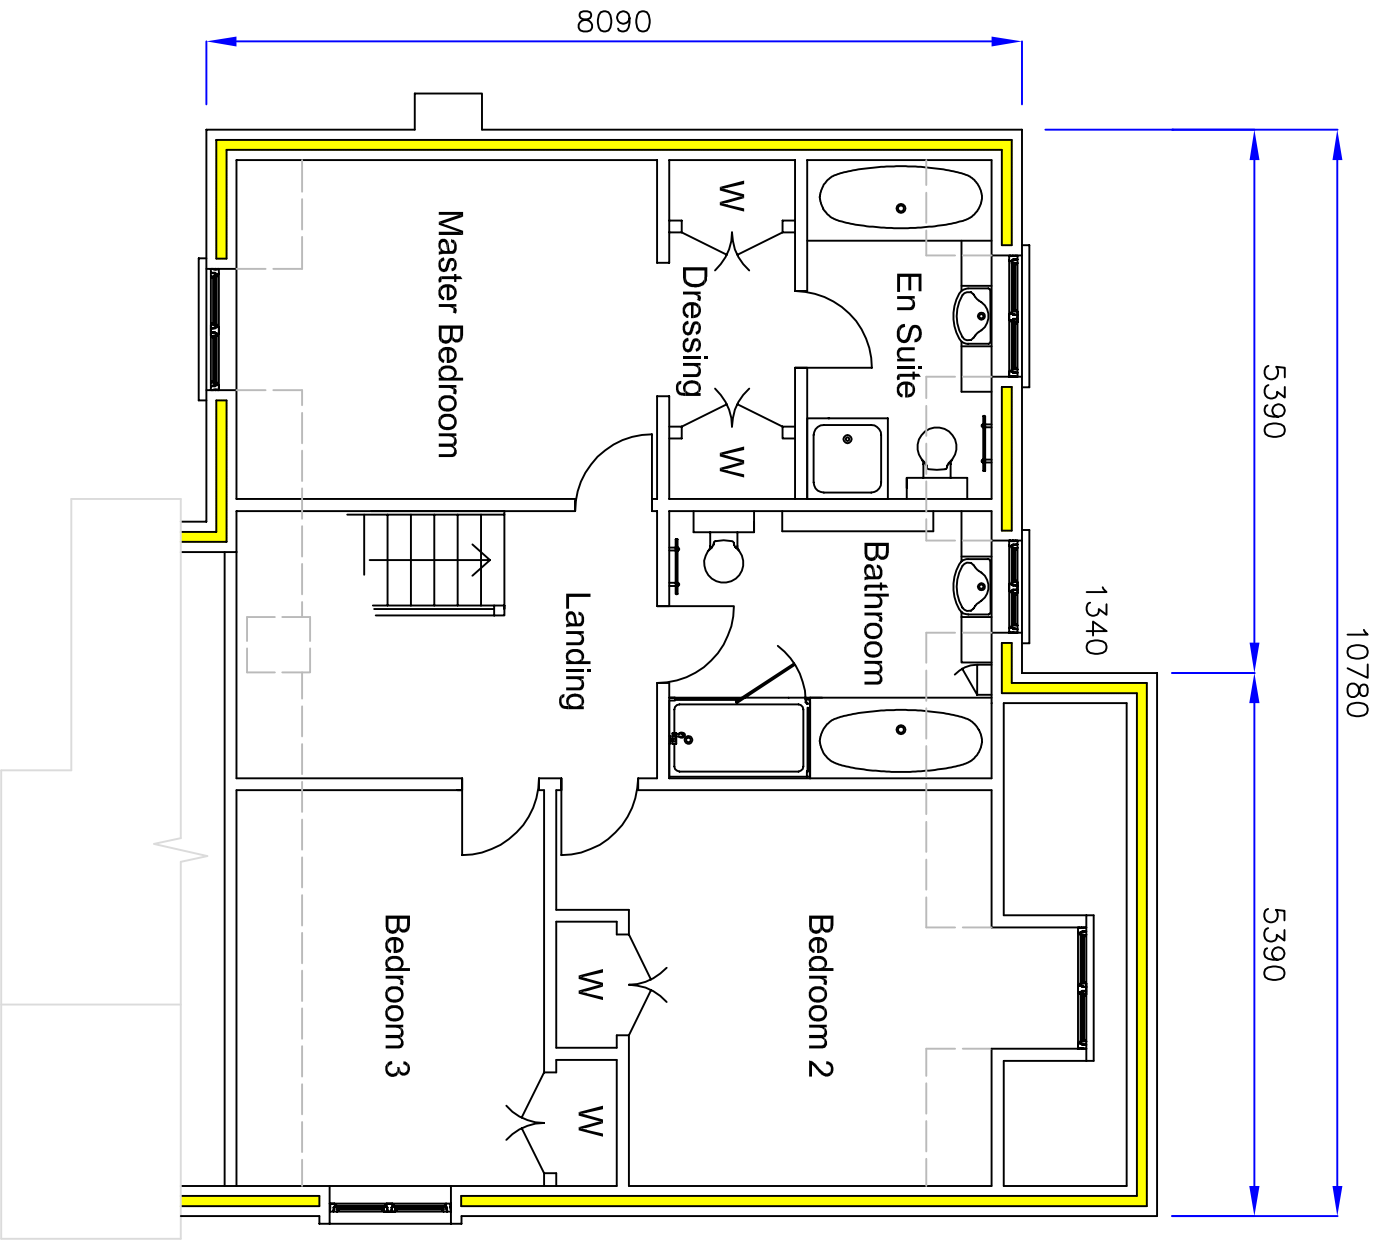

First Floor Plan

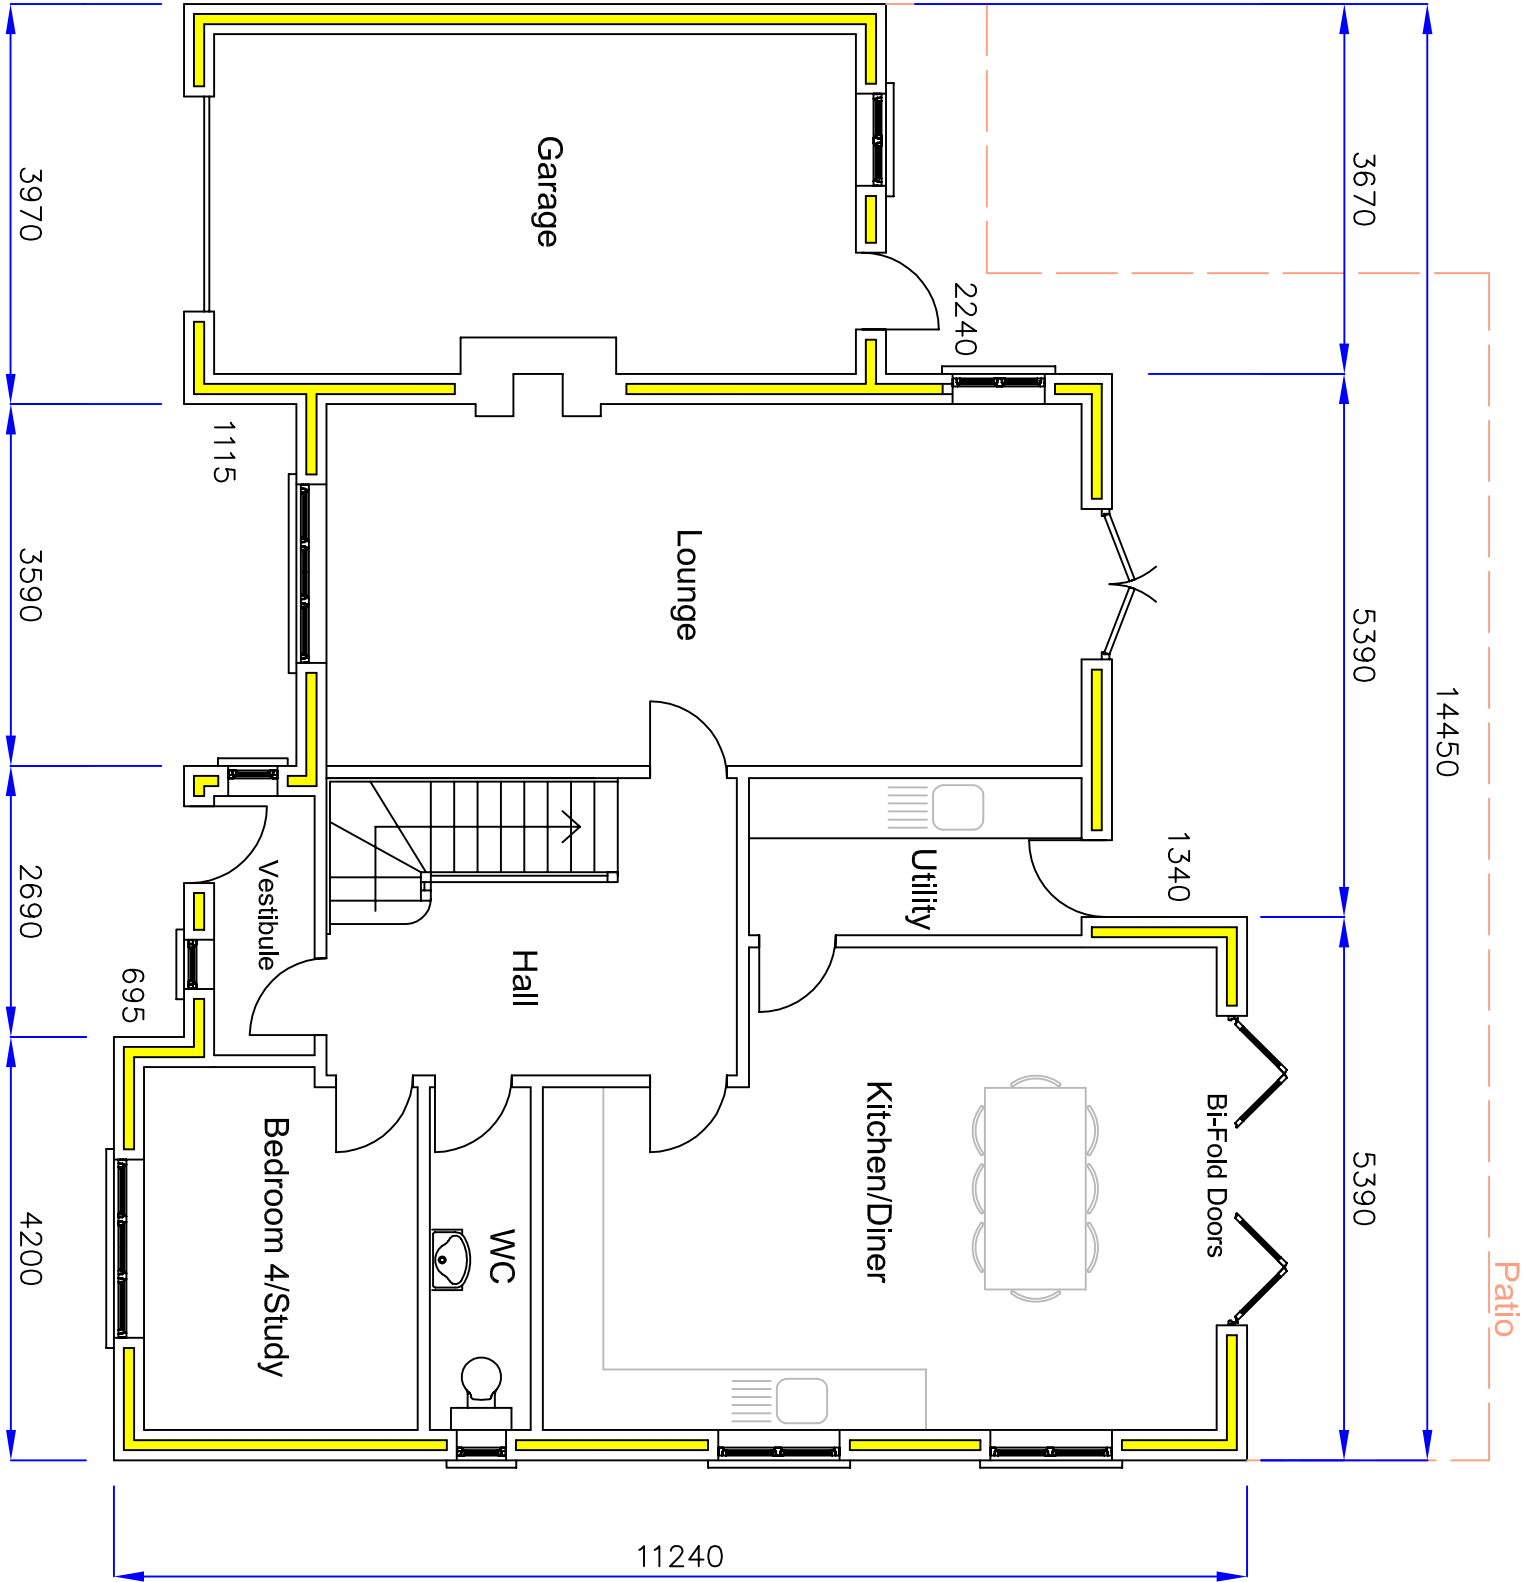

Ground Floor Plan

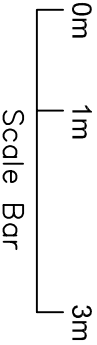

NOTE : -
This drawing to be read in conjunction with
PH105-2 and PH105-3

ISSUE	DATE	DESCRIPTION	Alexandra Brown		Proposed Detached House at the rear of	Date	Scale	Auth	Drawing
			Stowe Farm		175 Hawthorn Bank, Spalding. PE11 2UN	16/12/19	1 : 75	AB	No.
			Langtoft				At A3 size		PH105-1
			Peterborough				or Scale Bar		
			PE6 9SF		Floor Plans				