


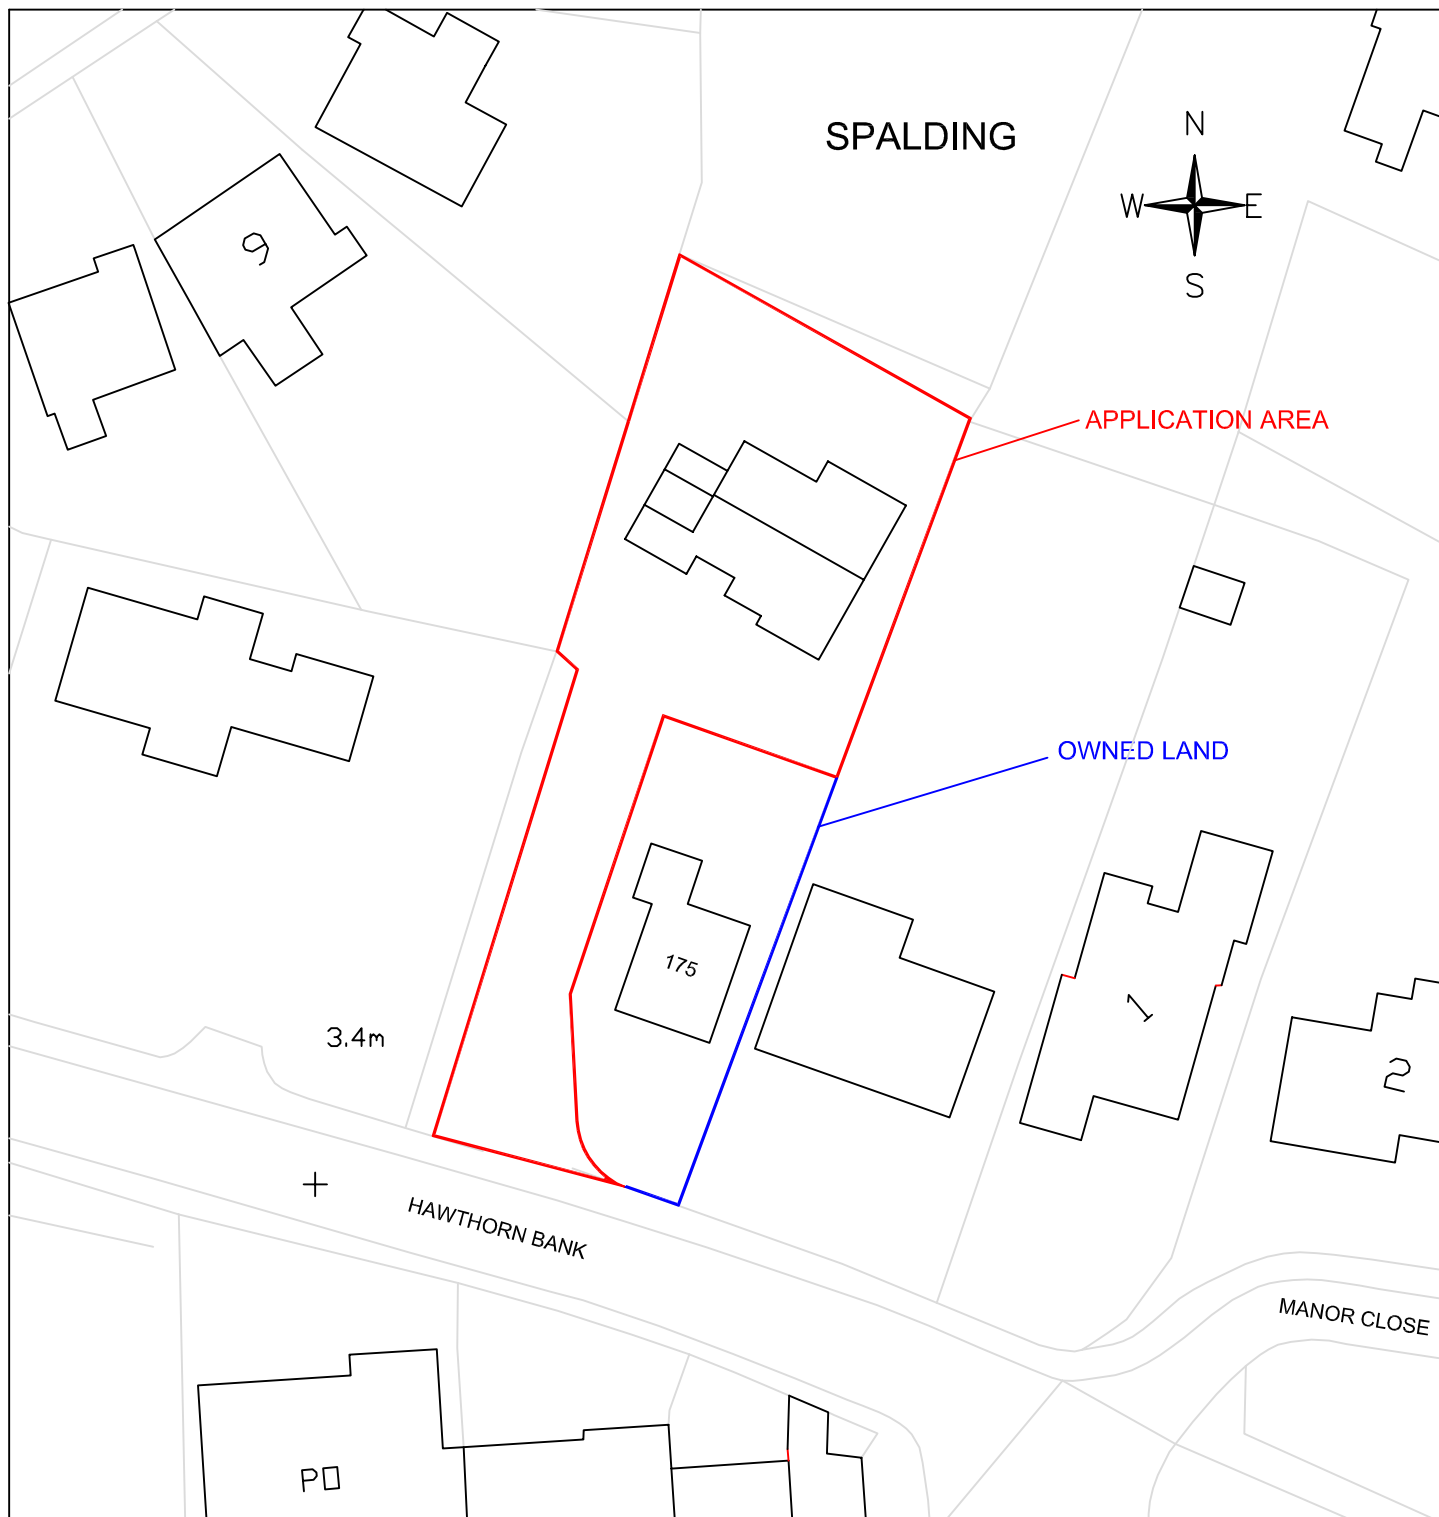

© Crown Copyright, All Rights Reserved 2003 Licence Number 010031673

SCALE 1 : 500
(At A4 Size)

REAR OF 175 HAWTHORN BANK
SPALDING

BLOCK PLAN

SPALDING02