


VISUAL SCALE 1:1250 @ a3

Site Location

Drg No
2704 / 01

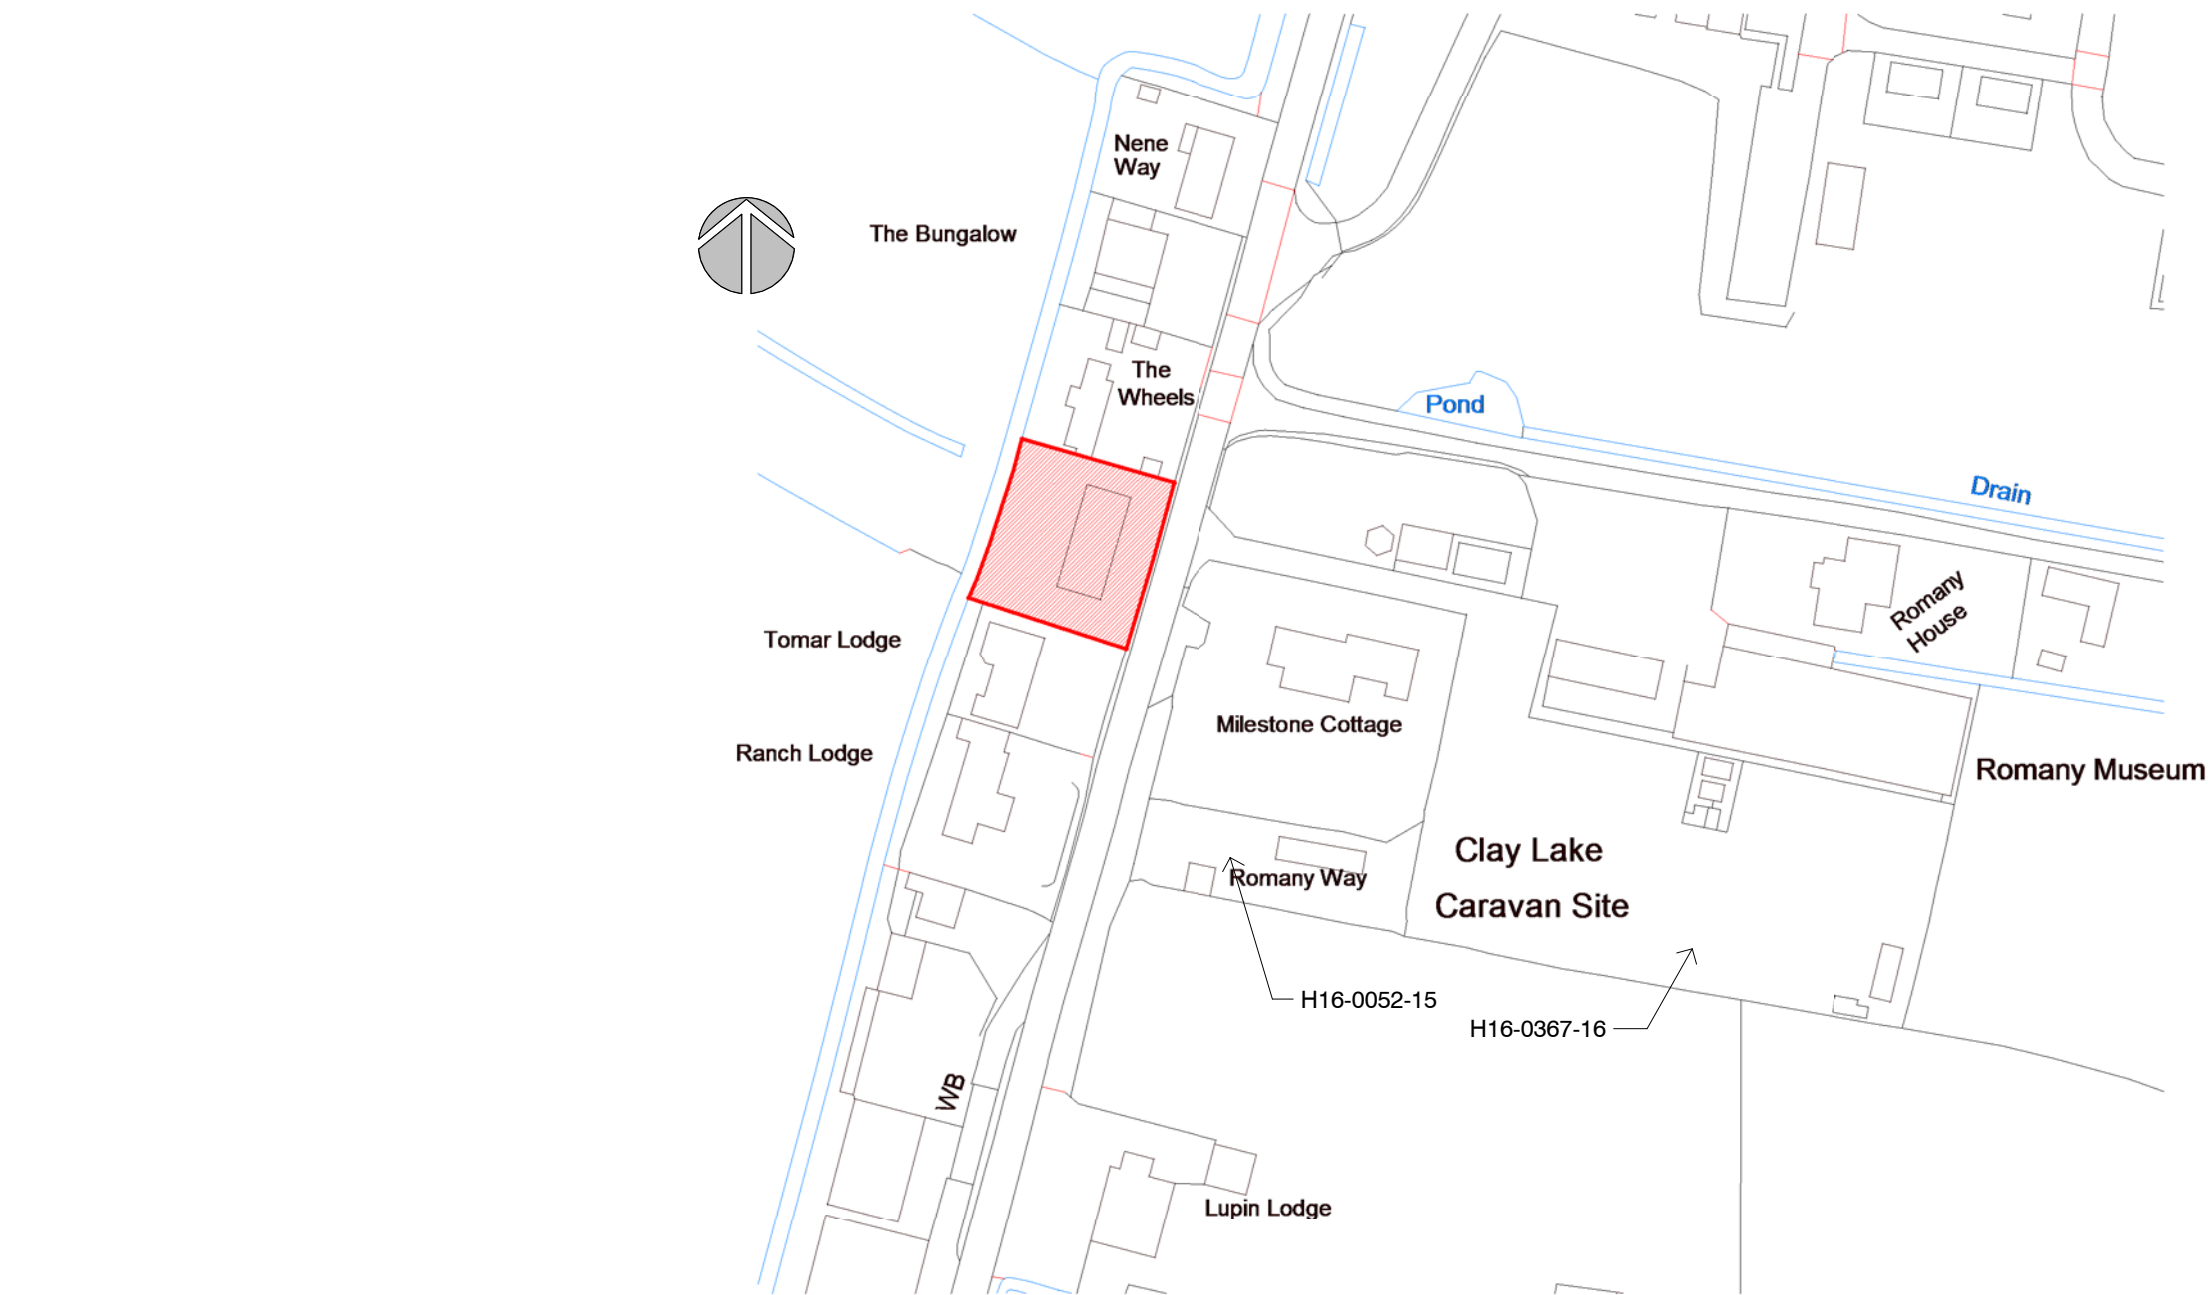