



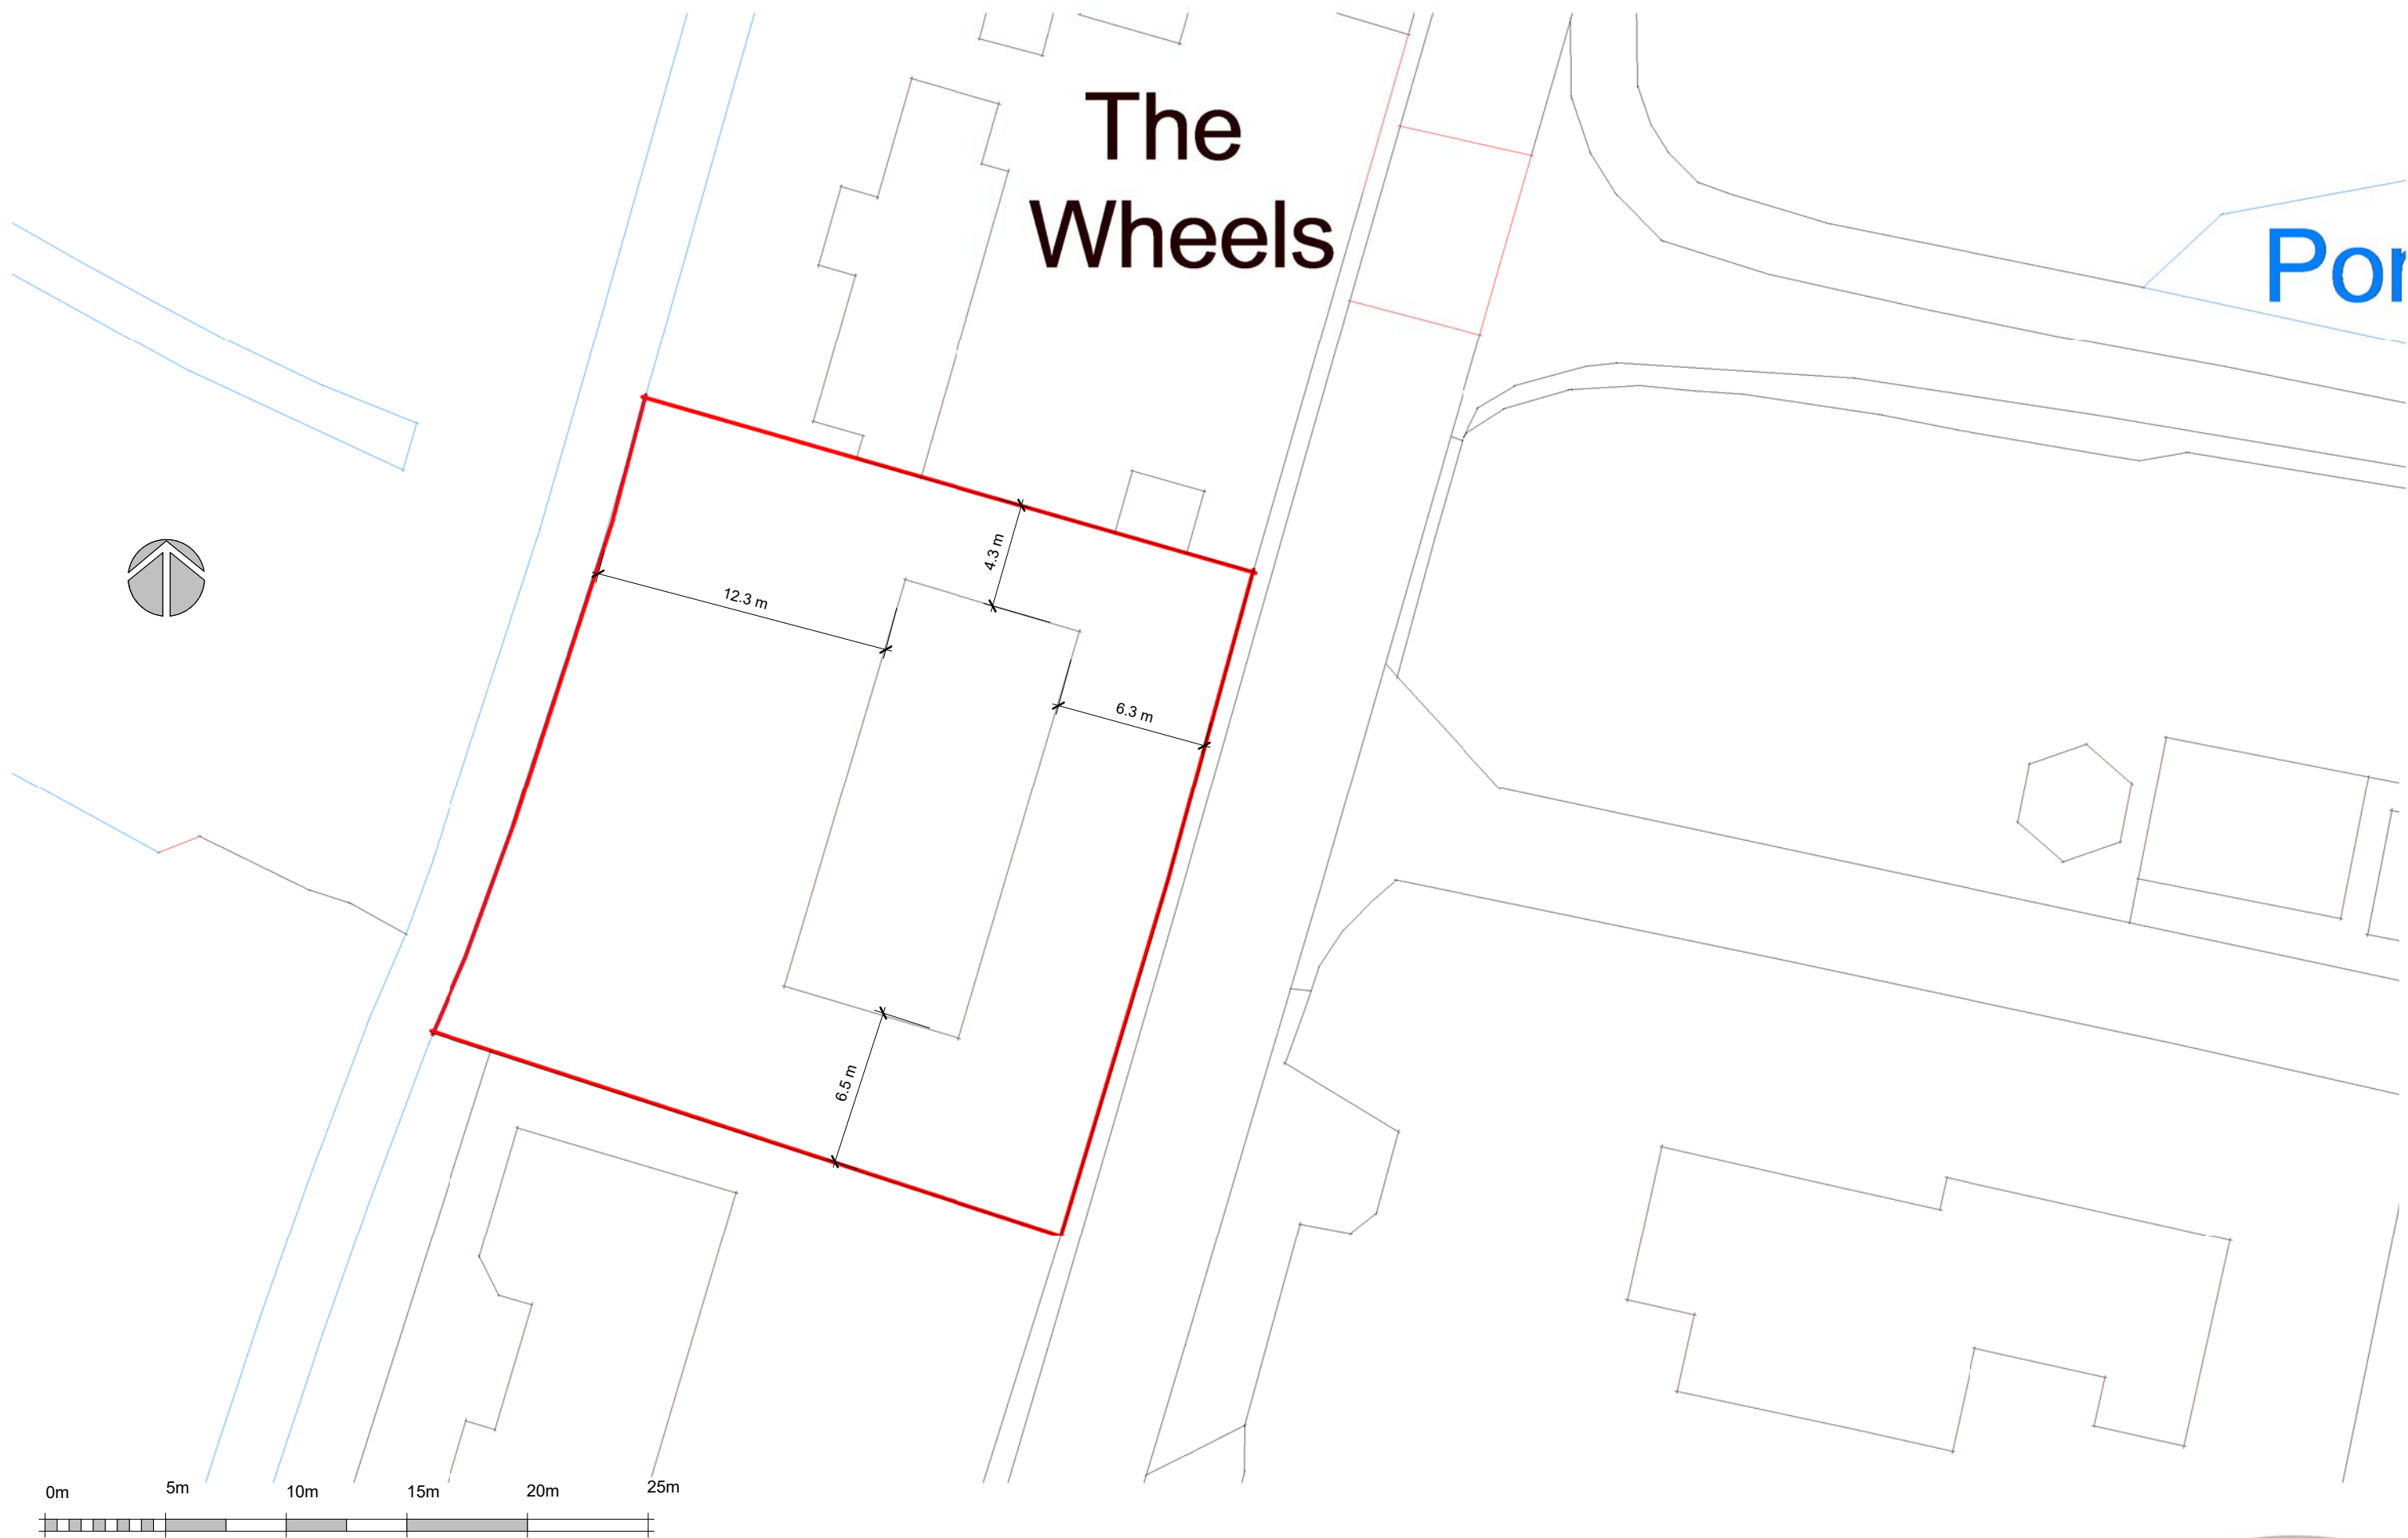

Por

The Caravan | Clay Lake | Spalding

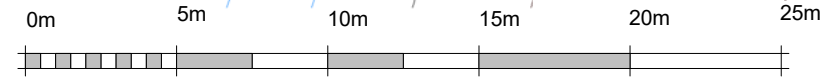

VISUAL SCALE 1:250 @ a3

Site Block Plan

Drg No 2704 / 02

