


ELEVATIONS



front

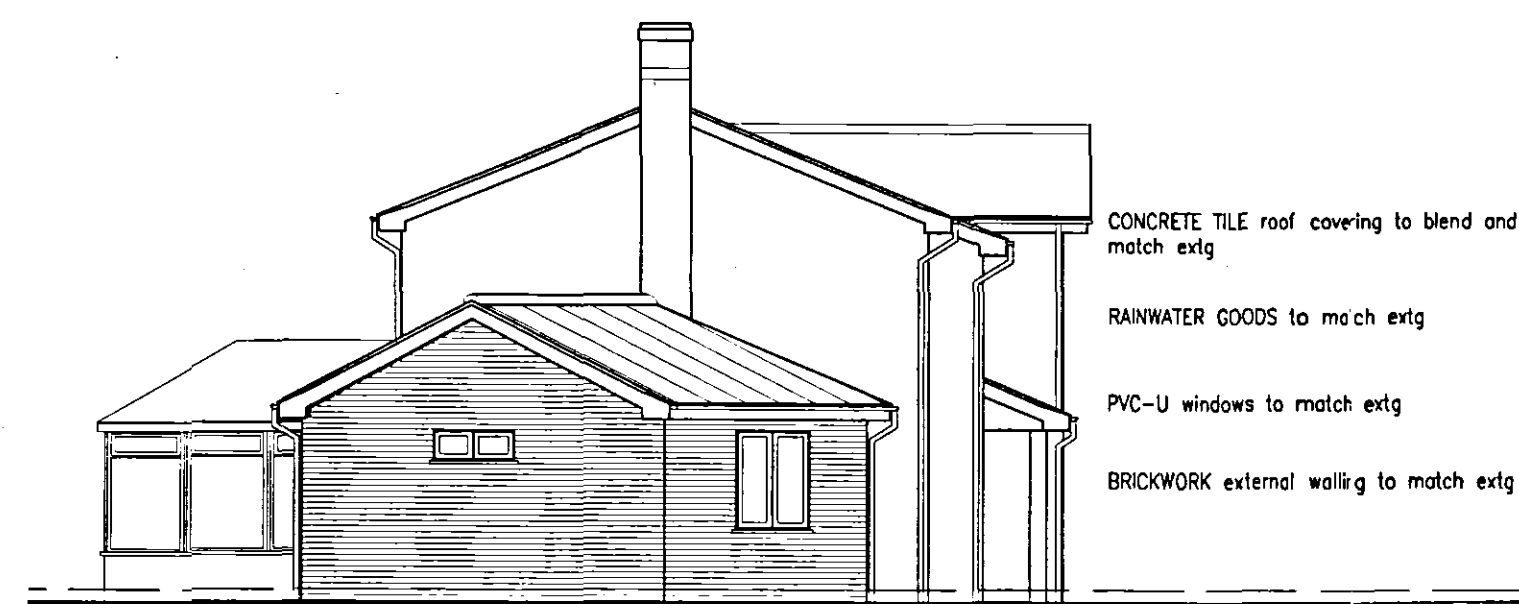


side



CONCRETE TILE roof covering to blend and match extg
RAINWATER GOODS to match extg
PVC-U windows to match extg
BRICKWORK external walling to match extg



rear

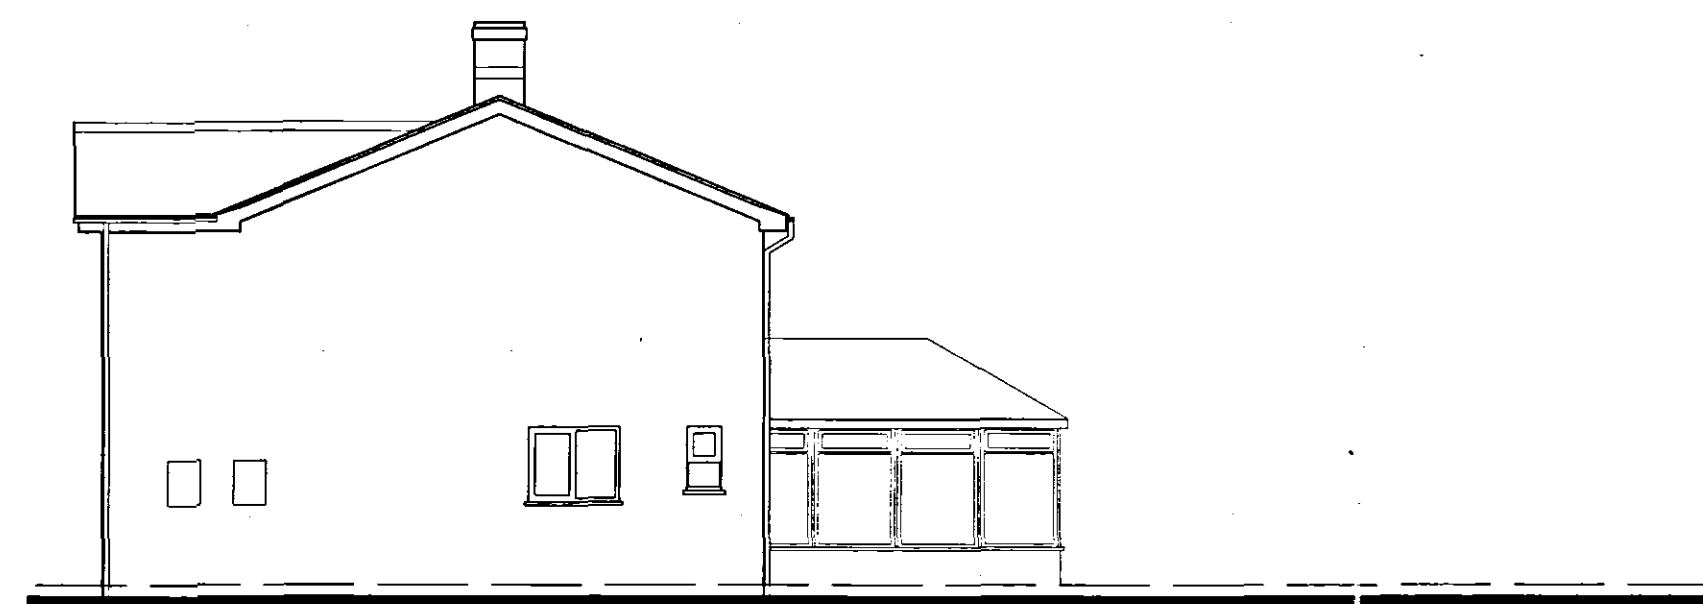

side

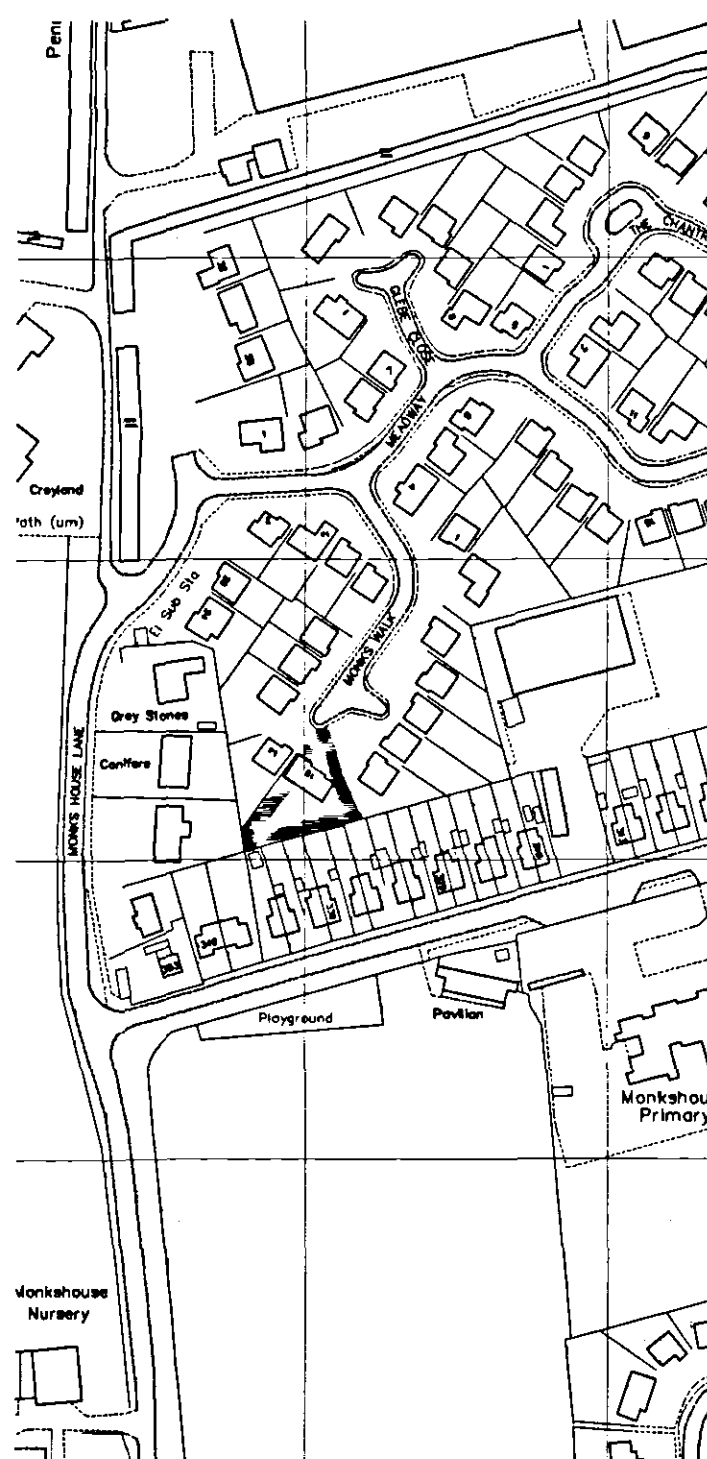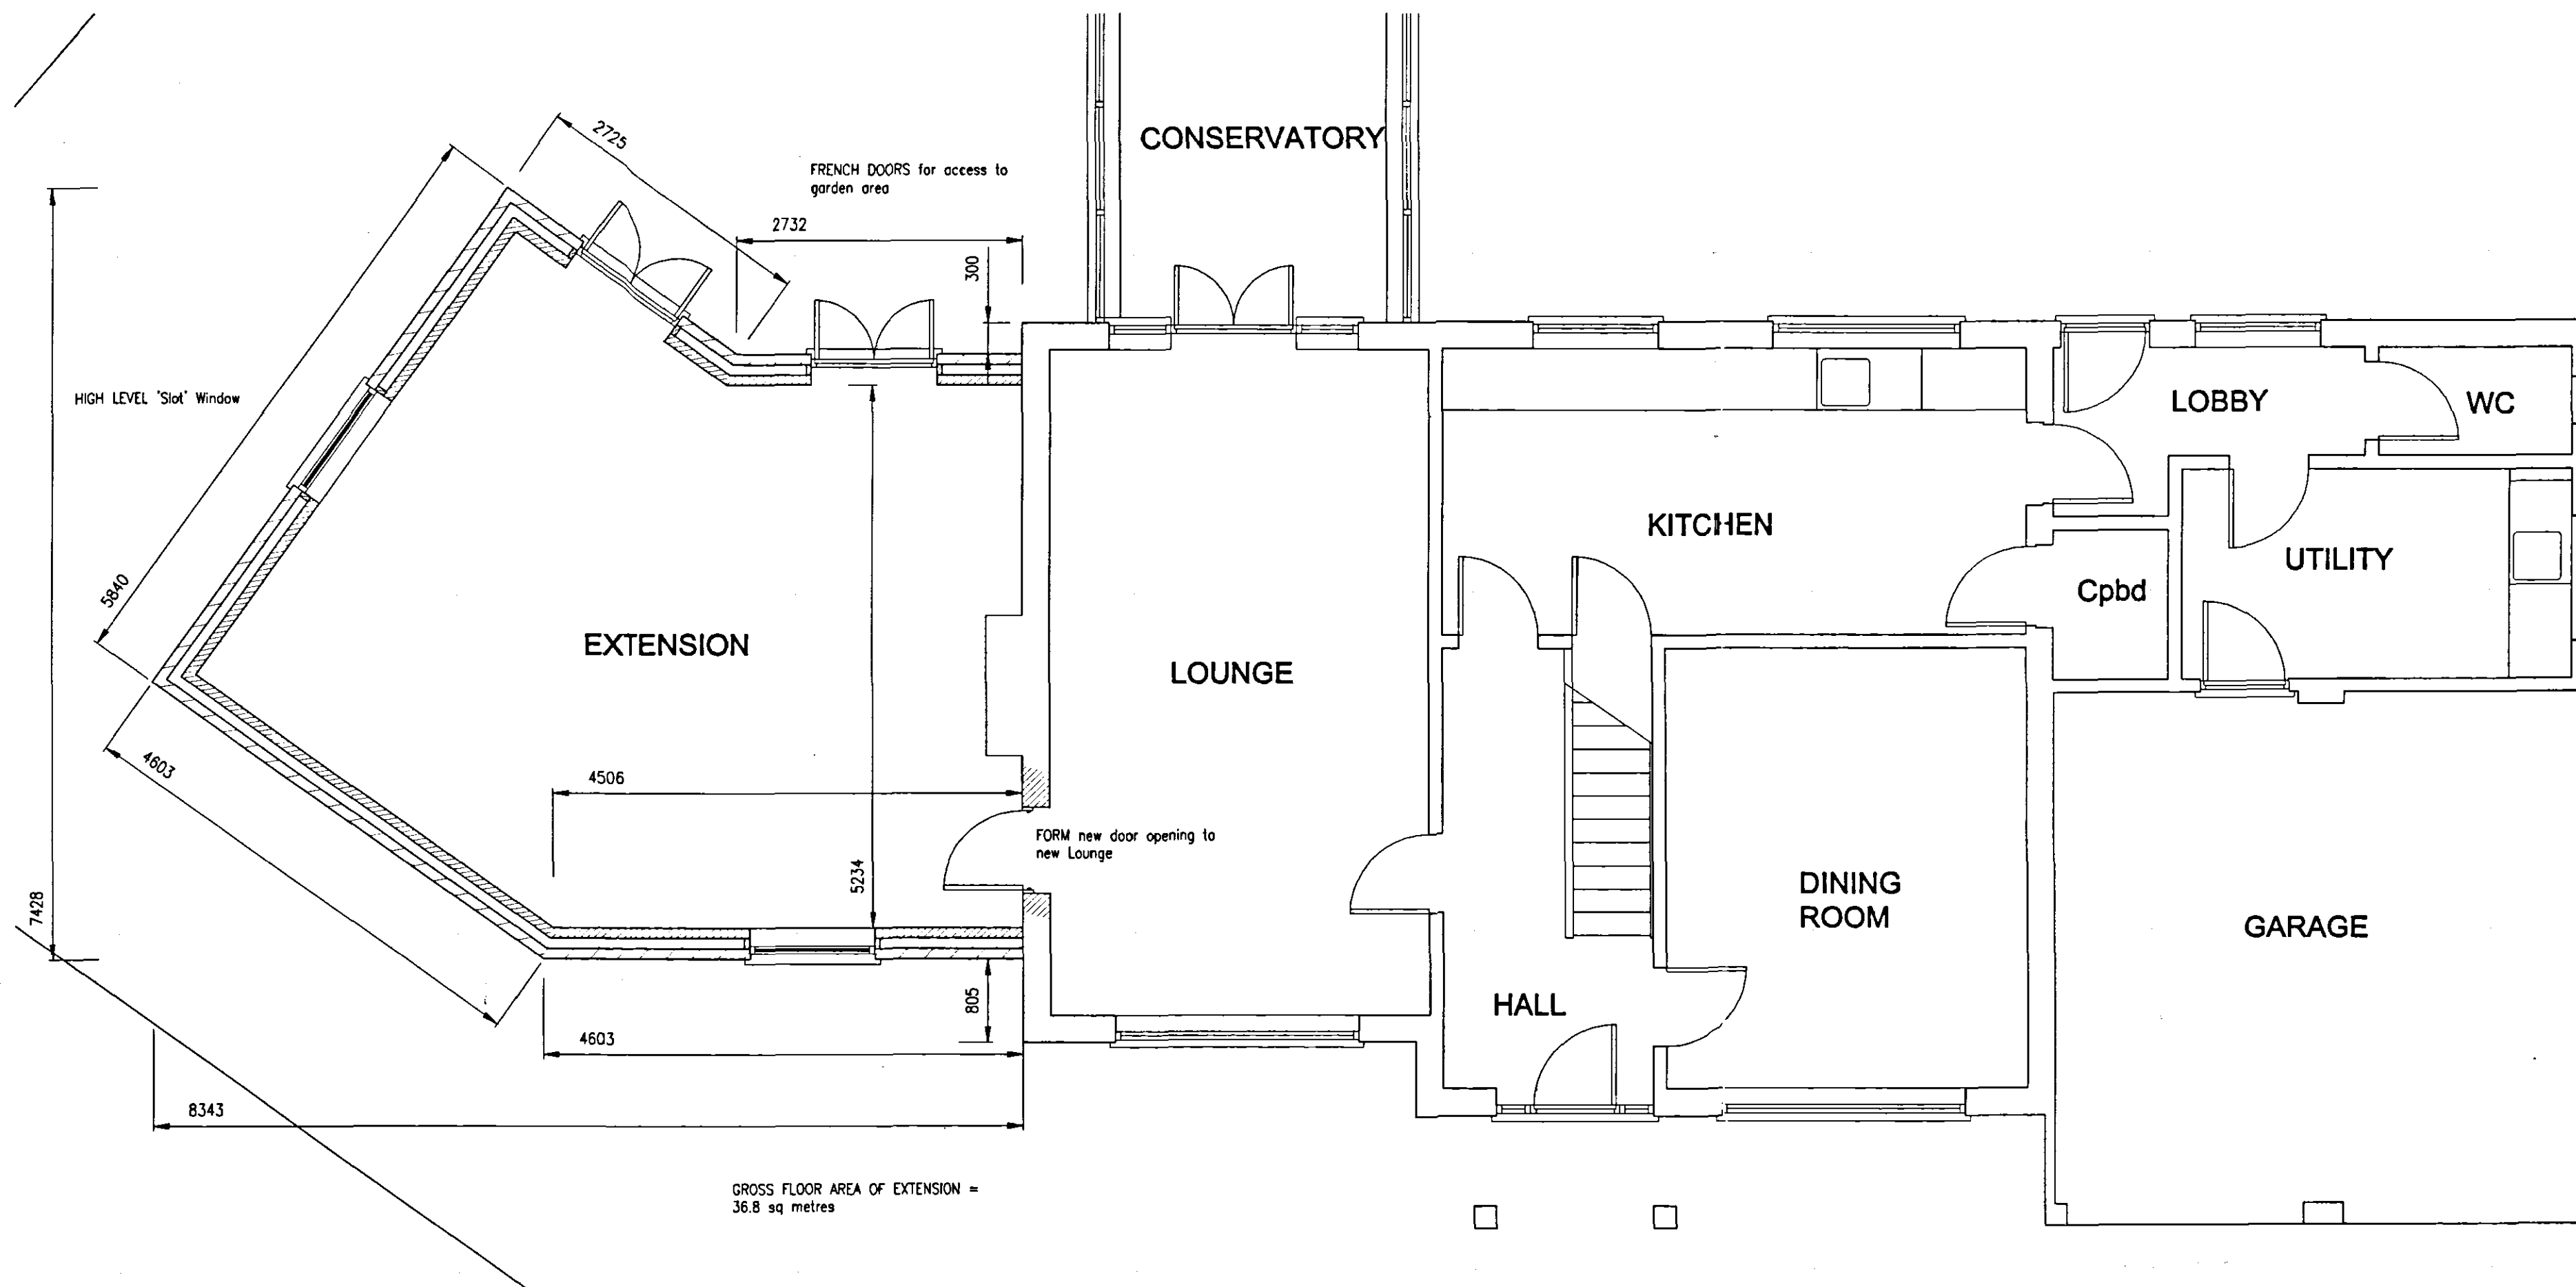

Reproduced from the Ordnance Survey 1:2500 scale map with the permission of the Controller of Her Majesty's Stationary Office
Crown Copyright Reserved

SKETCH DESIGN

AMENDMENTS

A 06.12.07 Client amendments

L. A. Building Design
Architectural and Surveying Practice
55 Hannam Boulevard
Spalding
Lincolnshire PE11 1LB
Telephone/Fax: Spalding (01775) 711437

Peter S Lithgow MCIOB MCAT

Member of the Chartered Institute of Building and Member of the Chartered Institute of Architectural Technologists

project
15 Monks Walk,
Spalding,
Lincolnshire.

client
MR P KWIATKOWSKI

SHDC
Planning & Development
- 9 JAN 2008
Ref: 003108

drawing
Extension Existing to Dwelling
SKETCH PROPOSAL

date	scale(s)
November 2007	1:50 1:100 1:200 1:2500
drawn by	checked
Peter Lithgow	PSL
job no	drawing no
06/14	02A