ALLISON HOMES

C

DRG.N°.233/54/2.

D


D

C

D

E

DRG.N°.233/54/4

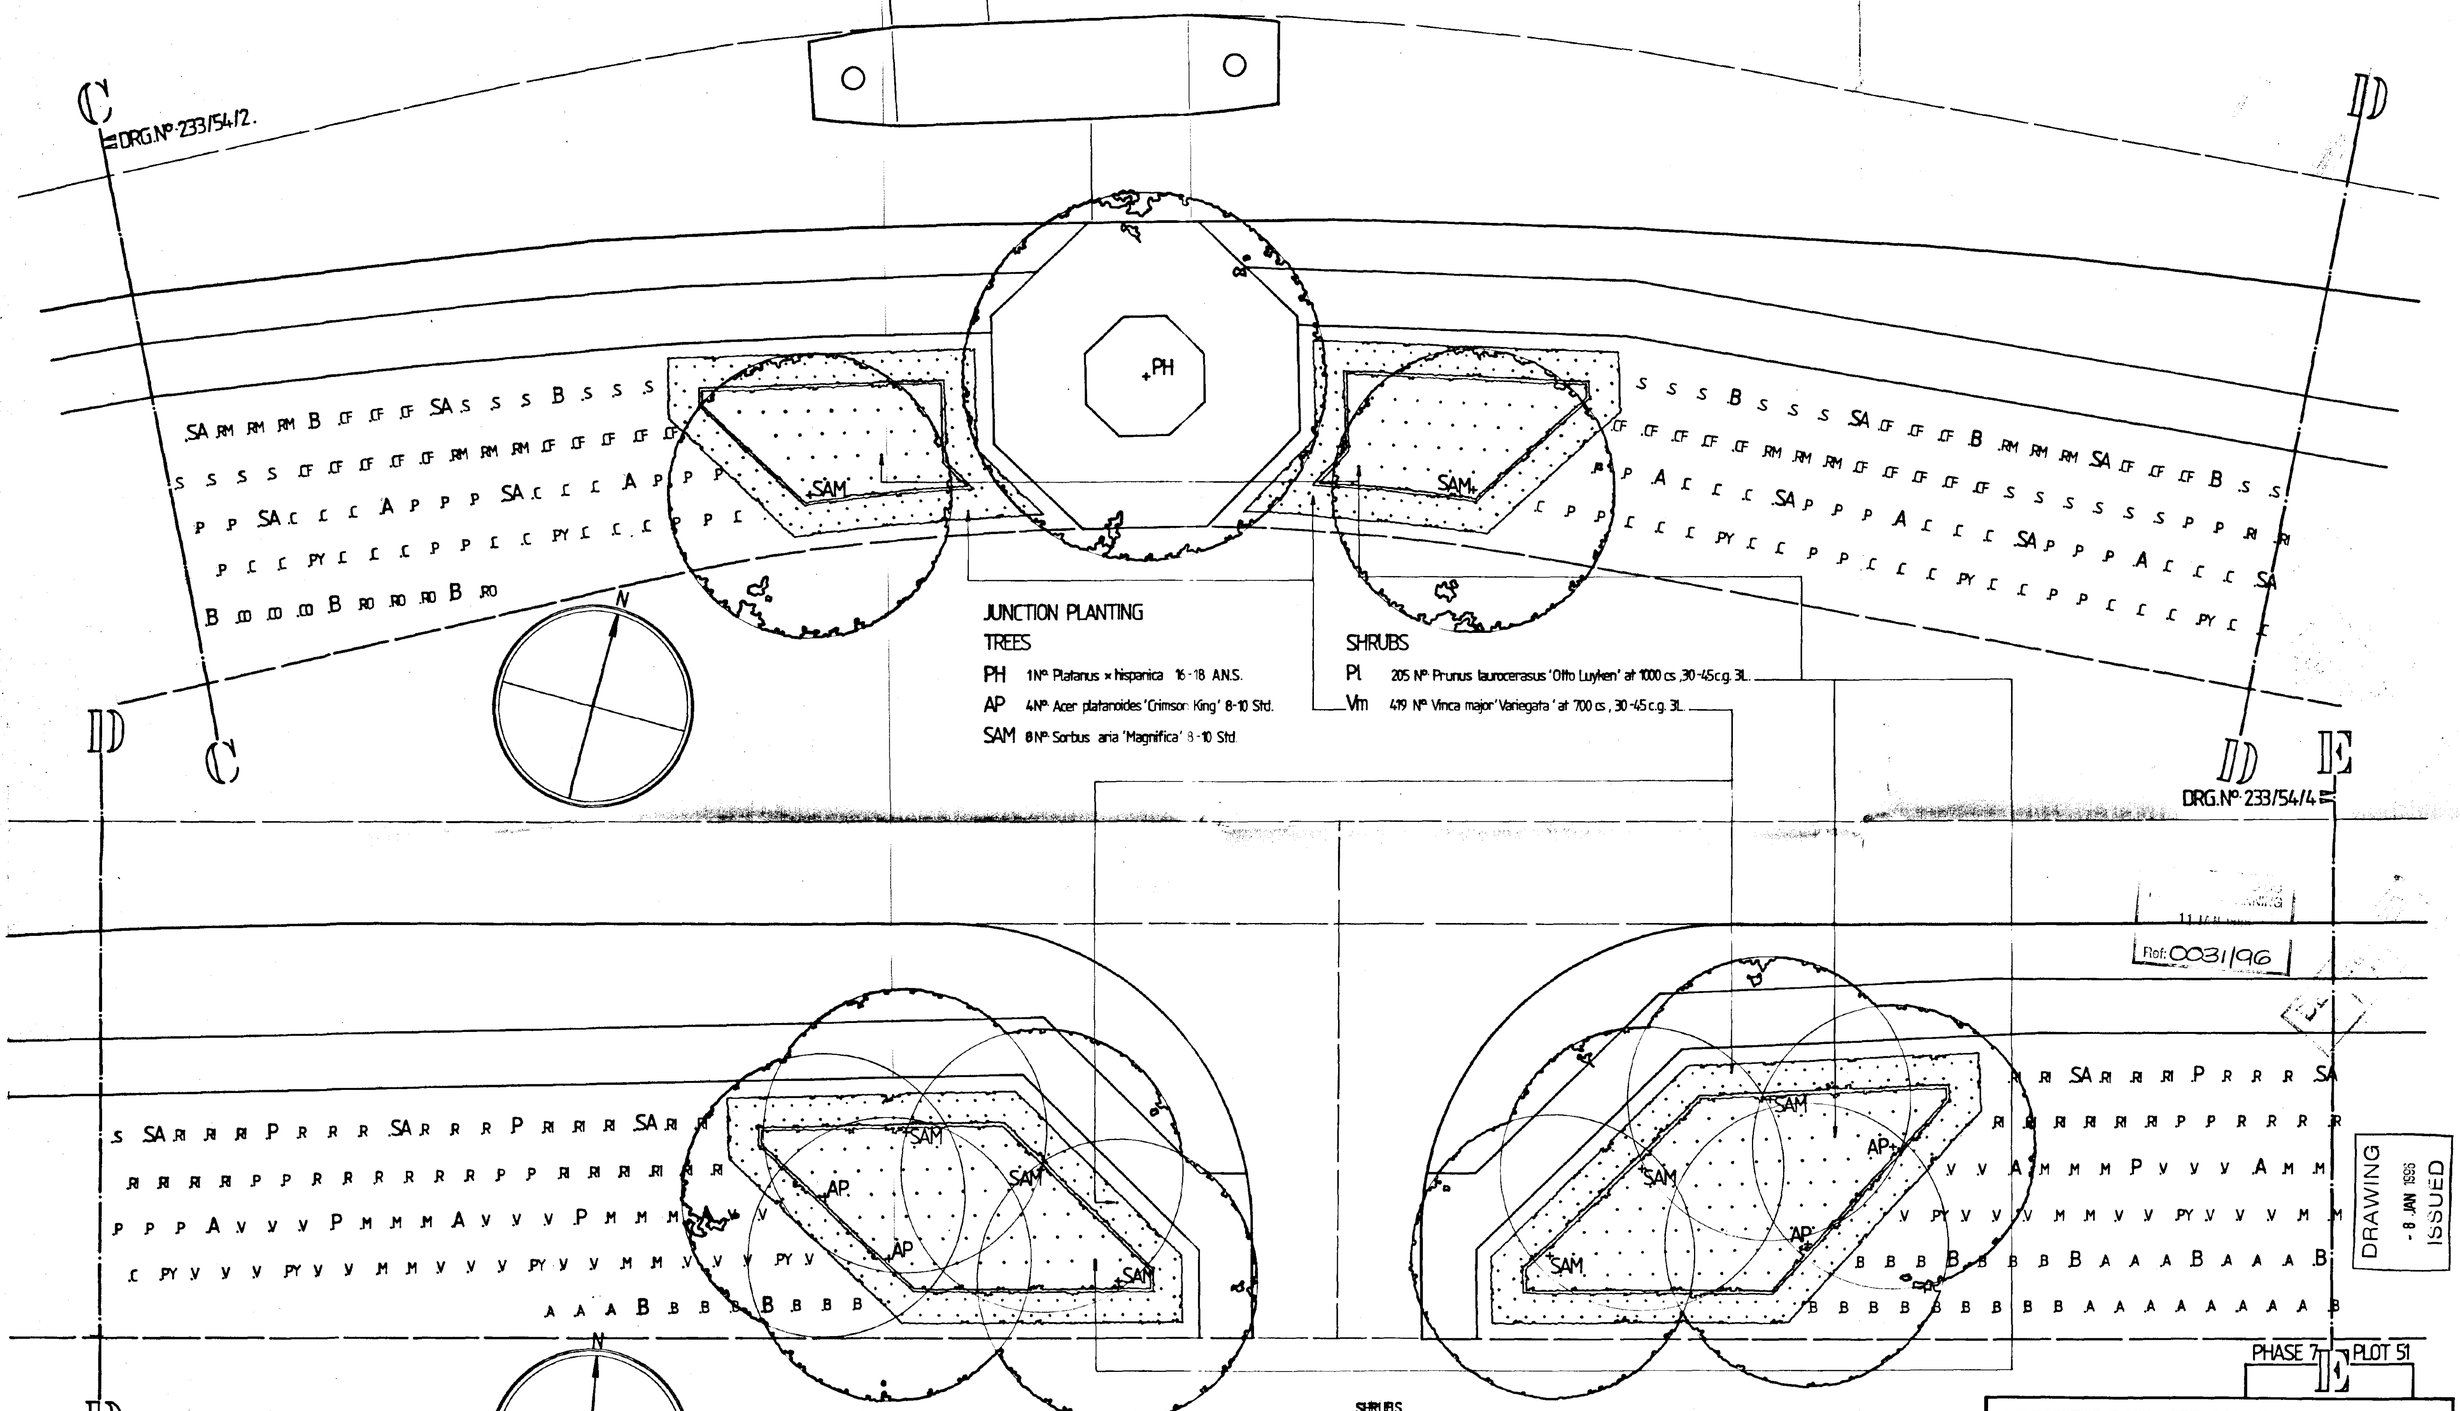

JUNCTION PLANTING

TREES

PH 1 N°. Platanus x hispanica 16-18 A.N.S.

AP 4 N°. Acer platanoides 'Crimson King' 8-10 Std.

SAM 8 N°. Sorbus aria 'Magnifica' 8-10 Std.

SHRUBS

Pl 205 N°. Prunus laurocerasus 'Otto Luyken' at 1000 cs, 30-45 c.g. 3L.

Vm 419 N°. Vinca major 'Variegata' at 700 cs, 30-45 c.g. 3L.

Ref: 0031/96

DRAWING ISSUED - 8 JAN 1996

PHASE 7 PLOT 51

SYMBOL	NO.	DESCRIPTION	SIZE	POT	SPECIFICATION
TREES					
B	14	Betula pendula	90-120	BR	Whip
A	10	Fraxinus excelsior	14-16	BR	Extra heavy std.
P	6	Pinus mugo	40-60	CG	
PA	0	Prunus avium	120-150	BR	Feathered
SA	14	Sorbus aucuparia	8-10	BR	Standard

CG : CONTAINER GROWN.

BR : BARE ROOT.

SHRUBS					
AM	0	Amelanchier canadensis	60-90	BR	Transplant
B	22	Buddleia davidii	45-60		
CF	29	Cornus flaviramea	45-60	BR	2yr transplant
C	43	Cornus sanguinea	45-60	BR	2yr transplant
CO	3	Corylus avellana	45-60	BR	Transplant
M	19	Mahonia aquifolium	30-40	BR	Transplant
P	38	Prunus laurocerasus	45-60	BR	Transplant
PY	11	Pyracantha 'Mohave'	60-90	CG	
RI	31	Ribes sanguineum	45-60	BR	Transplant
RM	72	Rosa moyessii	45-60	BR	Transplant
RO	44	Rosa rubrifolia	45-60	BR	Transplant
R	515	Rosa rugosa 'Alba'	45-60	BR	Transplant
RR	519	Rosa 'Fruhlingsgold'	45-60	BR	Transplant
S	224	Spiraea arguta	45-60	BR	2yr Transplant
V	336	Viburnum opulus	60-90	BR	Transplant

PLANTING AND ESTABLISHMENT NOTES

Trees and shrubs shall be planted in accordance with the plan and spaced at 1.0m x 1.5m intervals on a grid as shown.

All open ground trees shall be pit planted, staked and tied and a half a bag (entire bag to Extra Heavy Standard) of peat free tree and shrub planting compost incorporated into the backfill for each treehole.

The roots of all trees and shrubs shall be kept moist at all times during handling and planting, and they shall be well watered after firming in.

A top dressing of Long Term fertiliser should be applied to all landscaped areas in accordance with the manufacturers instructions following planting.

DISTRIBUTOR ROAD, DETAILED PLANTING : MATRIX.
PHASE 5 AND 7, WOOLRAM WYGATE, SPALDING.
DRAWING N°. 233/54/3 SCALE 1:100 NOV. 1995.

Robert Doughty Consultancy

Planning
Landscape Architecture
Architecture

32 High Street, Helpringham, Sleaford NG34 0RA Tel: (01529) 421840 Fax: (01529) 421358
Lincoln House, 58/58 Clasketgate, Lincoln LN2 1JZ Tel: (01522) 542930 Fax: (01522) 542331

DRG.Nº 233/54/2. SCALE 1:100

DRG.Nº 233/54/3. SCALE 1:100

DRG.Nº 233/54/4. SCALE 1:100.

DRG.Nº 233/54/1. SCALE 1:200

DRG.Nº 233/54/5. SCALE 1:500

NORTH

RECEIVED
11 JAN 1996
Ref: 0031/96

DRAWING
- 8 JAN 1996
ISSUED

KEY SHEET FOR DETAILED PLANTING PLANS
PHASE 5AND7 WOOLRAM WYGATE, SPALDING.
DRAWING Nº 233/54/0 SCALE 1:500 NOVEMBER 1995

Robert Doughty Consultancy
Planning
Landscape Architecture
Architecture
32 High Street, Helpringham, Sleaford NG34 0RA
Lincoln House, 56/58 Clasketgate, Lincoln LN2 1JZ
Tel: (01529) 421646 Fax (01529) 42
Tel: (01522) 542330 Fax (01522) 5


SYMBOL	NO.	DESCRIPTION	SIZE	POT	SPECIFICATION
TREES					
B	24	Betula pendula	90-120	BR	Whip
A	11	Fraxinus excelsior	14-16	BR	Extra heavy std.
P	7	Pinus mugo	40-60	CG	
PA	5	Prunus avium	120-150	BR	Feathered
SA	21	Sorbus aucuparia	8-10	BR	Standard

DRAWING
- 8 JAN 1996
ISSUED

ALLISON HOMES

A

IB

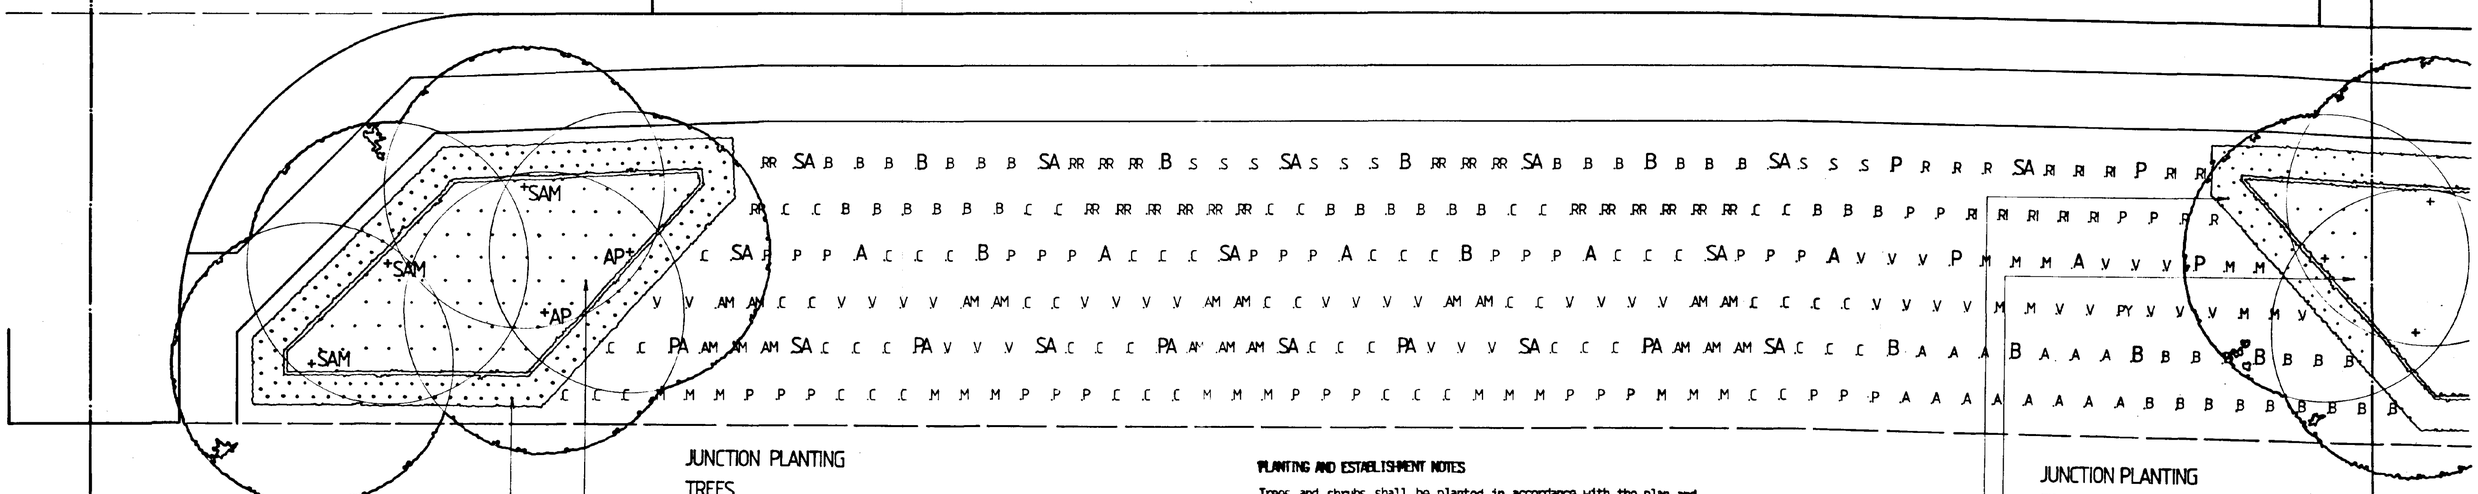

JUNCTION PLANTING

TREES

AP 2 Nº Acer platanoides 'Crimson King' 8-10 Std.

SAM 3 Nº Sorbus aria 'Magnifica' 8-10 Std.

SHRUBS

Ca 73 Nº Cornus alba 'Elegantissima' at 1000 cs, 45-60 Min. 3 breaks.

Pc 145 Nº Prunus cistena Crimson Dwarf at 700 cs, 45-60 3L c.g.

PLANTING AND ESTABLISHMENT NOTES

Trees and shrubs shall be planted in accordance with the plan and spaced at 1.0m x 1.5m intervals on a grid as shown.

All open ground trees shall be pit planted, staked and tied and a half a bag (entire bag to Extra Heavy Standard) of peat free tree and shrub planting compost incorporated into the backfill for each treehole.

The roots of all trees and shrubs shall be kept moist at all times during handling and planting, and they shall be well watered after firming in.

A top dressing of Enmag fertiliser should be applied to all landscaped areas in accordance with the manufacturers instructions following planting.

JUNCTION PLANTING

TREES

AP 1 Nº Acer platanoides 'Crimson King' 8-10 Std.

SHRUBS

Pl 12 Nº Prunus laurocerasus 'Otto Luyken' at 1000 cs, 30-45 c.g. 3L

Vm 42 Nº Vinca major 'Variegata' at 700 cs, 30-45 c.g. 9cm.


IB

C

DRG. Nº 233/54/3

11 JAN 1996
Ref: 0031/96

DETAILED PLANTING

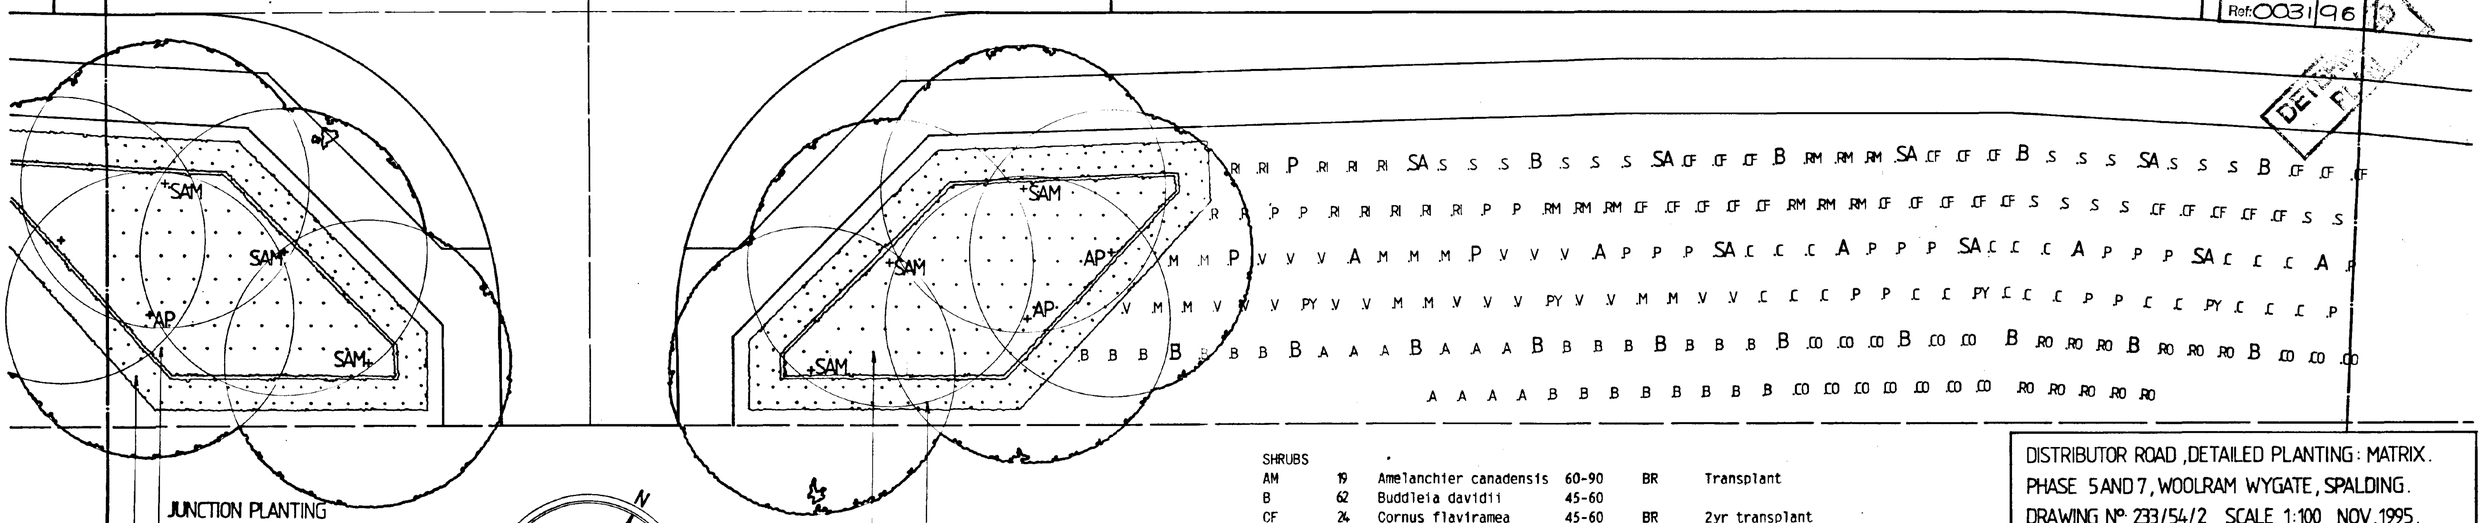

JUNCTION PLANTING

TREES

AP 3 Nº Acer platanoides 'Crimson King' 8-10 Std.

SAM 6 Nº Sorbus aria 'Magnifica' 8-10 Std.

SHRUBS

Pl 135 Nº Prunus laurocerasus 'Otto Luyken' at 1000 cs, 30-45 c.g. 3L

Vm 213 Nº Vinca major 'Variegata' at 700 cs, 30-45 c.g. 9cm.

IB

N

SHRUBS					
AM	19	Amelanchier canadensis	60-90	BR	Transplant
B	62	Buddleia davidii	45-60		
CF	24	Cornus flaviramea	45-60	BR	2yr transplant
C	88	Cornus sanguinea	45-60	BR	2yr transplant
CO	15	Corylus avellana	45-60	BR	Transplant
M	35	Mahonia aquifolium	30-40	BR	Transplant
P	53	Prunus laurocerasus	45-60	BR	Transplant
PY	5	Pyracantha 'Mohave'	60-90	CG	
RI	20	Ribes sanguineum	45-60	BR	Transplant
RM	9	Rosa moyessii	45-60	BR	Transplant
RO	11	Rosa rubrifolia	45-60	BR	Transplant
R	7	Rosa rugosa 'Alba'	45-60	BR	Transplant
RR	20	Rosa 'Fruhlingsgold'	45-60	BR	Transplant
S	27	Spiraea arguta	45-60	BR	2yr Transplant

CG: CONTAINER GROWN.
BR: BARE ROOT.

DISTRIBUTOR ROAD, DETAILED PLANTING: MATRIX.
PHASE 5 AND 7, WOOLRAM WYGATE, SPALDING.
DRAWING Nº: 233/54/2 SCALE 1:100 NOV. 1995.

Robert Doughty Consultancy
Planning
Landscape Architecture
Architecture
32 High Street, Helpringham, Sleaford NG34 0RA Tel: (01529) 421846 Fax: (01529) 421358
Lincoln House, 56/58 Clasketgate, Lincoln LN2 1JZ Tel: (01522) 542330 Fax: (01522) 542331