
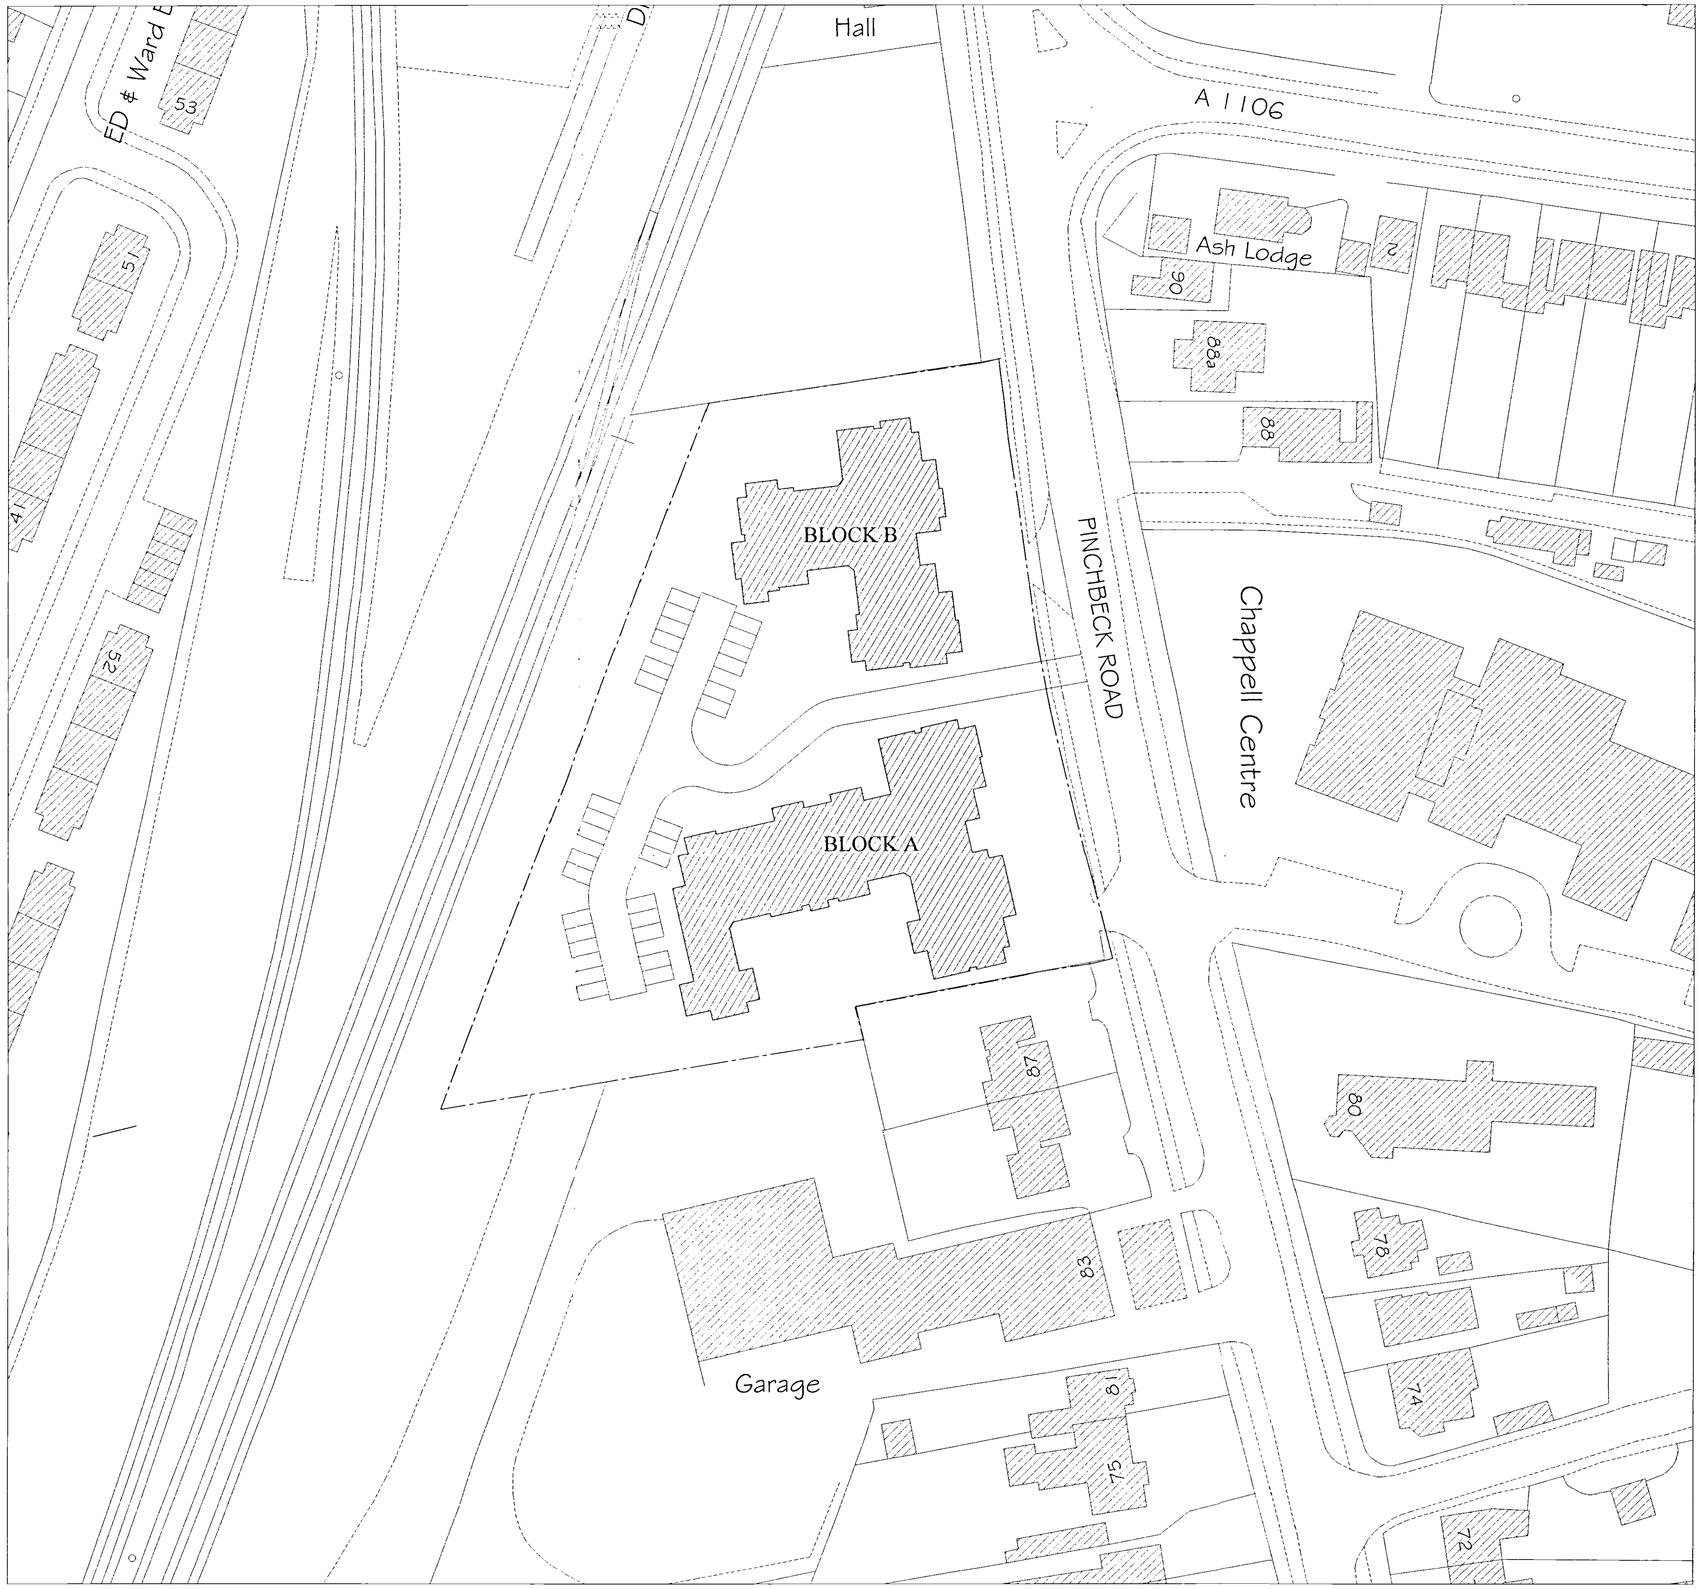


Context Plan

Scale 1/500

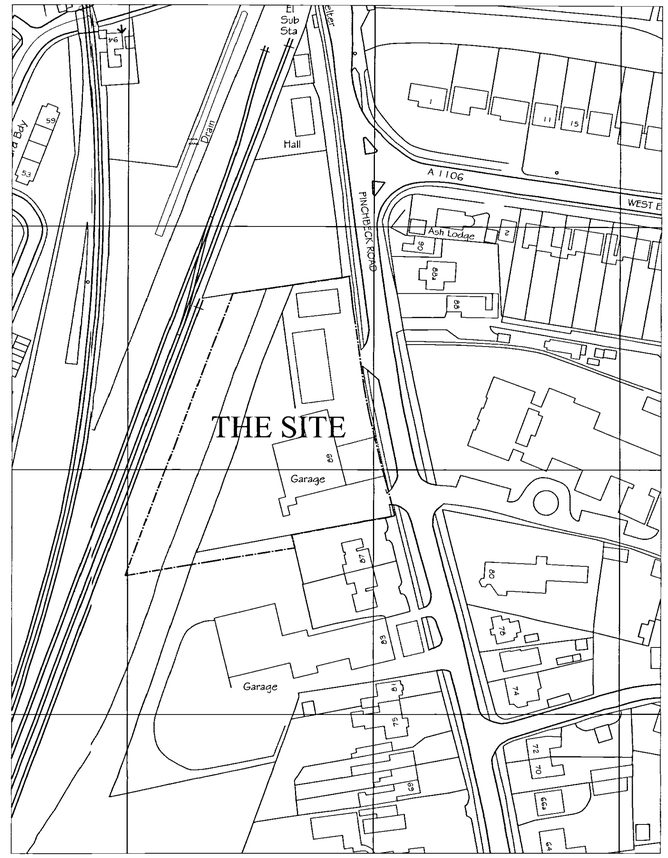

Location Plan

Scale 1/1250

REVISIONS

Rev.	Date	By

ALL DIMENSIONS TO BE CHECKED ON SITE
WORK TO FIGURED DIMENSIONS ONLY
REPORT DISCREPANCIES TO THE ARCHITECT
AT ONCE BEFORE PROCEEDING
COPYRIGHT ACT APPLIES

SUNPATH MAR
SUNPATH SUMMER

SHDC
PLANNING & DEVELOPMENT
10 JAN 2006
Ref. 00321/06

THE PLANNING BUREAU LIMITED

Architects
and
Town Planners

Robert M. Cartwright, BSc(Hons)., Dip Arch., RIBA., MoPS
Director
Ross House
Binley Business Park, Harry Weston Road
Coventry CV3 2TR
Tel: (02476) 454898 Fax: (02476) 454898

Client

McCARTHY & STONE
THE NATURAL CHOICE FOR A HAPPY RETIREMENT

Project Title

Proposed Phased Sheltered Housing Dev't
Pinchbeck Road
SPALDING

Drawing Title

LOCATION AND CONTEXT PLAN
PLANNING

Scale	1:500, 1:1250	Date	NOV 2005
Drawn	CJS/JMG	Checked	
Drawing No.			Rev.
1268/2/01			

CAD plot date:

K:\Projects\Planning\1268-Spalding, Pinchbeck Road-Civ\1268_2_loc1.dwg, Location Plan, 06/01/2006 09:57:08, Mallard Region