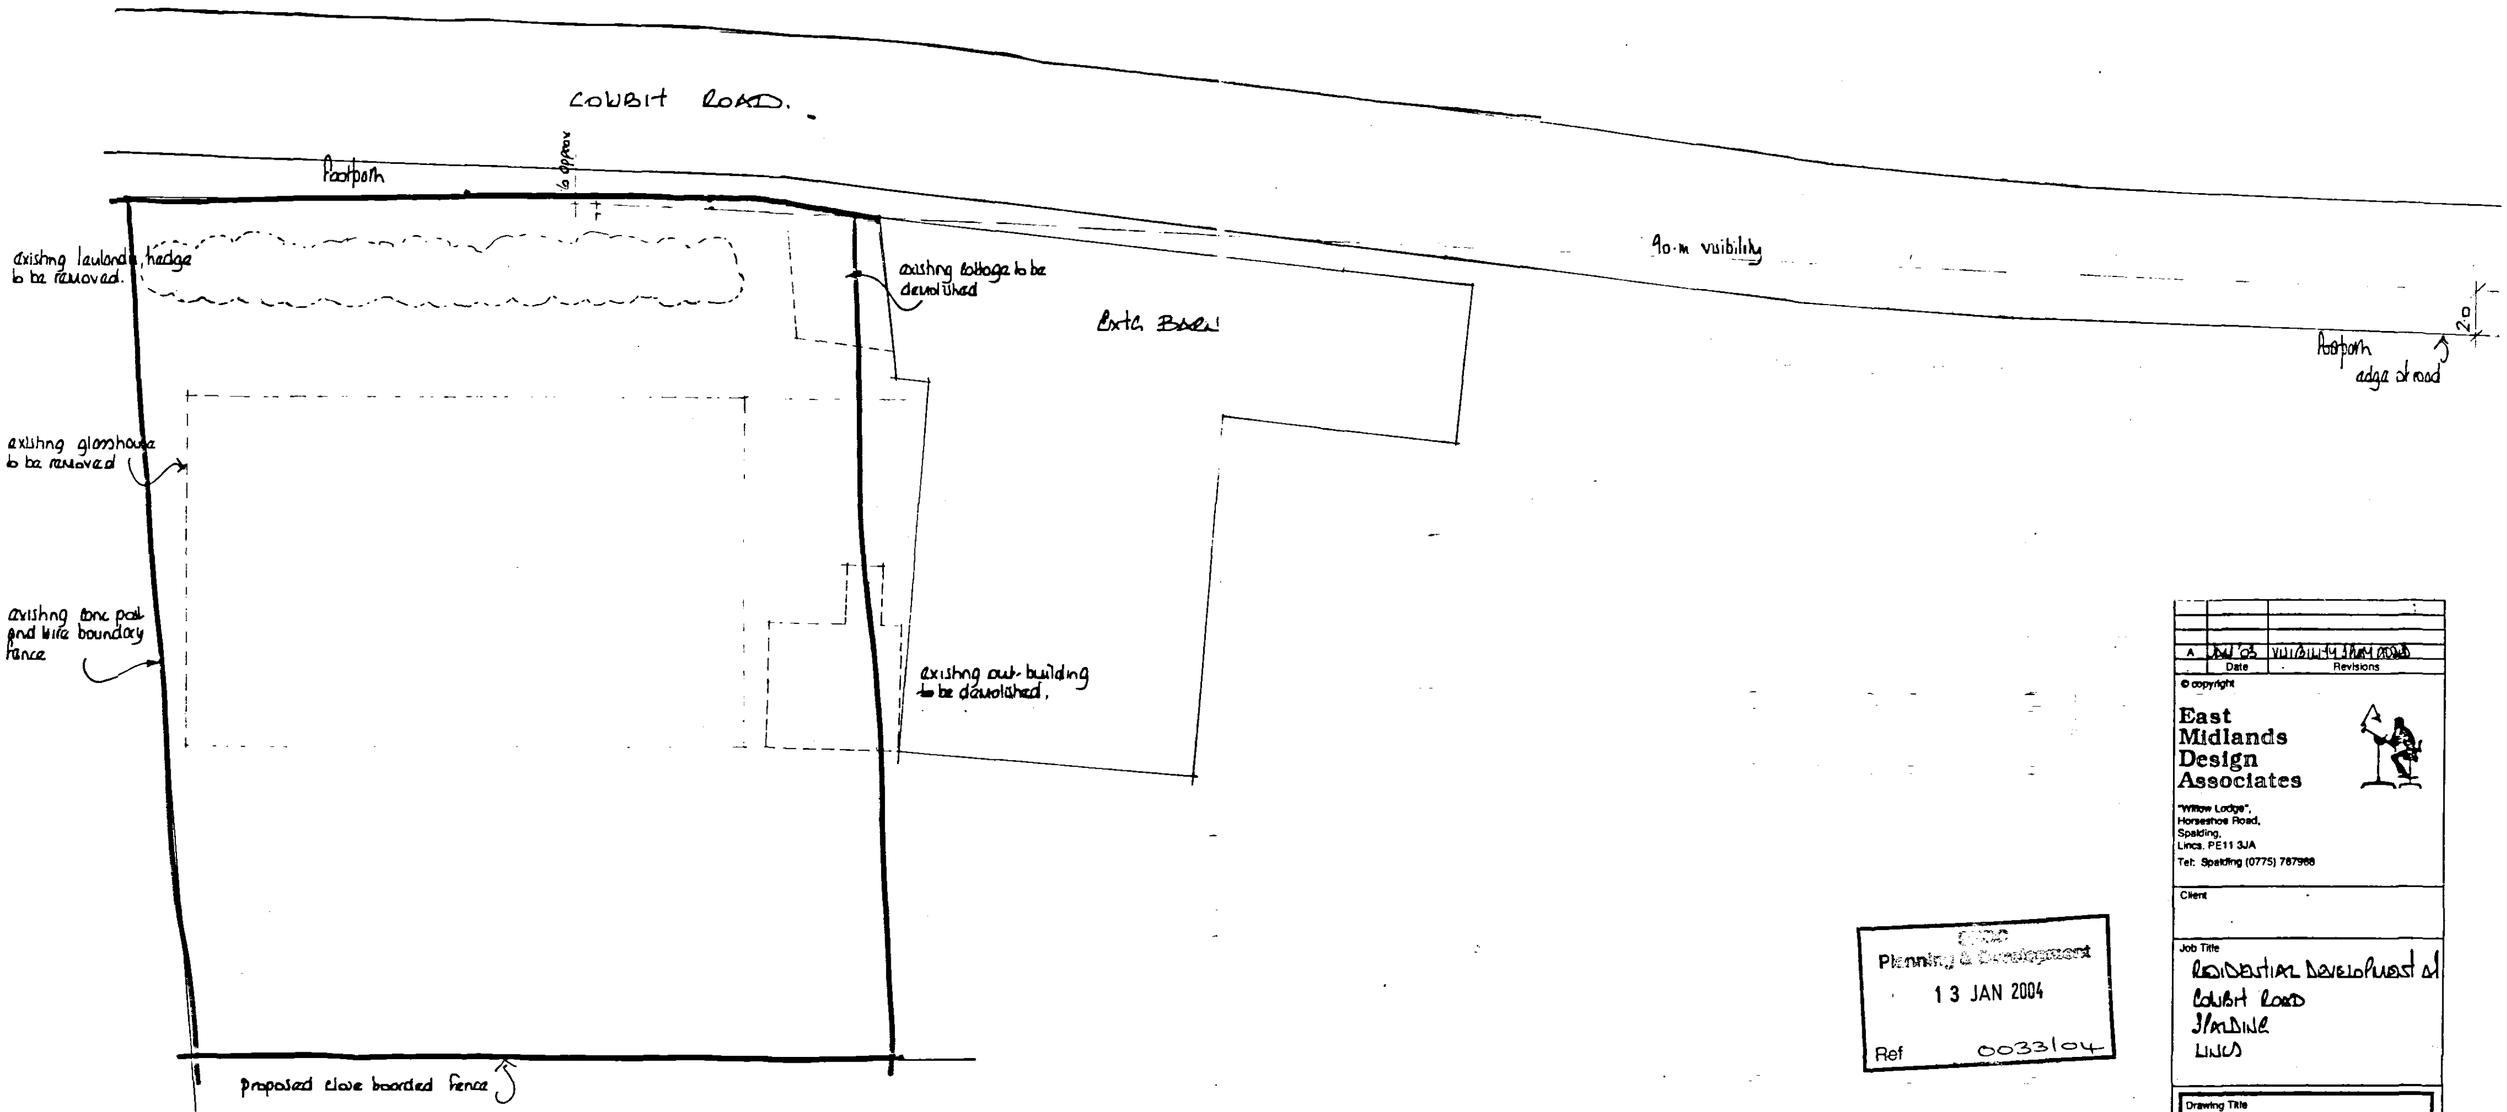


block plan

Planning & Development
13 JAN 2004
Ref 0033104

DETERMINED PLAN

A	Jan '04	VISIBILITY SPLAYS ADDED
	Date	Revisions

© copyright

East Midlands Design Associates
"Willow Lodge",
Horseshoe Road,
Spalding,
Lincs. PE11 3JA
Tel: Spalding (0775) 767966

Client

Job Title
RESIDENTIAL DEVELOPMENT AT COUBIT ROAD SPALDING LINCS

Drawing Title
BLOCK PLAN

Scale 1:200

Date Sept 02 Drawn by AL

Drg. No. 02/09/01 Rev A