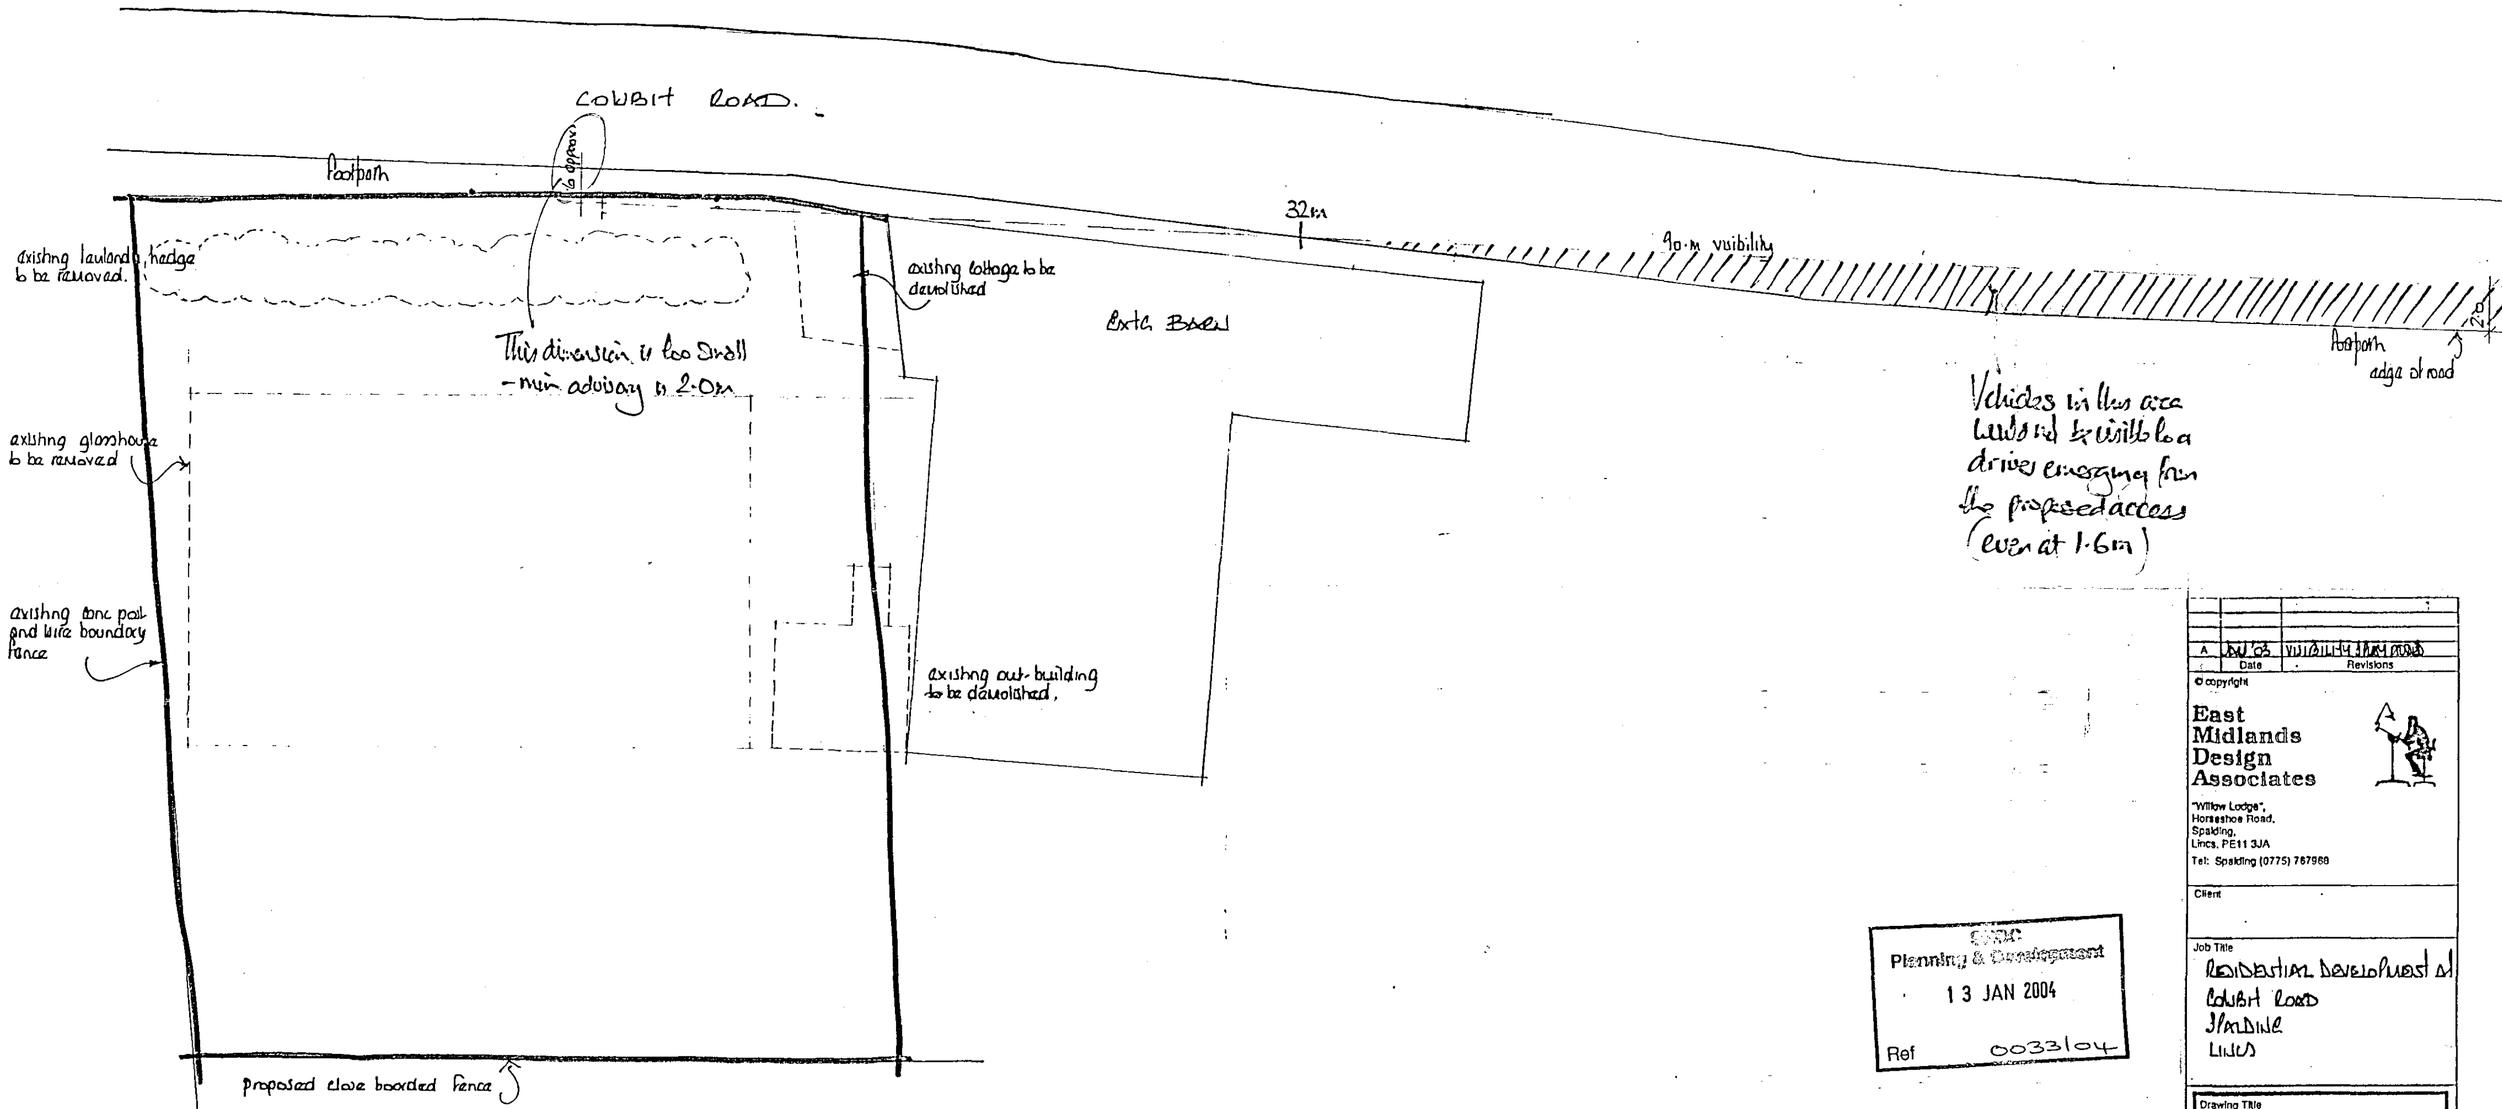


block plan

SPALDING
Planning & Development
13 JAN 2004
Ref 0033104

A	JAN 04	VISIBILITY SPLAYS ADDED
	Date	Revisions

© copyright

East Midlands Design Associates
"Willow Lodge",
Horseshoe Road,
Spalding,
Lincs. PE11 3JA
Tel: Spalding (0775) 767988

Client

Job Title
RESIDENTIAL DEVELOPMENT AT
COWBIT ROAD
WHALEY
LINCS

Drawing Title
BLOCK PLAN

Scale 1:200

Date SEPT 02 | Drawn by AL

Drg. No. 02/09/01 | Rev. A