


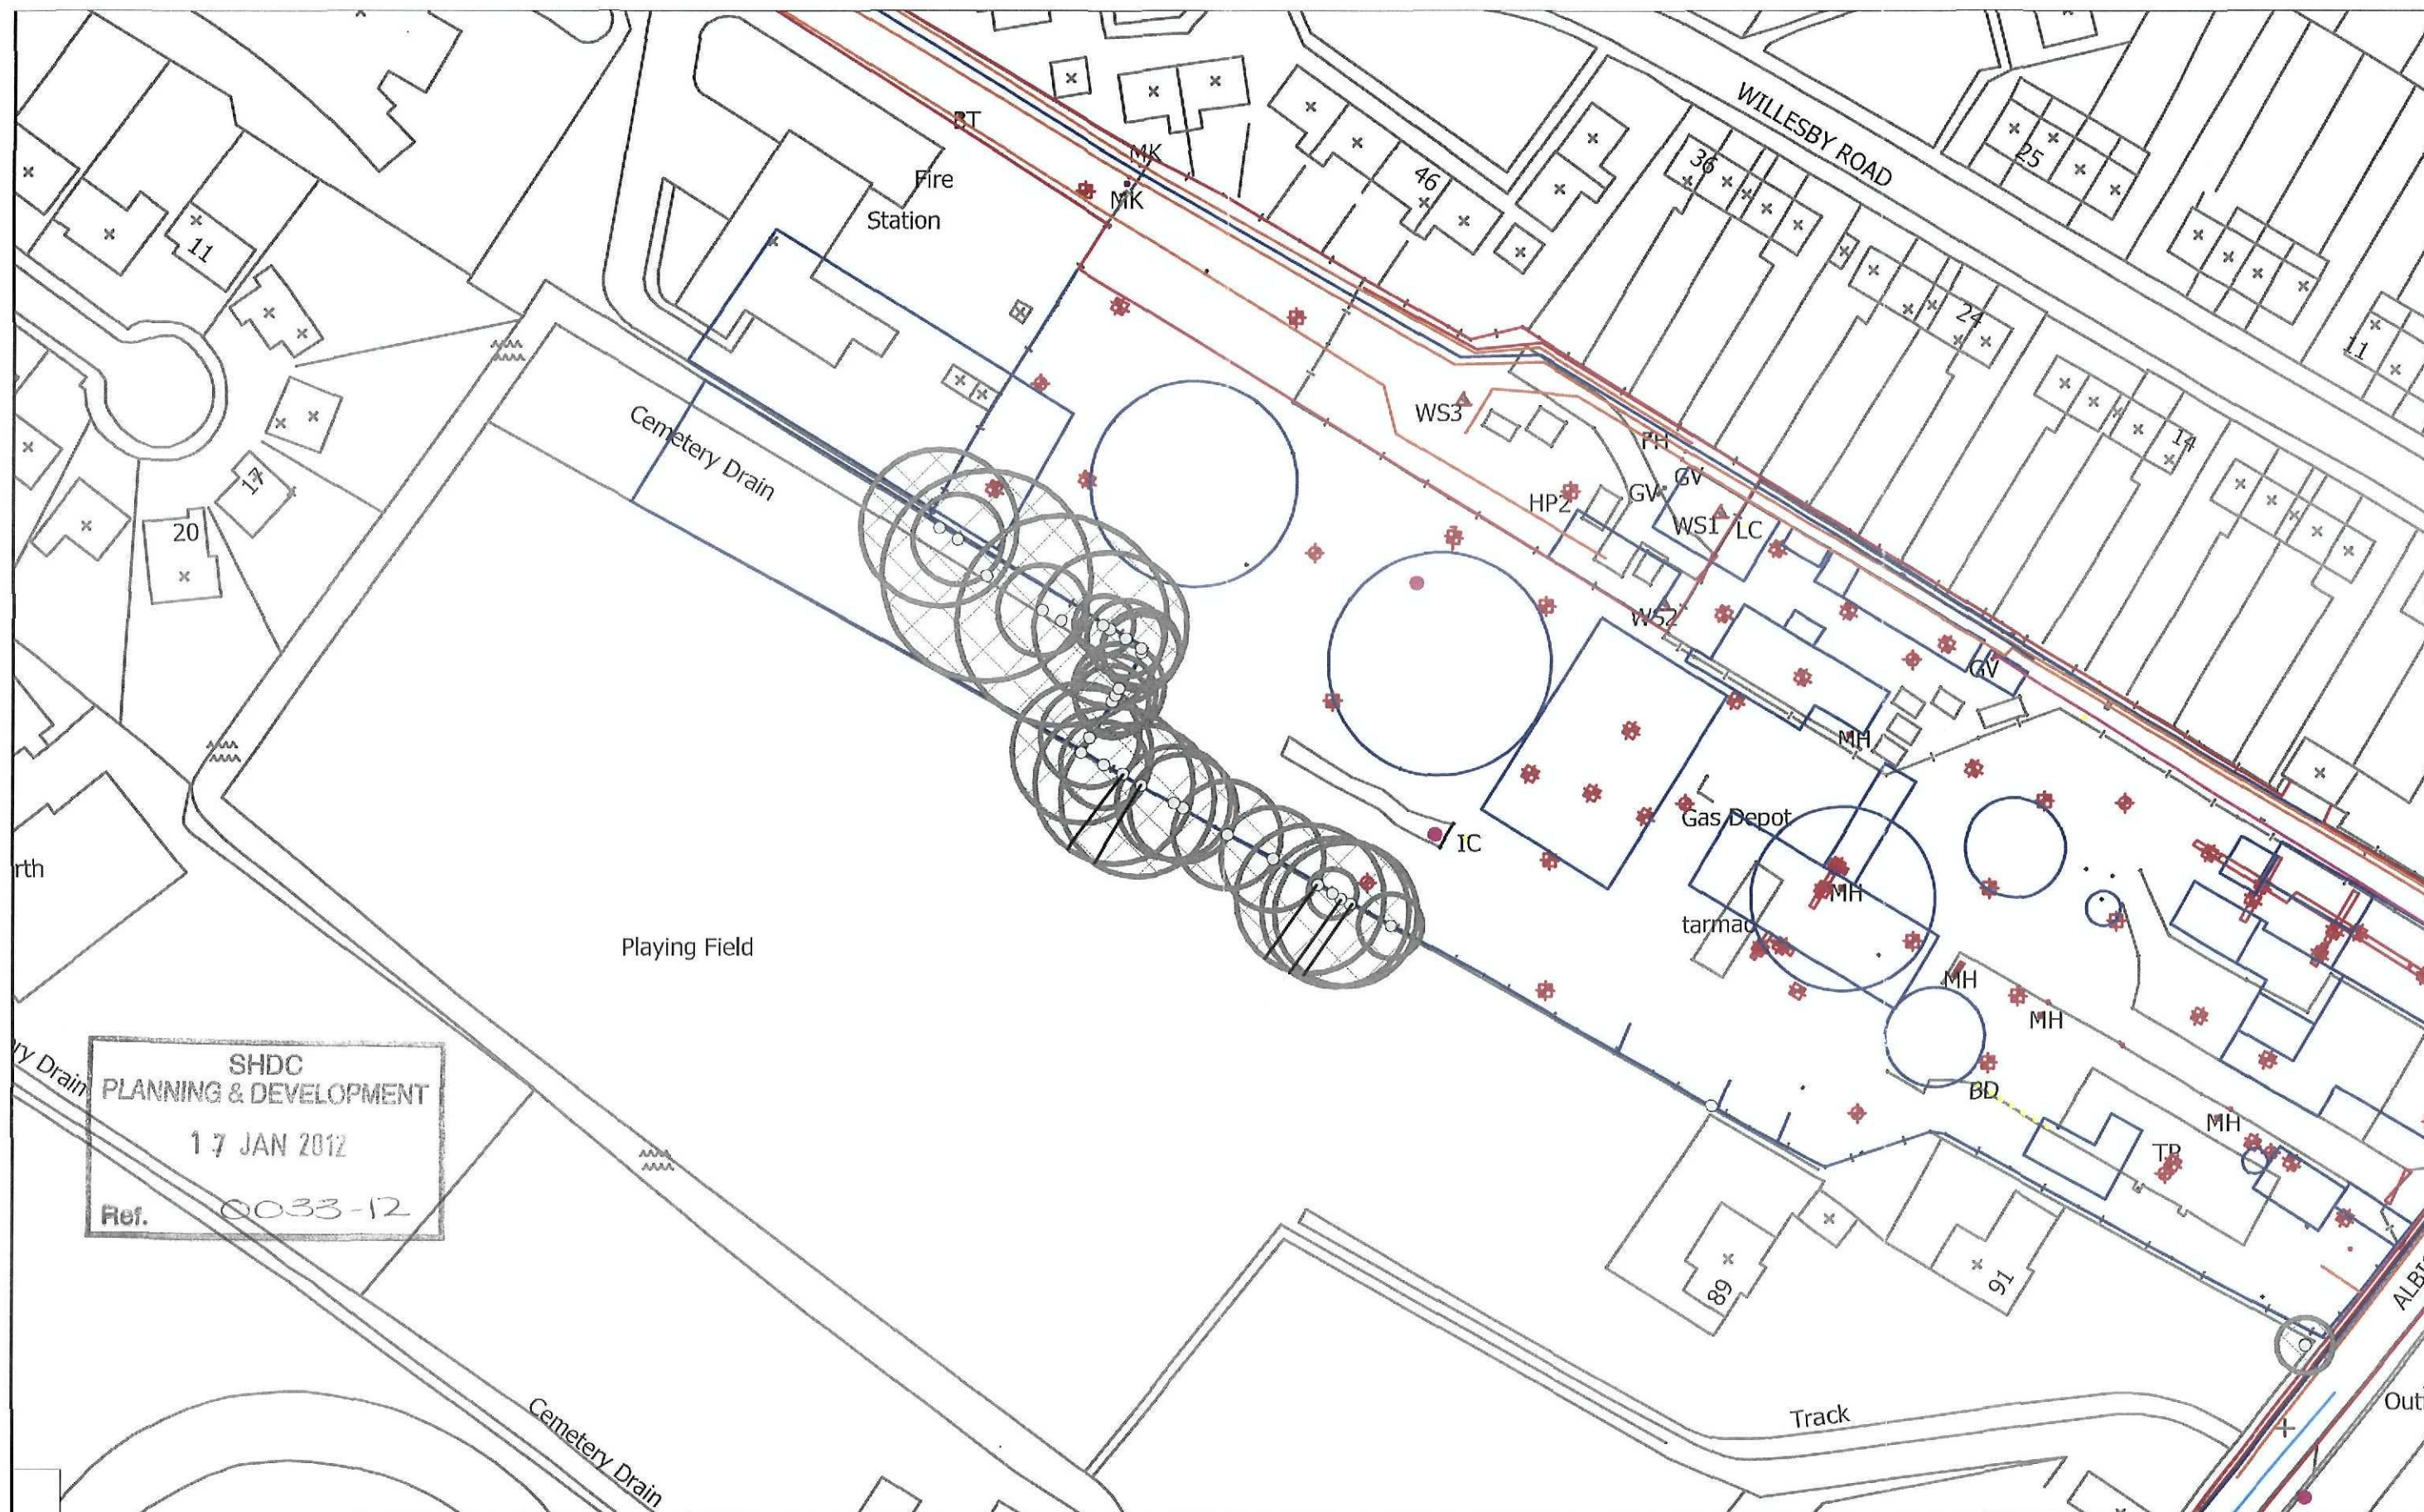

Root Protection Areas - Albion Street, Spalding

Drawn by: GP
 Job no: 4506
 Printed at: 26th October 2011
<http://www.phlorum.com>

