



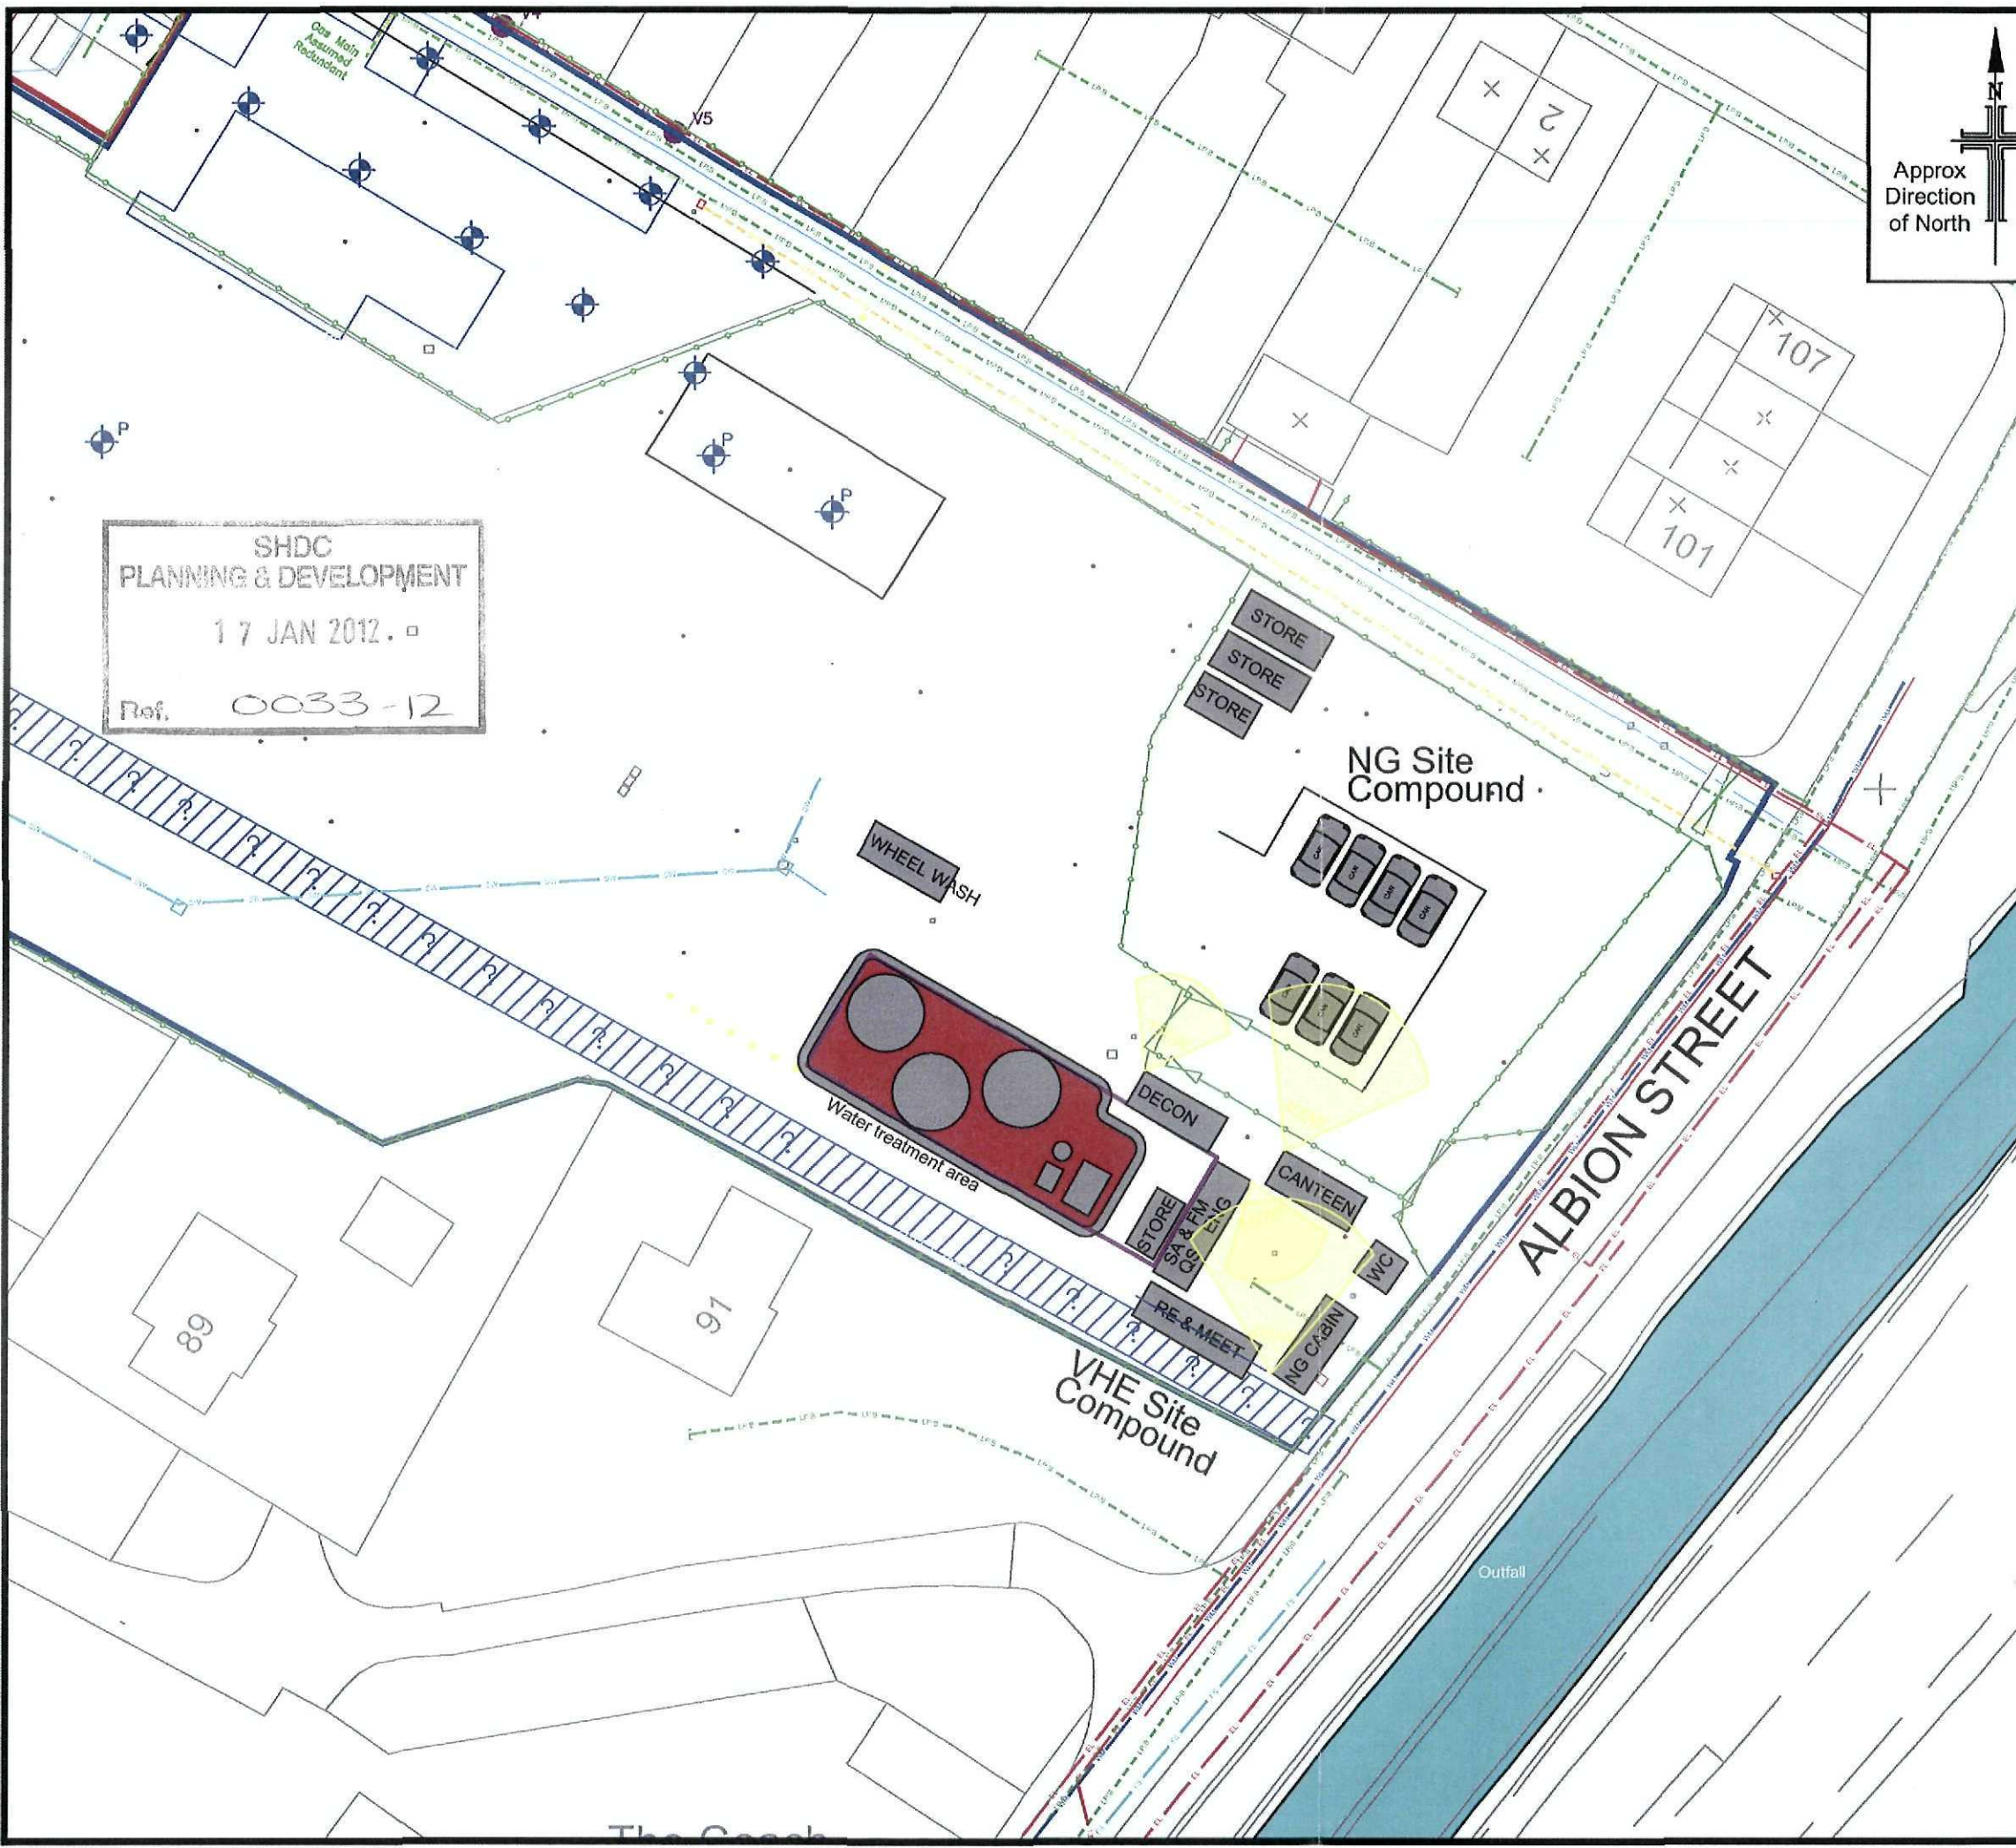

SHDC
PLANNING & DEVELOPMENT
17 JAN 2012. □
Ref. 0033-12

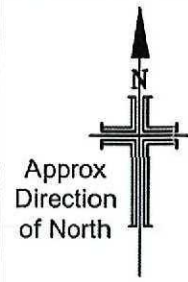

Notes
This drawing and the information contained therein is issued in confidence and is the copyright of VHE Construction Plc. Disclosure of this information to Third Parties and unauthorised copying or replication of this data without approval is forbidden.

Certificate No FS31618

- National Grid Property landholding boundary
- National Grid Gas boundary
- Temporary fence
- Site Vehicle Traffic Routes
- Compound Traffic Routes
- Compound Area (Clean)
- Remediation Area (Dirty)
- Monitoring Location

A		NS		
Rev	Date	Drawn	Description	Ch'k'd



CONSTRUCTION P.L.C.

VHE CONSTRUCTION PLC
PHOENIX HOUSE
HAWTHORN PARK
COAL ROAD
LEEDS
WEST YORKSHIRE
LS14 1PQ

TEL: 0113 2739200
FAX: 0113 2739201

E: enquiries@construction.vhe.co.uk
WEB: www.vhe.co.uk

Client			
Site FORMER SPALDING GASWORKS, ALBION STREET			
Title SITE SETUP & LIGHTING ARRANGEMENTS			
Surveyed		Drawn	NS
Chk.		Date	
Scale	[A3 Sheet] 1/200	CAD file	VHE-544D-001L.dwg
Job No	544D	Rev	0