


Elm Tree Farm - Proposed doors



AMENDED PLAN

Ref.

A1

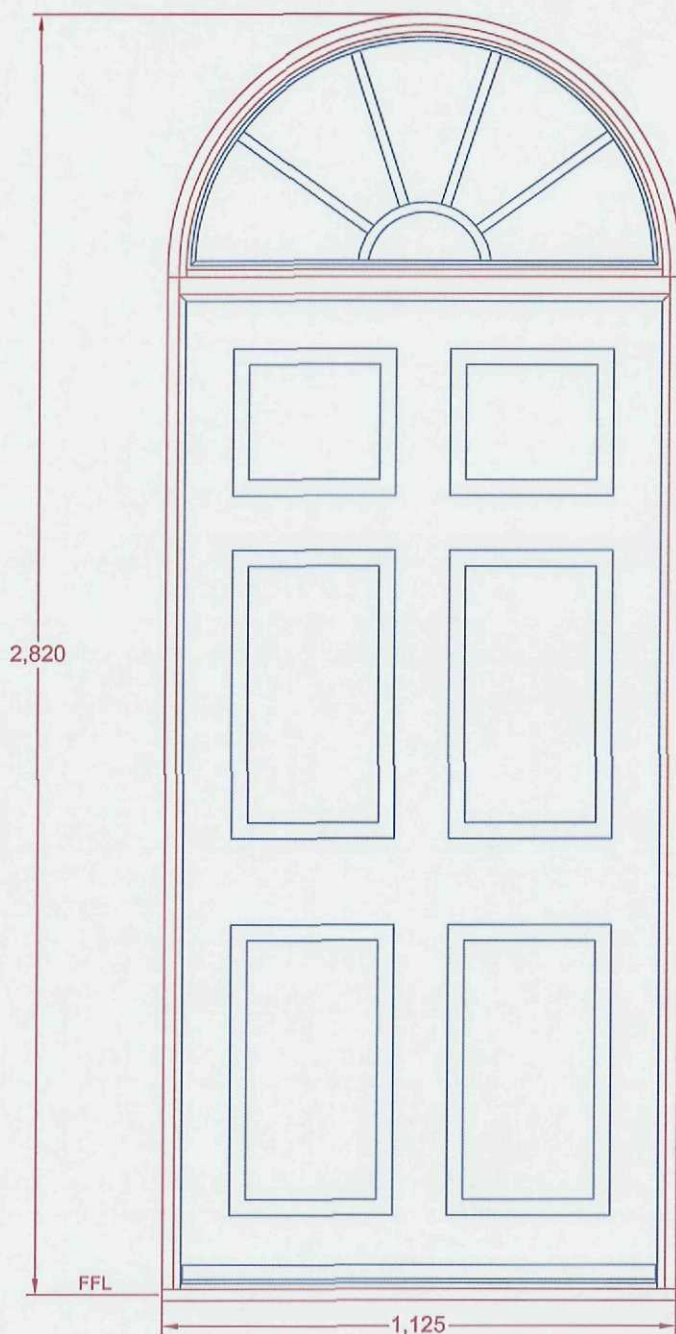

North - D7
Inward opening

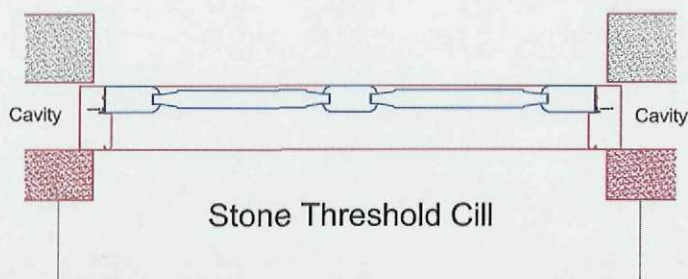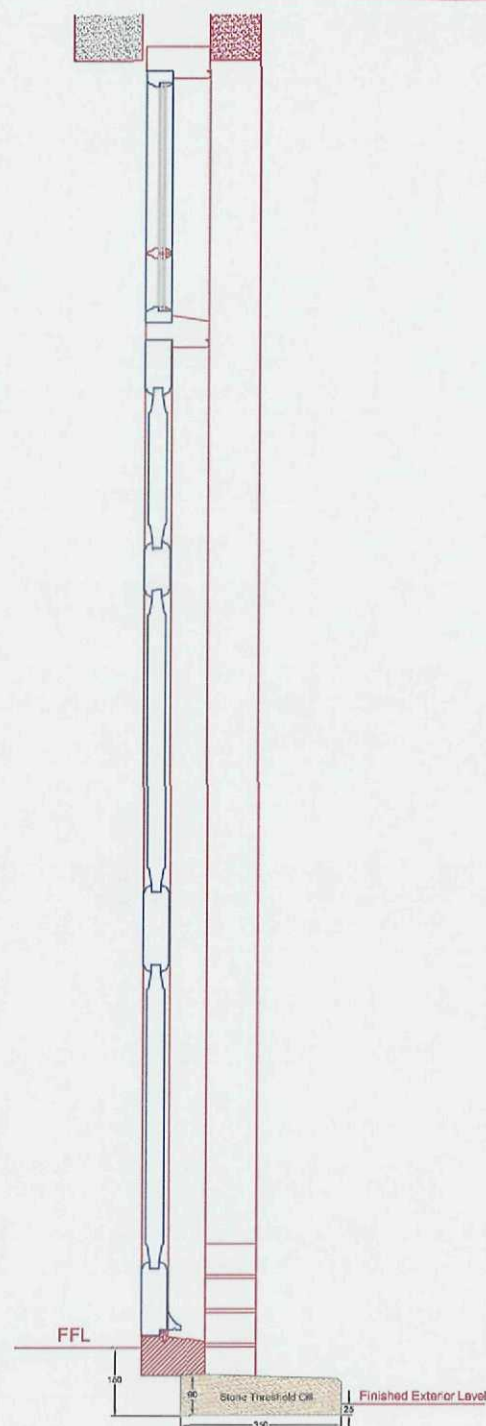

SHDC
PLANNING & DEVELOPMENT

16 FEB 2012

Ref.

0034-12