



Elm Tree Farm - Proposed doors

AMENDED PLAN

Ref. A1



North - D6
Outward opening
Surface Mounted

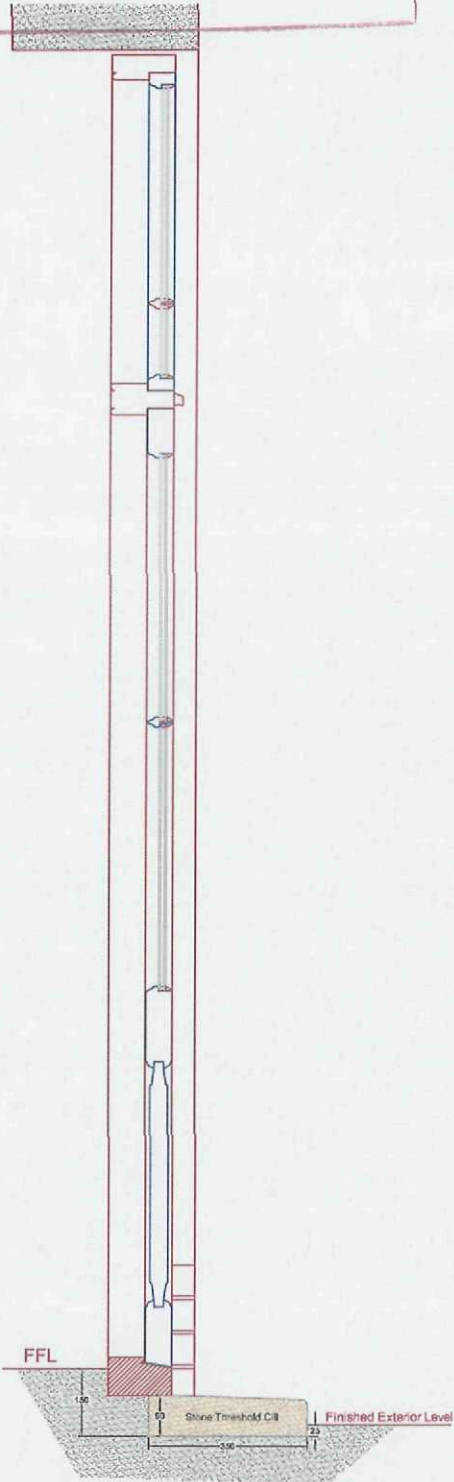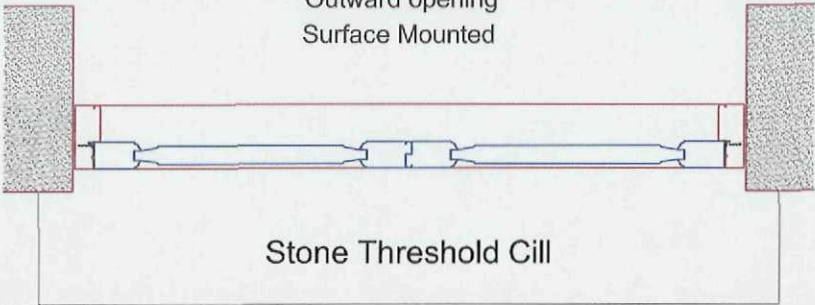

SHDC
PLANNING & DEVELOPMENT

1 6 FEB 2012

Ref. 0034-12