




Elm Tree Farm - Proposed doors

AMENDED PLAN

Ref. A1

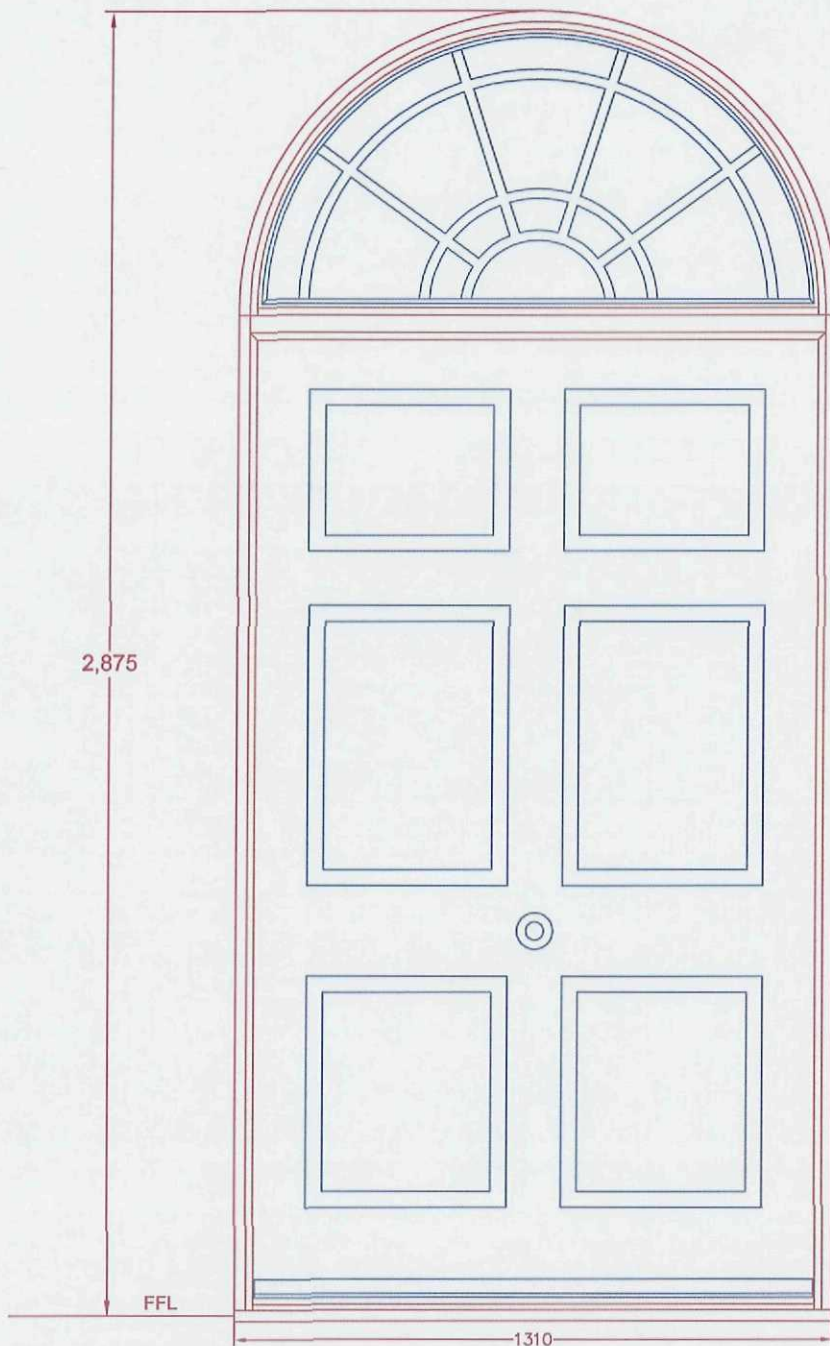

East - D1
Inward opening

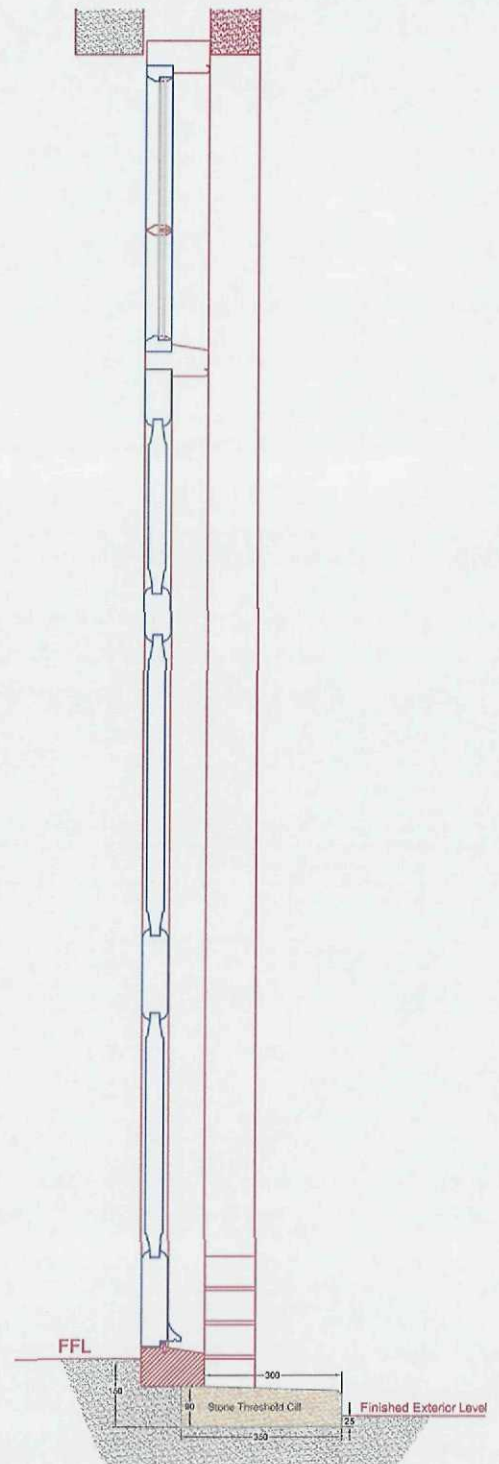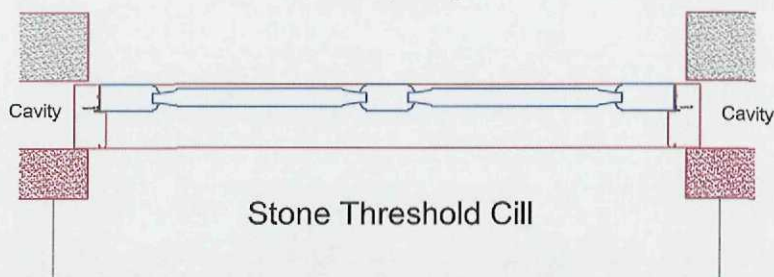

SHDC
PLANNING & DEVELOPMENT

16 FEB 2012

Ref. 0034-12