

Elm Tree Farm - Proposed doors


AMENDED PLAN

Ref. A1

SHDC
PLANNING & DEVELOPMENT

16 FEB 2012

Ref. 0034-12

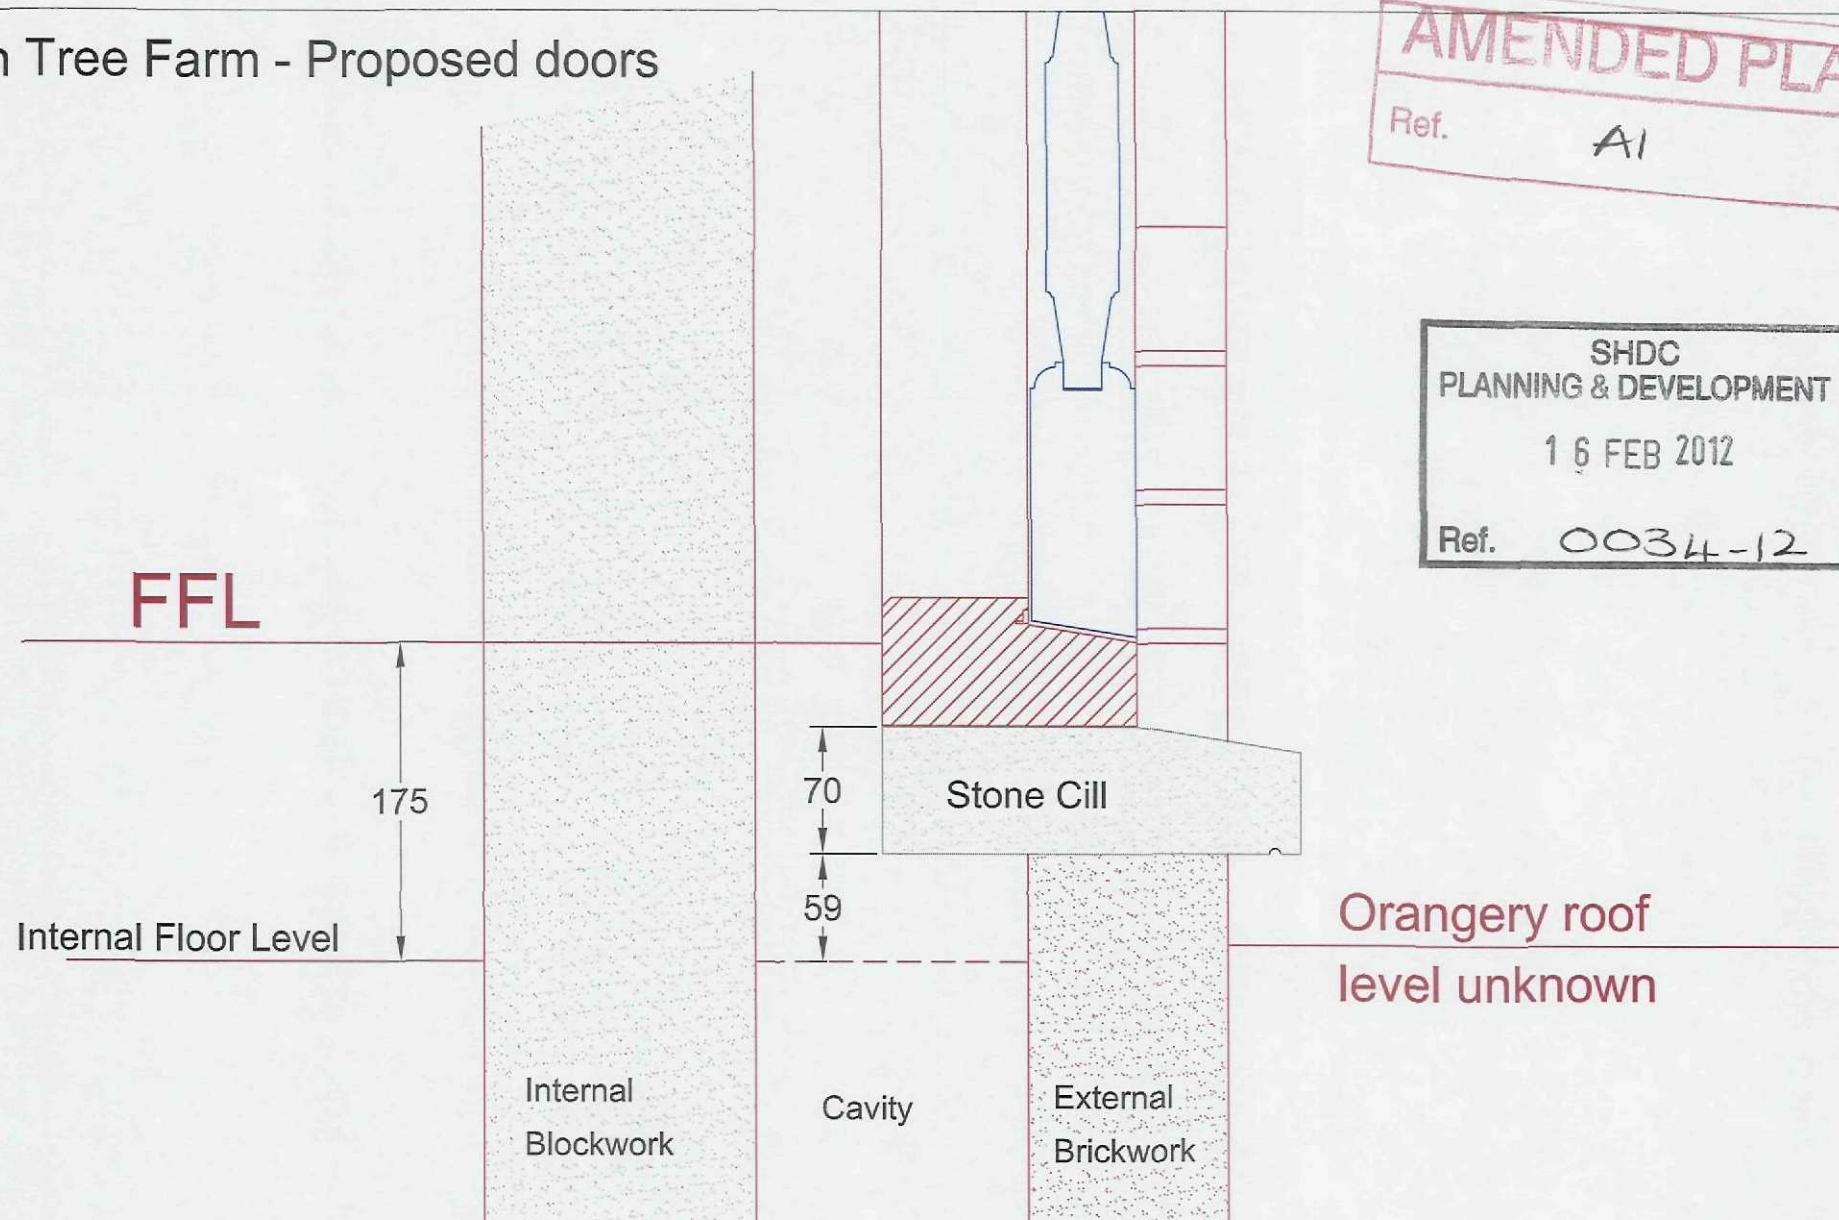

Cill for D4 (Onto Orangery roof)