


Elm Tree Farm - Proposed doors

AMENDED PLAN
Ref. A1

SHDC
PLANNING & DEVELOPMENT
16 FEB 2012
Ref. 0034-12

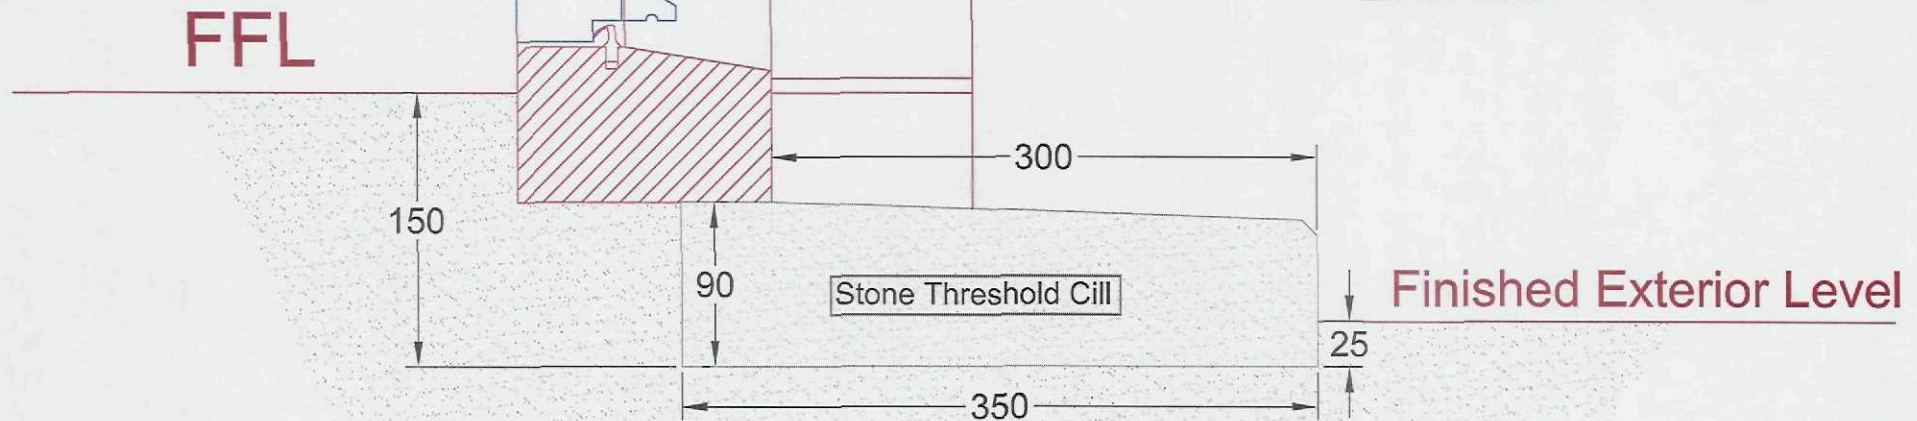

Cill for D1, D2, D7