


Elm Tree Farm - Proposed doors

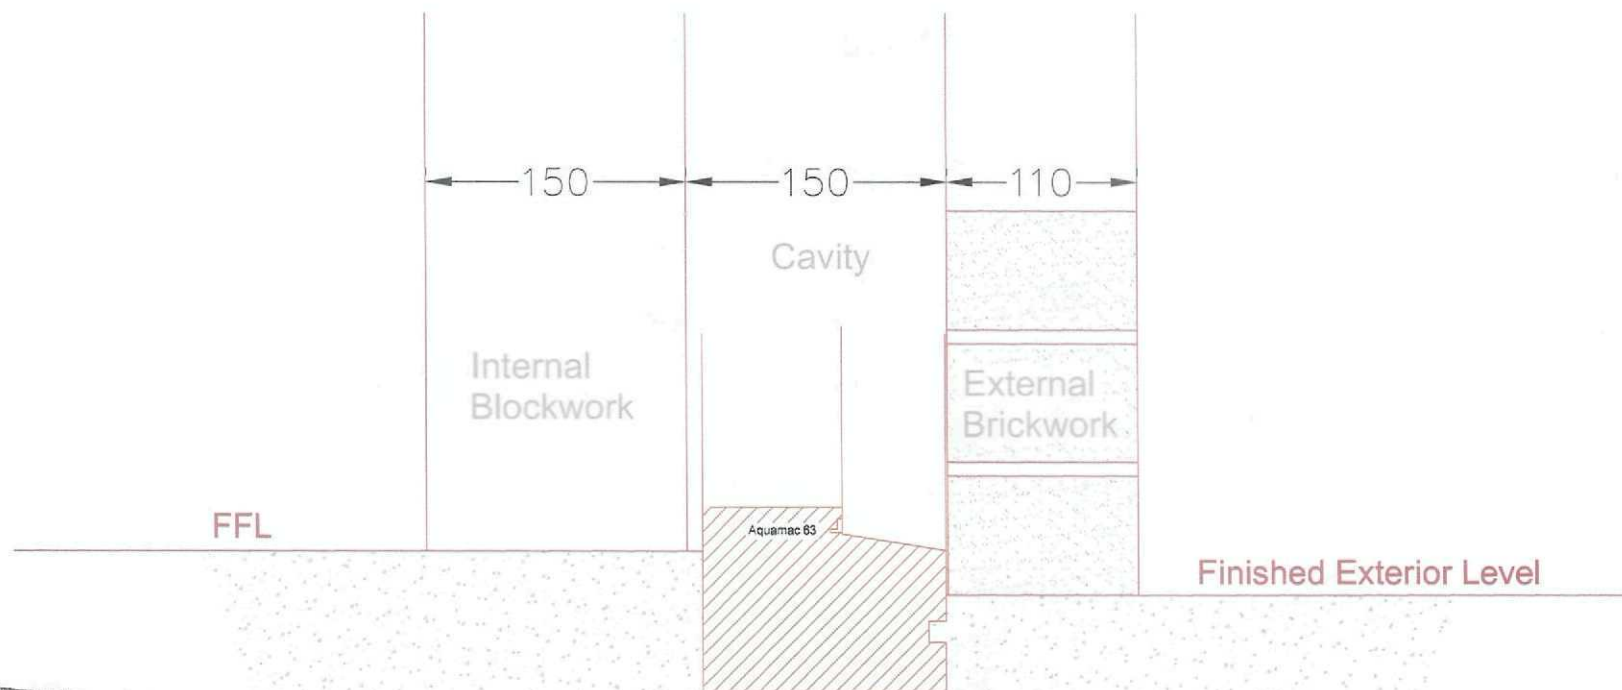

SHDC
PLANNING & DEVELOPMENT
17 JAN 2012
Ref. 0034-12

Cill for D3, D4, D6