

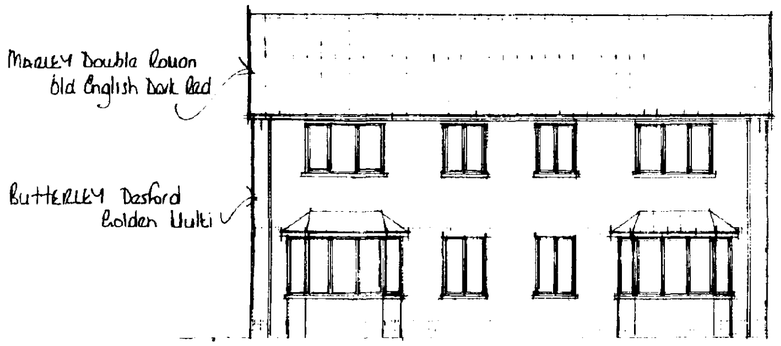


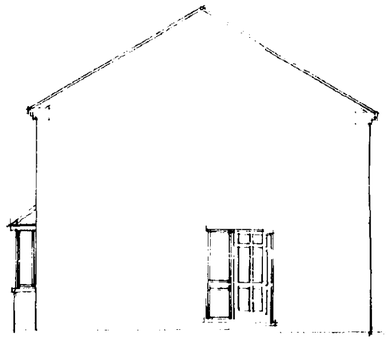


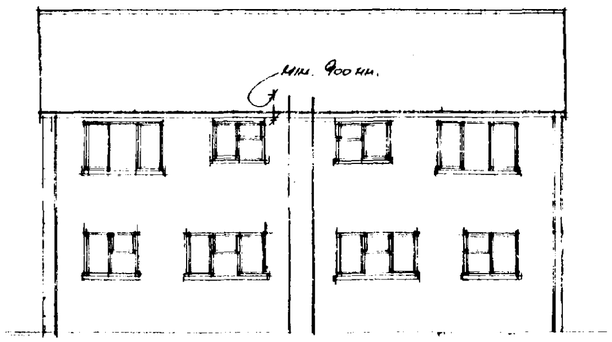

west

south
(north opp. hand)


east

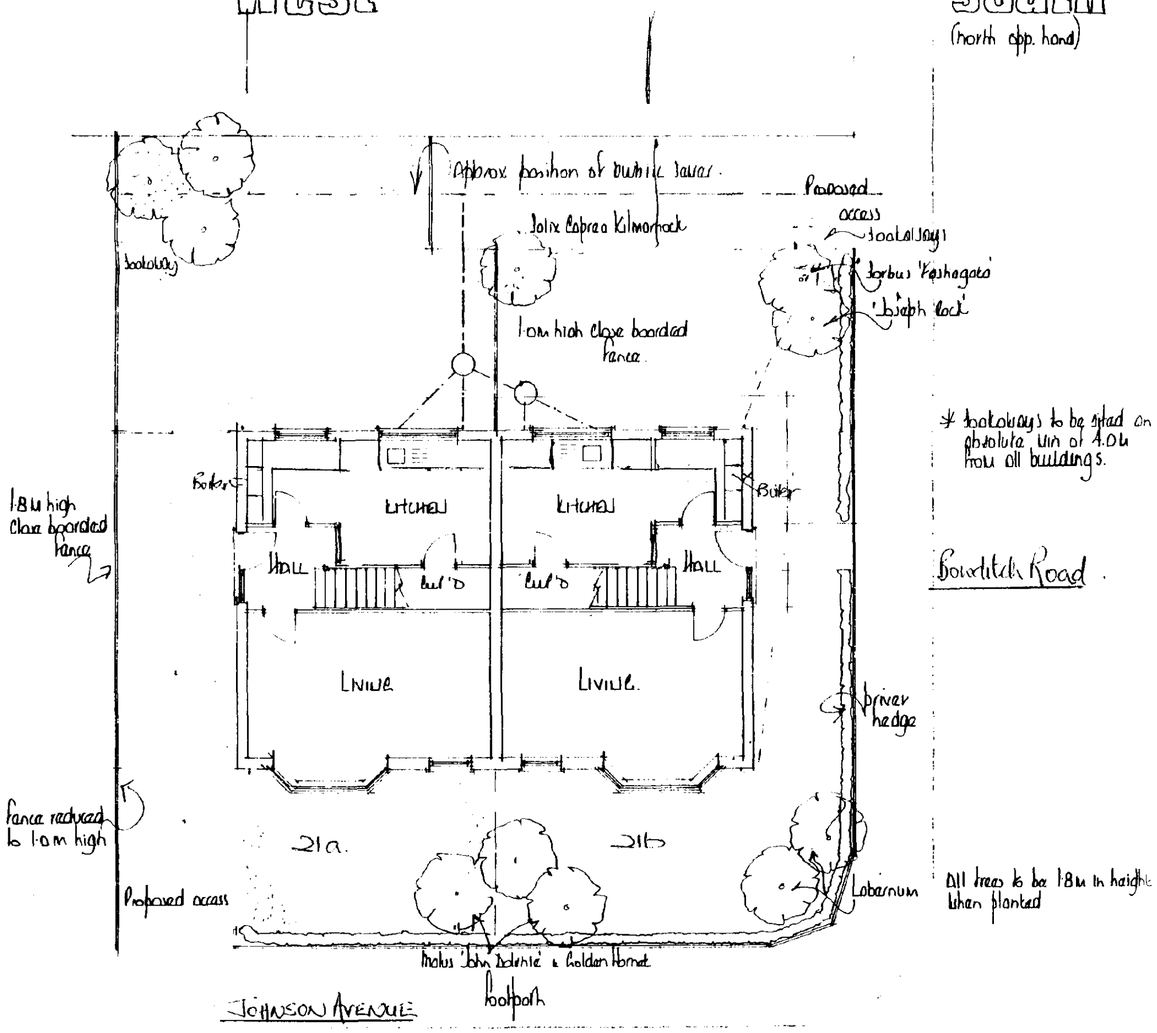

* footways to be sited an absolute min of 4.0m from all buildings.

All trees to be 1.8m in height when planted

ground floor

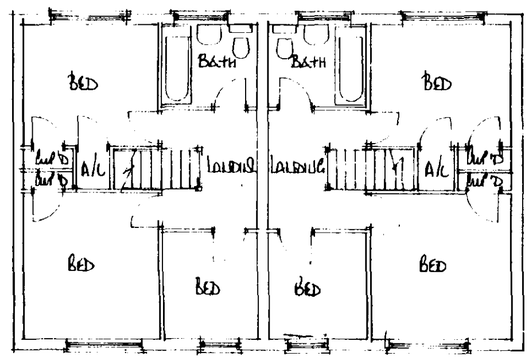

first floor

SC
HDC
12 JAN 1996
Ref: H16/0035/96.

A	11.06.96	Awarded to L.A. requirements
	Date	Revisions

copyright

EMDA
"Willow Lodge"
Horseshoe Road
Spalding
Lincs PE11 3JA
Tel Spalding (0775) 767968

Client
MR U. REVILL.

Job Title
PROPOSED 3 BED
SEMI DETACHED HOUSES AT
BOWDITCH ROAD
SPALDING.

Drawing Title
PLANS . ELEVATIONS

Scale 1:100

Date JAN 95 | Drawn by AL

Drg No 95/06/01 | Rev A