
SKETCH PLAN OF PROPERTY (NOT TO SCALE)
3 WINDSOVER ROAD, SPALDING PE11 1EG

Bottom Floor

WINDSOVER ROAD

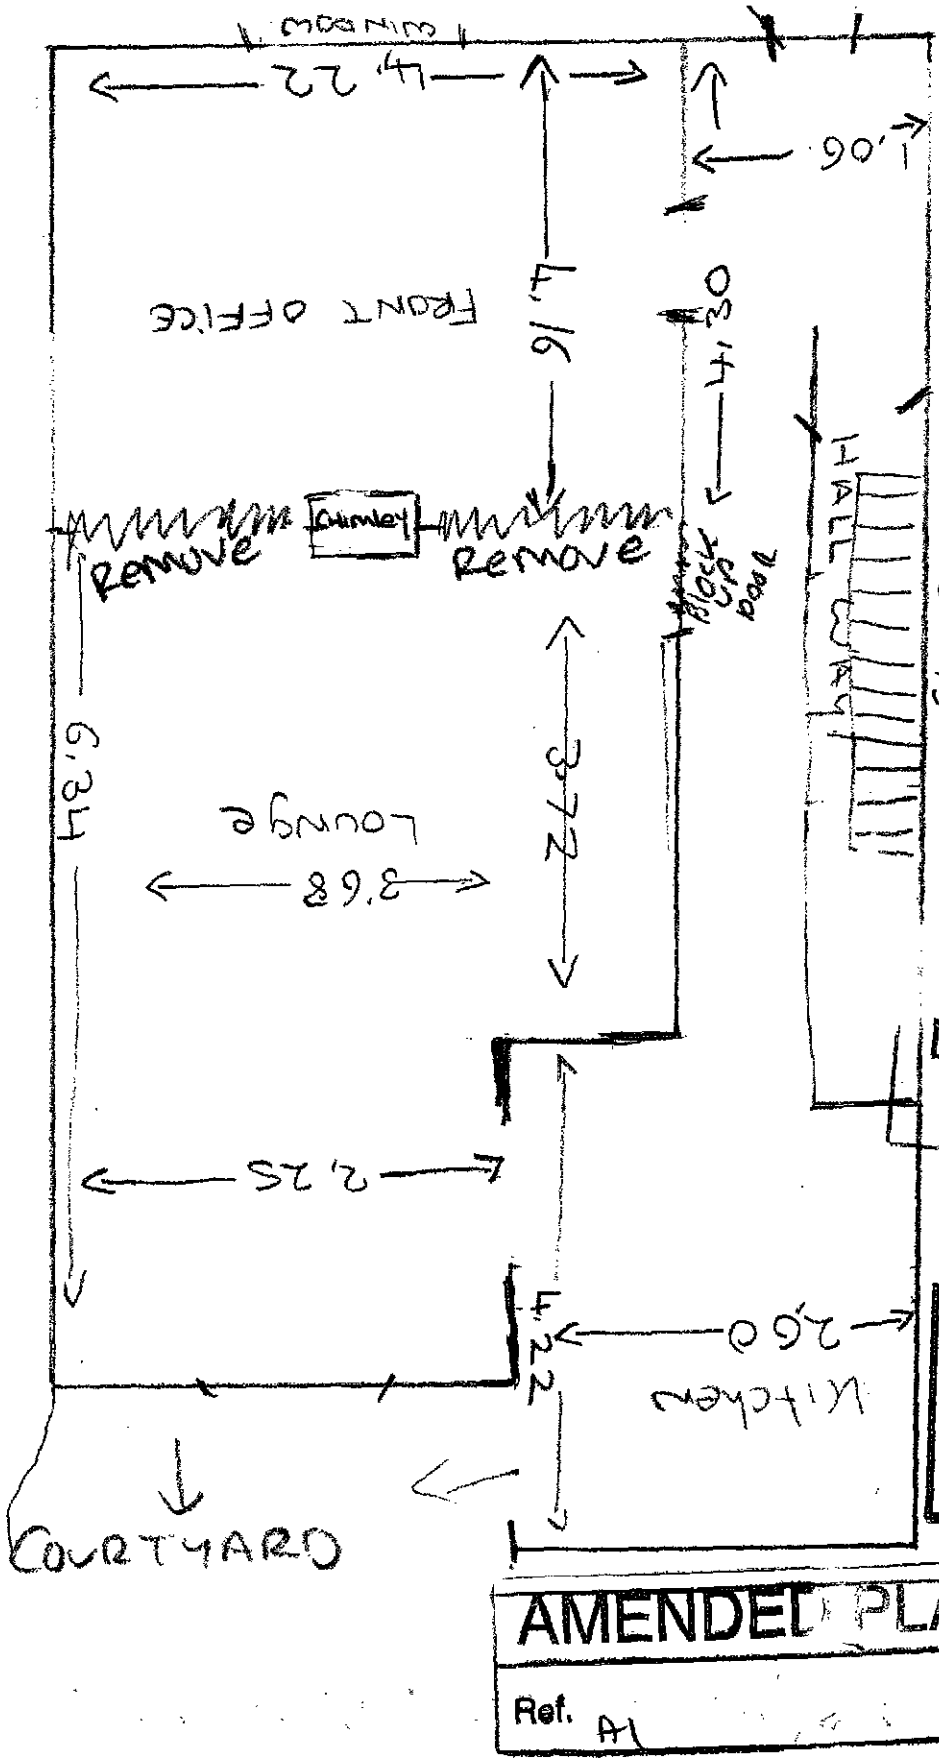

DETERMINED PLAN

SHDC
Planning & Development
- 5 FEB 2009
Ref: 0036/09


AMENDED PLAN
Ref. A1

SKETCH PLAN OF PROPERTY: (Not To Scale)

SKETCH PLAN OF PROPERTY (NOT TO SCALE)

53 WINSOVER ROAD, SPALDING PE11 1EG.

TOP FLOOR

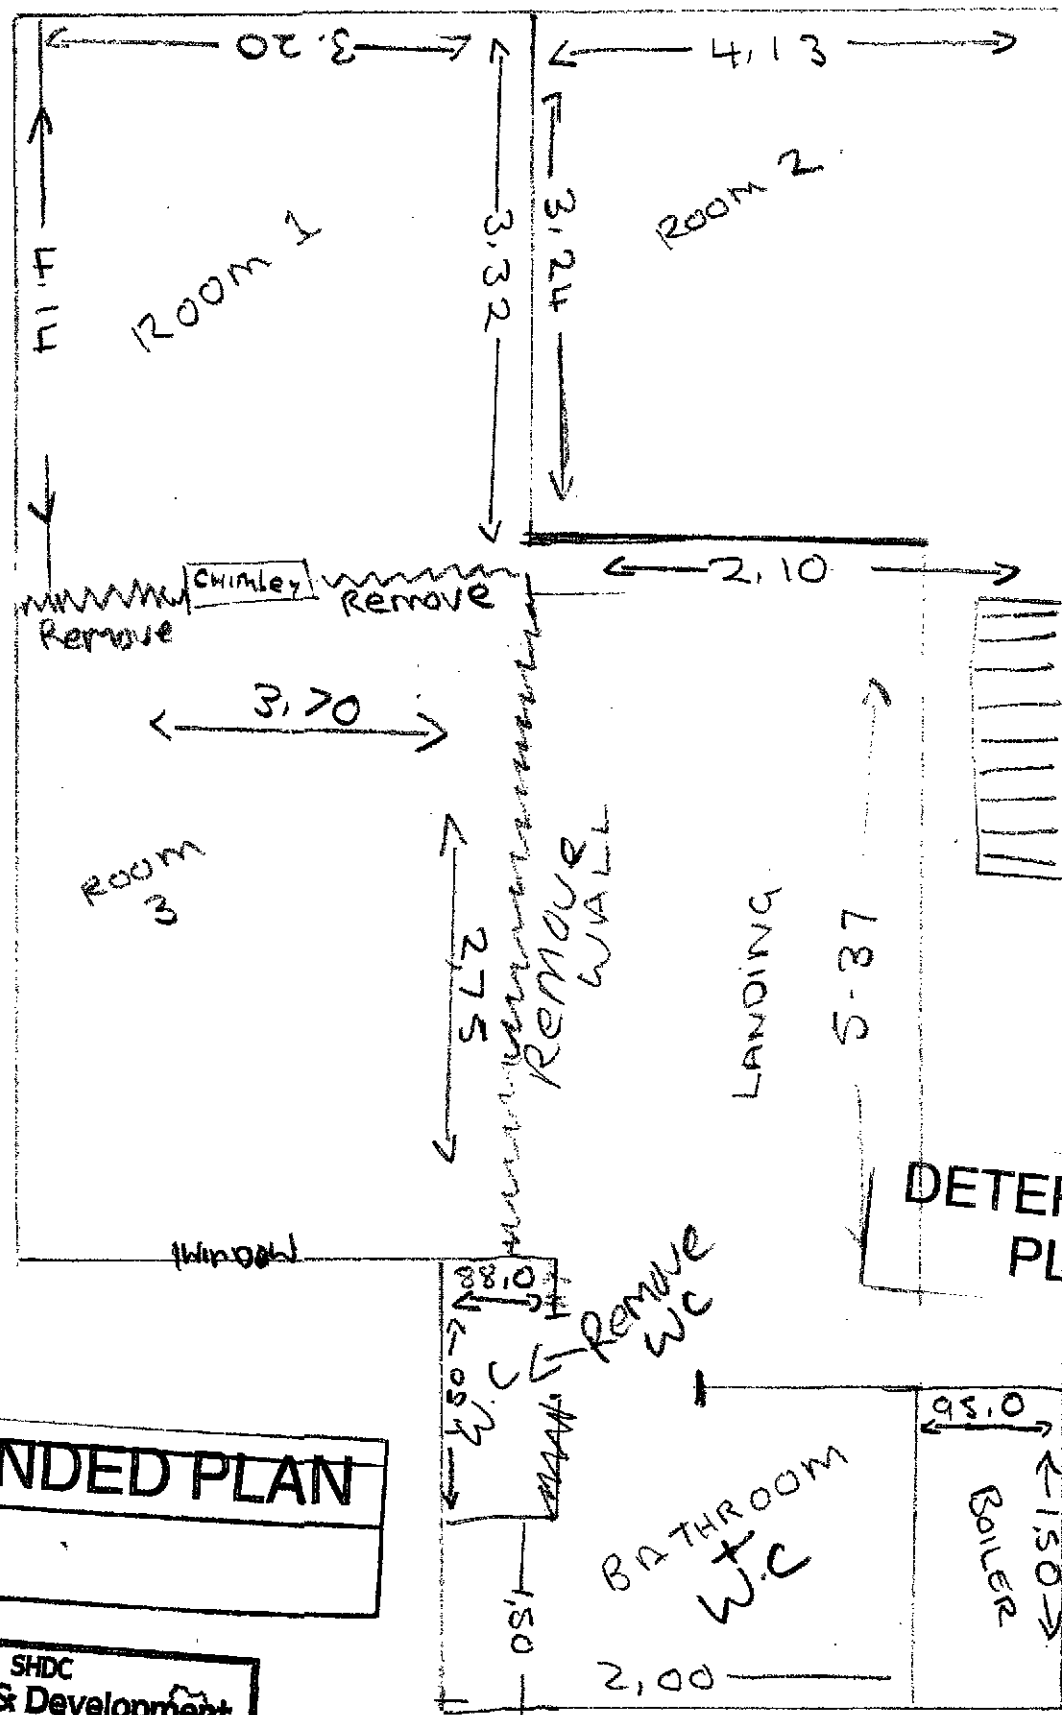

AMENDED PLAN

Ref. A1

SHDC
Planning & Development
- 5 FEB 2009
Ref: 0036/09


COURTYARD.

SKETCH PLAN OF PROPERTY (NOT TO SCALE)

53 WINSOVER ROAD, SPALDING PE11 1EG.

Existing

TOP FLOOR

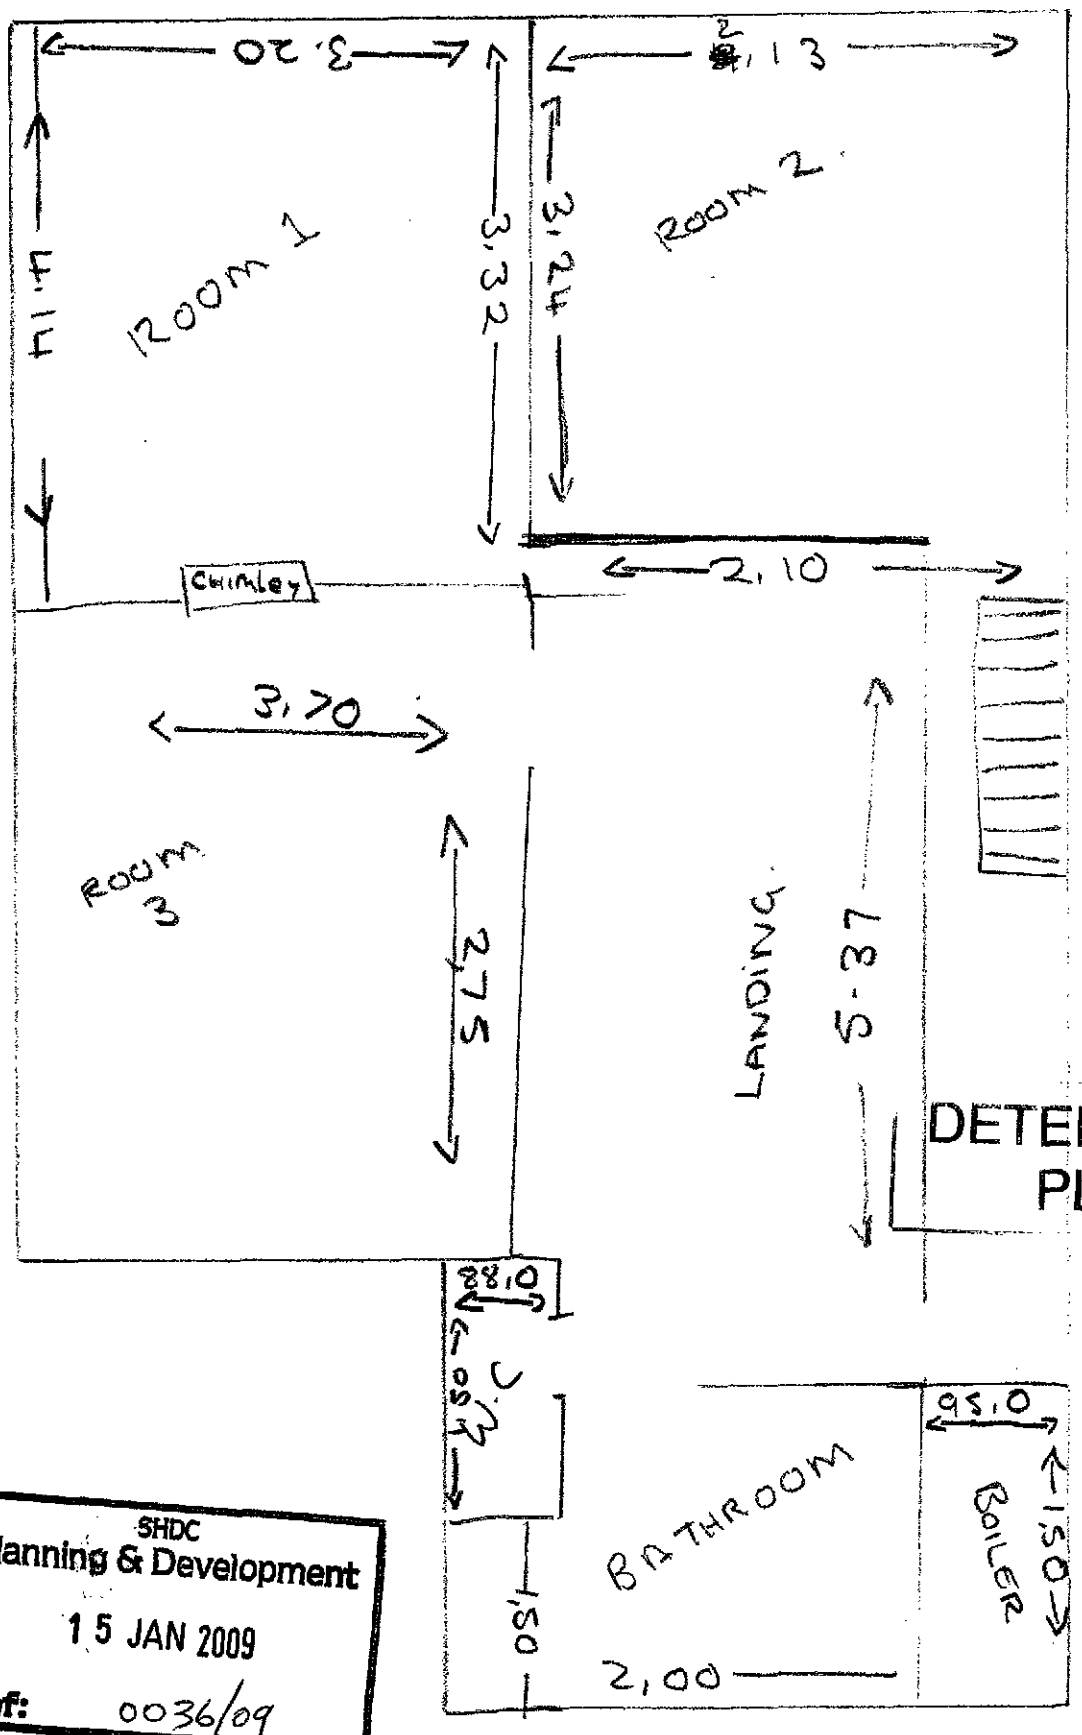


SHDC
Planning & Development
15 JAN 2009
Ref: 0036/09

COURTYARD.

SKETCH PLAN OF PROPERTY (NOT TO SCALE)
53 WINDSOVER ROAD, SPALDING PE11 1EG


Existing Bottom Floor

WINDSOVER ROAD.

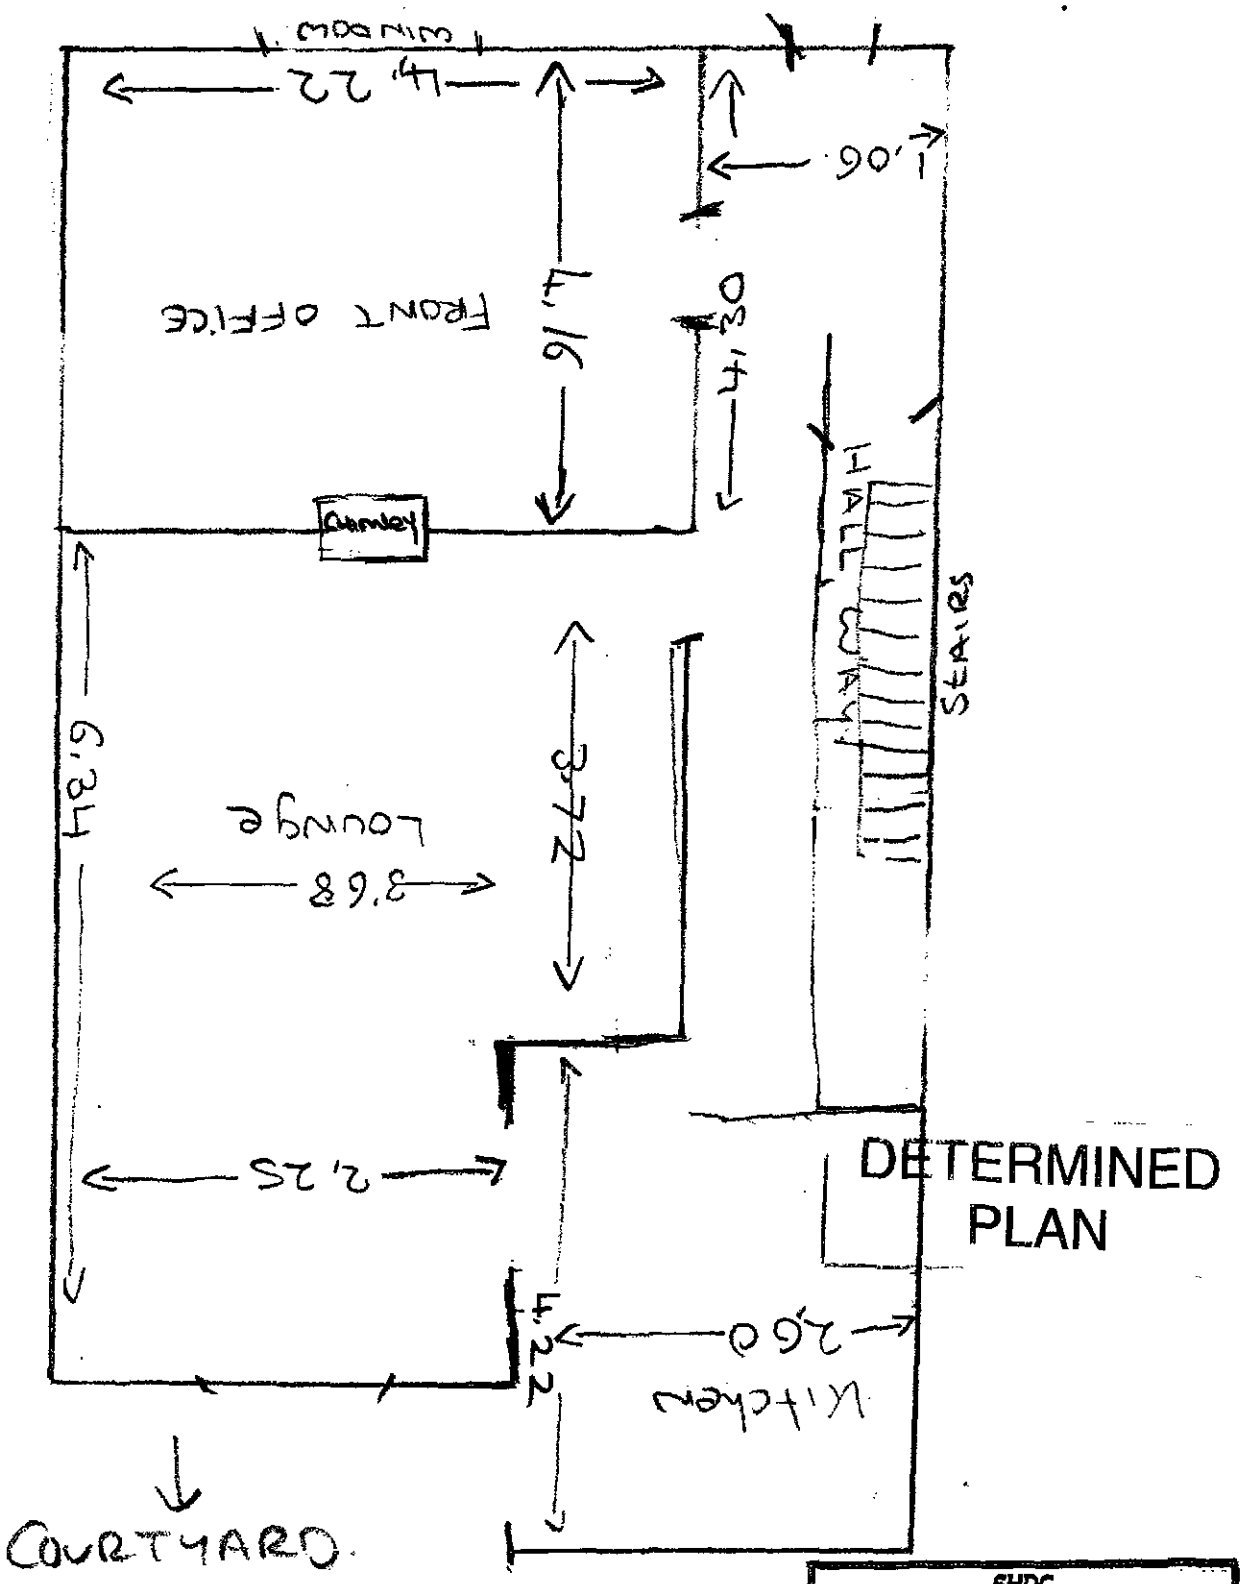

DETERMINED PLAN

SHDC
Planning & Development
15 JAN 2009
Ref: 0036/09

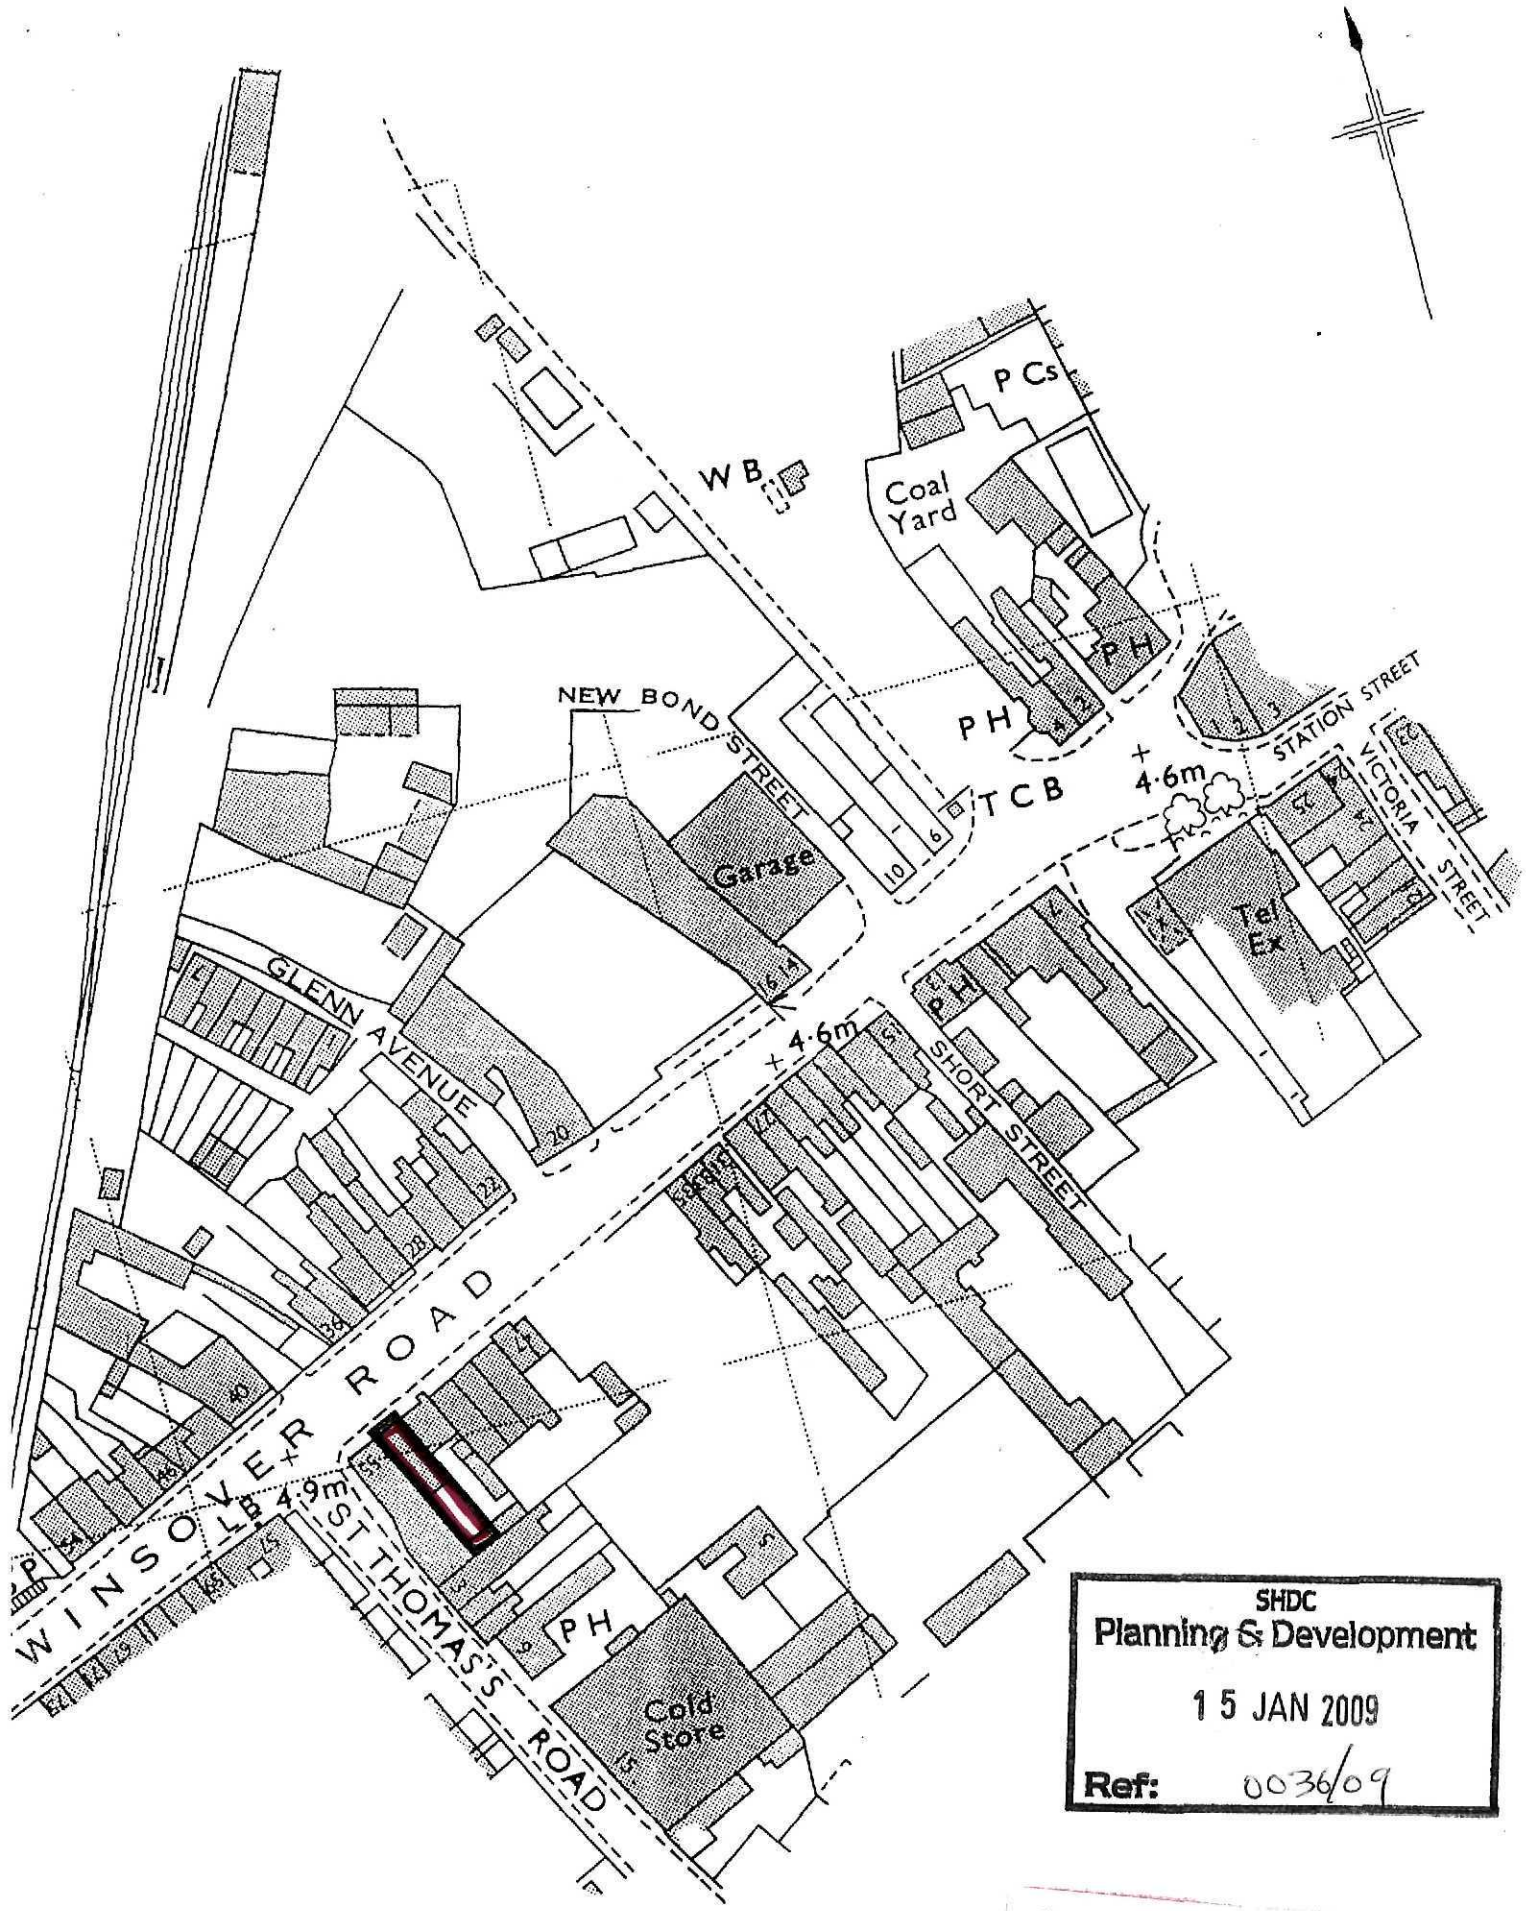

SHDC
Planning & Development
15 JAN 2009
Ref: 0036/09

DETERMINED PLAN

H.M. LA
1/2000