
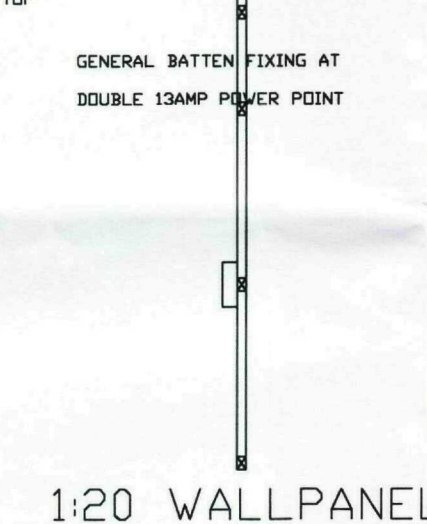
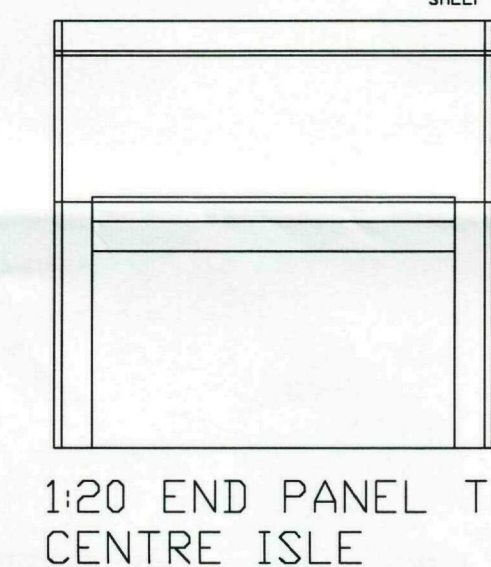
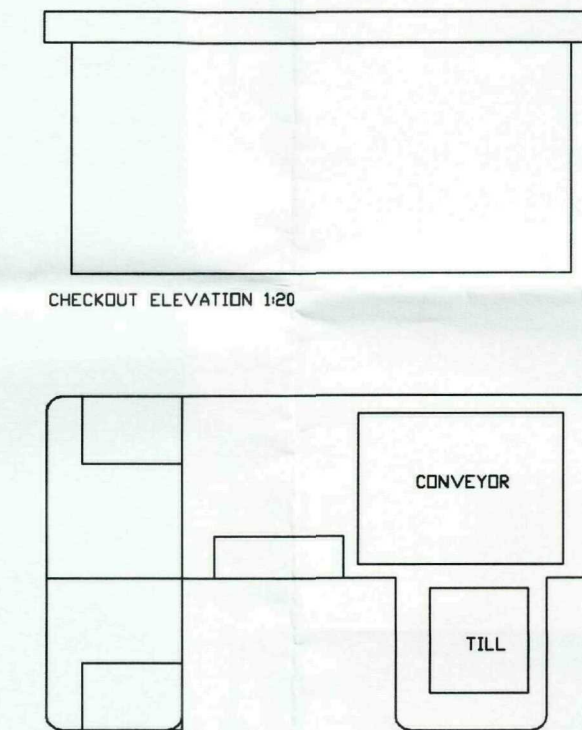
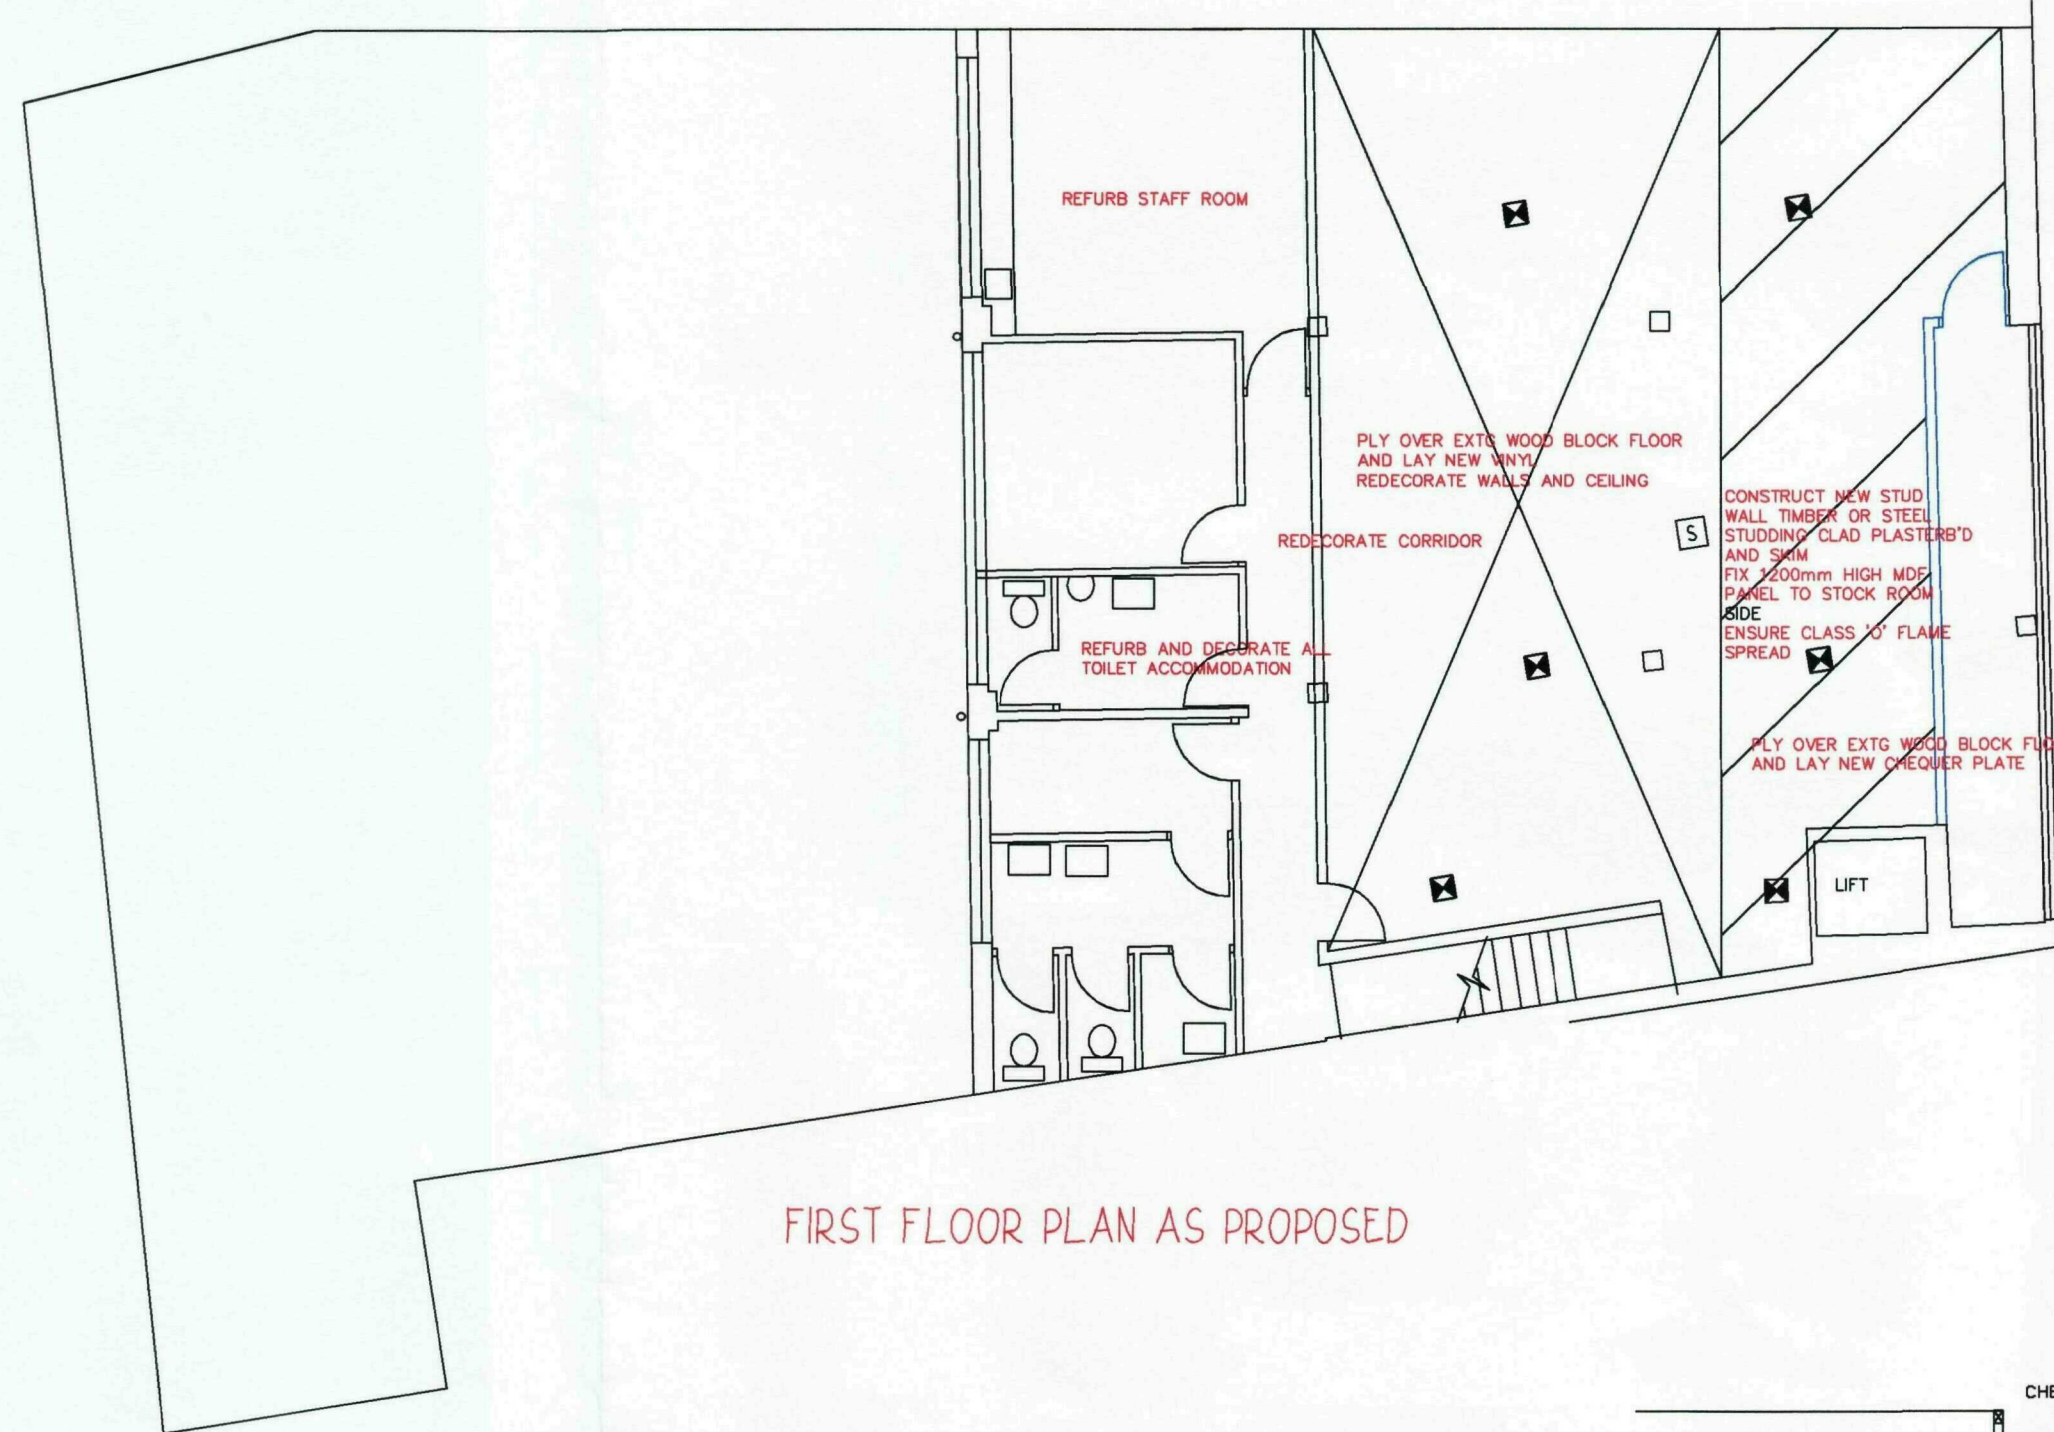
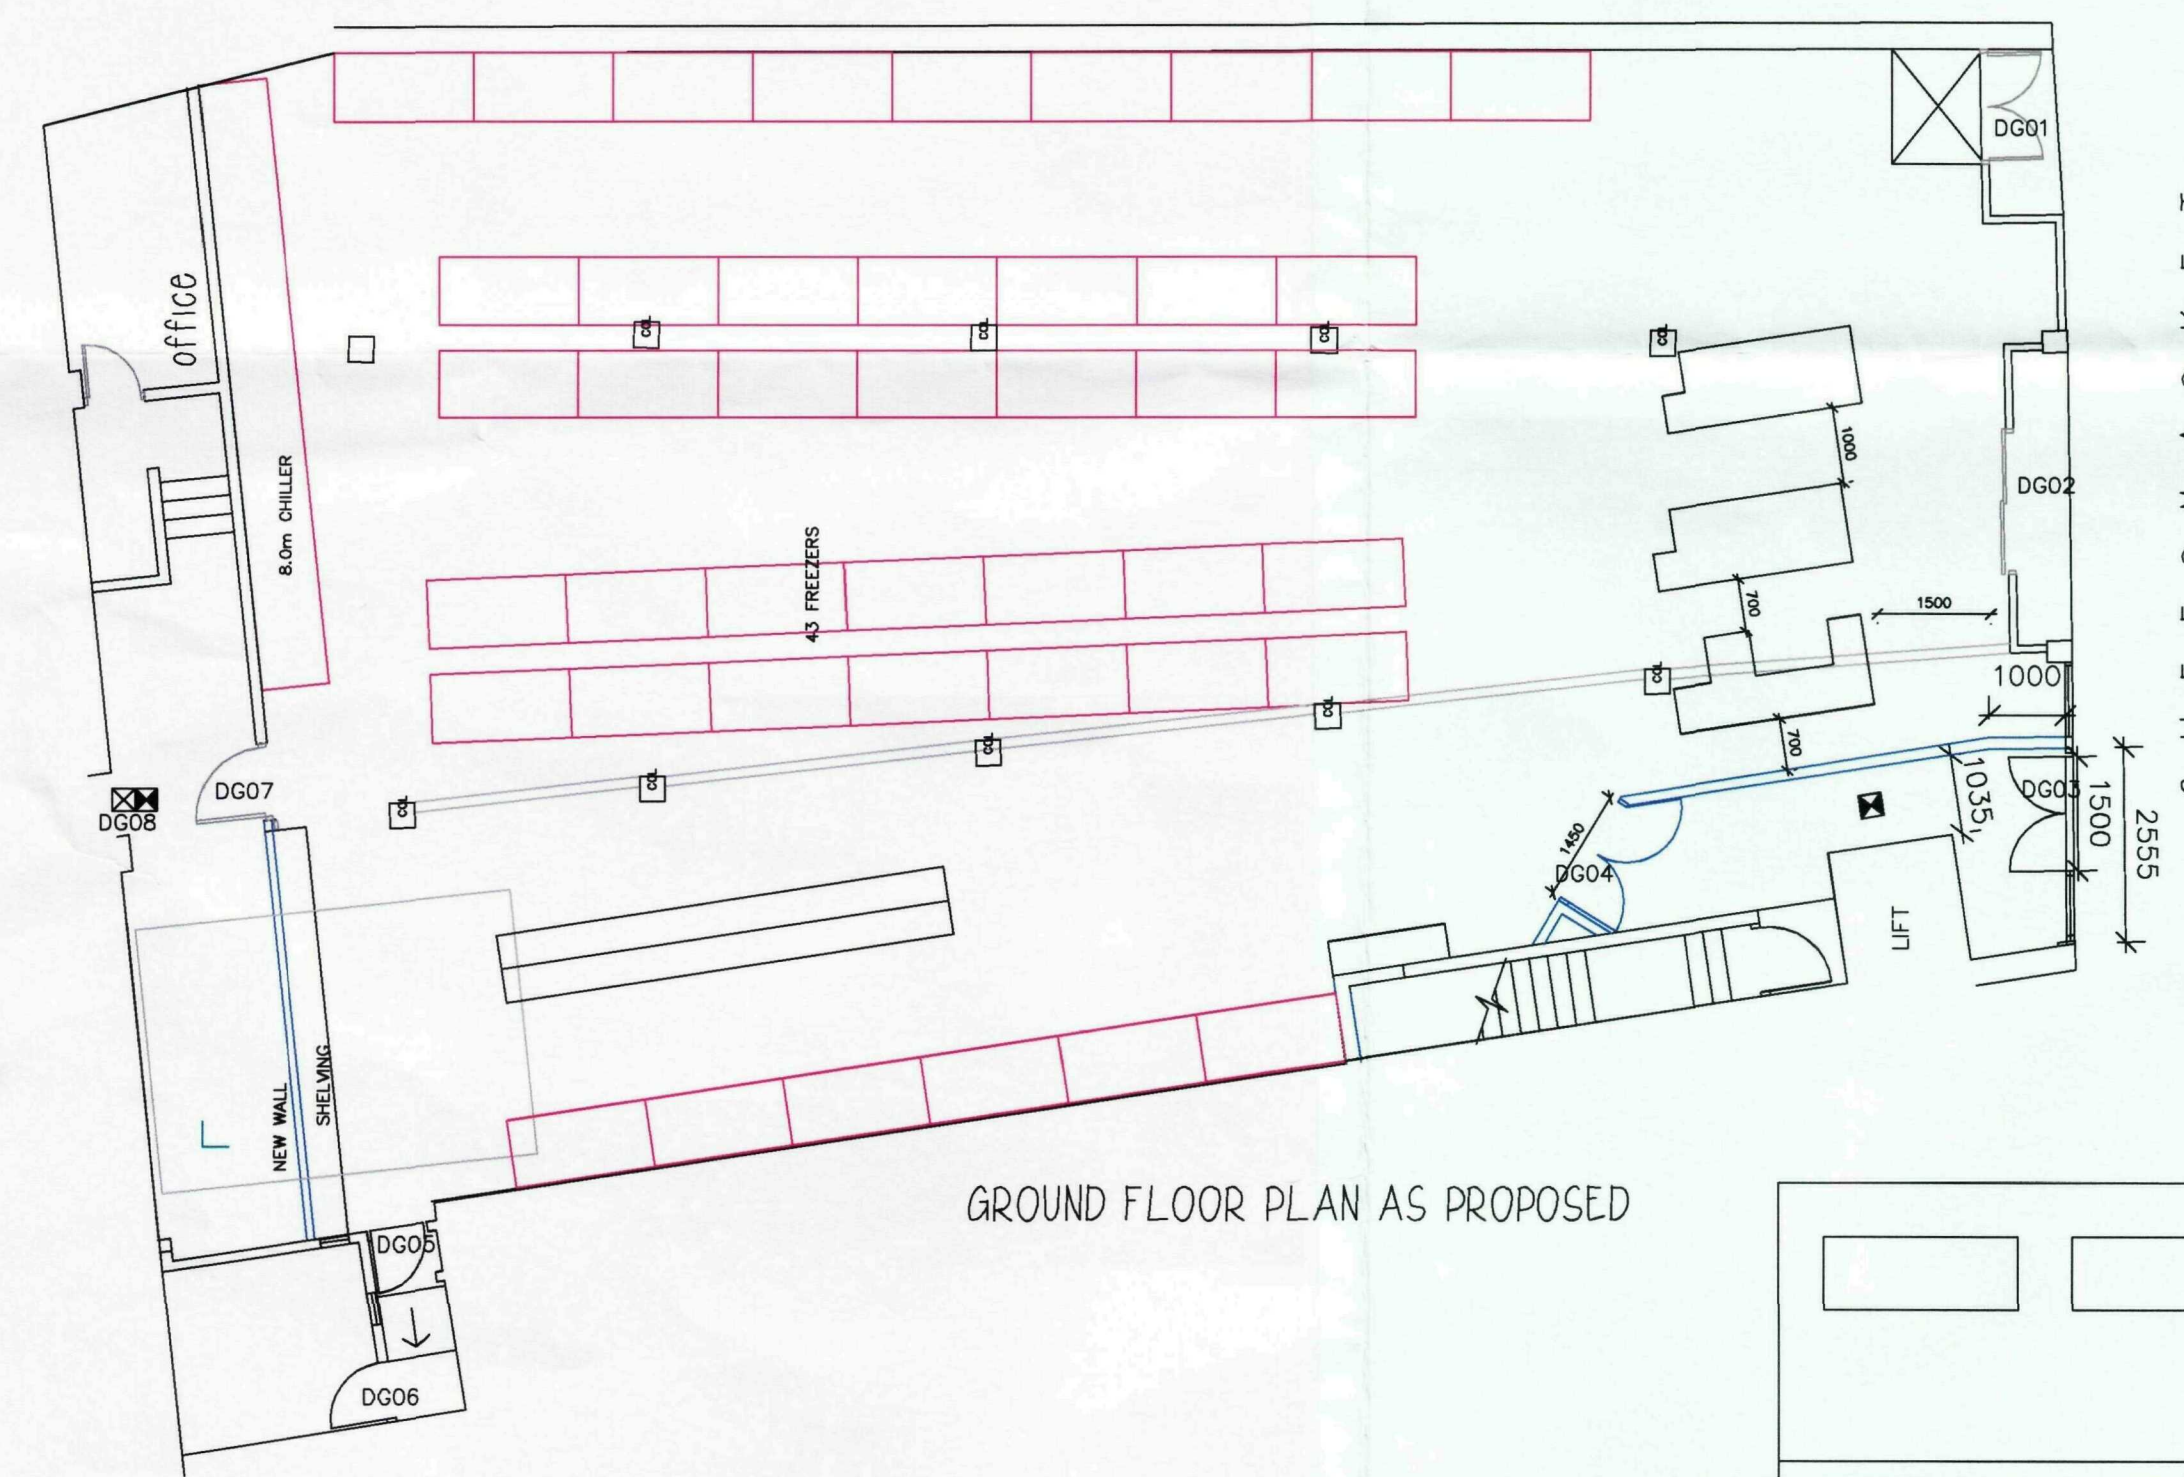


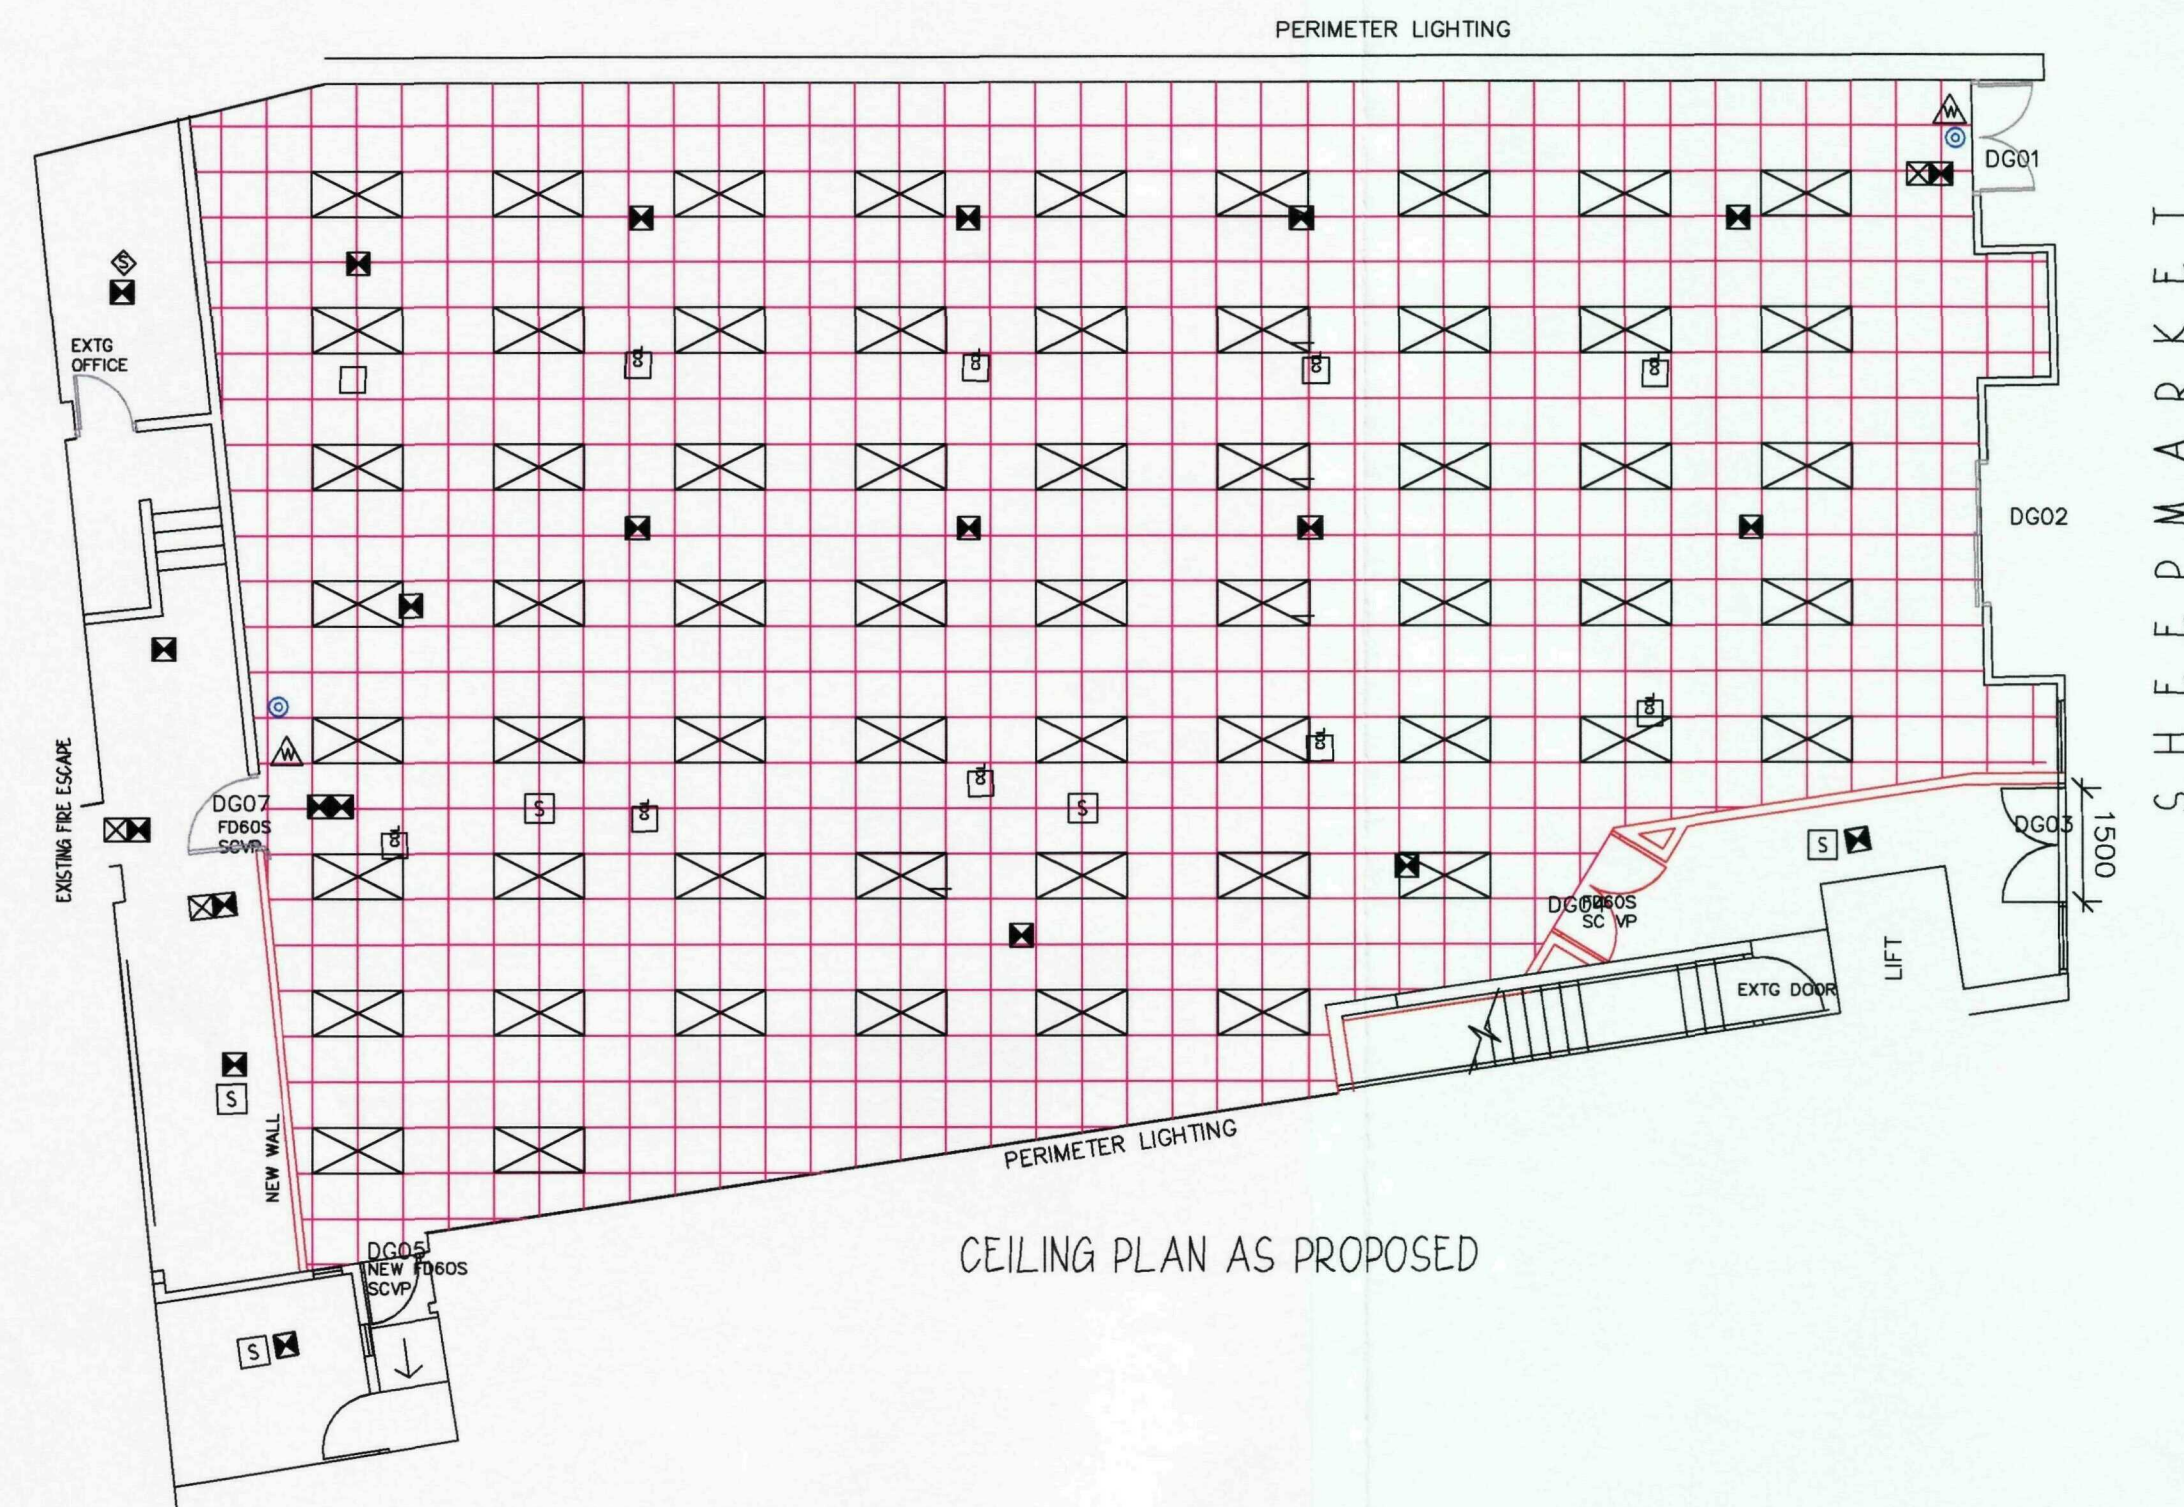


STRIP OUT EXISTING CLADDING CART AWAY
RECLAD MELAMINE FACED WALL LINING PANELS
TO MEET CLASS 1 SURFACE SPREAD OF FLAME
COLOURS ALT ABET LAMINATE WALL BOARD
COLOUR REF 404 & 405

NEW SUSPENDED CEILING EACH TILE FULLY CLIPPED
ARMSTRONG CORTEGA TEGULA 600mmx600mm
TILES CLASSIFIED HEIGHT TO SUSP. CEILING 2.7m

WHERE POSSIBLE SUBCONTRACTOR TO USE
EXISTING SERVICE PIPE HOLES WHERE POSSIBLE RATHER THAN
CORE DRILLING NEW HOLES CONTRACTOR AND SUBCONTRACTOR
MUST LAISE WITH CENTRE MANAGEMENT OVER LOCATION OF
NEW COMFORT COOLING COMPRESSORS

CABLE/PIPE ENTRY SHOULD BE FORMED BY CORE DRILLING
& POINTING WITH AN APPROVED NON SETTING SEALANT
ONCE THE PIPE & CABLE WORK HAS BEEN COMPLETED ALL
PIPEWORK & CABLES SHALL BE SUPPORTED ON CABLE TRAYS
OR CLIPPED IN ACCORDANCE WITH MANUFACTURERS SPECIFICATION
25mm CONDENSATE PIPES TO BE FULLY INSULATED AND
DISCHARGE VIA ANTI SPLASH SHOE TO NEAREST DRAIN
ALL PIPEWORK PASSING THRO WALLS & FLOORS TO BE
NEATLY SEALED AND FIRE STOPPED.
CLEAN DOWN EXIST. WALLS
AND REPAINT OFF WHITE

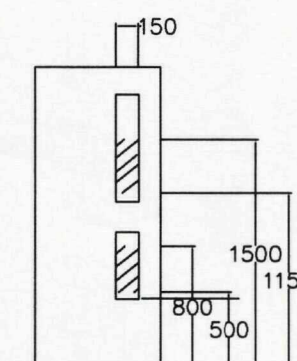


HATCHED AREA AND DIMENSIONS
INDICATE THE HEIGHTS AND
DEPTHS AREA OF CLEAR
VISIBILITY ON VISION PANELS

BE-PLAS EX81-82 COLOUR
WHITE WITH BLUE INFILL STRIP
FROM BE-PLAS LTD
FAX 01513 349399
TWO FIXING HEIGHTS 150mm
TO BOTTOM OF LOW RAIL
1200mm TO HIGH RAIL

NEW WALL 150mm METAL STUD
TWO SKINS OF PLASTERB'D
TAPED AND SKIMMED
450mm CENTRES VERT NOGINS
400mm CENTRES

FLOOR FINISH AROUND FLOOR THROUGHOUT
EXIST. FLOOR FINISH TAKEN UP CLEAN OFF
FLOOR - LEVELLED USING LEVELLING COMPOUND
PRIOR TO LAYING 200x200 SHEDCOR KARTEL MAT
COLOUR TAUPPE

NOTE ON SOME PROJECTS THE GROUND FLOORS MAY
BE TIMBER FLOORS THESE ARE TO BE DECKED OUT
USING 8mm AT JUNCTIONS WITH OTHER FINISHES METAL
TRIMS ARE TO BE USED TO PROTECT THE EDGE OF THE TILE
AND RAMP DOWN FROM FINISHED TILE LEVEL TO CASE
TROLLEYS UP AND DOWN
TILE THICKNESS VARIES IN HERONS WHERE ROLL CAGES
ARE TO RUN THRO THE RETAIL AREA A 12mm THICK TILE
TO BE LAYED WHERE ONLY PEDESTRIAN TRAFFIC USE
8mm THICK TILE

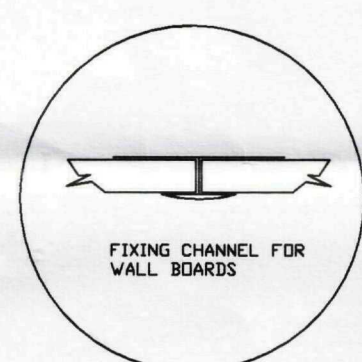

IN AREAS INDICATED ON
PLAN FIT BE-PLAS BUMP
RAIL EX81-82 WHITE
RAIL WITH BLUE INSERTS
TO HEIGHTS INDICATED
B'PLAS TEL:0800 413758

1:20 DETAIL BUMP
RAIL FIXING

- ILLUMINATED FIRE EXIT SIGN
- LUMINAIRE, EMERGENCY
SELF-CONTAINED
- HEAT DETECTOR
- SMOKE DETECTOR
- 'FIRE EXIT' SIGN
- DIRECTION ARROW, GREEN
- FIRE ALARM CALL
POINT, MANUAL
- ALARM BELL
- FIRE ESCAPE KEEP CLEAR SIGN
- WATER TYPE FIRE
EXTINGUISHER, 8Lts.
- DRY POWDER FIRE
EXTINGUISHER, 3Kg
- FIRE BLANKET
- 'PUSH BAR TO OPEN' SIGN

EMERGENCY LIGHTING, FIRE WARNING
& FIGHTING SYSTEMS TO BE BY CLIENT
FIRE SIGNAGE BY CLIENT

EMERGENCY FIRE ALARM SOUNDERS
MUST BE AUDIBLE THROUGHOUT THE BUILDING
VENTILATION TO OFFICE/STAFFROOM & WCS.
MECHANICAL EXTRACT AT 15 ltr/s/sec
CONNECTED TO LIGHT SWITCH WITH 15min OVER-RUN

FIRE WALL
100mm METAL STUD
DOUBLE SKIN PLASTERB'D
AND SKIM TO BOTH SIDES
SMOKE SEALED AT TOP


FIRE DETECTION & ALARM SYSTEM TO BE INSTALLED
IN ACCORDANCE WITH BS 5839 P1B
ESCAPE LIGHTING INSTALLED IN ACCORDANCE WITH BS 5268
P1
FIRE EXIT SIGNS TO BE INSTALLED IN ACCORDANCE WITH
BS 5499 P11

CONTRACTOR TO CARRY OUT FULL ASBESTOS
REPORT CATEGORY 3

POWER REQUIREMENT
3 PHASE 80 KVA

TAKE OUT ALL SERVICES BACK TO SWITCHGEAR
REMOVE ALL REDUNDANT CABLE FIXTURES
RE-WIRE THROUGHOUT
ALL GLAZING IN CRITICAL LOCATIONS TO BE
TO PART N OF THE BUILDING REGULATIONS
ALL FIRE DOORS TO HAVE IMMEDIATE STRIPS
AND SMOKE SEALS
CIRCULATION SPACES TO HAVE CLASS 0 FINISHES
ALL OTHER AREAS TO HAVE CLASS 1 FINISHES
COMPRESSOR SIZES
COMFORT COOLING 1258mmx870mmx3760

WHERE EQUIPMENT IS MOUNTED ON FLAT ROOF IT
SHOULD BE MOUNTED ON PAVING SLABS ON
ISOLATOR PADS

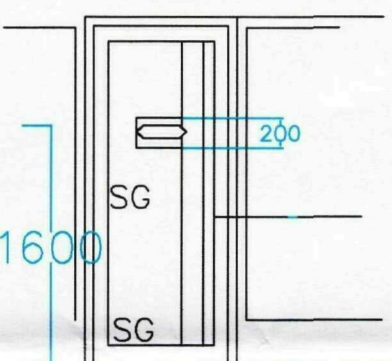


DG02 LAMINATE FACED DOOR
COLOUR BLUE FLASH FROM POLYREY
1.0m METAL KICK PLATE TO INSIDE
OF DOORS

ALL HEATING, COOLING AND LIGHTING
TO BE IN ACCORDANCE WITH L2 AND A
COMPLETION CERTIFICATE ISSUED TO
LOCAL AUTHORITY

ELECTRICAL INSTALLATION
ALL LIGHT SWITCHES AND SOCKETS ARE TO BE
POSITIONED BETWEEN 450 & 1200mm FROM
LEVEL


LIGHTING TO COMPLY WITH L2 AND CERTIFICATES
TO BE PROVIDED FOR THE BUILDING CONTROL

SECURITY ALARMS LIAISE WITH
CENTRE MANAGEMENT

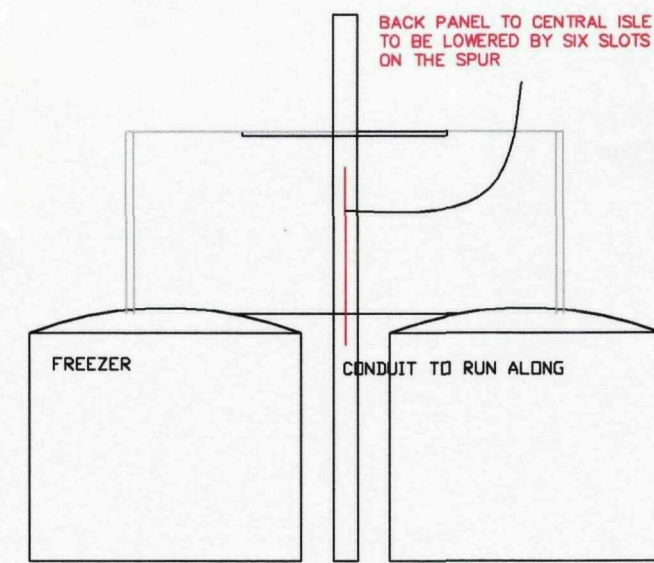

DETERMINED
PLAN

SHDC
Planning & Development
15 JAN 2009
Ref: 0037/09

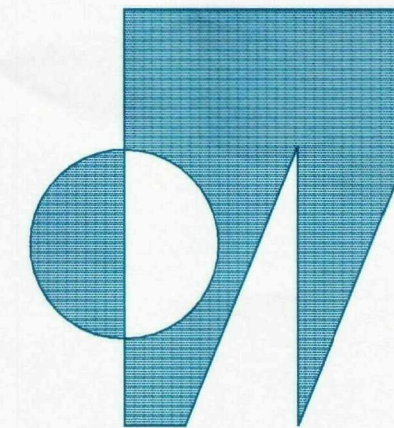

CLIENT + HERON FROZEN FOODS LTD
PROJECT + 15A SHEEPMARKET SPALD
DRAWING + FIRST FLOOR WORKS
JOB NUMBER + 97-52 DRAWING NUMBER + 9752-06
SCALE + 1=100 REVISION +
DEREK MORRIS ARCHITECTS LIMITED
THE STUDIO + MALT KILN ROAD + FENTON + LINCOLN + LN1 2EW
Telephone + 01427 718910 Email derek-morris@btconnect.com

