



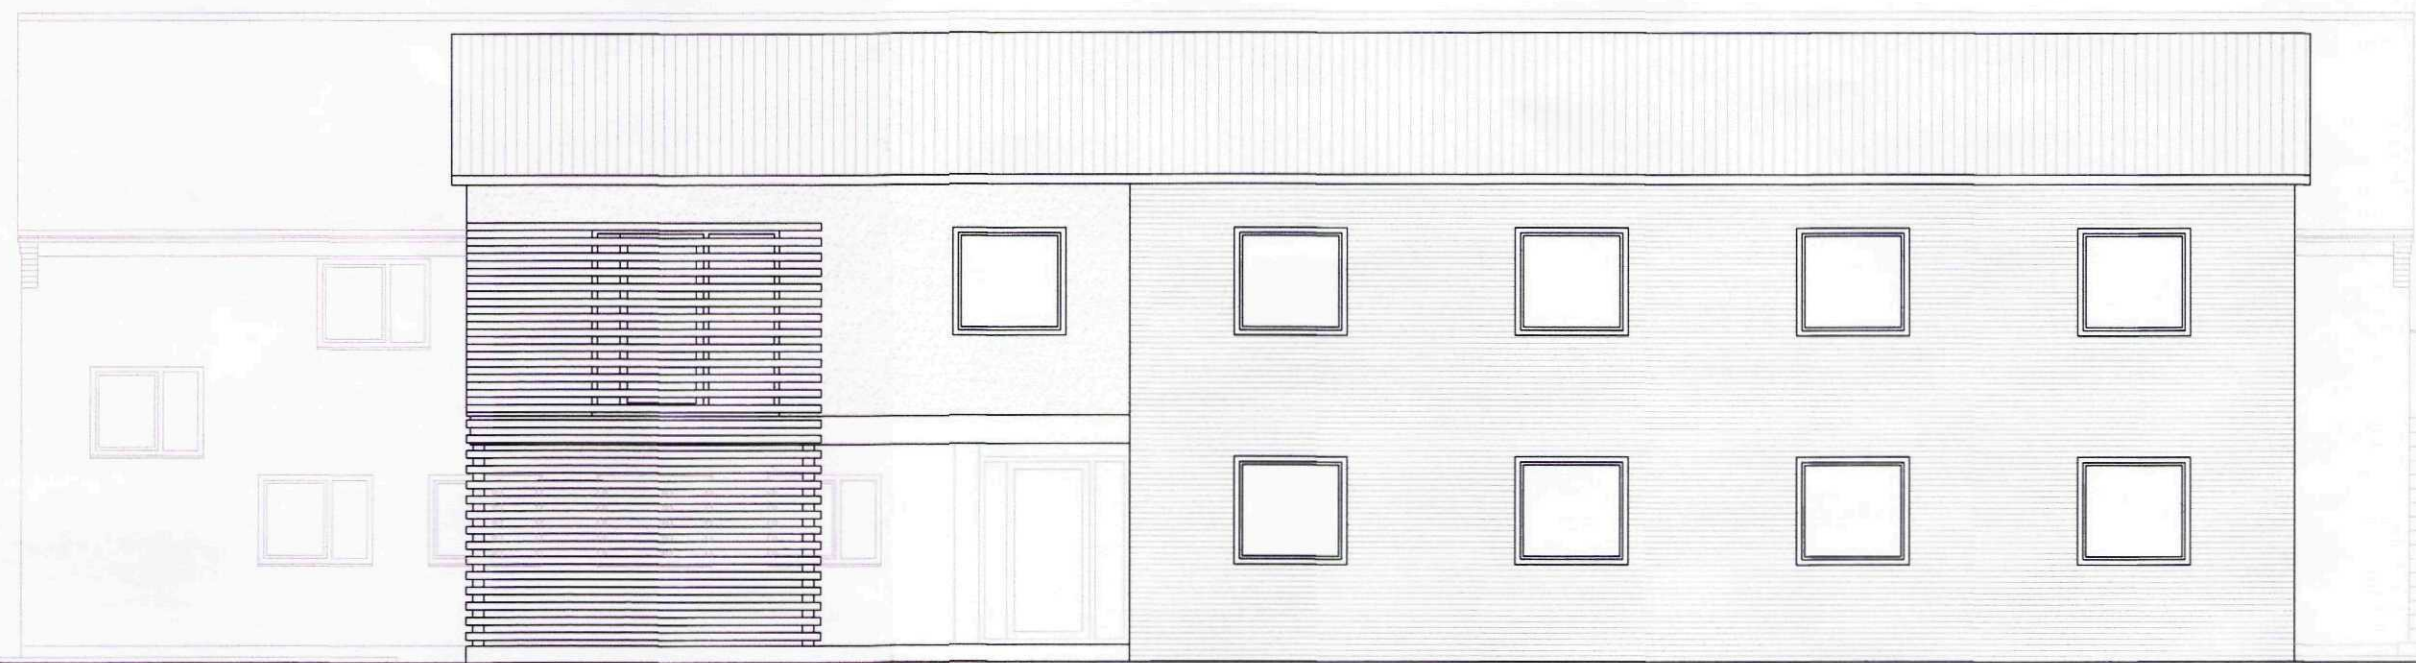


North-Western Elevation (Front)
1:100

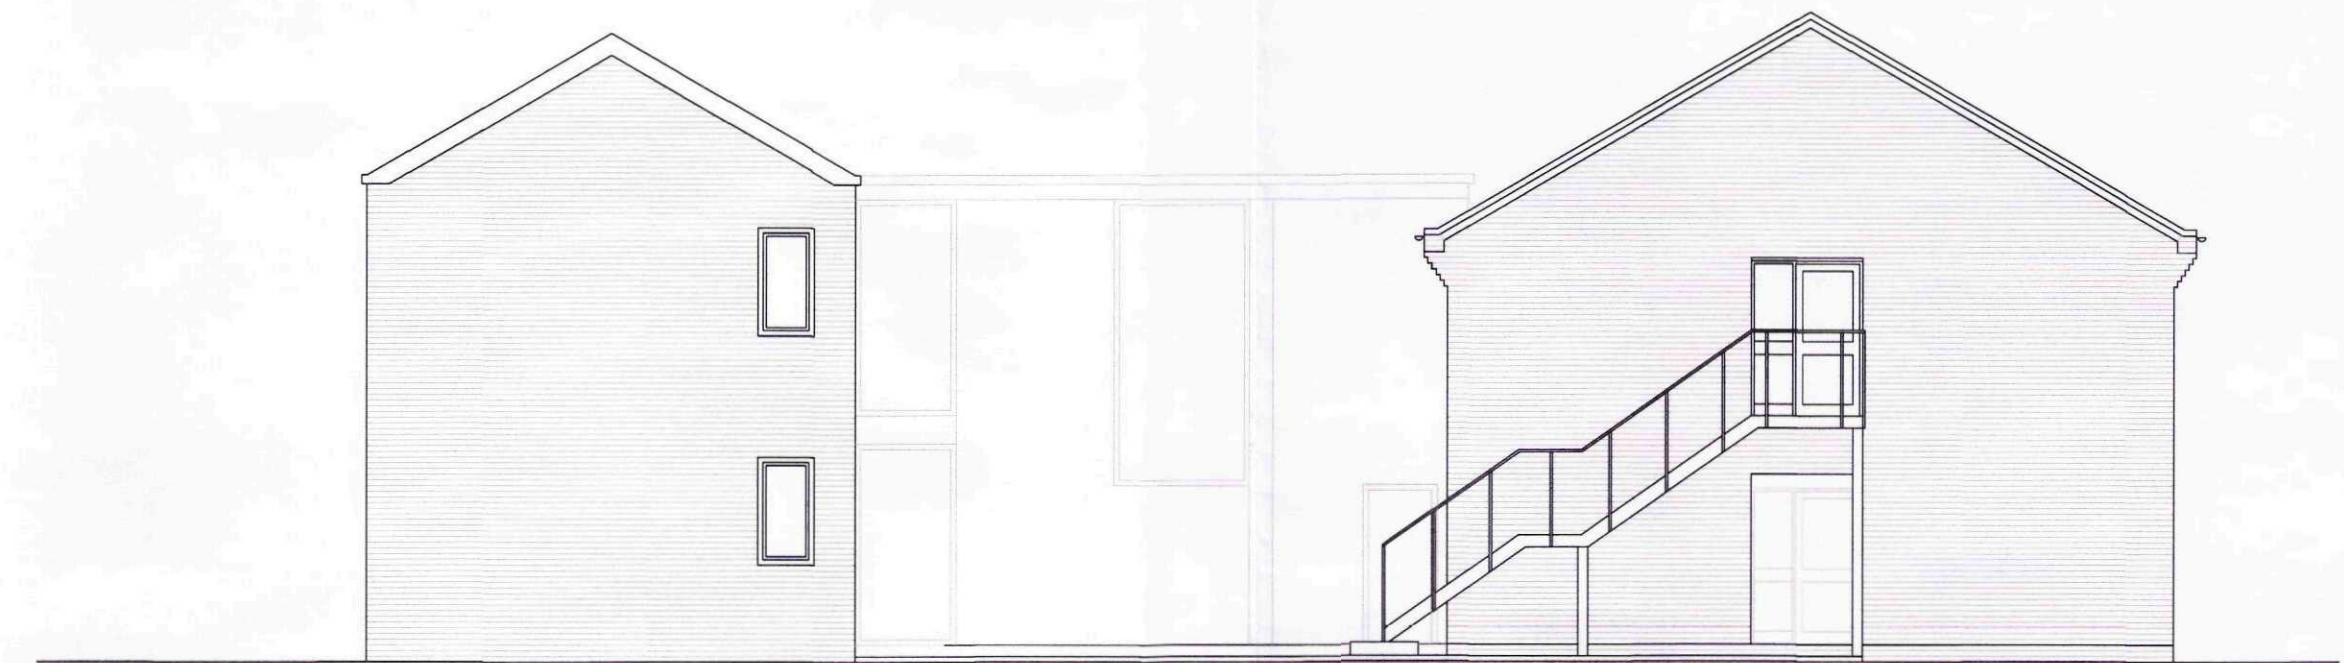


South-Western Elevation (Side)
1:100




South-Eastern Elevation (Rear)
1:100

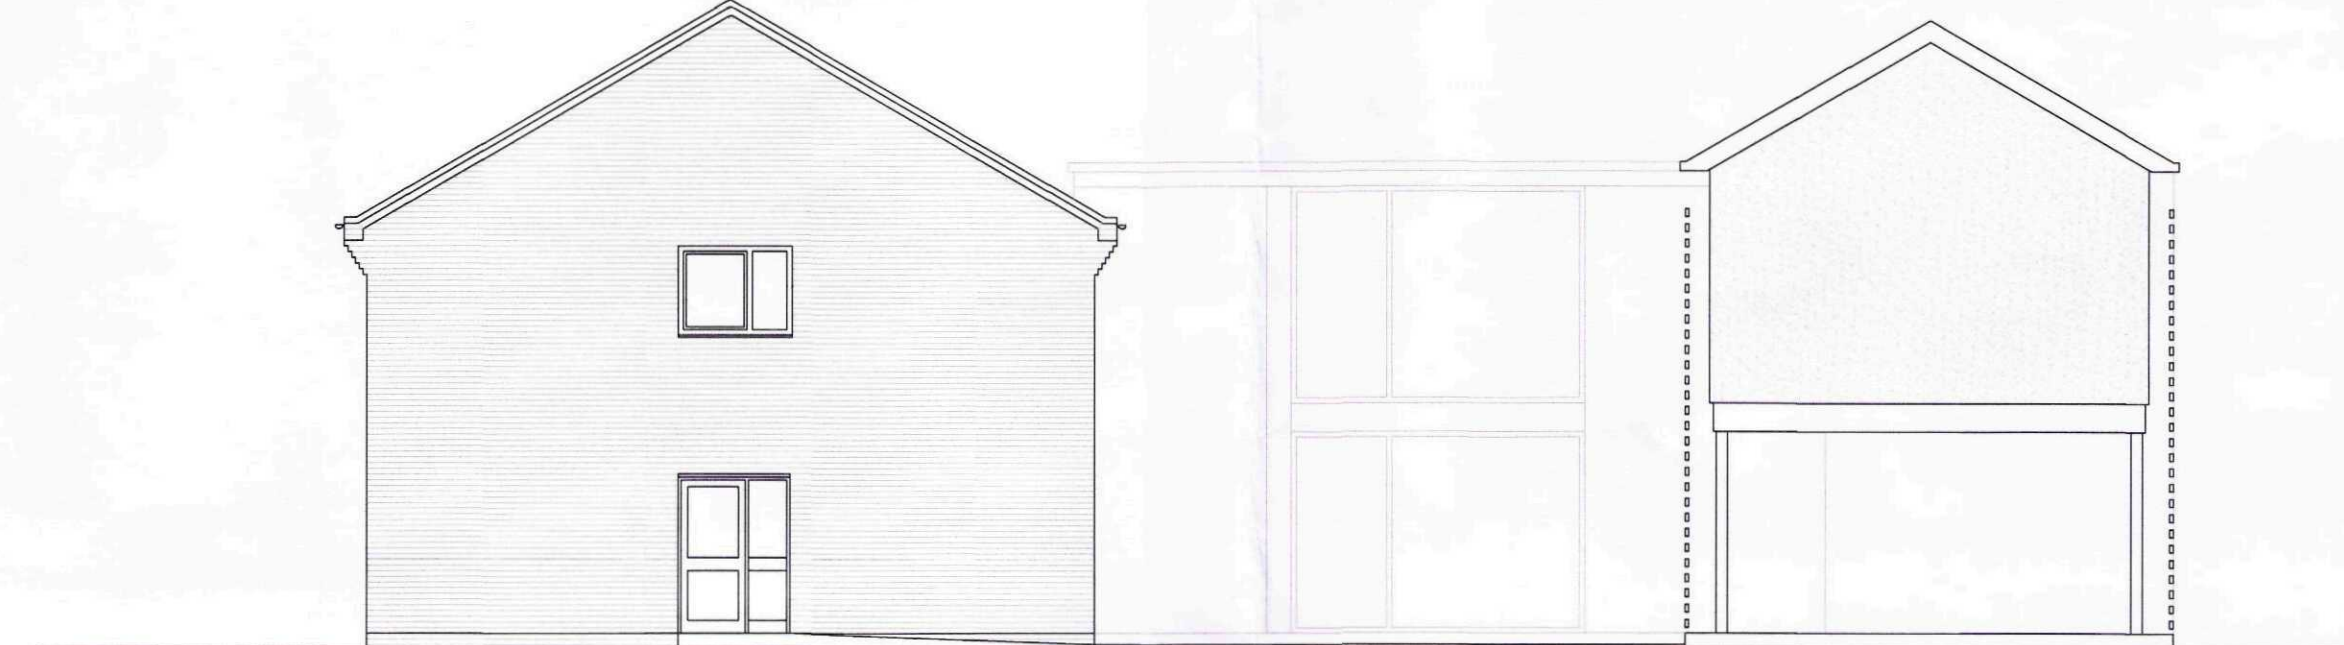

North-Eastern Elevation (Side)
1:100

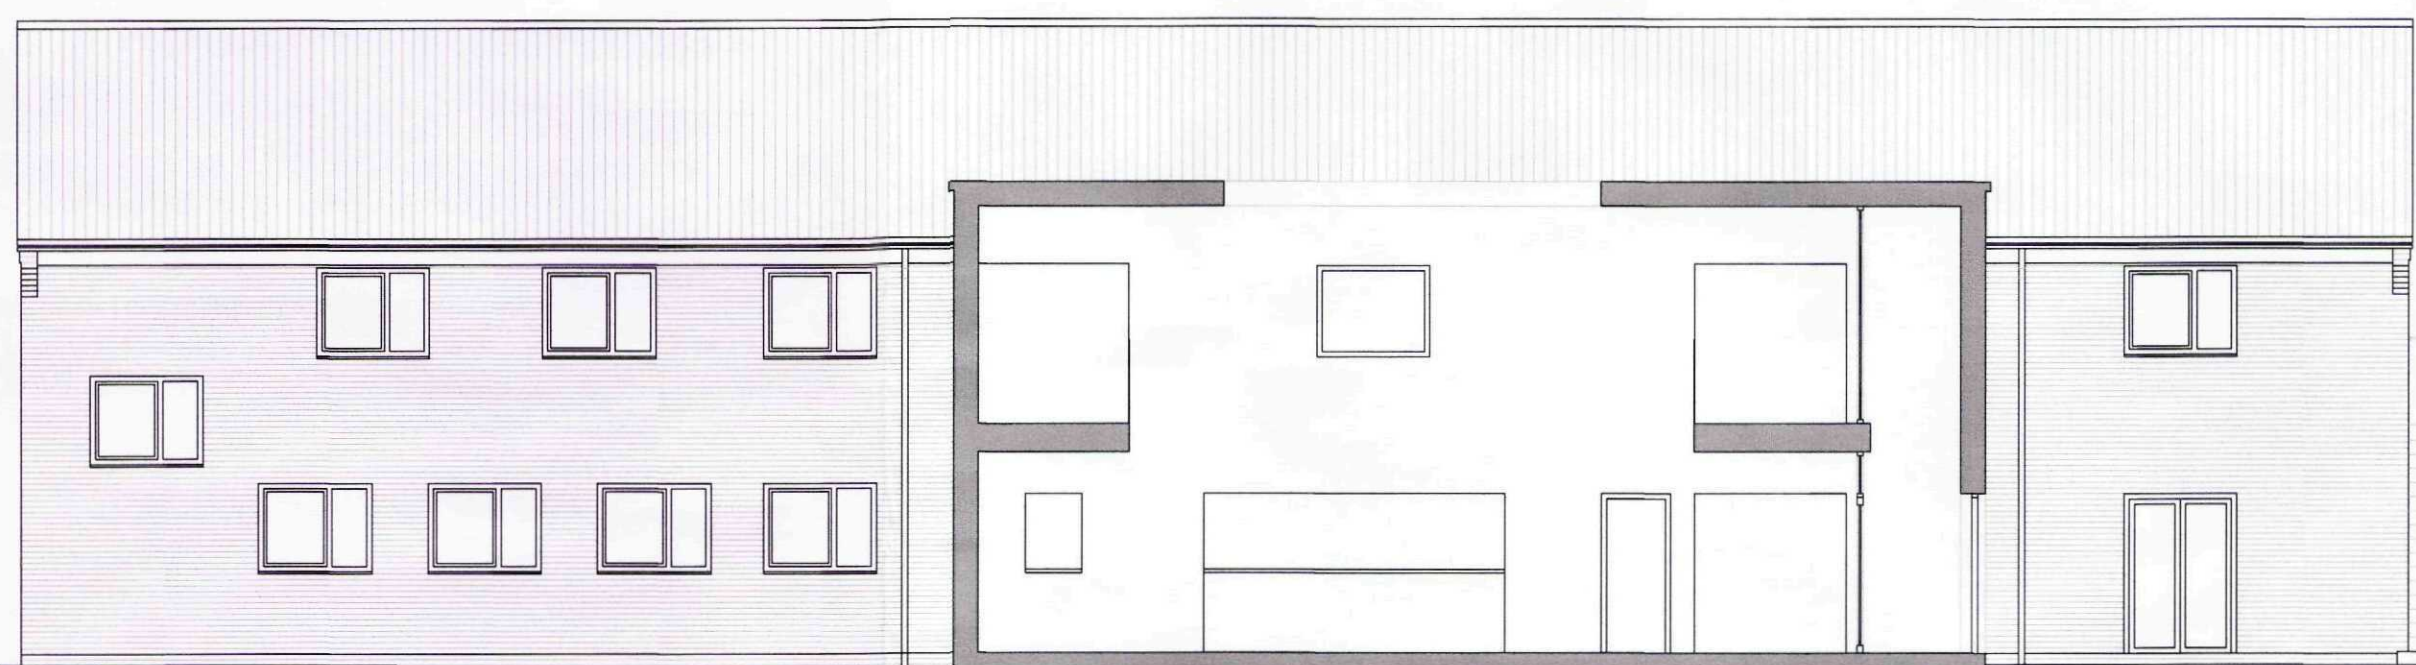

North-Western Elevation (Rear Block)
1:100

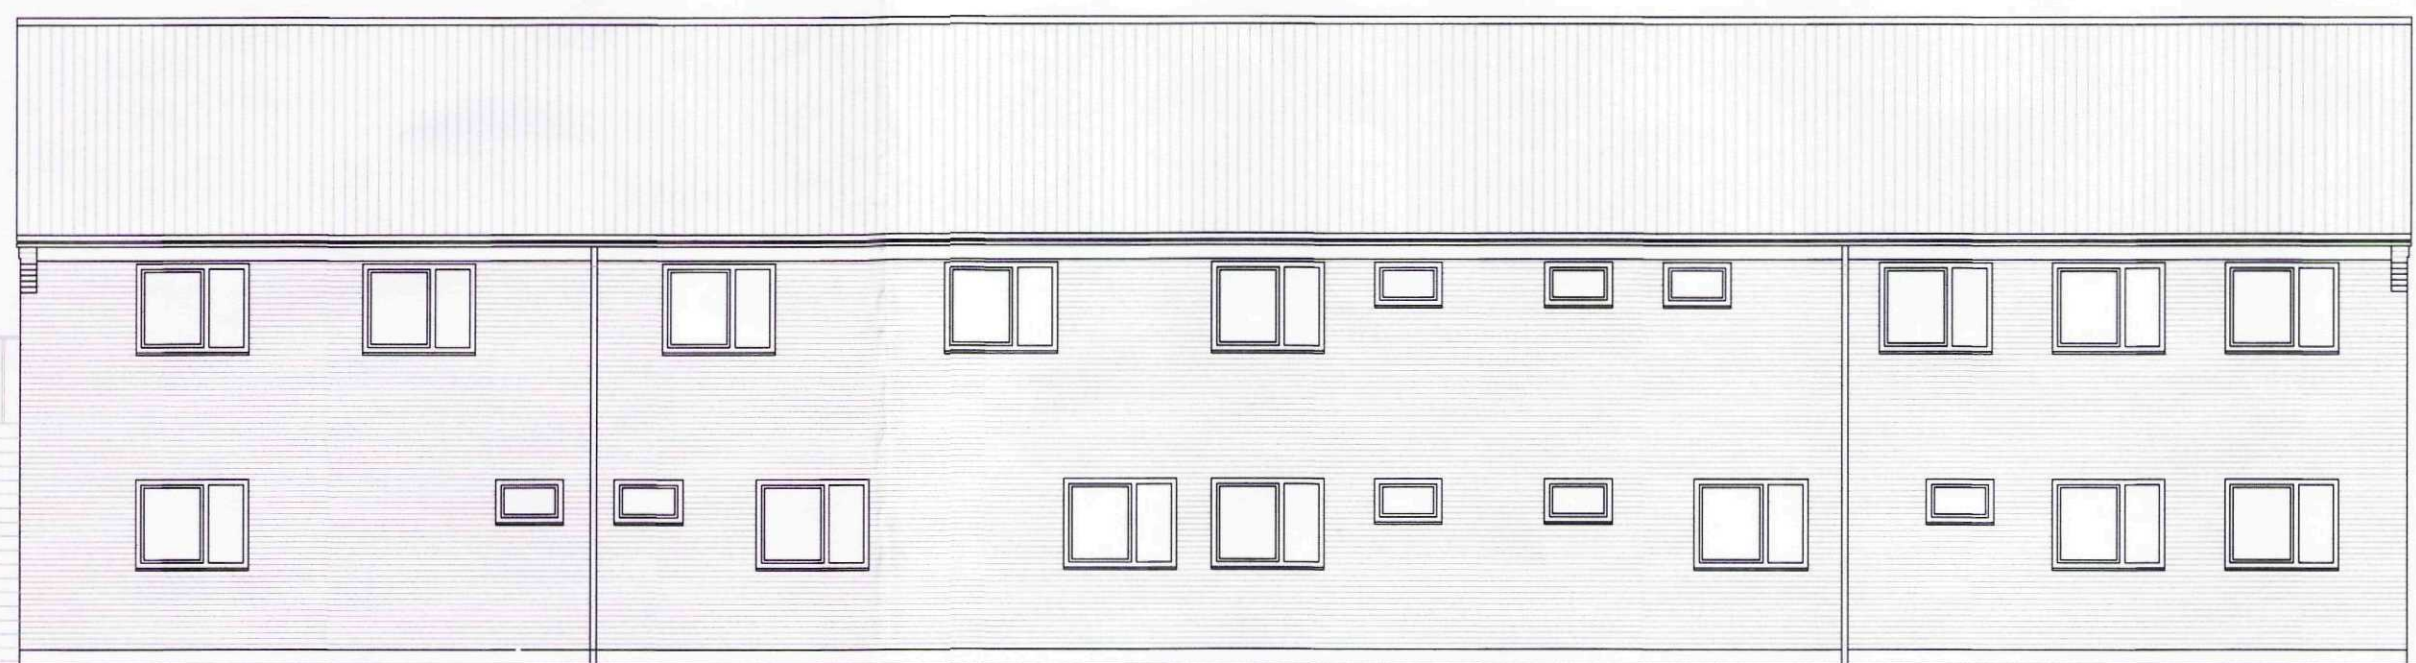

South-Eastern Elevation (Rear)
1:100

Materials

External walls - facing brickwork, render
Timber rainscreen cladding
Windows powder coated aluminium
Roof grey concrete tiles



Planning Drawings
28.01.10 / MMS/SC


Spalding Medical Centre
Proposed Elevations

core
architects

www.core-architects.co.uk

The Terrace, Grantham Street, Lincoln, LN2 1BD 01522 529501
Copyright © 2010 Core Plus Architects Limited. All Rights Reserved


C09.105.05

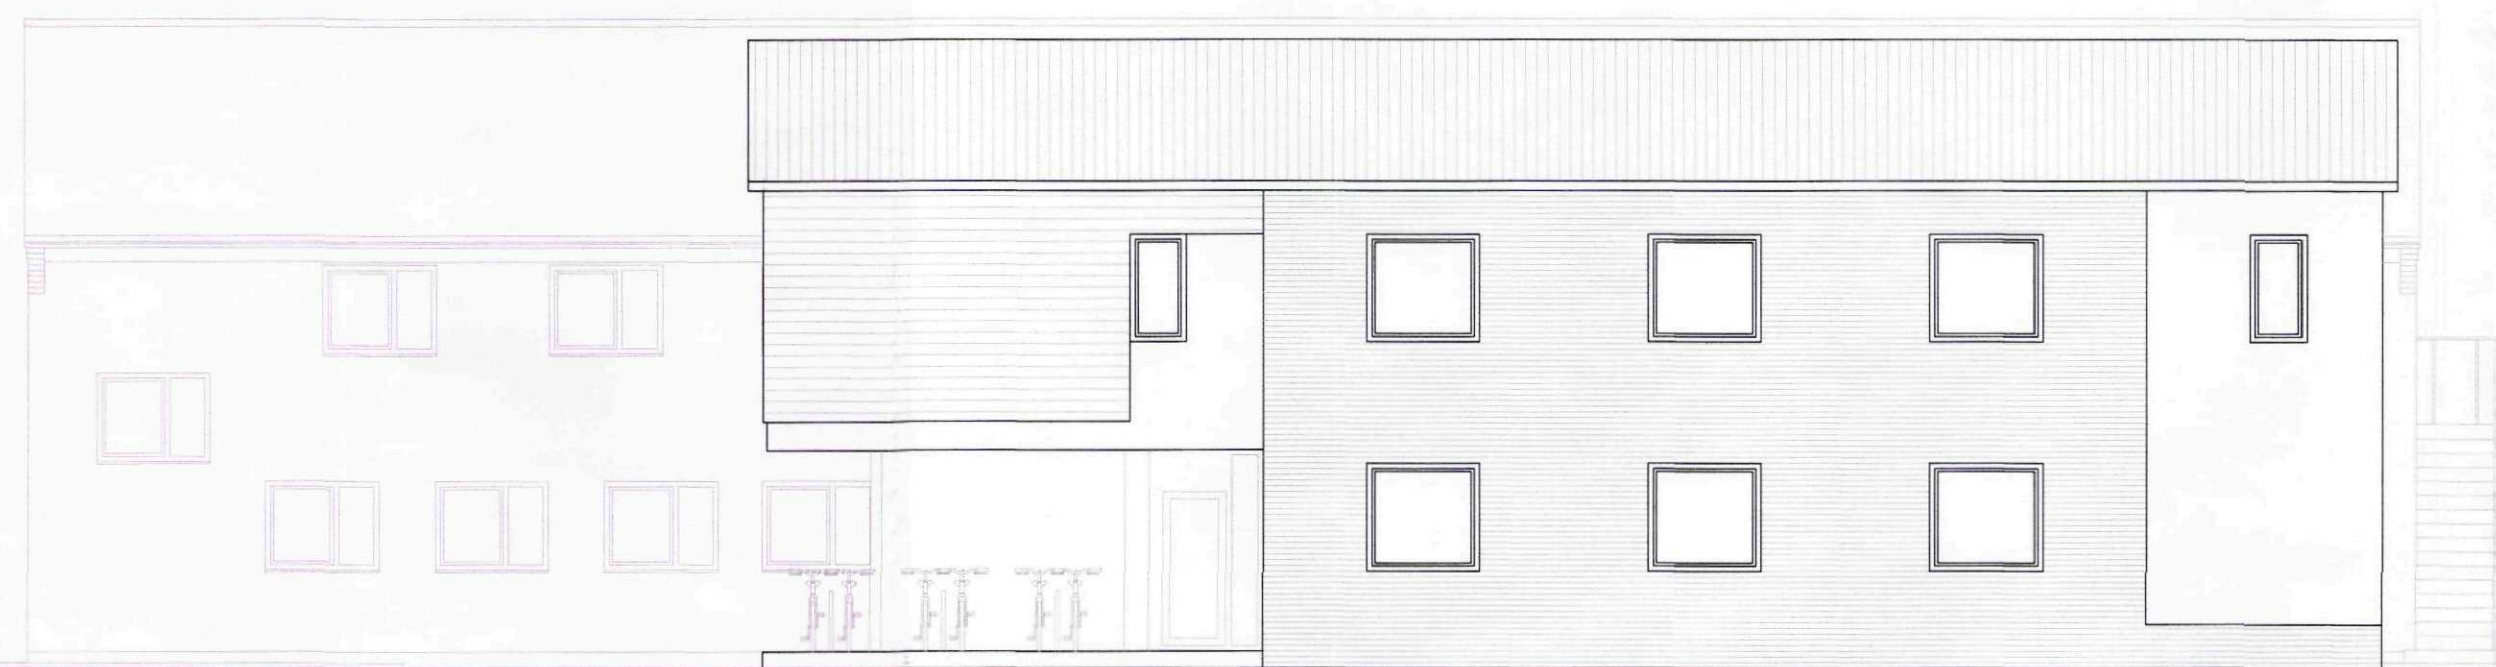


North-Western Elevation (Front)
1:100




South-Western Elevation (Side)
1:100

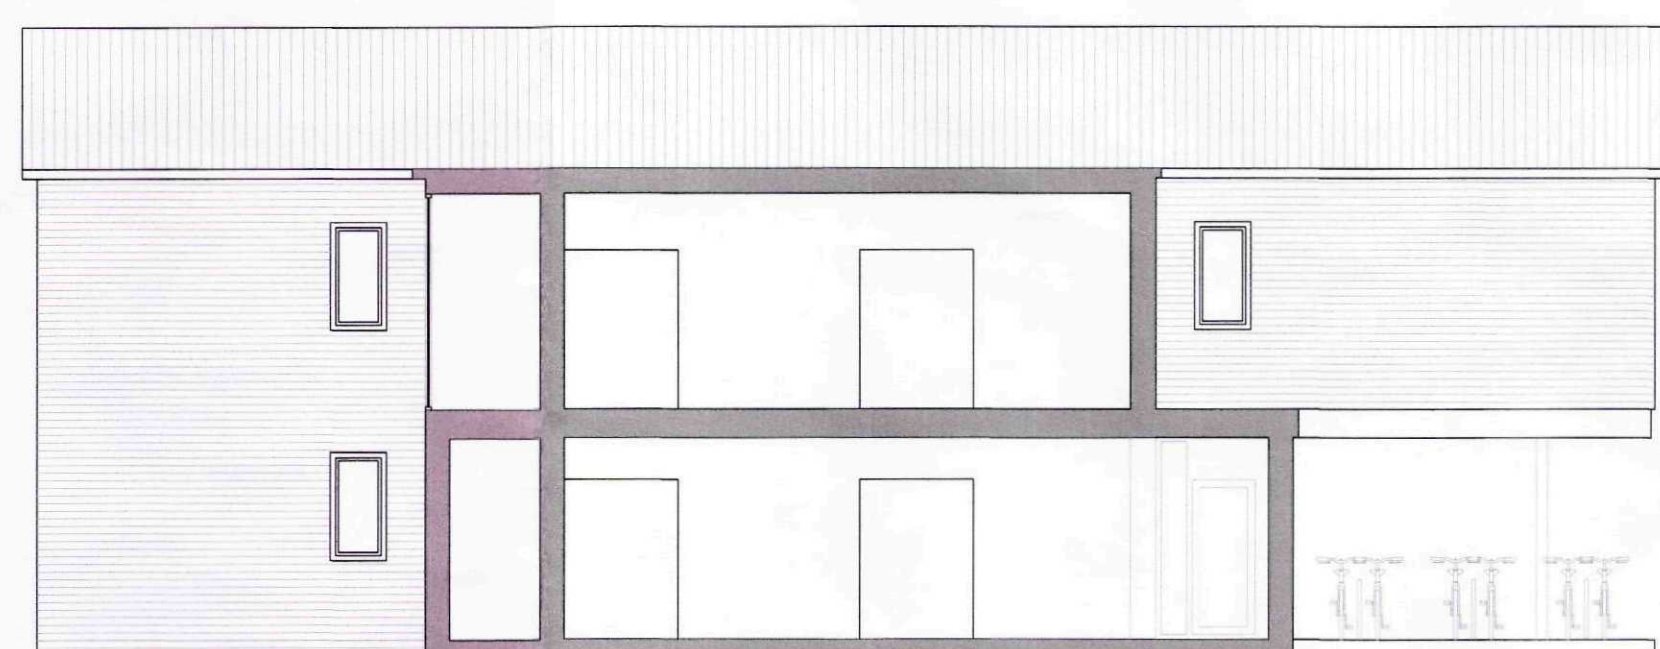


South-Eastern Elevation (Rear)
1:100

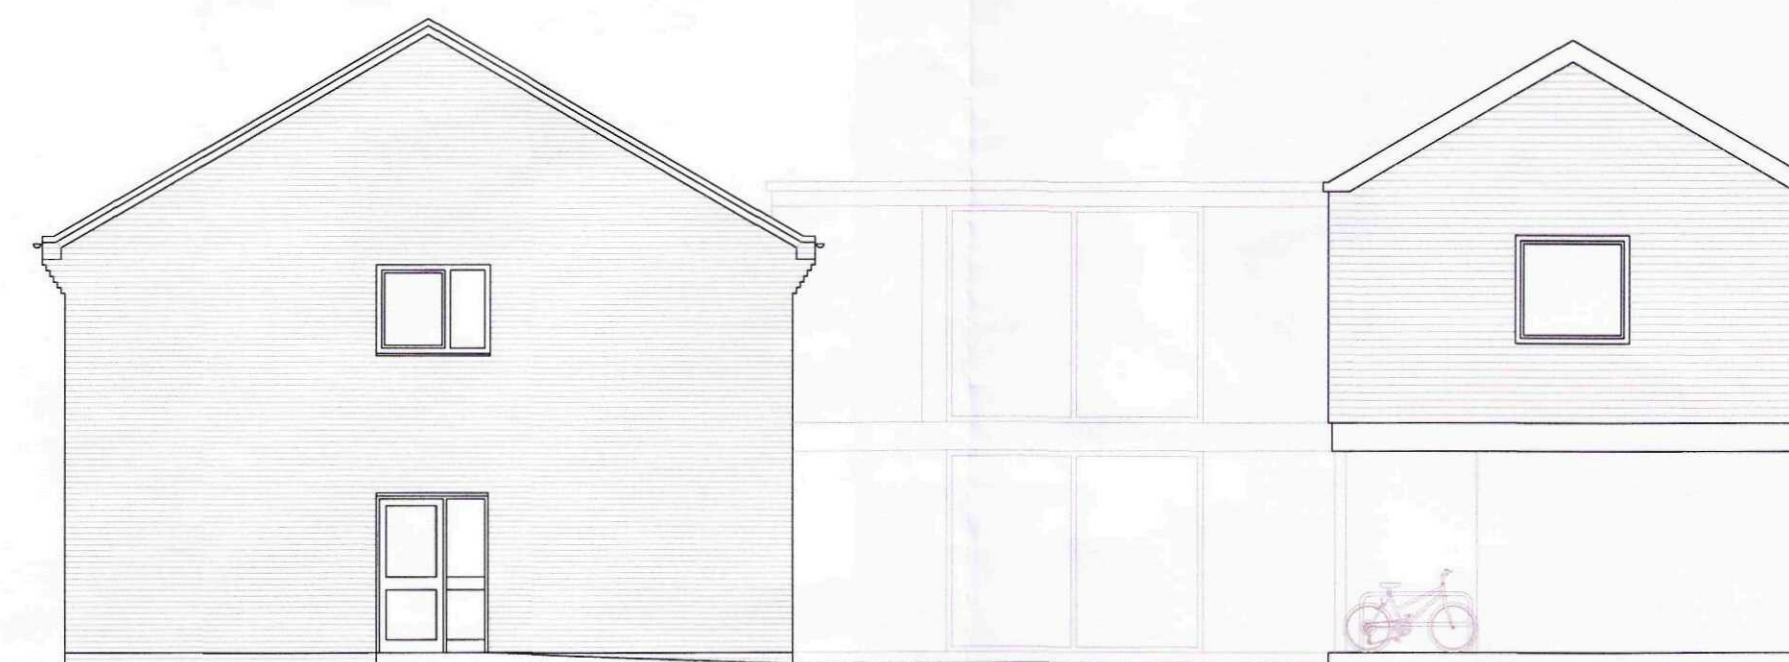

North-Eastern Elevation (Side)
1:100

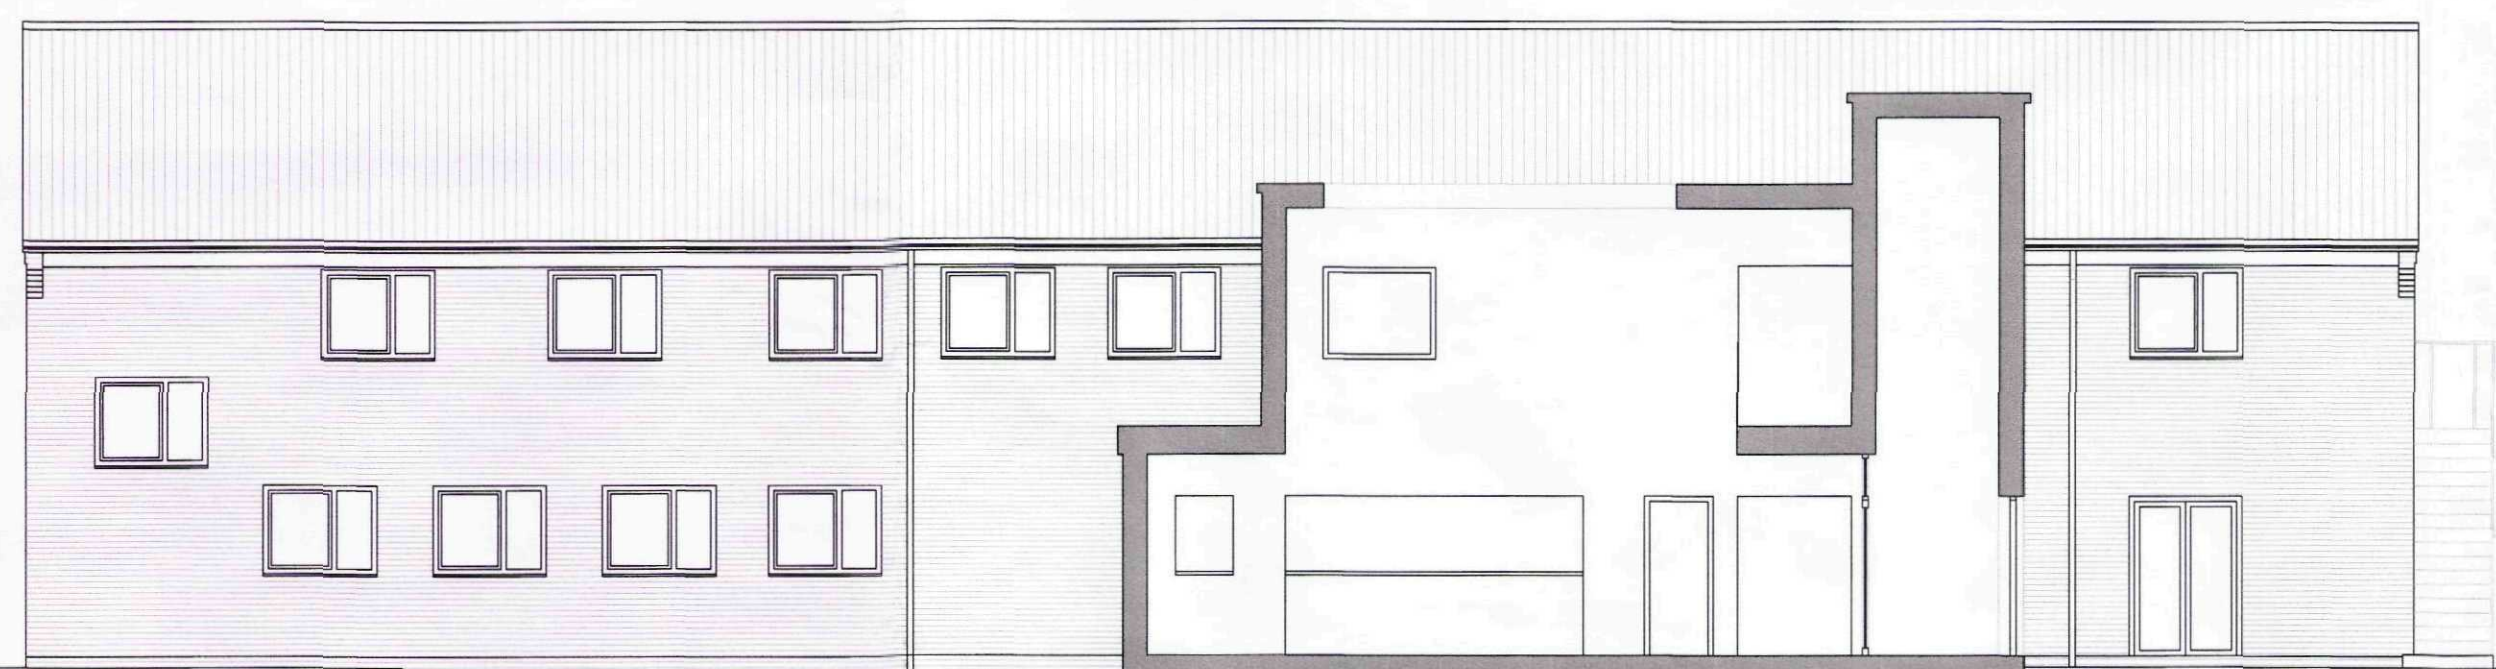

North-Western Elevation (Rear Block)
1:100

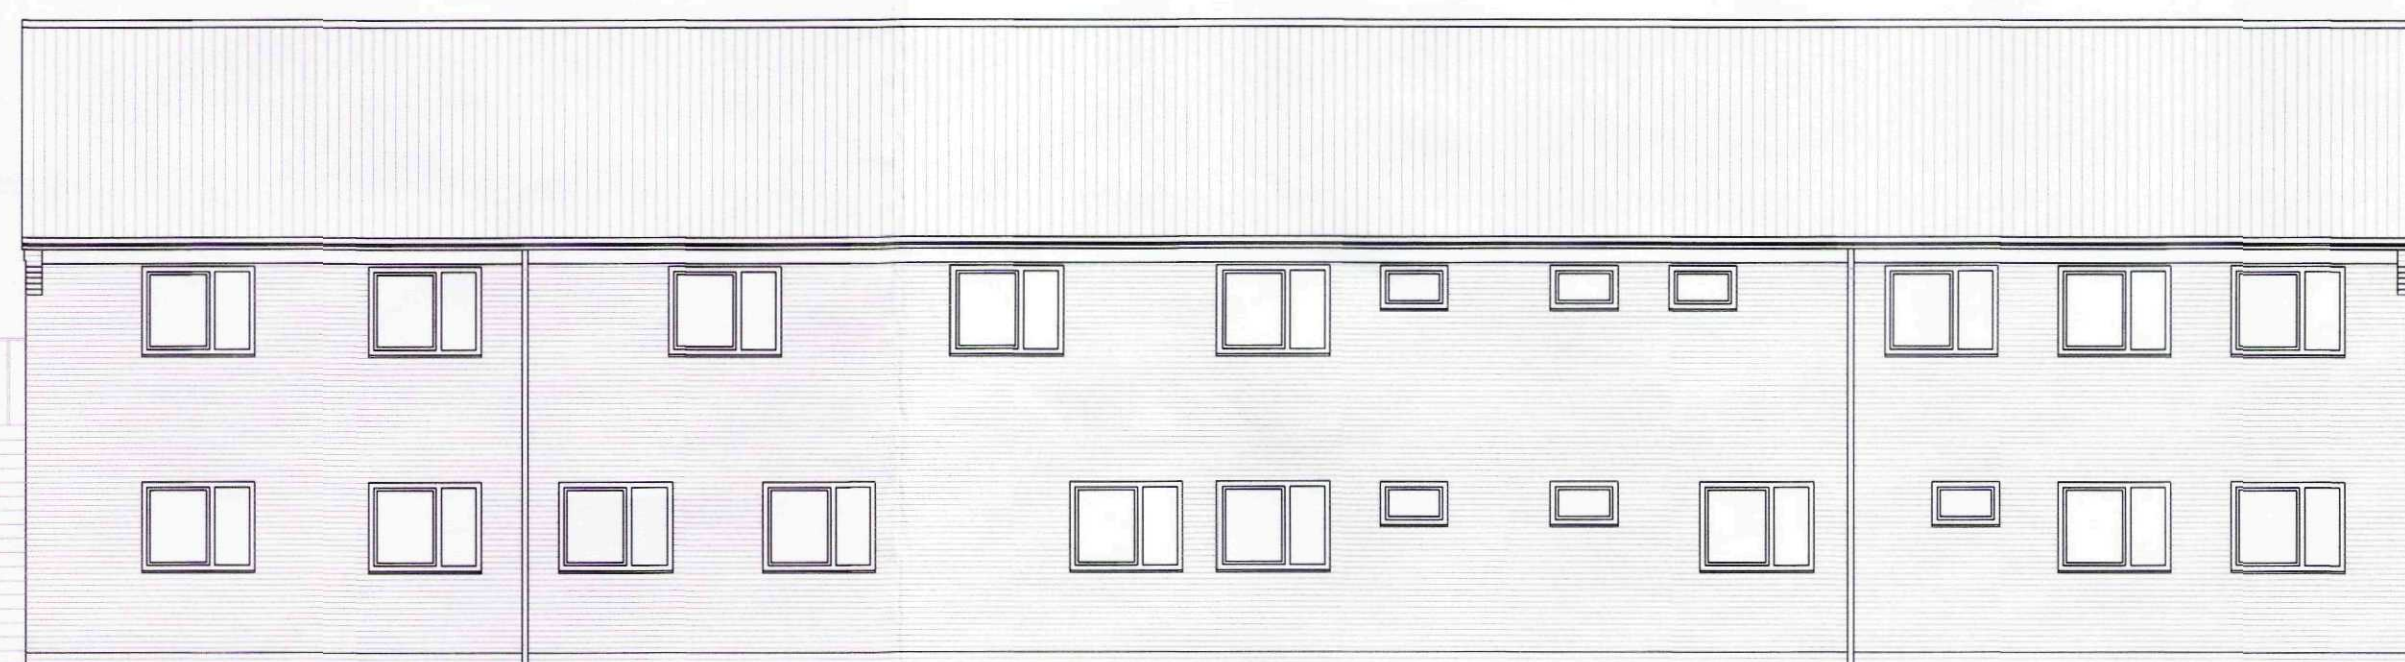

South-Eastern Elevation (Rear)
1:100

Materials

External walls - facing brickwork, render
Timber rainscreen cladding
Windows powder coated aluminium
Roof grey concrete tiles

Rev A / 19.03.10 / Local Authority / NMS-SC
Rev B / 05.03.10 / Revise Plans shown on drawing and minor
amendments to elevations / NMS-SC

Planning Drawings
28.01.10 / MM-SC

Spalding Medical Centre
Proposed Elevations

core
architects

www.core-architects.co.uk

The Terrace, Goutham Street, Lincoln LN2 1BQ 01522 525951
Copyright © 2010 Core Plus Architects Limited Do Not Scale

C09.105.05 B

