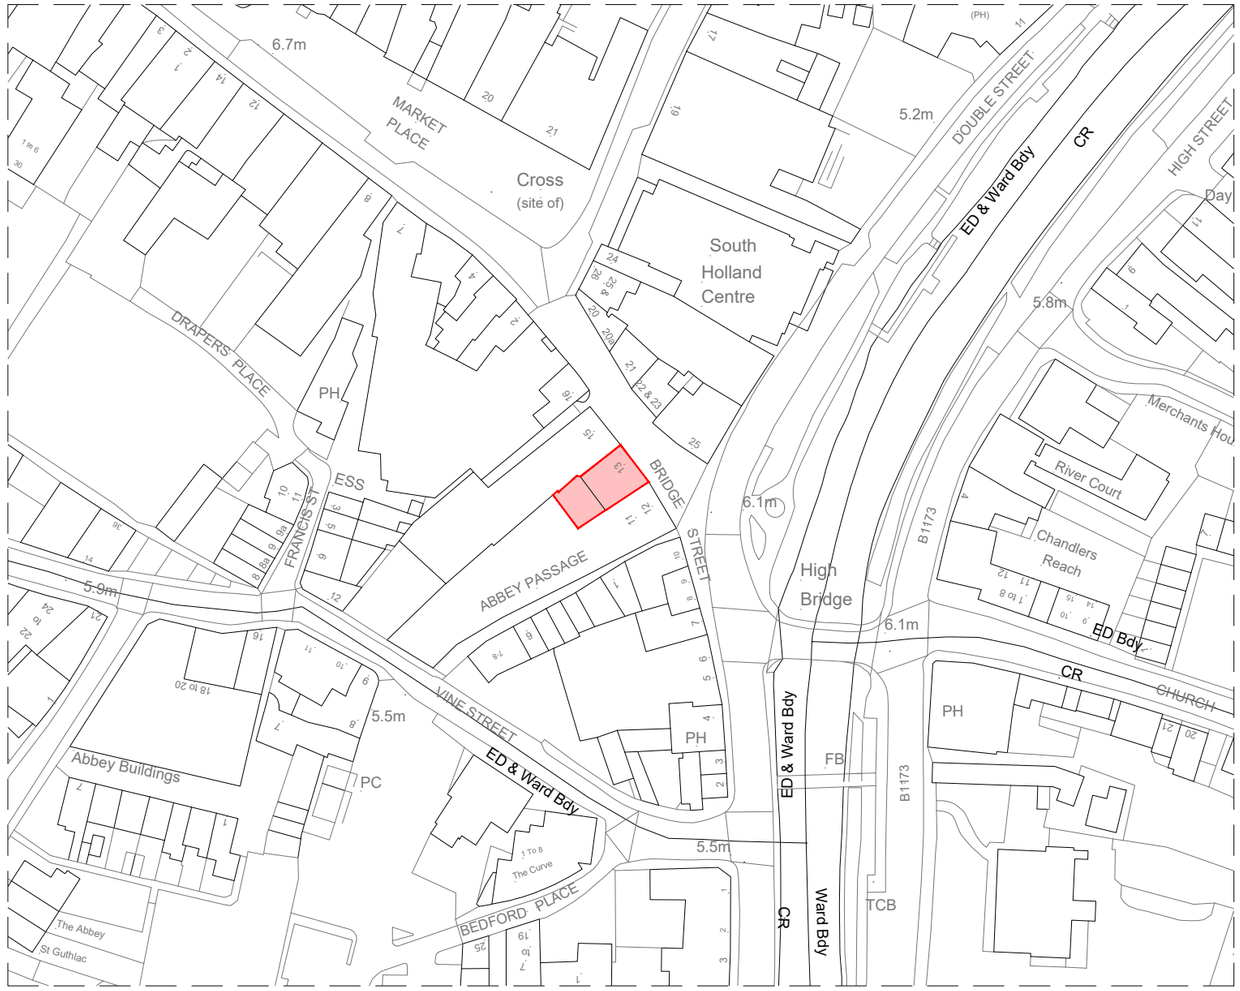


SITE LOCATION PLAN
1:1250 @ A3

N

0 25 50 100
Metres
Scale 1:1250@A3

Notes.

This Drawing is the copyright and property of Santander UK PLC. It must not be copied or published without written consent.

Do not scale from this drawing.

Rev	Description	Date	By

PLANNING

Santander

Project
Spalding
13-14 Bridge Street,
Spalding, PE11 1XA

Title
Site Location Plan

Scale	1:1250 @ A3		
Drn	BG		App
Date	10/01/2025		Date
Consultants' drawing number	2243-A-0162-0000		brand
Client drawing number	SpaldingBS-0162-LP-EX-PL		rev. -