

EXISTING ELEVATION B


SCALE 1:50

M&S SIGNAGE CONTRACTOR TO PROVIDE FASCIA SIGNAGE TO ABOVE ENTRANCE AND EACH WINDOW OPENING. COLOUR FINISH GREEN RAL 6009. REFER TO SECTION DETAILS X-X AND Y-Y ON THIS DRAWING. SIGNAGE CONTRACTOR TO ALLOW FOR ILLUMINATED 'M&S OUTLET' LOGOS AS ILLUSTRATED.

4NO. NON-ILLUMINATED DOUBLE SIDED HANGING SIGNS. SIZE TO MATCH EXISTING HANGING SIGNS (SIZE APPROX 600mm T.B.C.). LANDLORD IS TO PROVIDE SIGNAGE BASES FOR M&S SIGNAGE CONTRACTOR TO APPLY M&S OUTLET LOGOS.


M&S SIGNAGE CONTRACTOR TO FILM OUT GLAZING UNITS SHOWN HATCHED WITH CORPORATE COLOUR/LIFESTYLE IMAGES. EXACT APPEARANCE OF FILMING OUT AND GRAPHICS IS TO BE DETERMINED BY MARKS & SPENCER.

M&S SIGNAGE CONTRACTOR TO PROVIDE MANIFESTATION TO FULL HEIGHT GLAZING IN SLIDING DOORS AND SIDE PANELS IN ACCORDANCE WITH APPROVED DOCUMENTS PART M OF THE CURRENT BUILDING REGULATIONS.

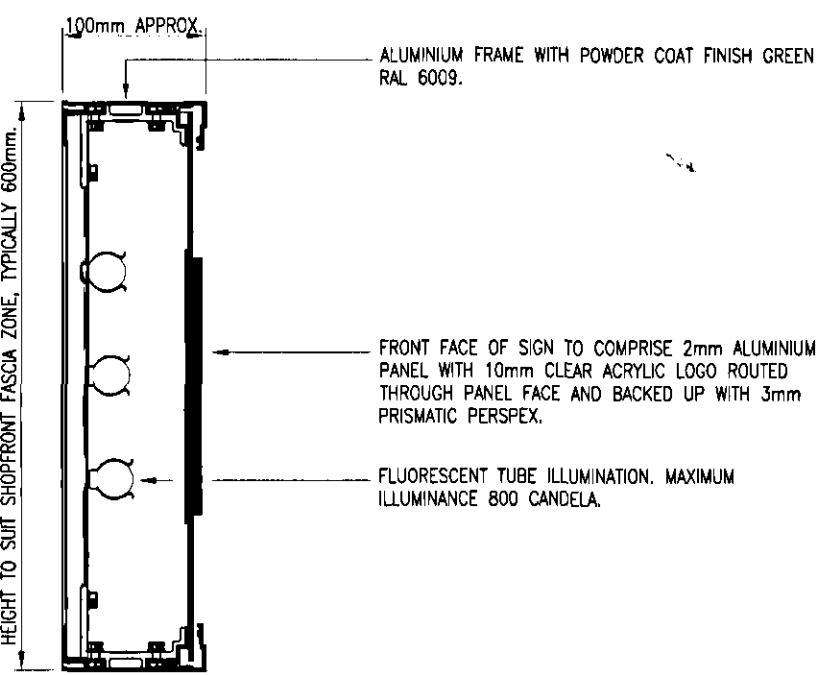

SECTION X-X THROUGH TYPICAL FASCIA SIGN WITH GRAPHICS.

SCALE 1:5

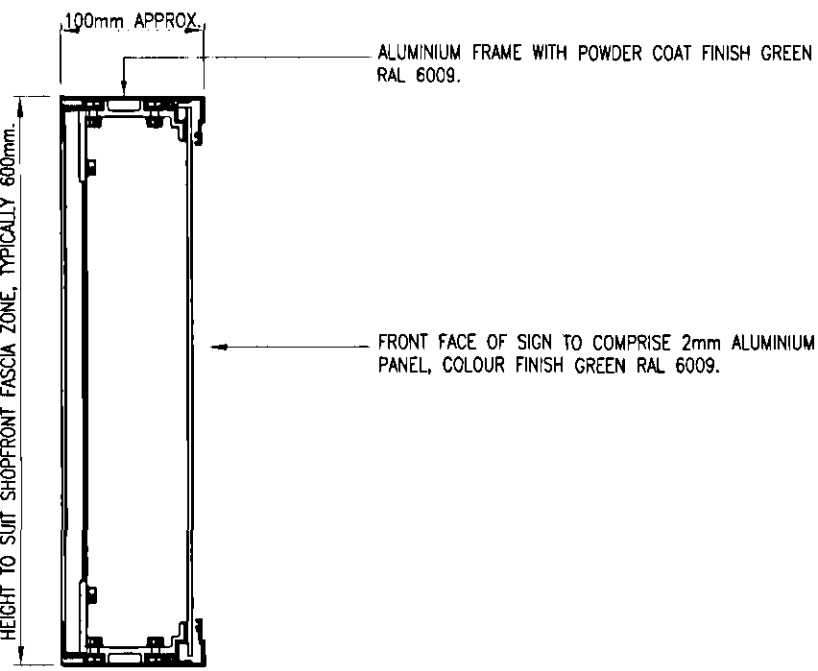


SECTION Y-Y THROUGH TYPICAL FASCIA SIGN (NO GRAPHICS).

SCALE 1:5

MARKS & SPENCER PROPOSED ELEVATION B

SCALE 1:50

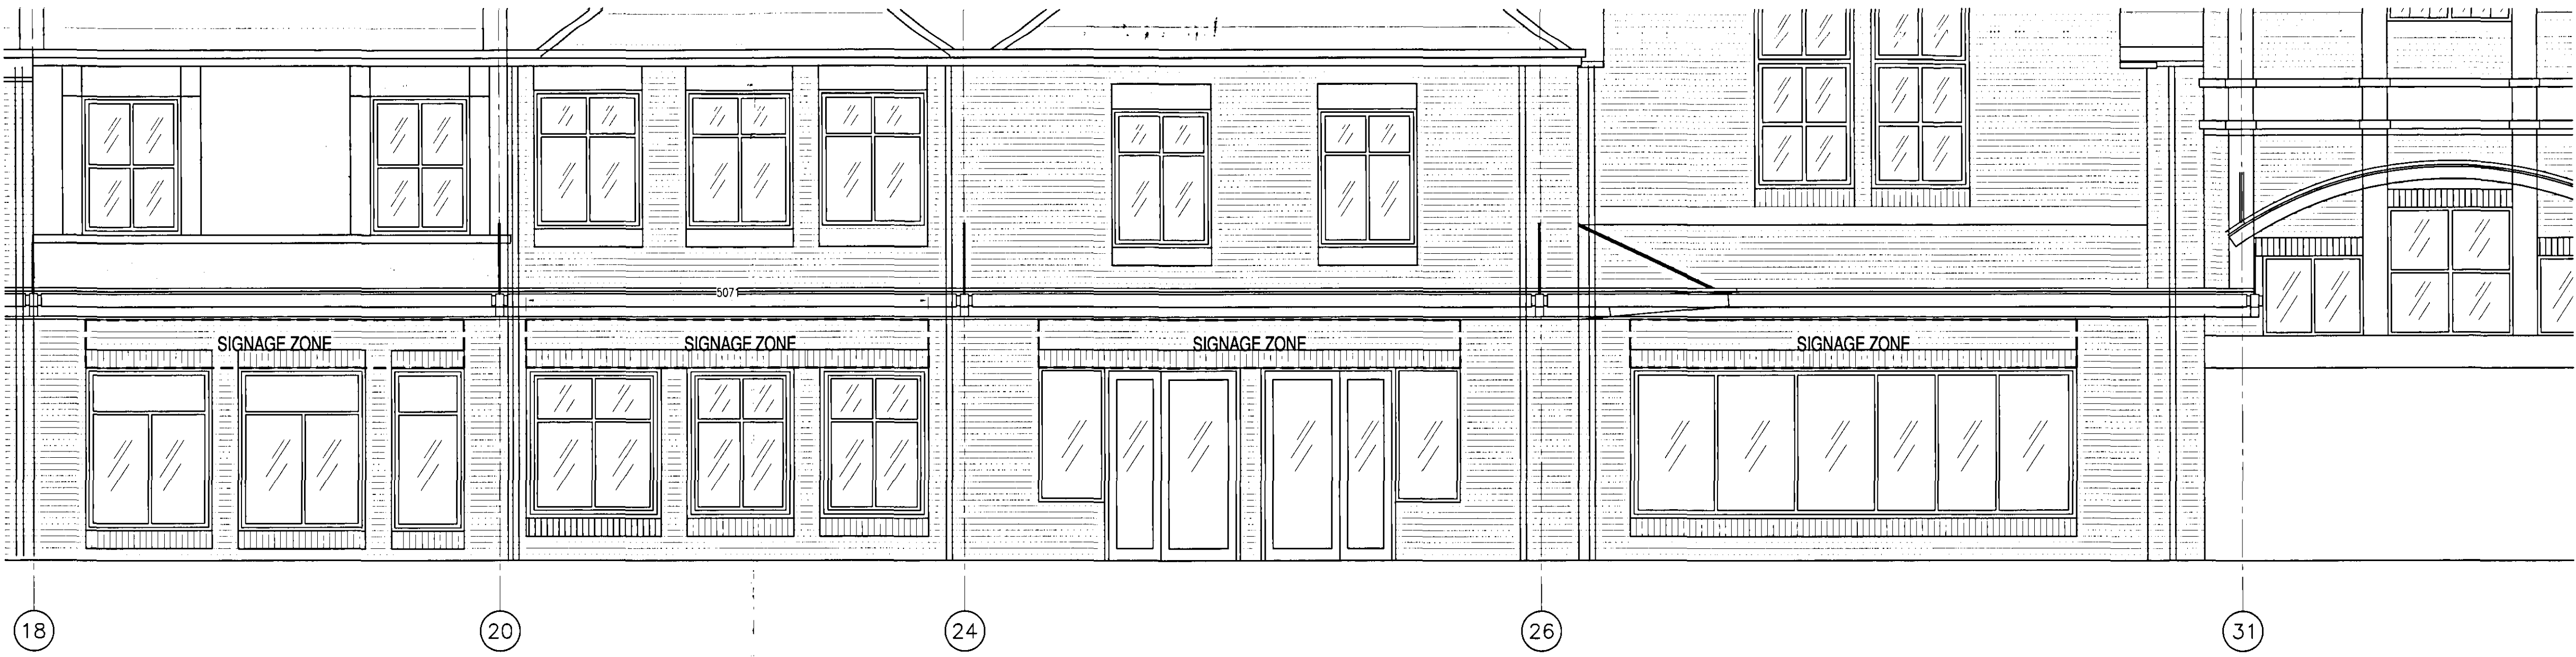


EXISTING ELEVATION A

SCALE 1:50

M&S SIGNAGE CONTRACTOR TO PROVIDE FASCIA SIGNAGE TO ABOVE ENTRANCE AND EACH WINDOW OPENING. COLOUR FINISH GREEN RAL 6009. REFER TO SECTION DETAILS X-X AND Y-Y ON THIS DRAWING. SIGNAGE CONTRACTOR TO ALLOW FOR ILLUMINATED 'M&S OUTLET' LOGOS AS INDICATED.

NON-ILLUMINATED HANGING SIGN

WINDOWS ON ELEVATION A ARE TO BE LEFT CLEAR GLAZED AND ARE TO HAVE DISPLAY WINDOWS BEHIND.

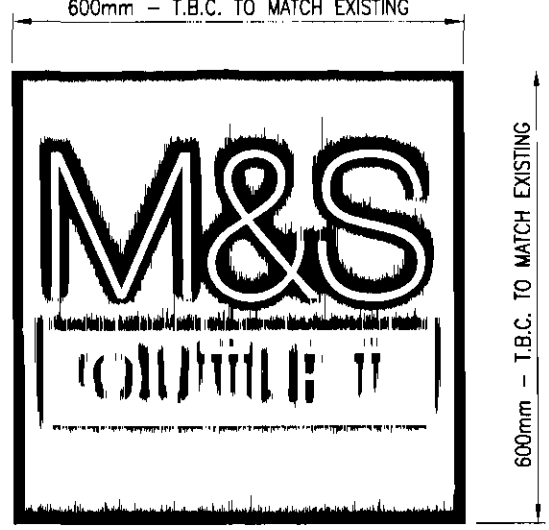


TYPICAL HANGING SIGN ELEVATION

SCALE 1:10

NOTES

ALL DIMENSIONS TO BE CHECKED ON SITE PRIOR TO FABRICATION OF SIGNAGE ELEMENTS.

MARKS & SPENCER ARE TO CONFIRM THE DESIGNS TO ALL PROPOSED AREAS OF FILMED OUT GLAZING.

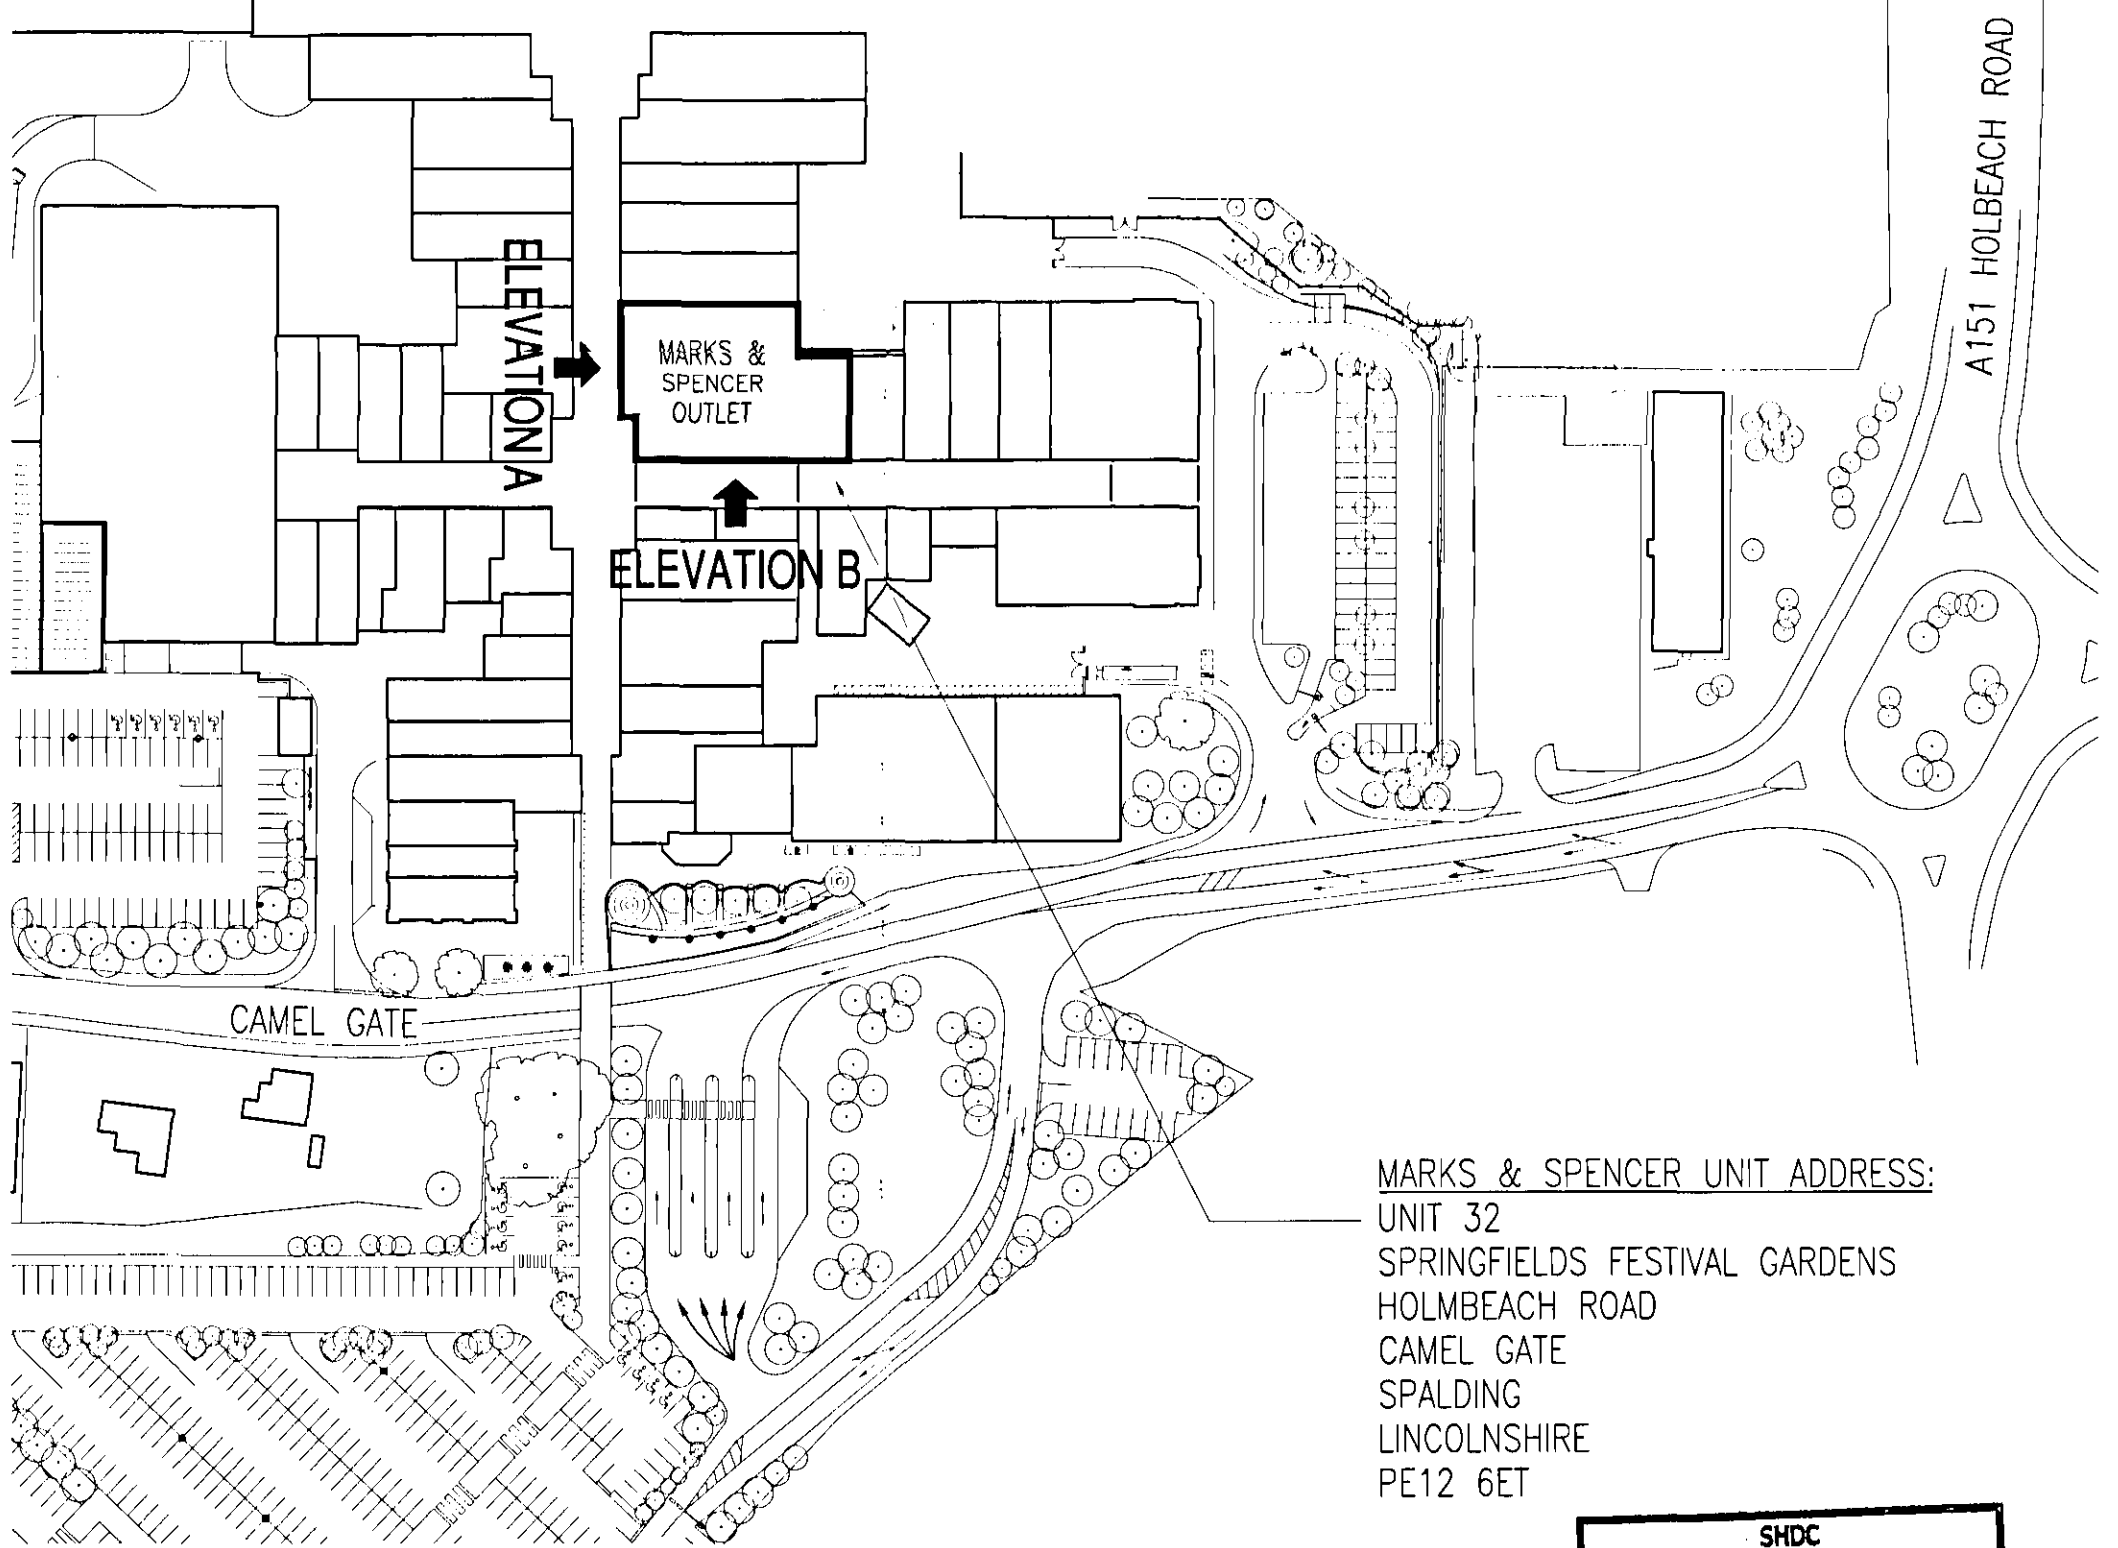

LOCATION PLAN

SCALE 1:1250 @ A0

MARKS & SPENCER PROPOSED ELEVATION A

SCALE 1:50

Rev	Date	Amendments	By
A	04/12/07	ADDITIONAL M&S OUTLET LOGO'S ADDED TO FASCIA BAND AS REQUESTED BY MARKS & SPENCER.	AW
Notes			
1.) All dimensions to be checked on site.			
brookerflyn ARCHITECTS THE MALTINGS STATION MELTON MOWBRAY LEICESTERSHIRE LE14 4HQ T: 01549 860469 F: 01549 860163 E: bfb@brookerflyn.co.uk			
M&S			
Project			
MARKS & SPENCER OUTLET SPRINGFIELDS, SPALDING			
Title			
PROPOSED SIGNAGE TO FRONT & SIDE ELEVATIONS			
Scale	1:50 @ A0	N.T.S. @ A3	
Drawn date	AUGUST 2007		
Drawn by	AW		
Drawing No.	M&S/SPA/GA8	Rev. A	04.12.07
Issue	PLANNING ISSUE		