


- | | | | |
|---------------|-------------------------|-------------------------|-------------------------|
| A' - LIME | TREE 'F' - NORWAY MAPLE | TREE 'K' - HOLM OAK | TREE 'P' - NORWAY MAPLE |
| B' - LIME | TREE 'G' - LIME | TREE 'L' - SYCAMORE | TREE 'Q' - NORWAY MAPLE |
| C' - SYCAMORE | TREE 'H' - HOLLY | TREE 'M' - SYCAMORE | TREE 'R' - NORWAY MAPLE |
| D' - SYCAMORE | TREE 'I' - LIME | TREE 'N' - HOLLY | TREE 'S' - NORWAY MAPLE |
| E' - SYCAMORE | TREE 'J' - LIME | TREE 'O' - NORWAY MAPLE | TREE 'S' - SILVER BIRCH |

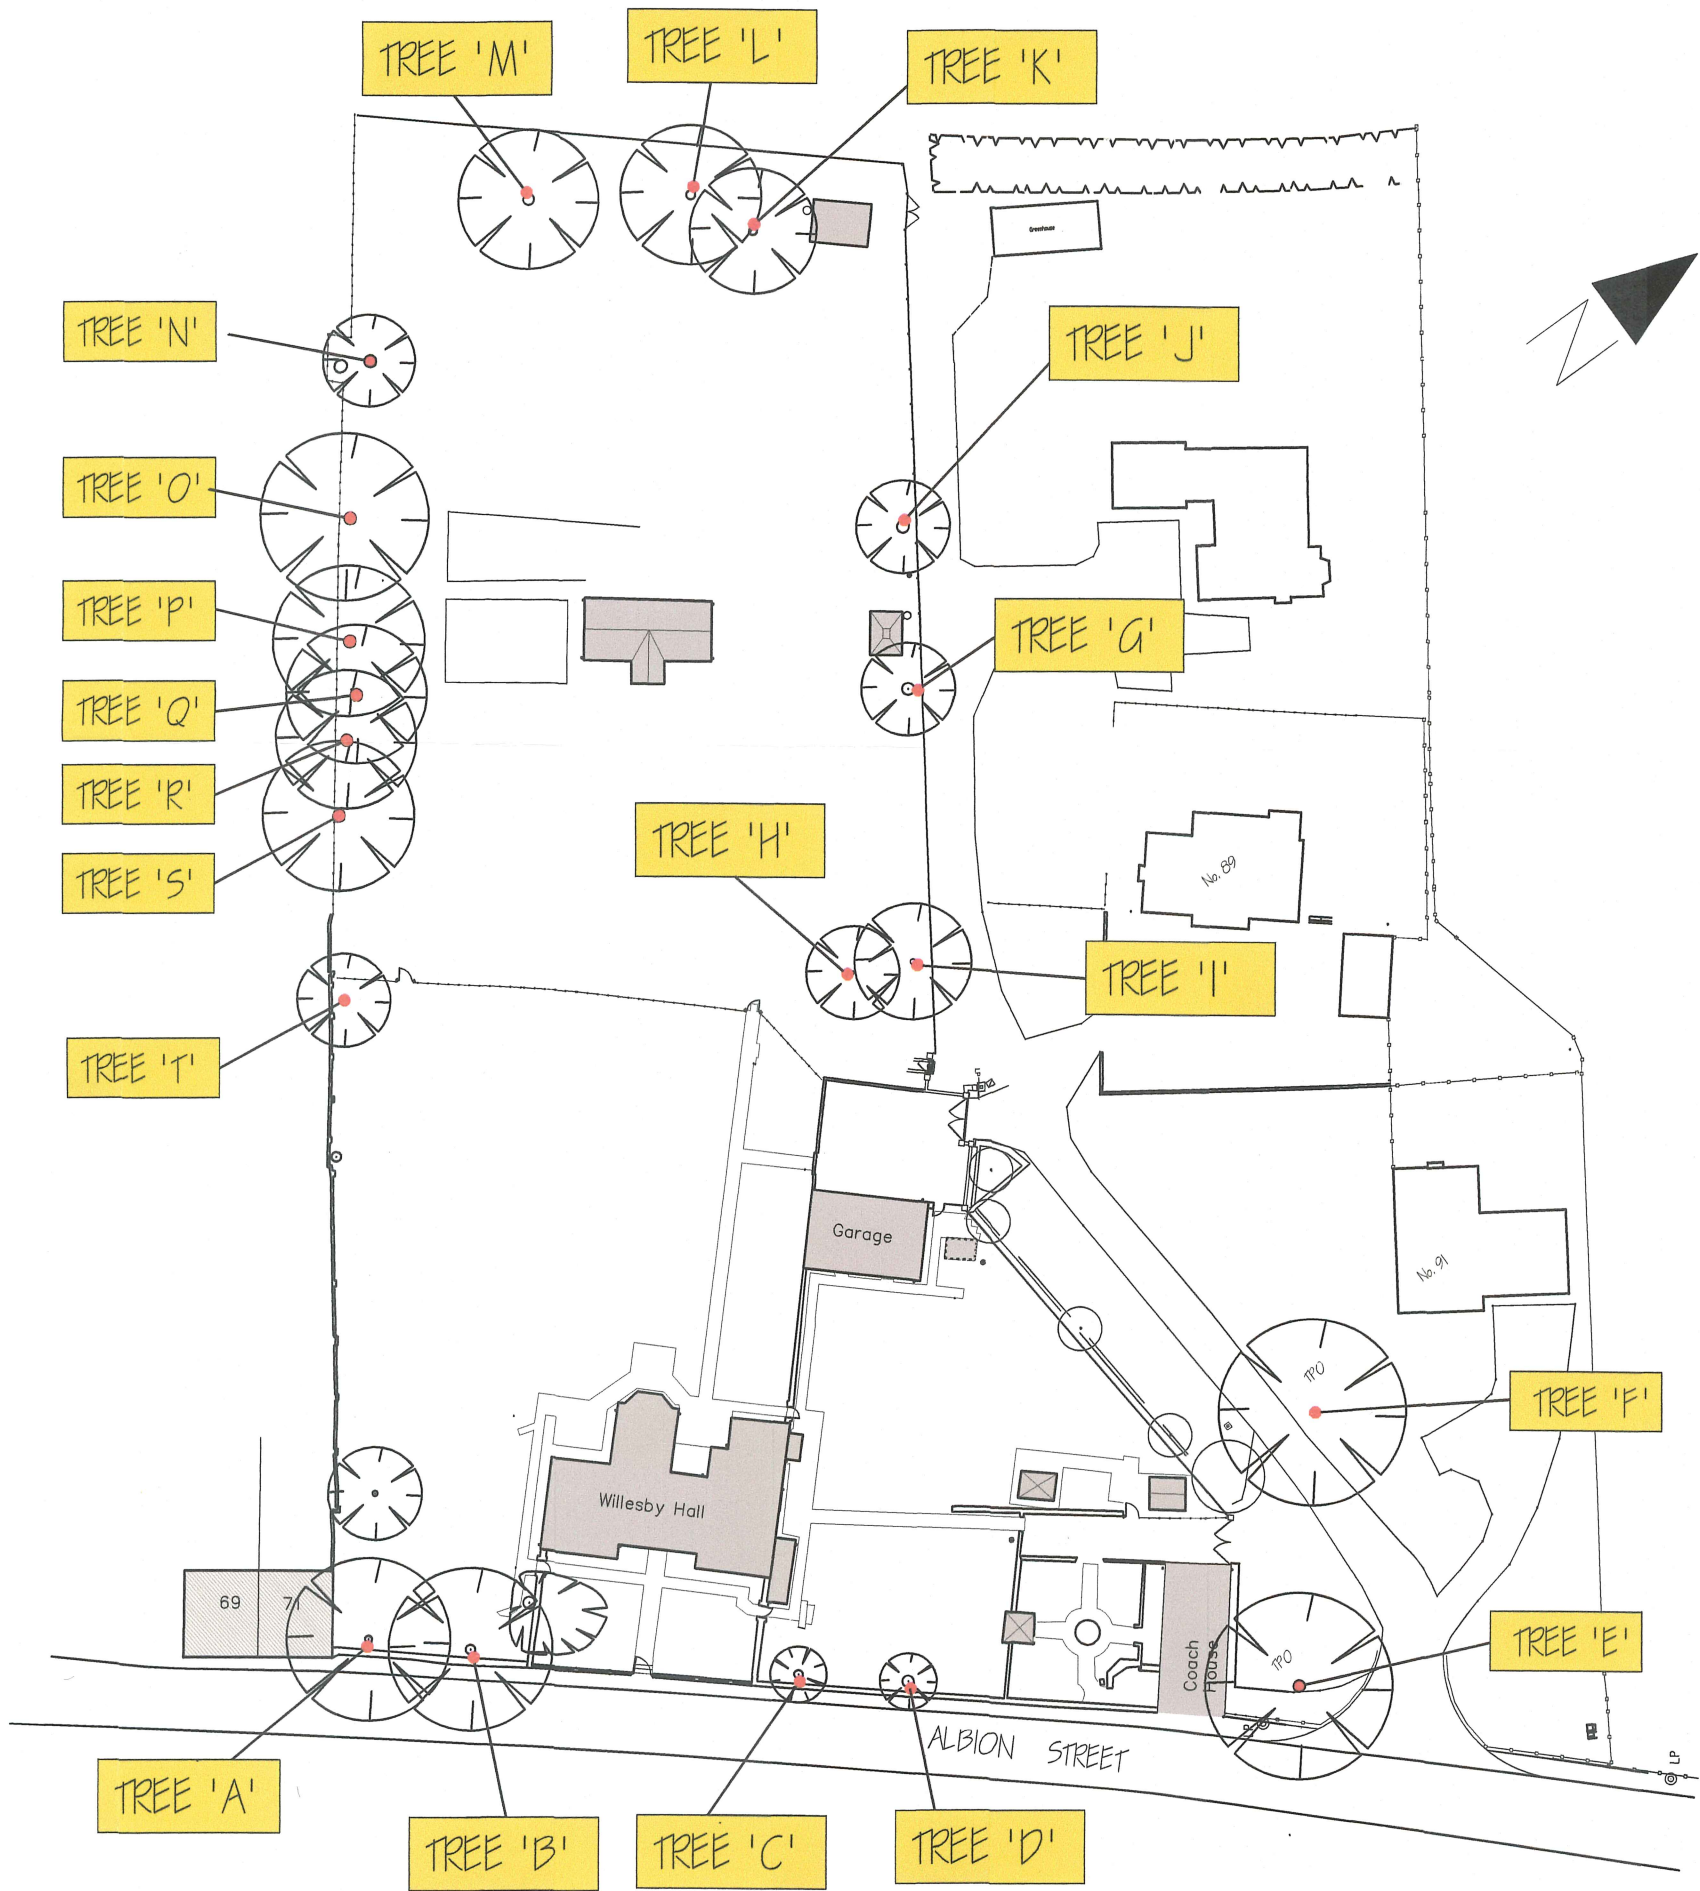

DRAWING FOR IDENTIFICATION PURPOSES ONLY - NOT TO SCALE
 JAN 2023 DRG N° WIO

WORKS TO TREES IN SPALDING CONSERVATION AREA
 WILLESBY HALL, ALBION STREET, SPALDING Lincs