




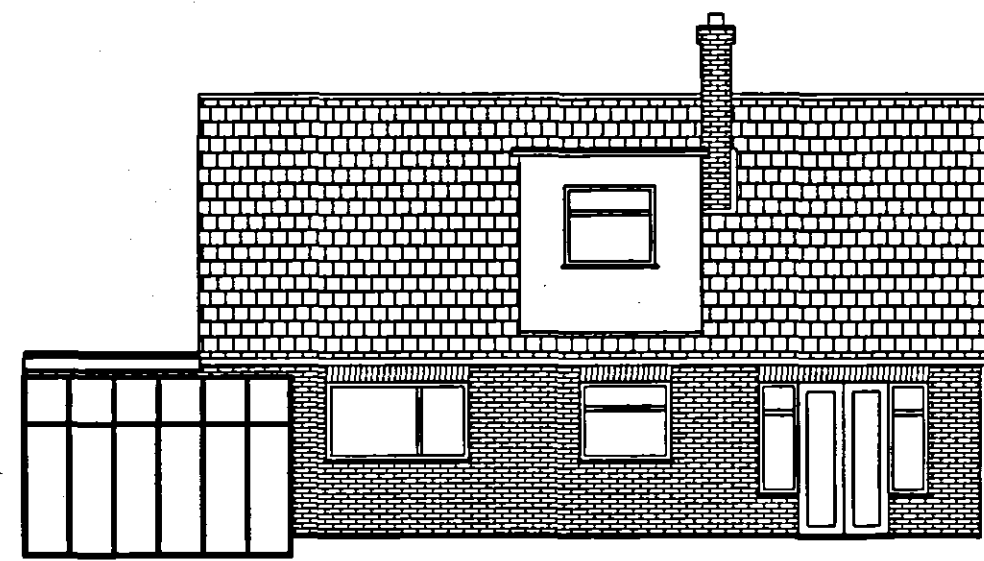


EXISTING REAR ELEVATION

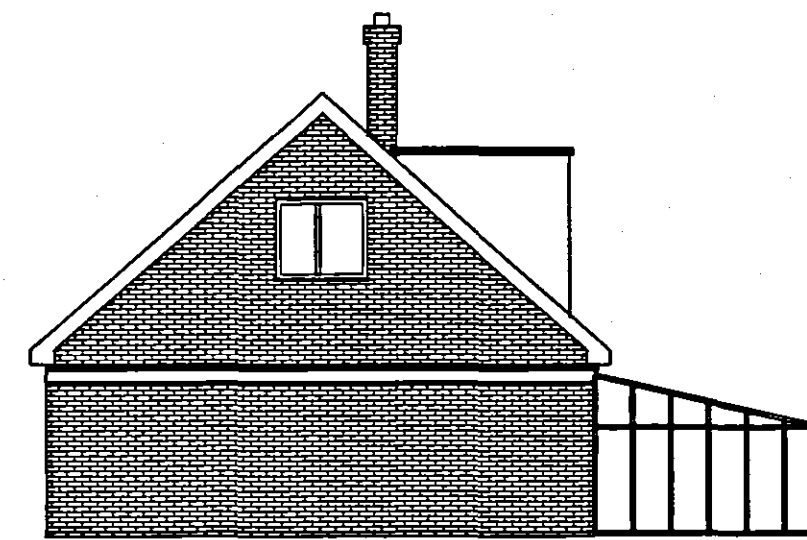


EXISTING SIDE ELEVATION

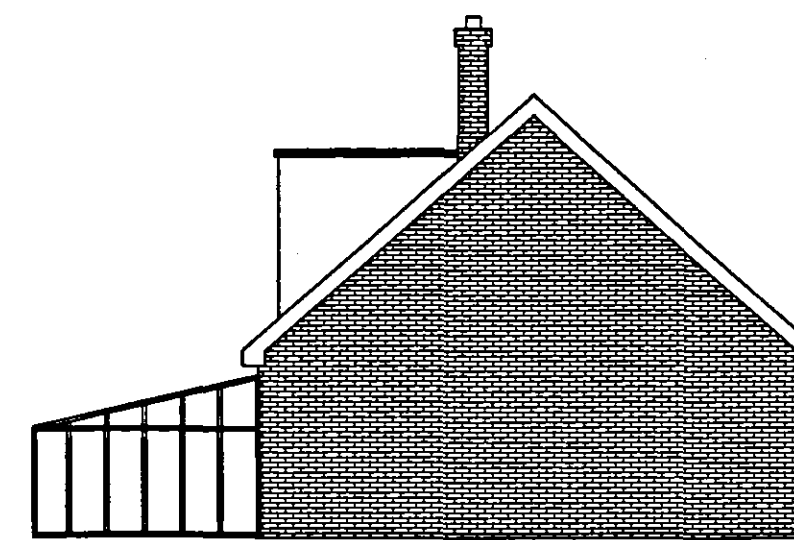


EXISTING SIDE ELEVATION

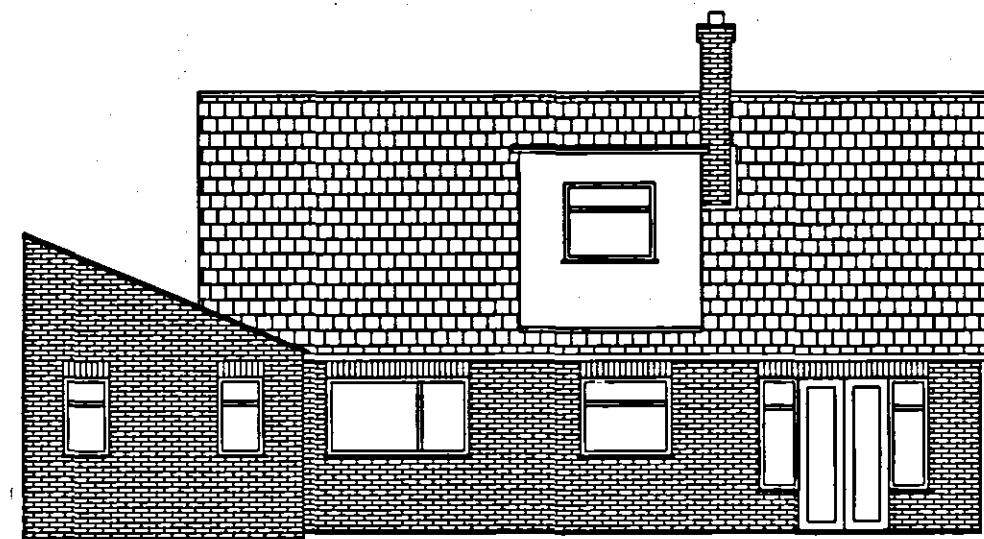


PROPOSED REAR ELEVATION

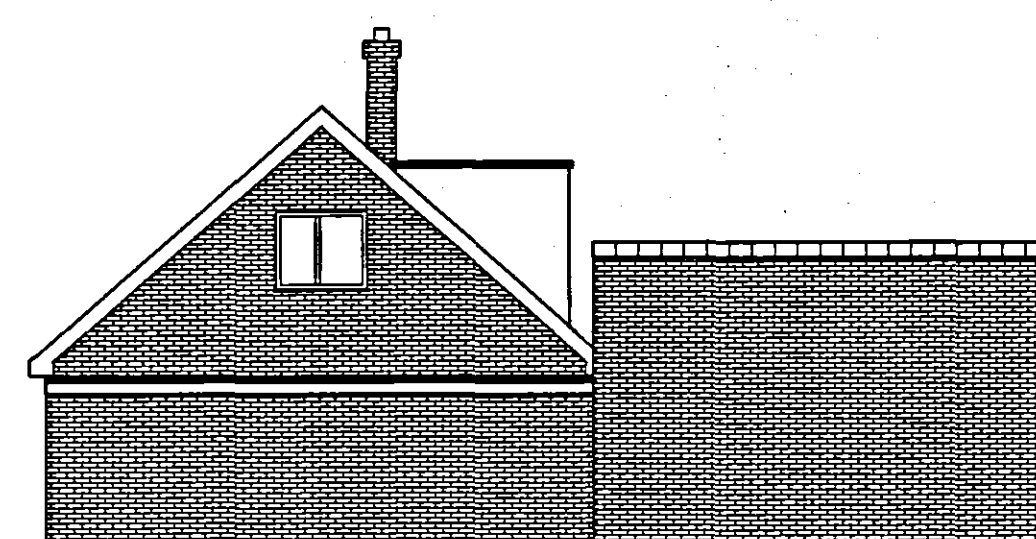


PROPOSED SIDE ELEVATION

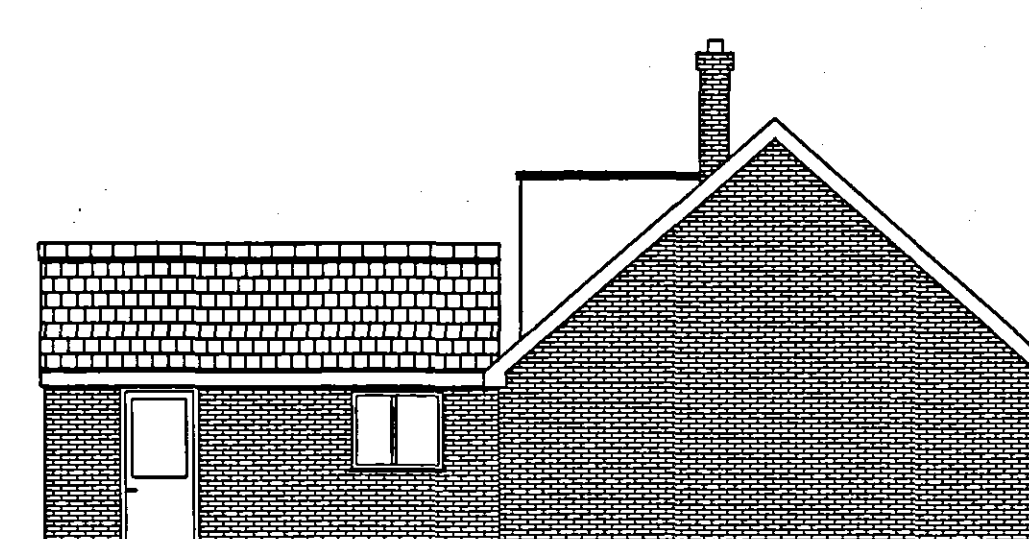

PROPOSED SIDE ELEVATION

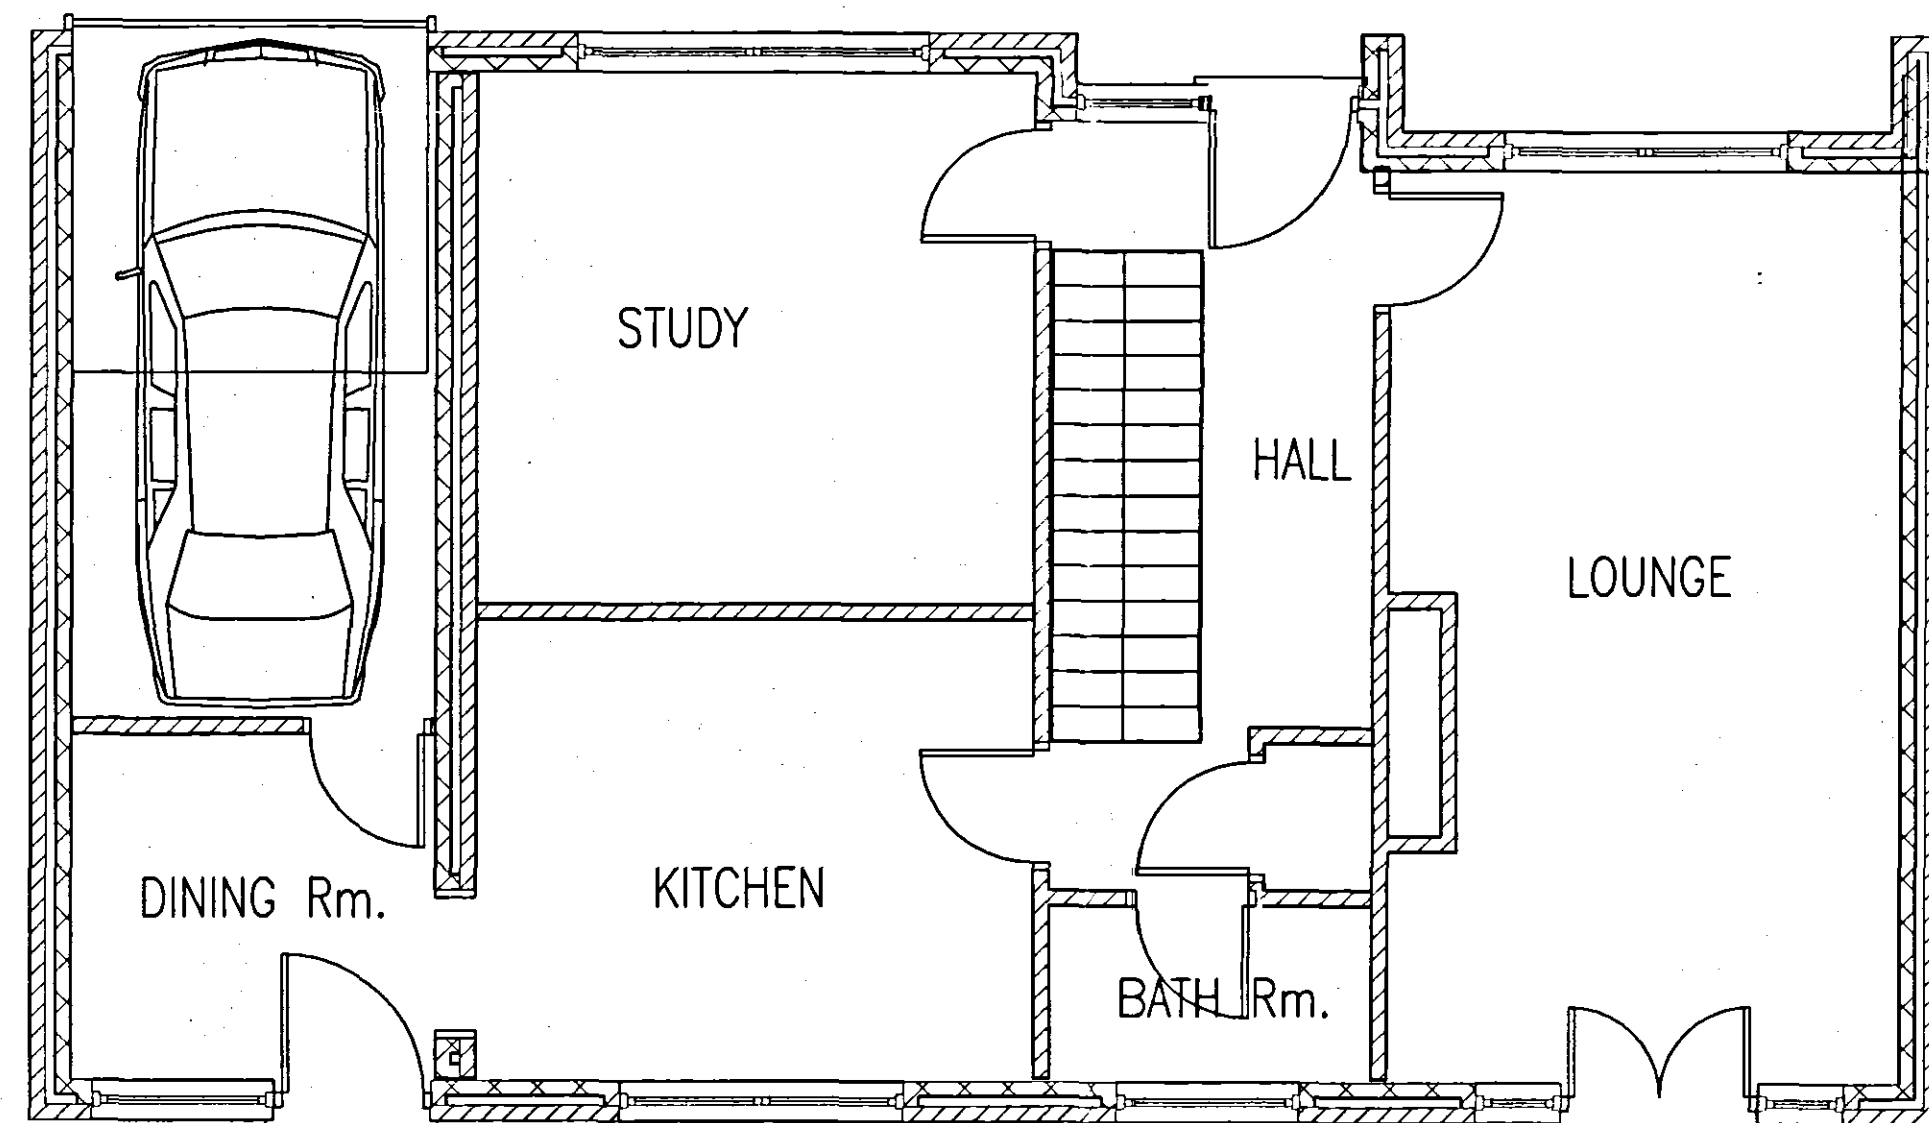

EXISTING GROUND FLOOR LAYOUT

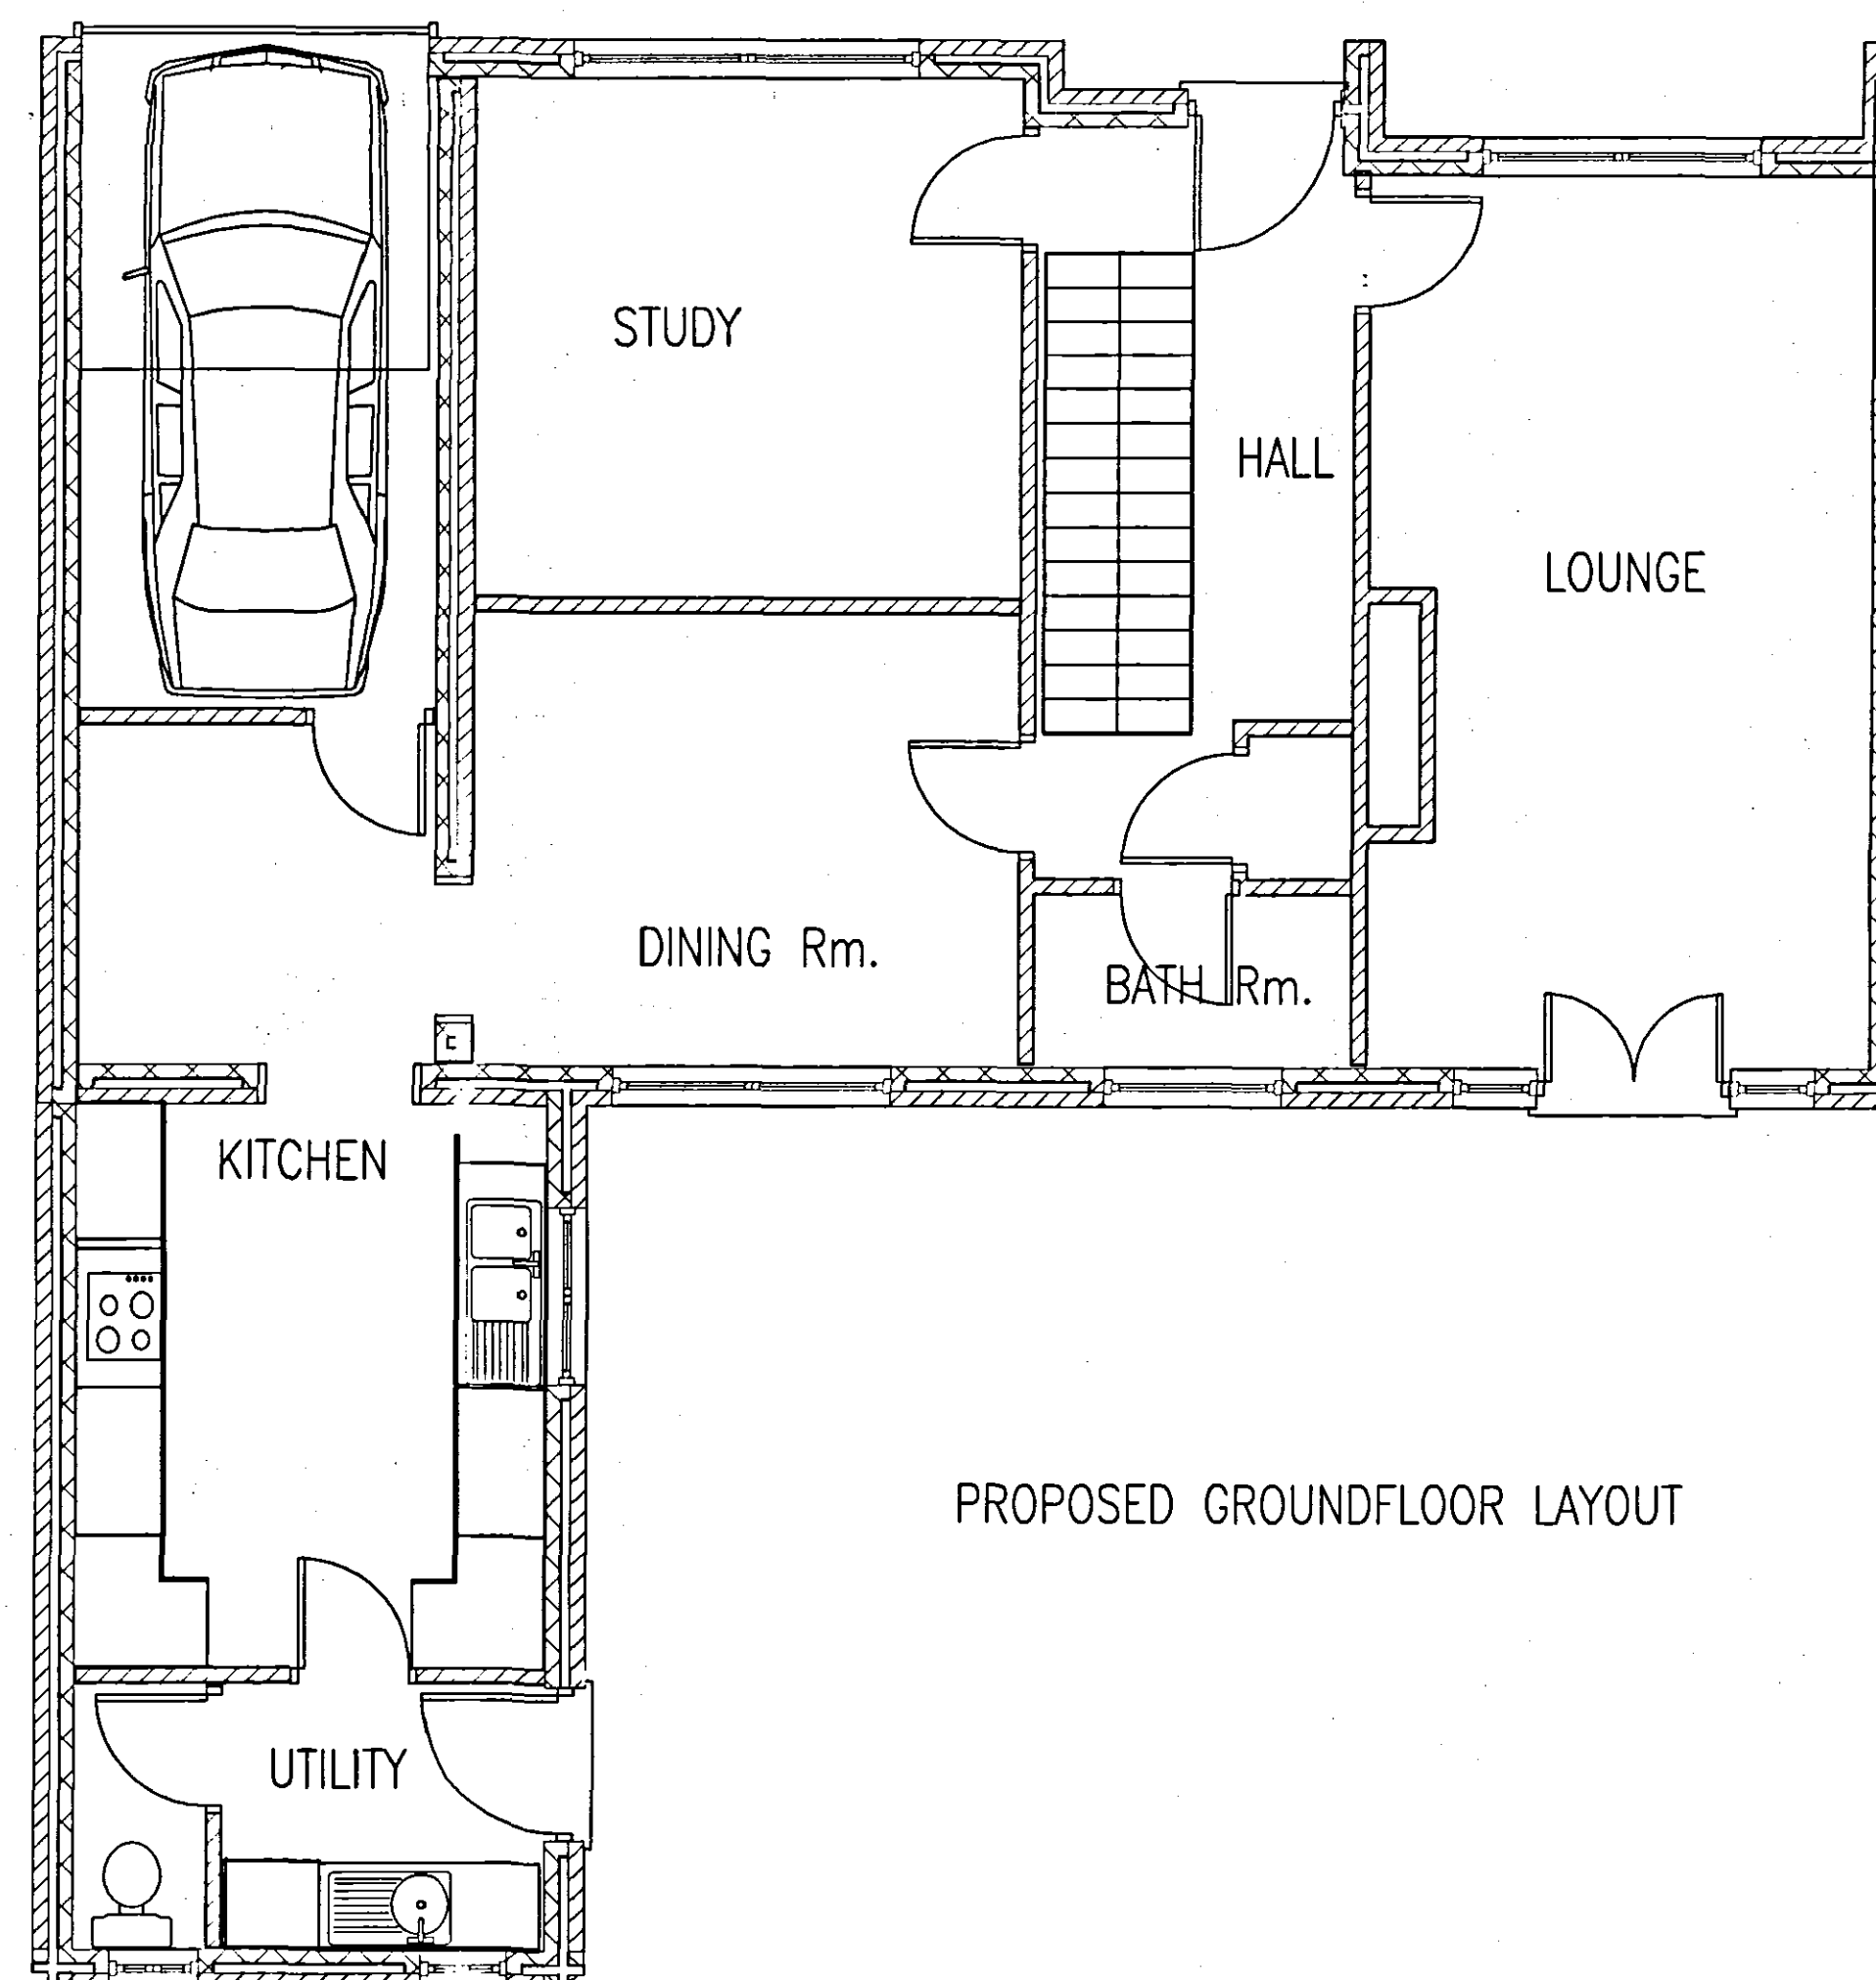

PROPOSED GROUND FLOOR LAYOUT

SHDC
PLANNING & DEVELOPMENT
1 2 JAN 2006
Ref. 0040/06

WENMAN BUILDING DESIGN
10 BROADGATE
WHAPLODE DROVE
SPALDING
LINCS. PE12 OTN

CLIENT:
MR & MRS GENT
46 WOOLRAM WYGATE
SPALDING

DRWG. No: WEN/1019a
SINGLE STOREY REAR EXTENSION

DRAWING DETAILS:
EXISTING GROUND FLOOR LAYOUT
PROPOSED GROUND FLOOR LAYOUT
EXISTING/PROPOSED ELEVATIONS
BLOCK PLAN
SCALES: 1:50 1:100 1:500

NOTES: PLANNING APPLICATION

DETERMINED
PLAN