




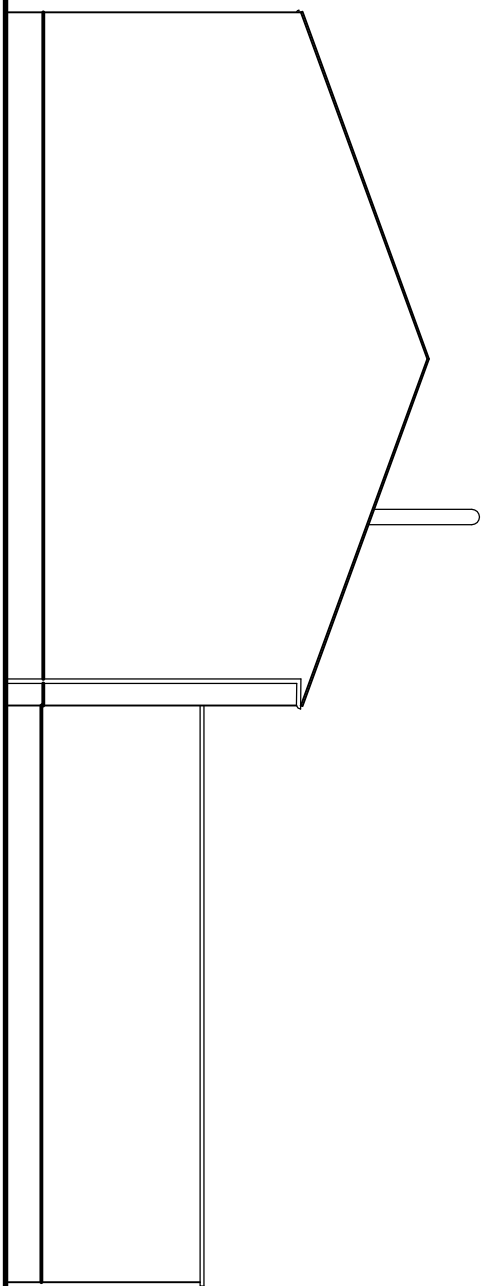



SIDE ELEVATION

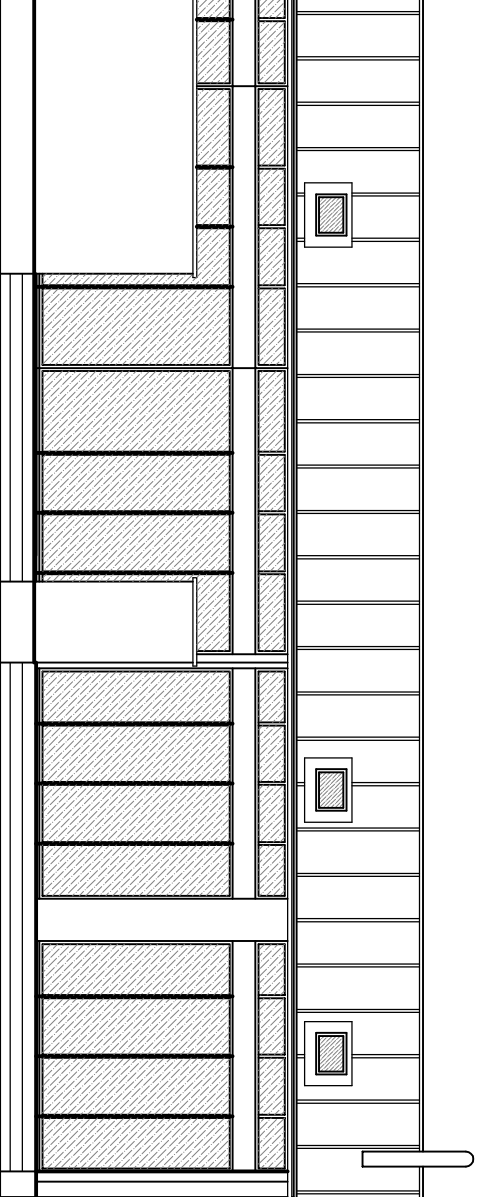

REAR ELEVATION

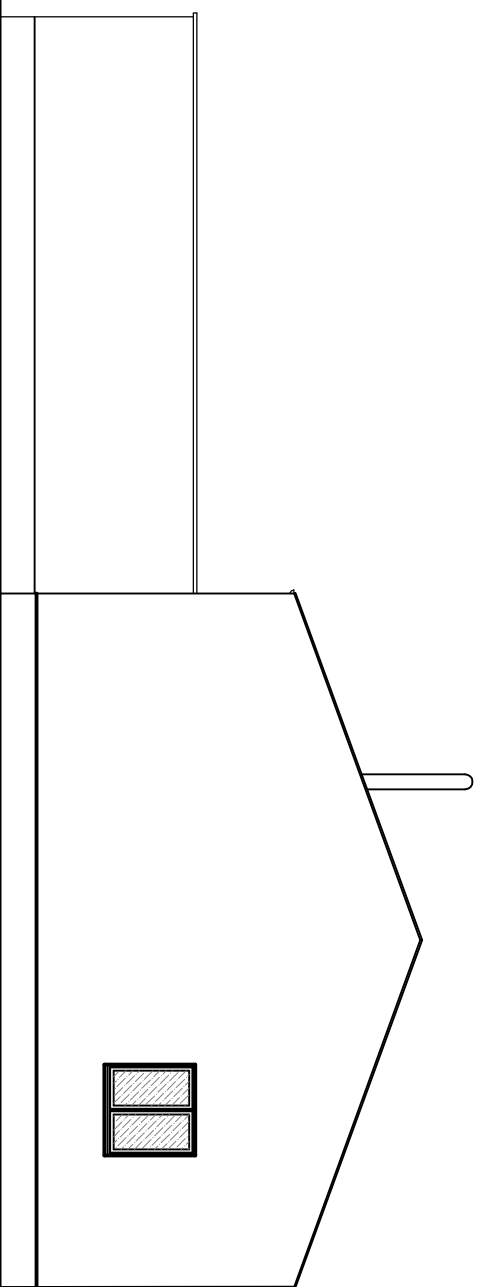

SIDE ELEVATION

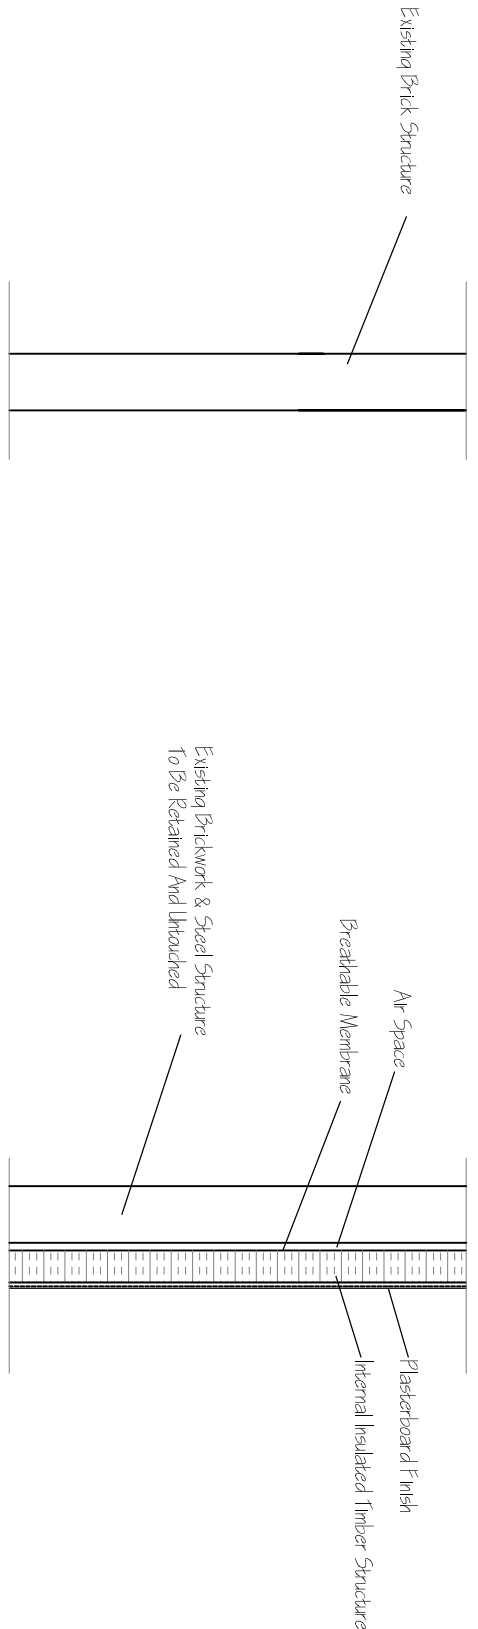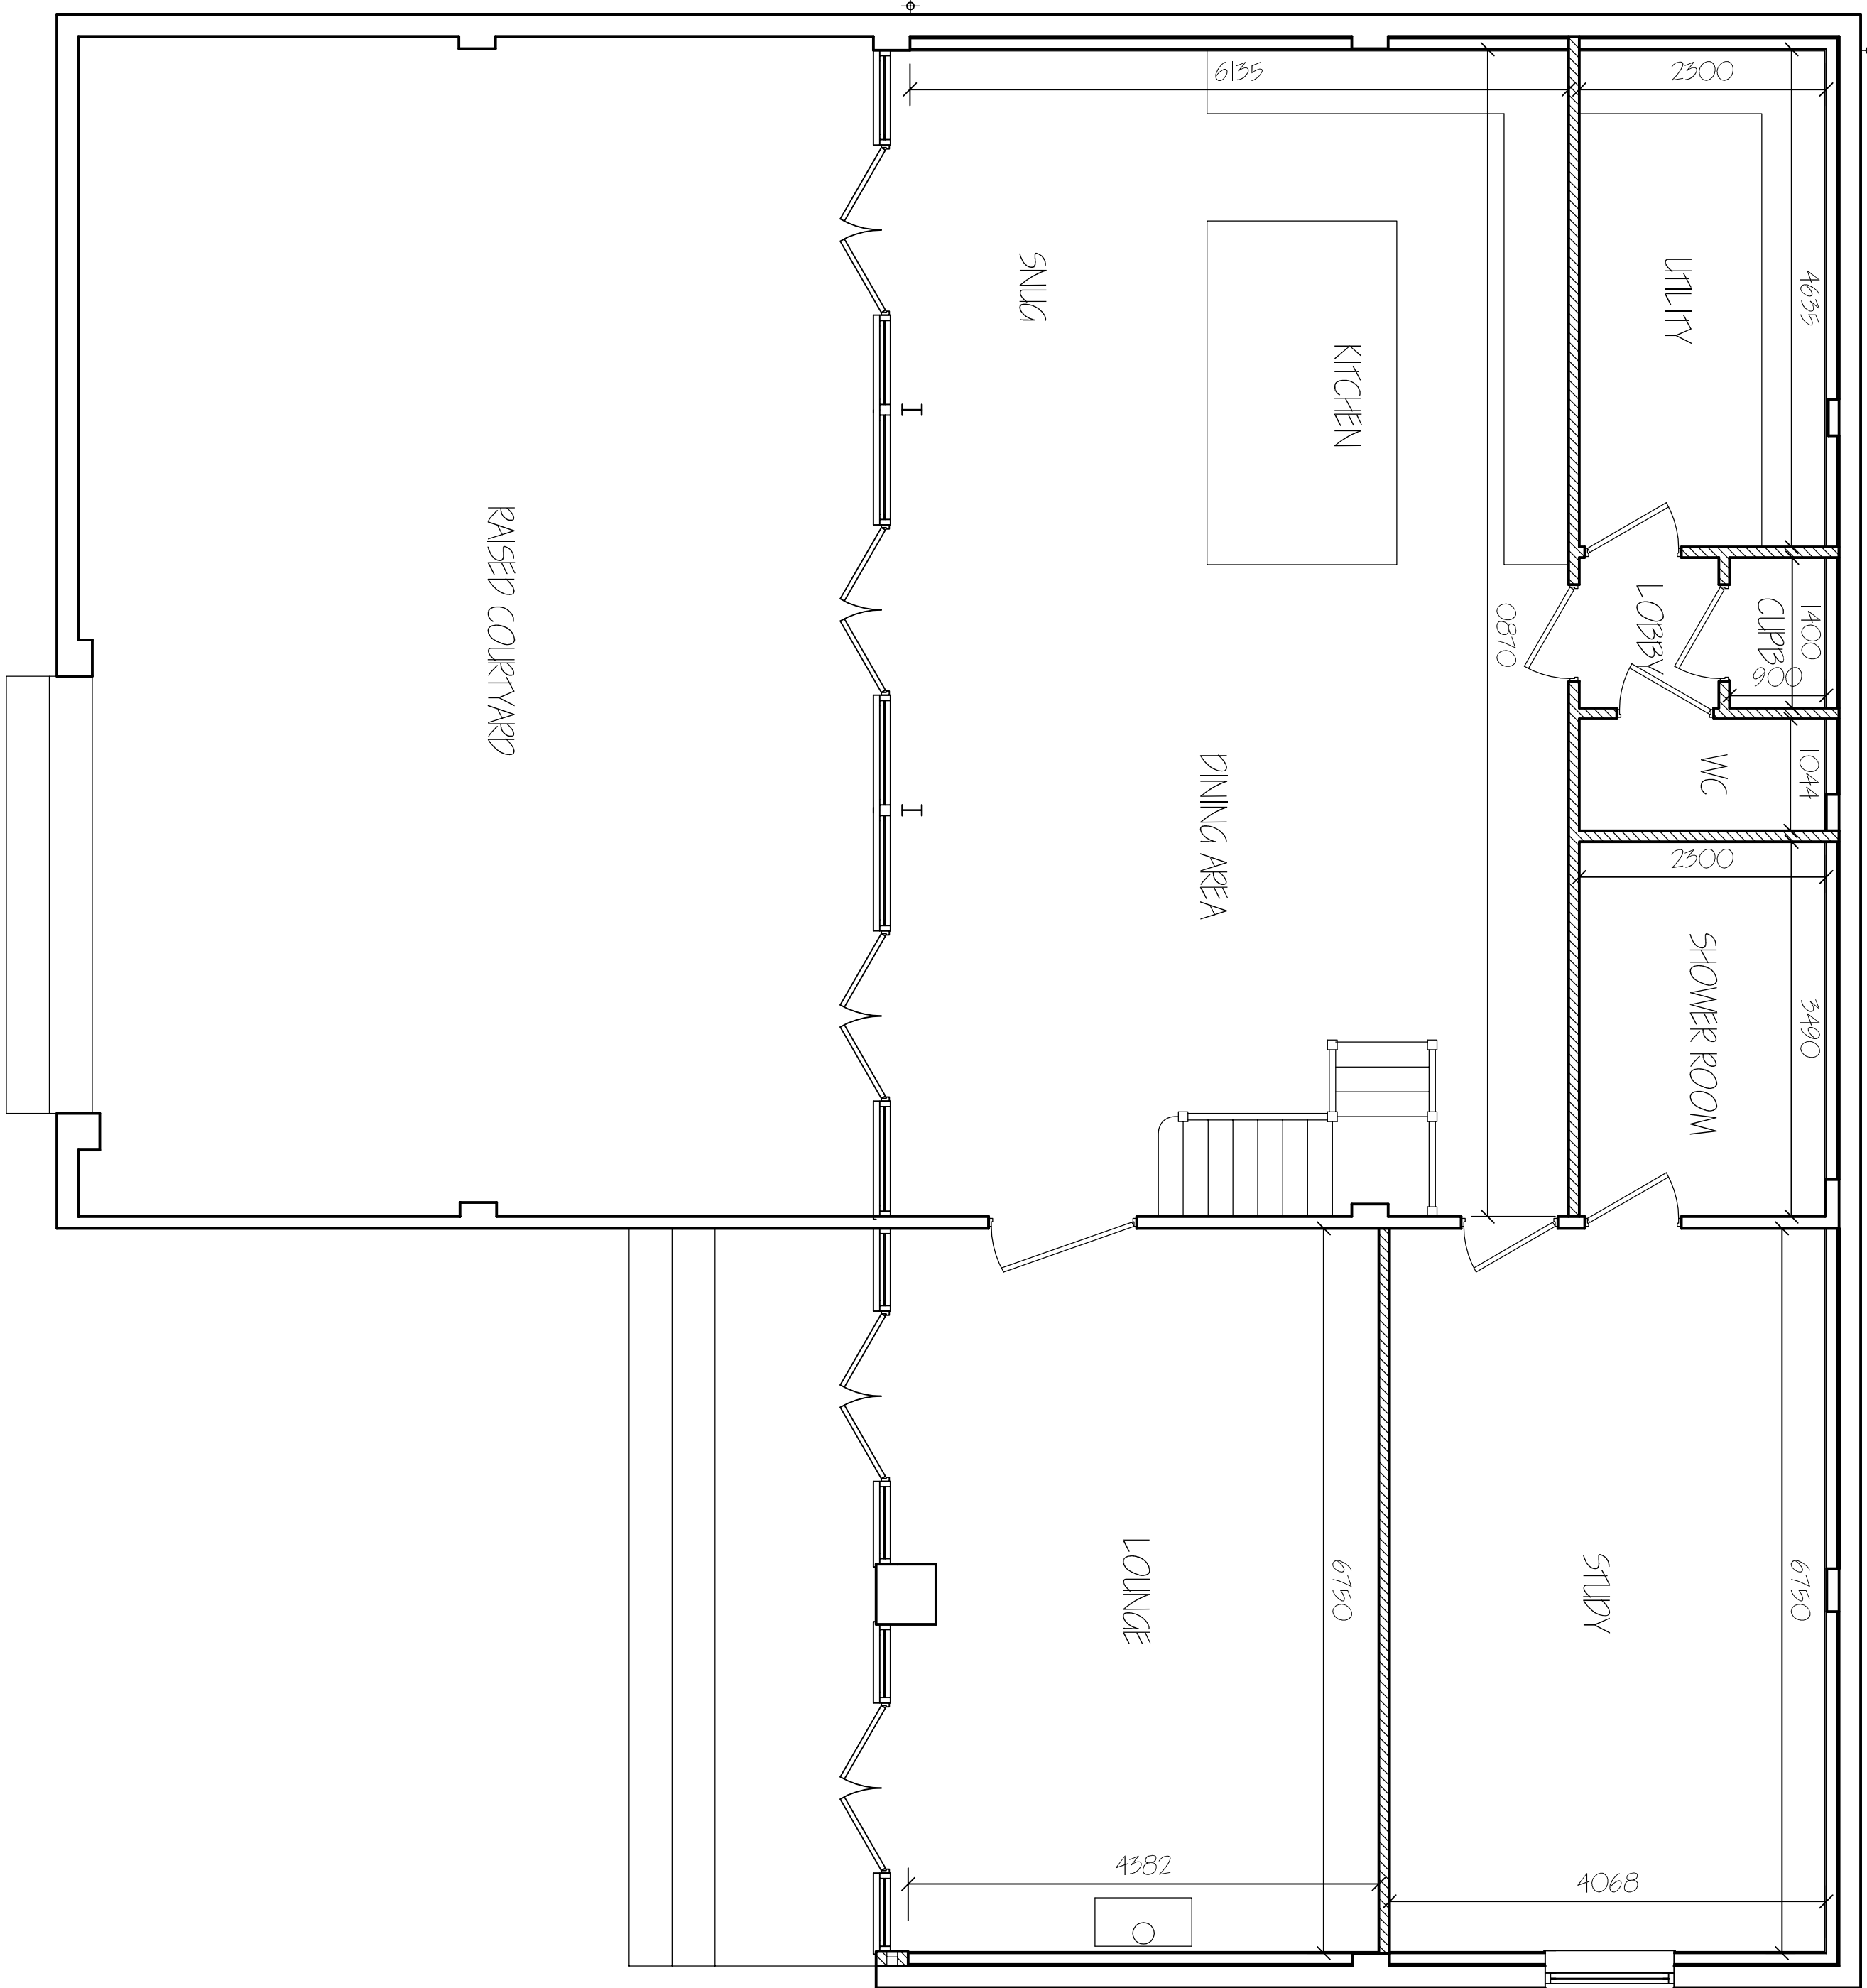

INDICATIVE NEW WALLING DETAIL 1:20

1	CLARK COUNTY	DATE	01/22/24
2	PROJECT	DATE	
3			
4			
