


NOTE :-
ALL LEVELS RELATE TO METRES
ABOVE O.D. NEWLY



NOTE :-
FINISHED FLOOR LEVELS TO BE
AT 3.25m ABOVE O.D. NEWLY.

SITE PLAN & PROPOSED SITE LEVELS
1:500

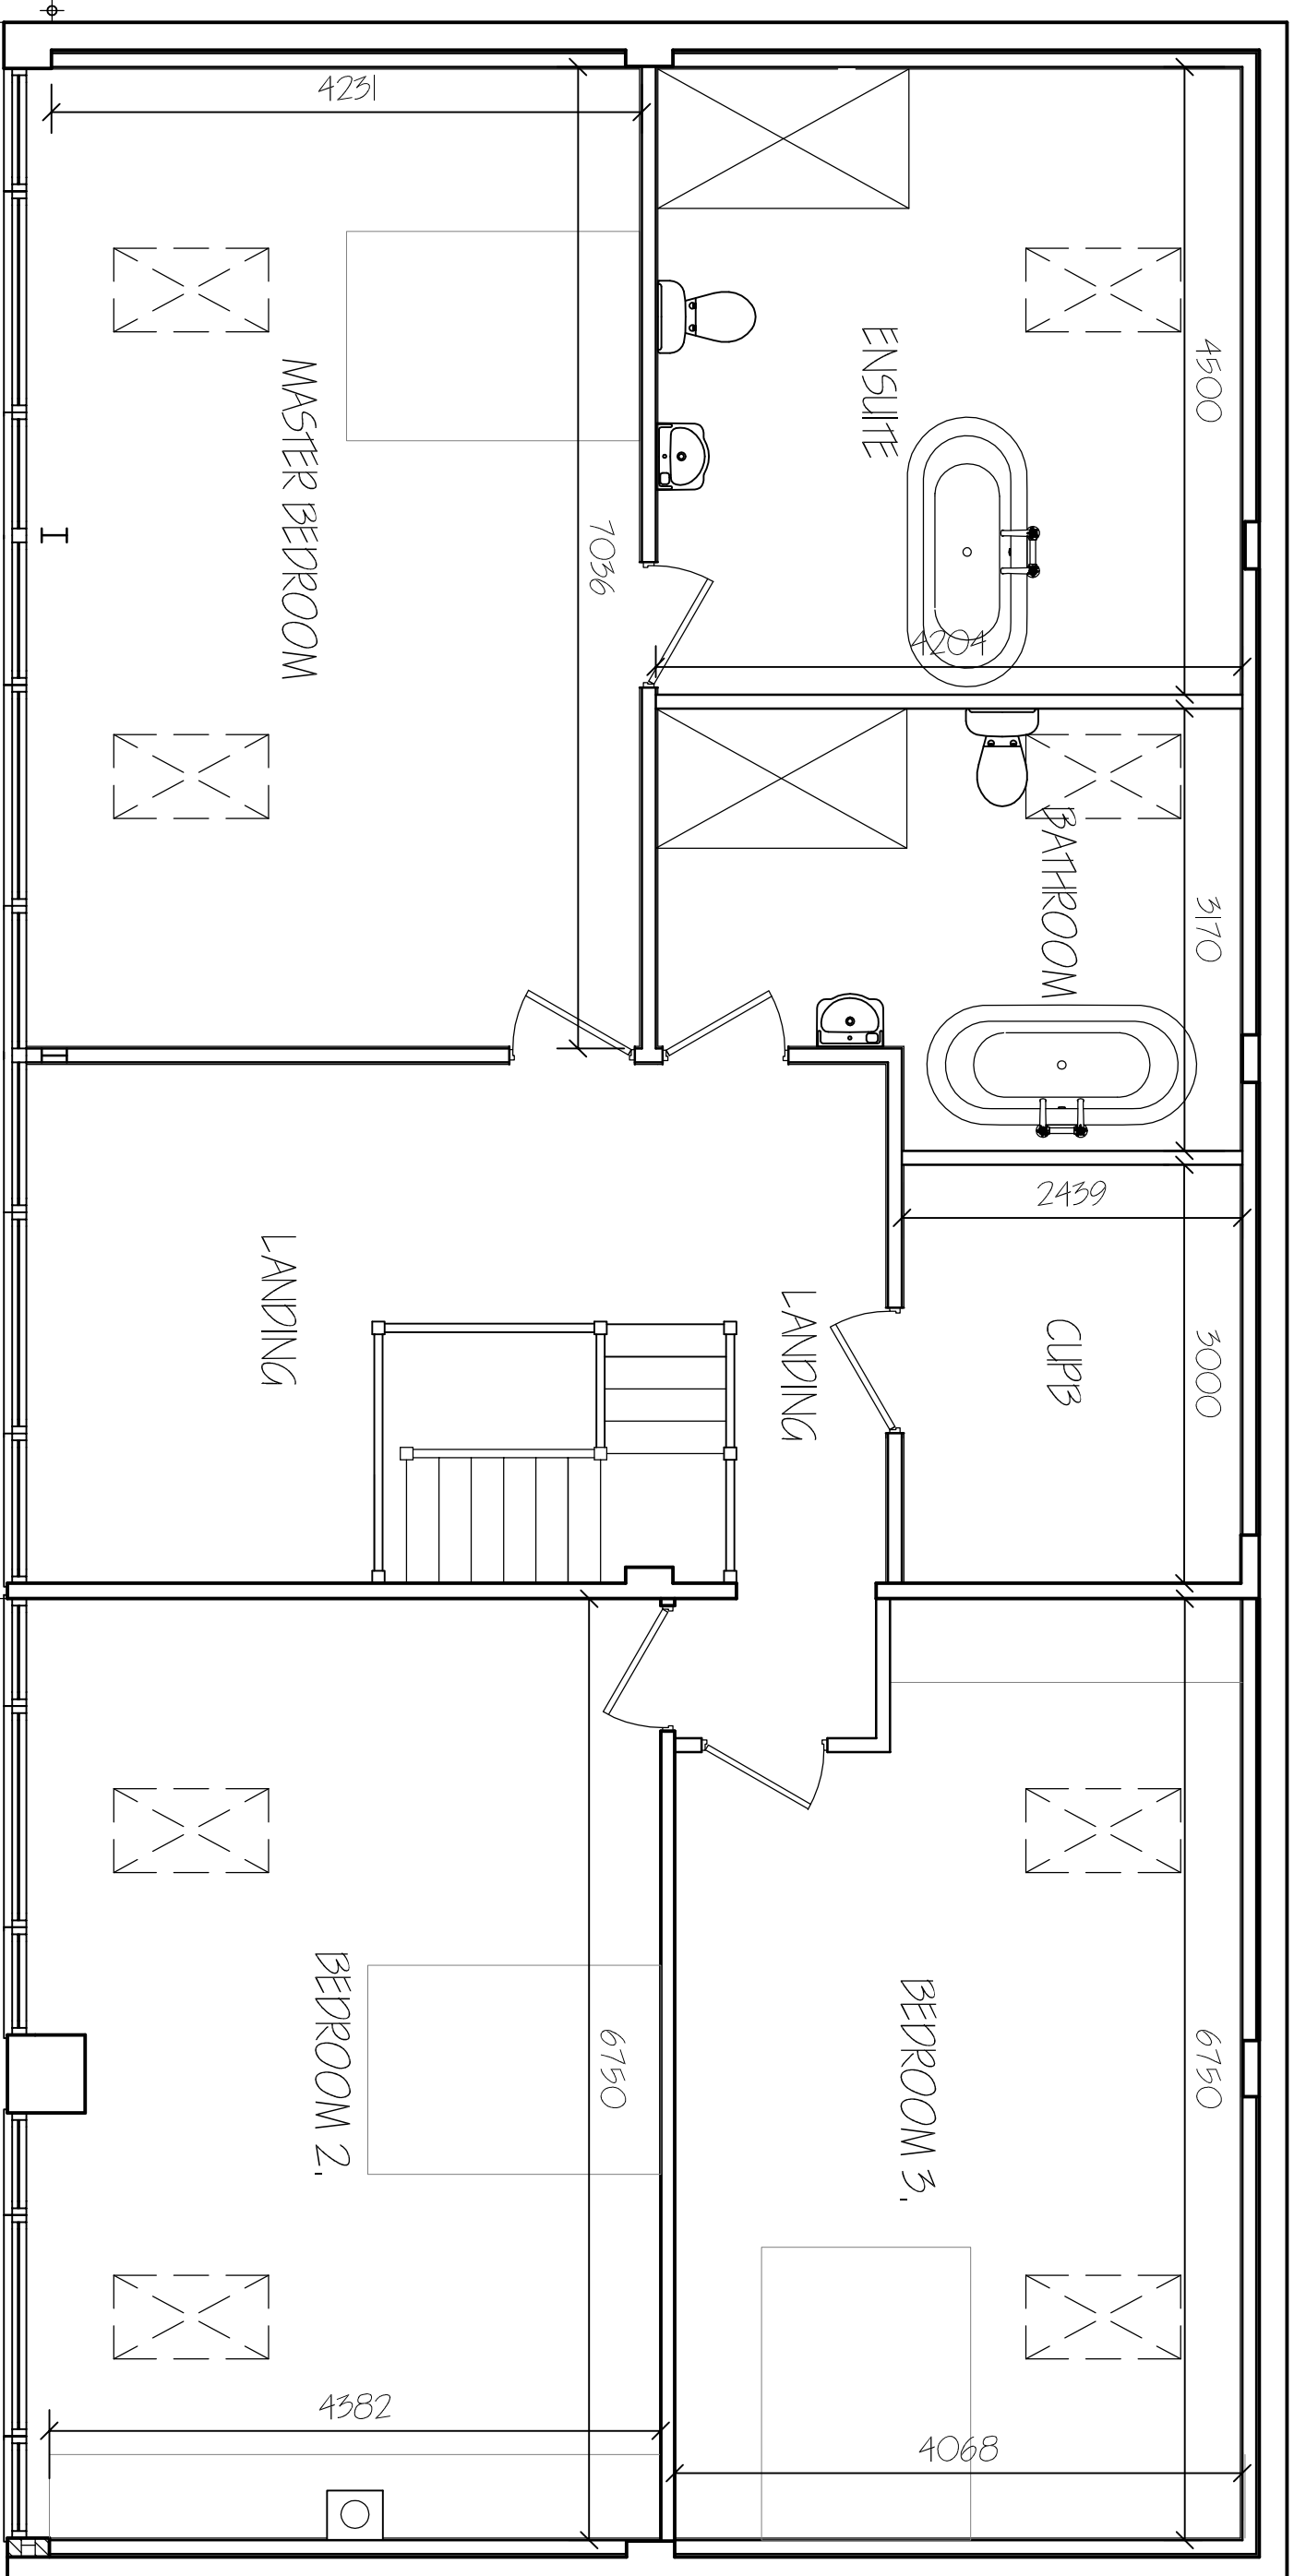

Existing Access to be upgraded to LC Highways Specification

[illegible]