




3. FROM ABOVE ARBITRARY POINT

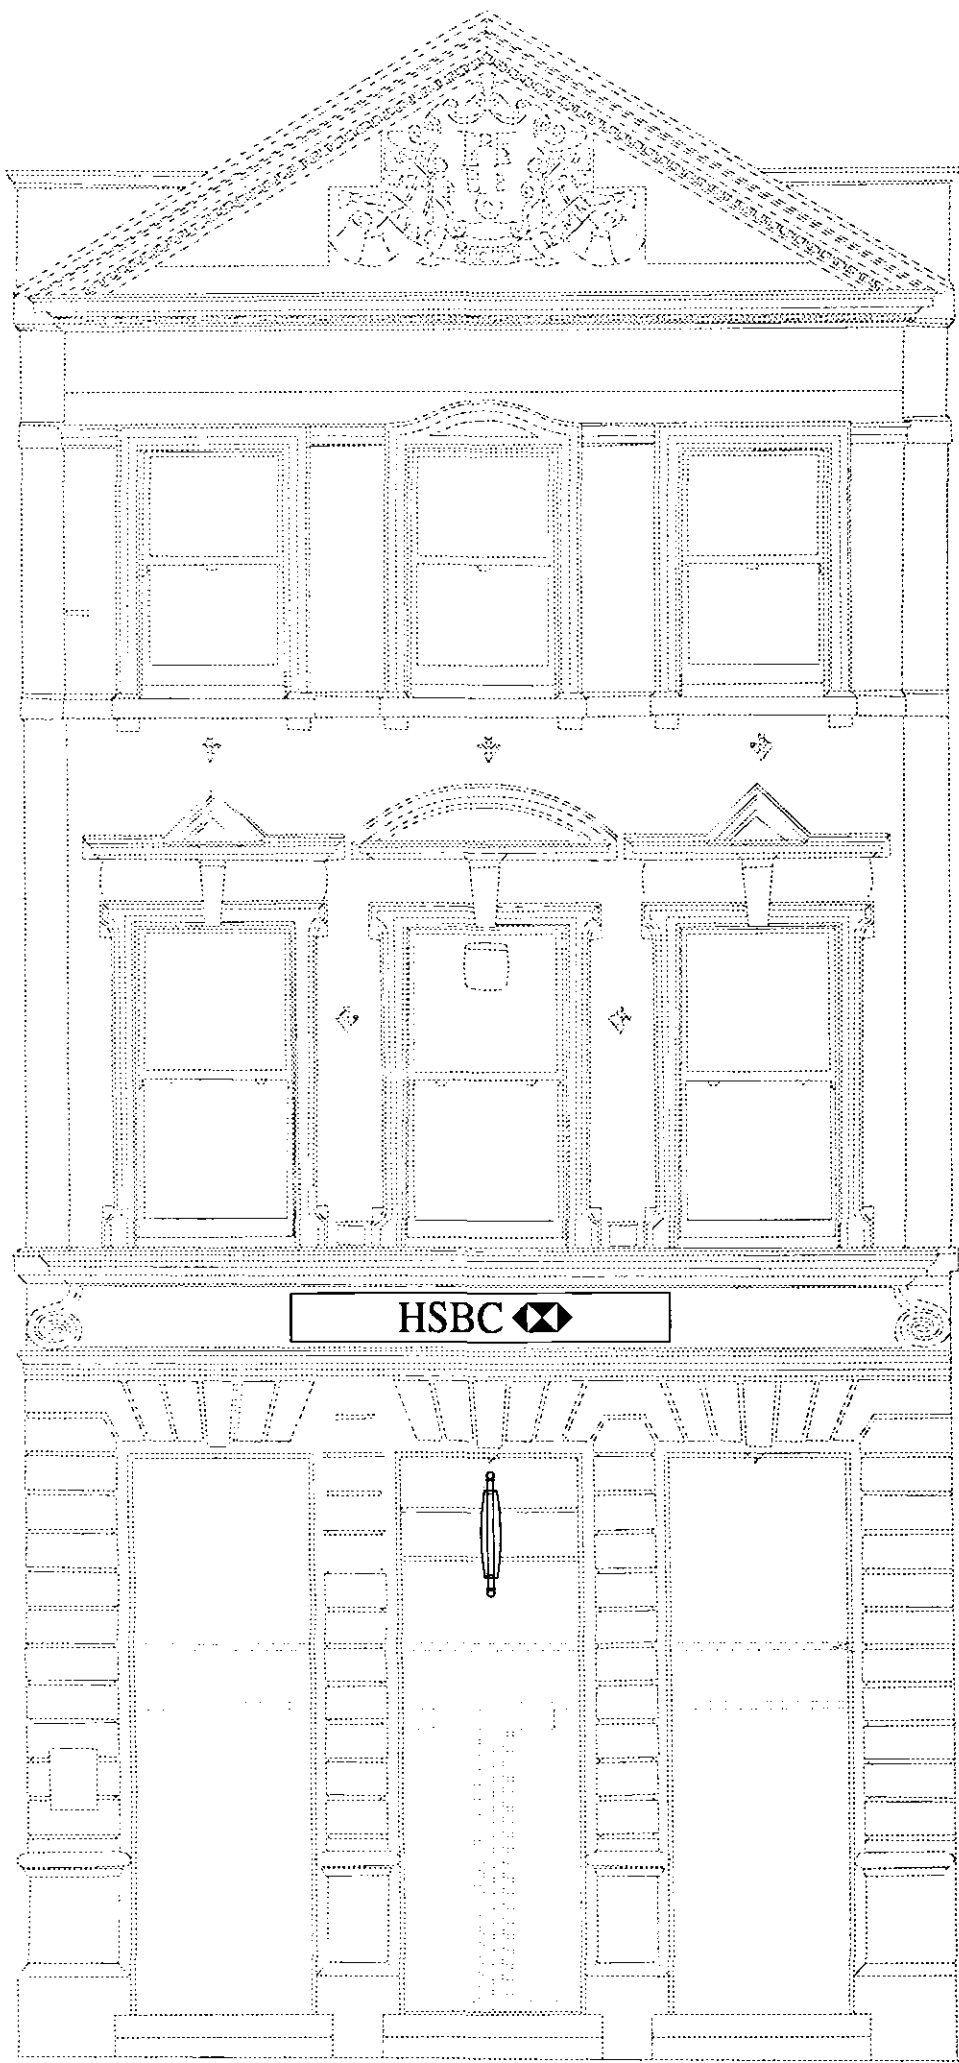

scale — metres

SHDC
PLANNING & DEVELOPMENT
12 JAN 2006
Ref. 004106

EXISTING MARKET
PLACE ELEVATION

All dimensions to be verified by the Contractor on site. Do not scale drawings, work to figured dimensions only.

HSBC RETAIL BRANCH DEVELOPMENT PROGRAMME	164 - SPALDING, MARKET PLACE				DRAWING		EXISTING MARKET PL ACE		 TALBOT CHAMBERS 2 NORTH CHURCH STREET SHEFFIELD S1 2DH TEL 0114 2490944 FAX 0114 2490966 www.axis-architecture.co.uk
					ELEVATION				
					SCALE	1/50 @ A1	DATE	DEC 2005	
					1/100 @ A3				
					JOB No	25061	DRG No	EX_ELE1	
DRAWN BY		AXIS		CHECKED BY		-			