



HSBC BANK PLC, SPALDING, MARKET PLACE
Bullet Point Scope of Works 20.12.05

- SHOPFRONT MODIFIED AND TO INCORPORATE :
NEW TTW ATM
NEW SIGNAGE AND MARKETING
NEW RAMP TO ENTRANCE

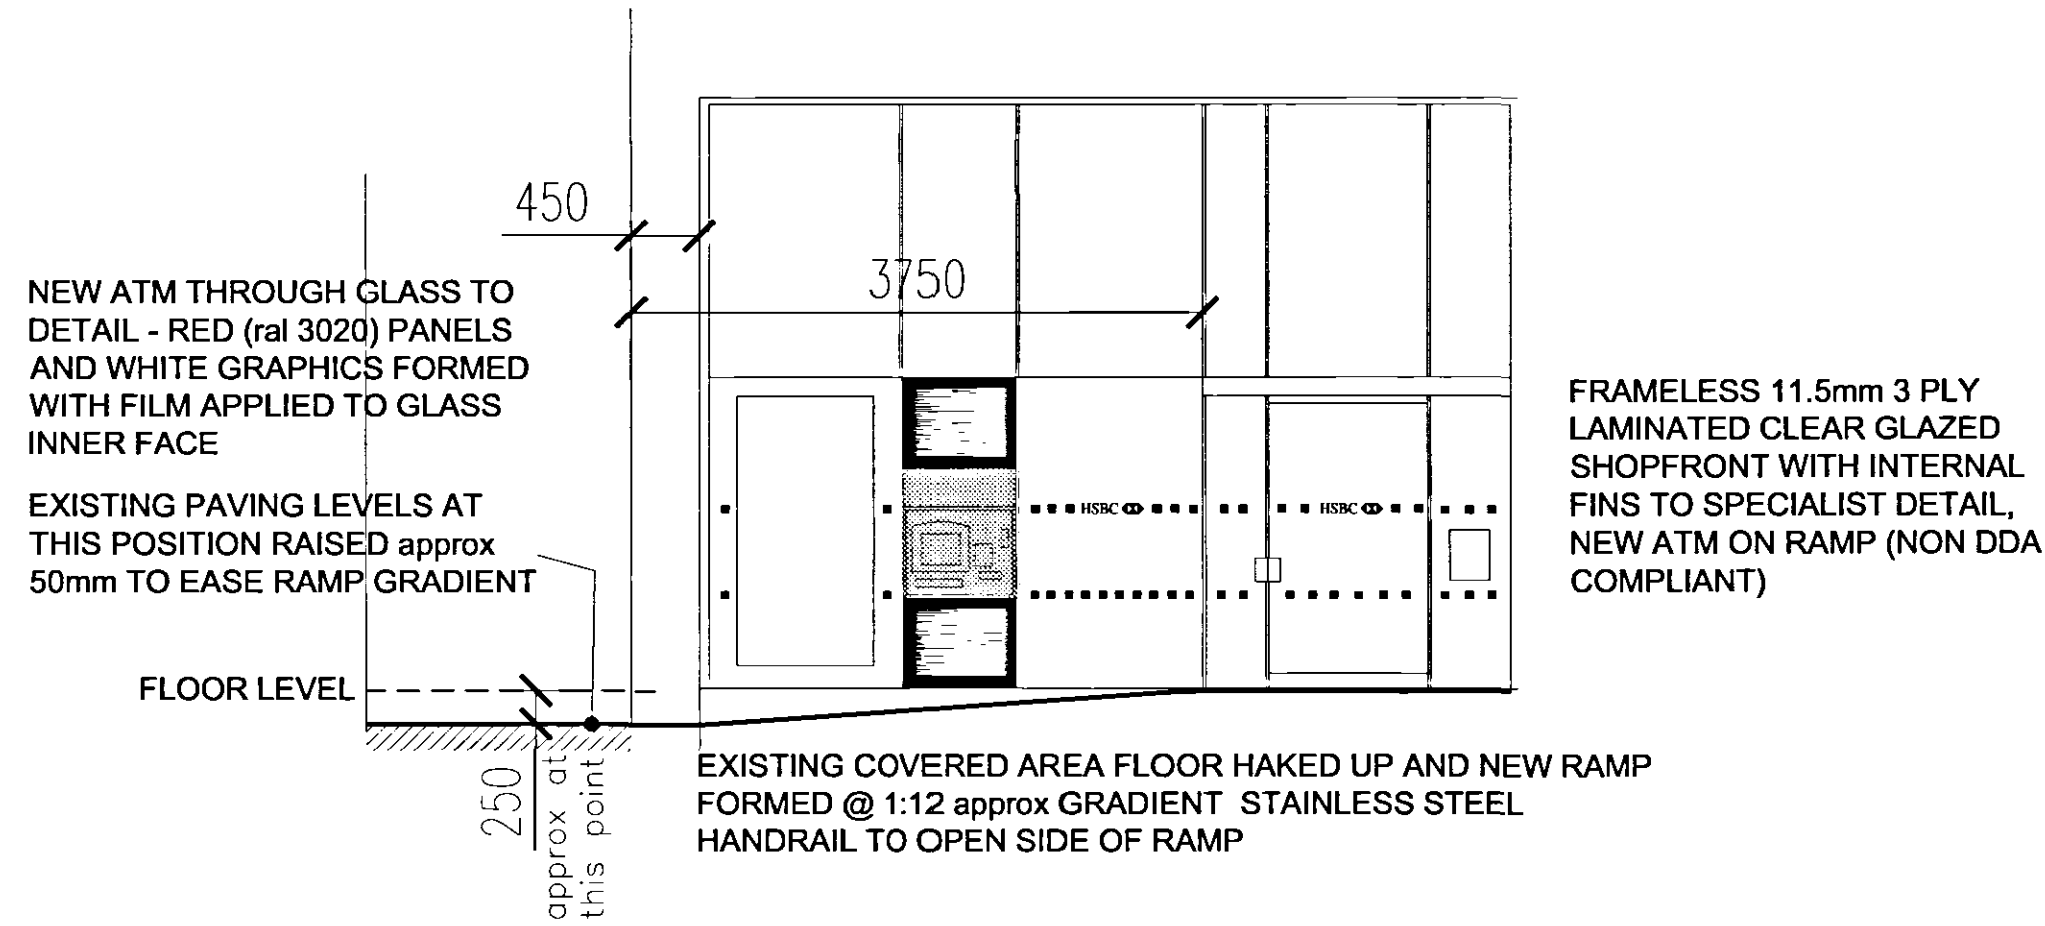

ELEVATION
WITHIN PORTICO

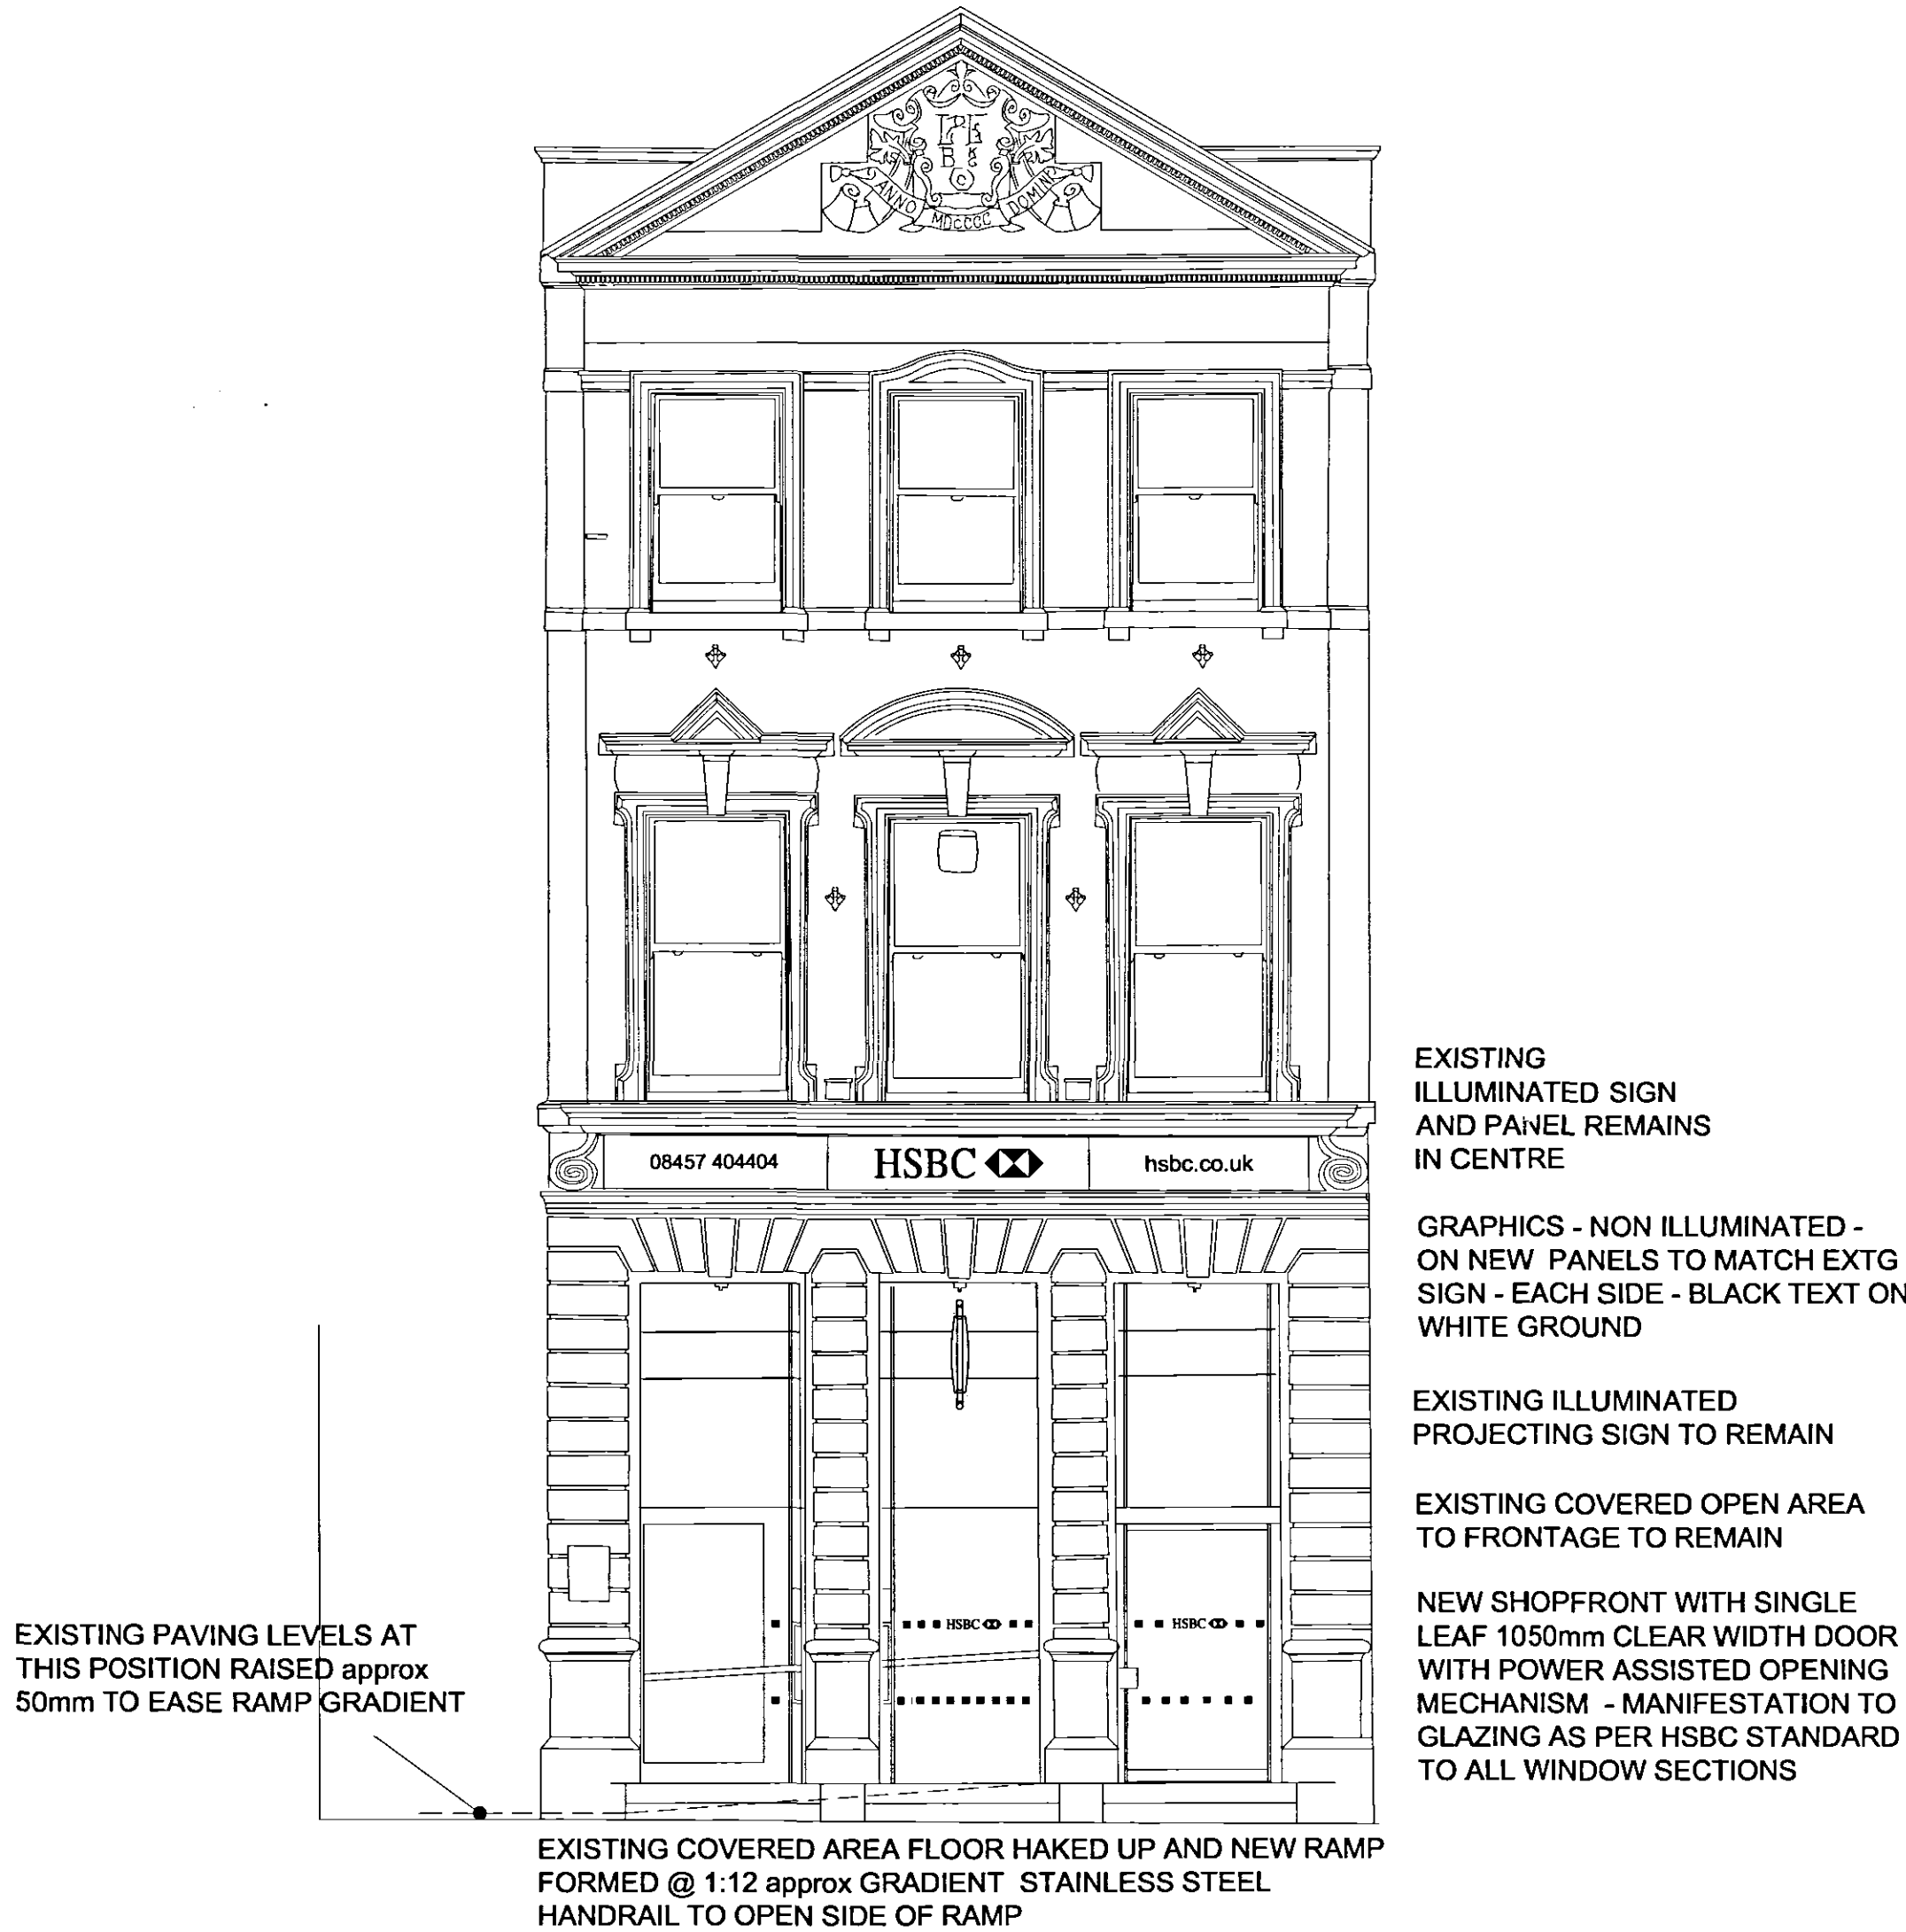

ELEVATION FROM
STREET

SHDC
PLANNING & DEVELOPMENT
12 JAN 2006
Ref. 004106

PROPOSED MAIN
ELEVATION
REVISED 5.01.06

All dimensions to be verified by the Contractor on site. Do not scale drawings, work to figured dimensions only.