

NOTES:
All dimensions to be checked on site. Do not scale from this drawing.


KEY

- Fire Safety Signs
- | | |
|------------------------------|----------------------------|
| SI12 - Fire Action Notice | S20 - Fire Exit Keep Clear |
| SI13 - Fire Door Keep Shut | S22 - Fire Exit |
| SI14 - Fire Door Keep Locked | S25 - Push Bar To Open |
| SC - Briton 2003 self closer | |

Fire Extinguishers

- | | |
|-----------------------------------|---|
| Water |  |
| Foam (AFFF) |  |
| Carbon Dioxide (CO ₂) |  |
| Powder |  |
| Fire Blanket |  |
| Fixed Foam |  |

MAIN ELEVATION

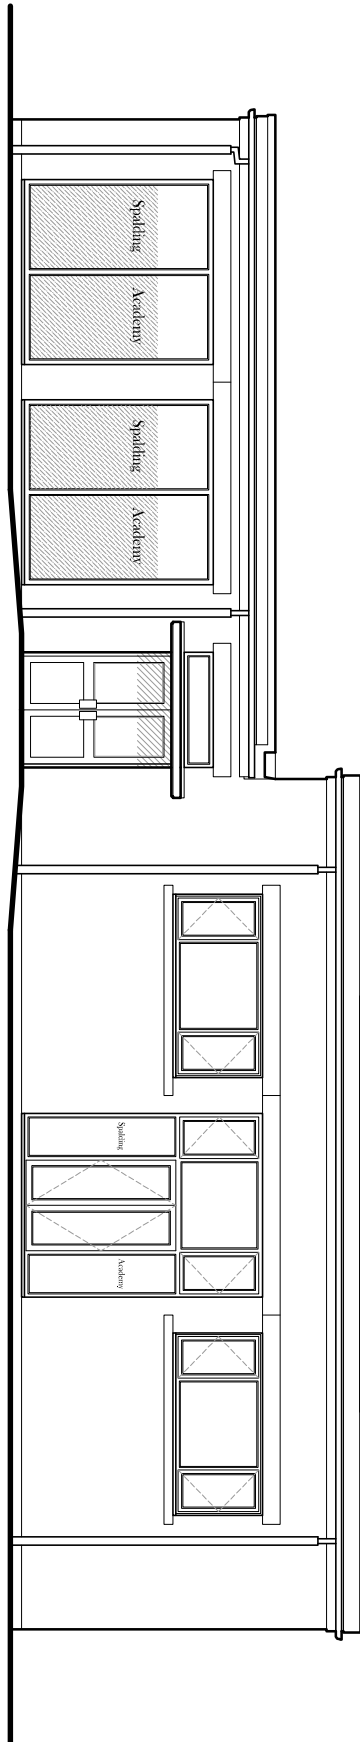

Existing window removed, brickwork below removed to DPC level and full height tongued and grooved installed with central double doors. Make good to surfaces as required.

NOTE:
Before work commences on site, at the discretion of LAB's Structural engineer should be consulted and calculations produced to determine necessary a significant amount of masonry is to be removed leaving a 2 brick wide pier and a high percentage of opening along the total length of wall.

NOTES

Before work commences on site, at the discretion of LABC a Structural engineer should be consulted and calculations produced if deemed necessary as a significant amount of masonry is to be removed leaving a 2 brick wide pier and a high percentage of openings along the total length of wall.

GLASS WALLS/DOORS

[illegible]

5

All areas with existing painted linework walls to be lined with 19 x 38mm tie-laminates on vertical DPC @ 40mm c/c's and clad with 12.5mm plasterboard and skimmed.

plasterboard and skimmed

SPALDING ACADEMY.

Job Title

PROPOSED INTERNAL
ALTERATIONS TO STAFF
WING AT SPALDING
ACADEMY, NEVILLE
AVENUE, SPALDING.

ing. In de

**PROPOSED FLOOR
PLAN & FRONT
ELEVATION.**

@AI:

1:30 PM

Date:

Drawn:

RW



Building Design Services
Surveying, Design, Planning & Building Regulations
22 King Edward Street, Shalford, Ipswich, NG3 7NF. TEL: 01990 753327

Drg No.
1107/3

Rev.