


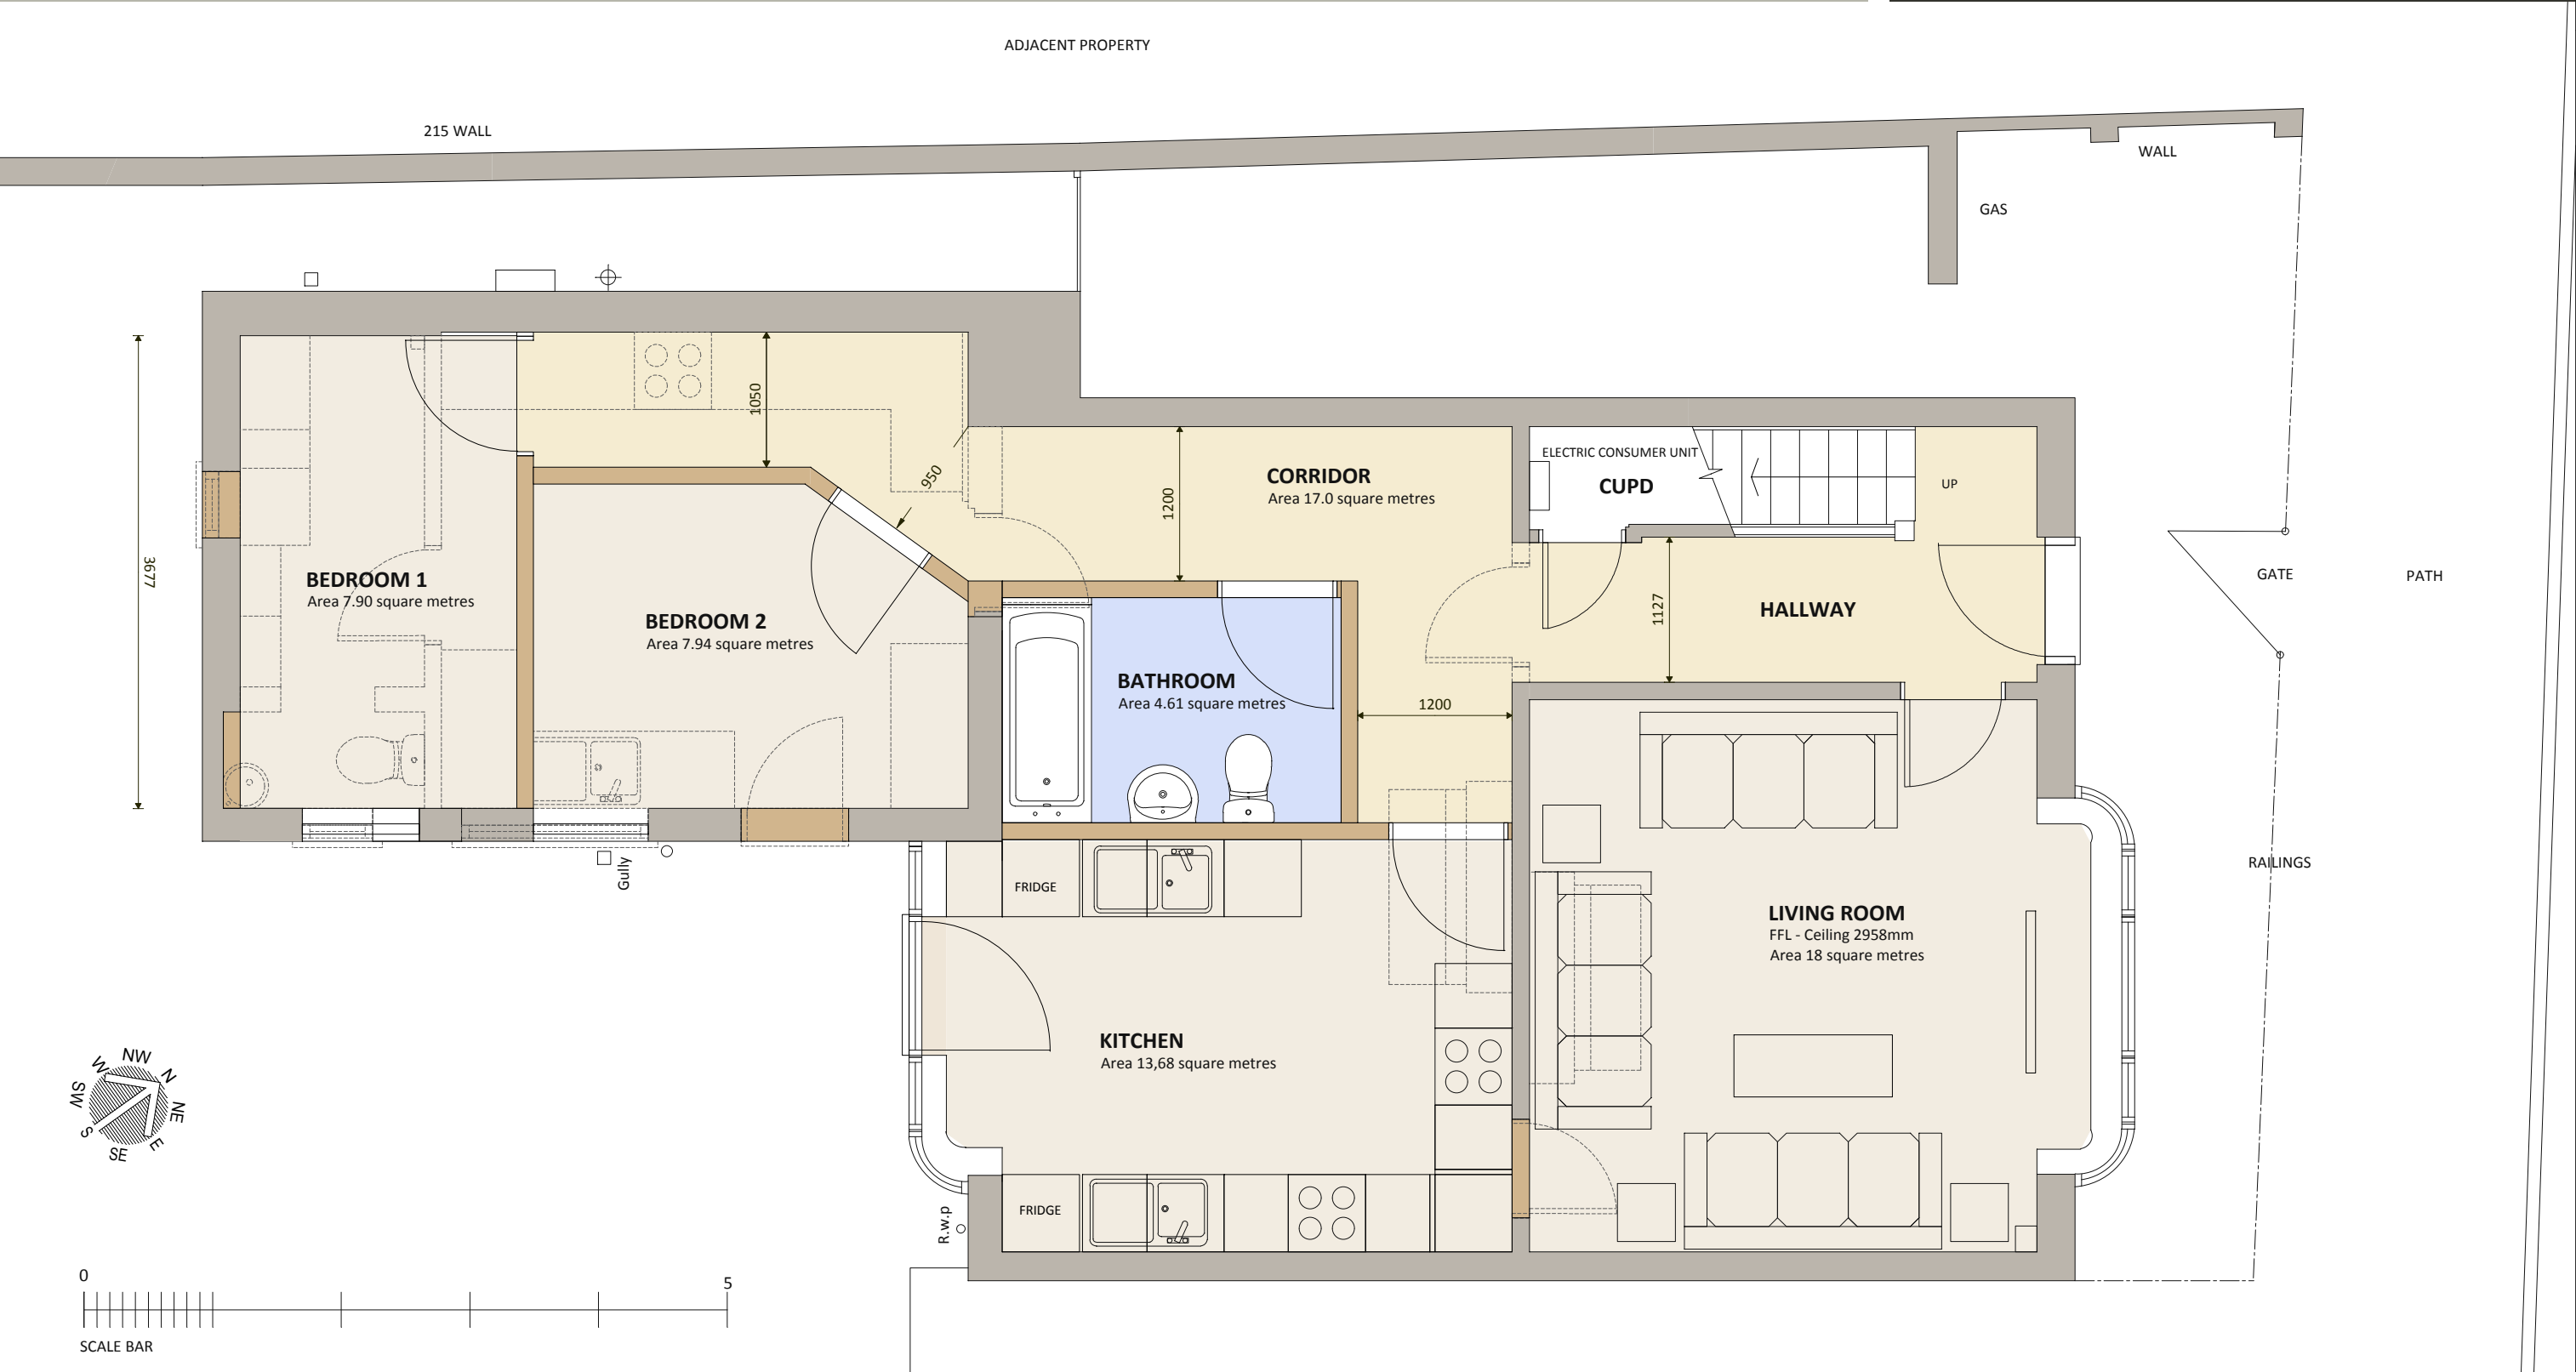

- NOTES

 - 1 Do not scale from the drawings. Dimensions to be checked on site
 - 2 All work to comply with the current building regulations.
 - 3 All drawings are the copyright of sharman architecture.
 - 4 This drawing is intended to identify the main features and principal components. Construction work should be carried out and supervised by experienced and competent personnel and hence exhaustive detail is not required.

title ELEVATIONS	scale 1:50 @ A3	date JULY 2022
contract MR DALE BOWDEN	revision A 15/07/2022 Drawing issued.	

sharman architecture
OAK BARN. WILLOW DROVE. BOROUGH FEN. PETERBOROUGH. PE6 7QB
tel: 07724 529 094 email: paulsharman1@btinternet.com