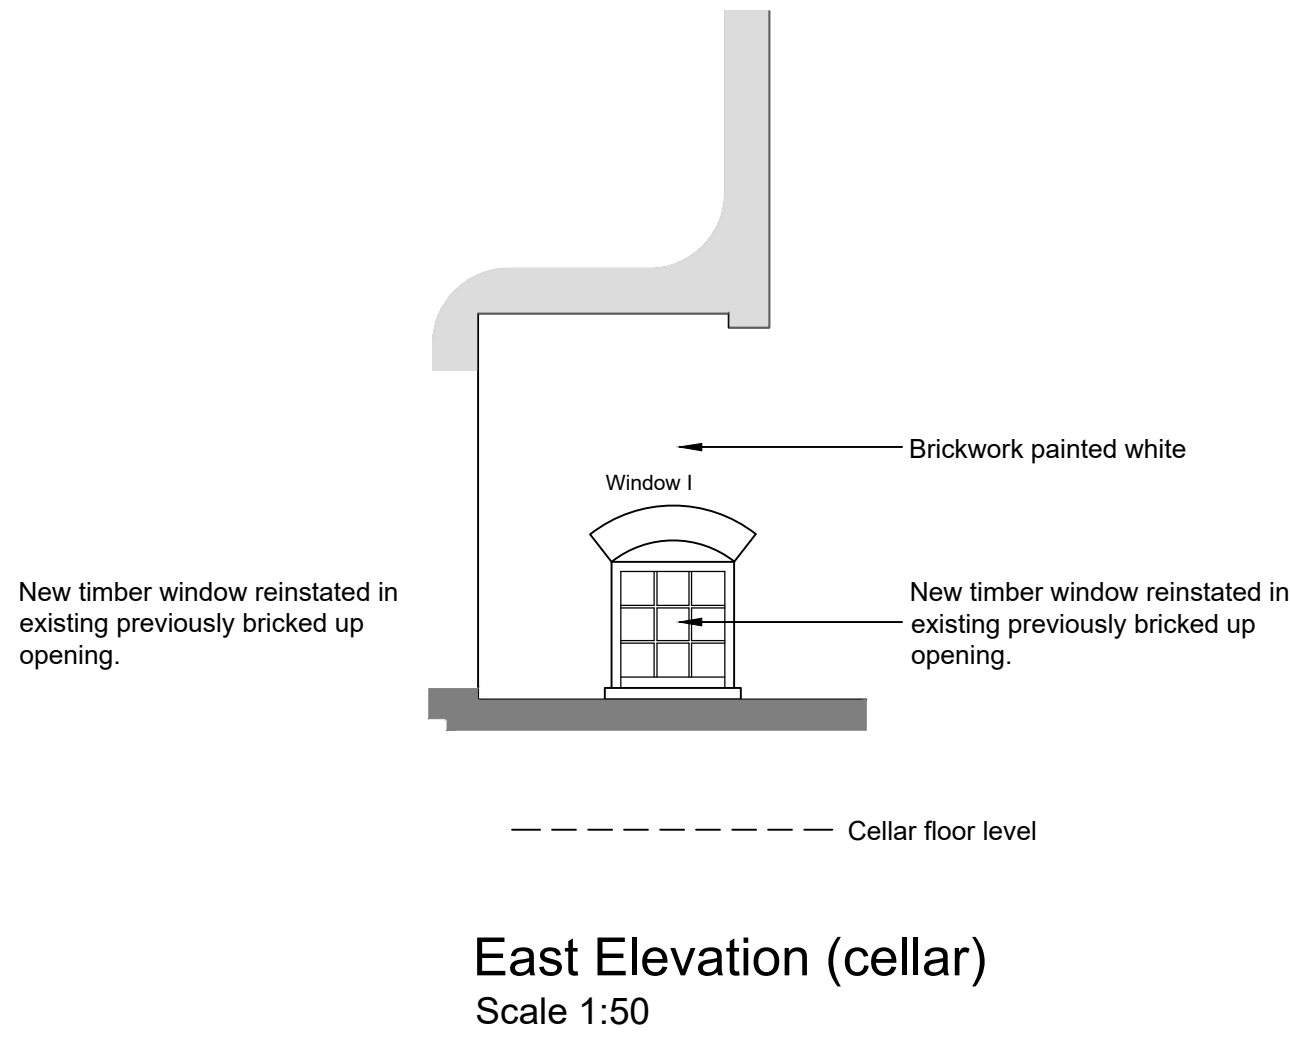
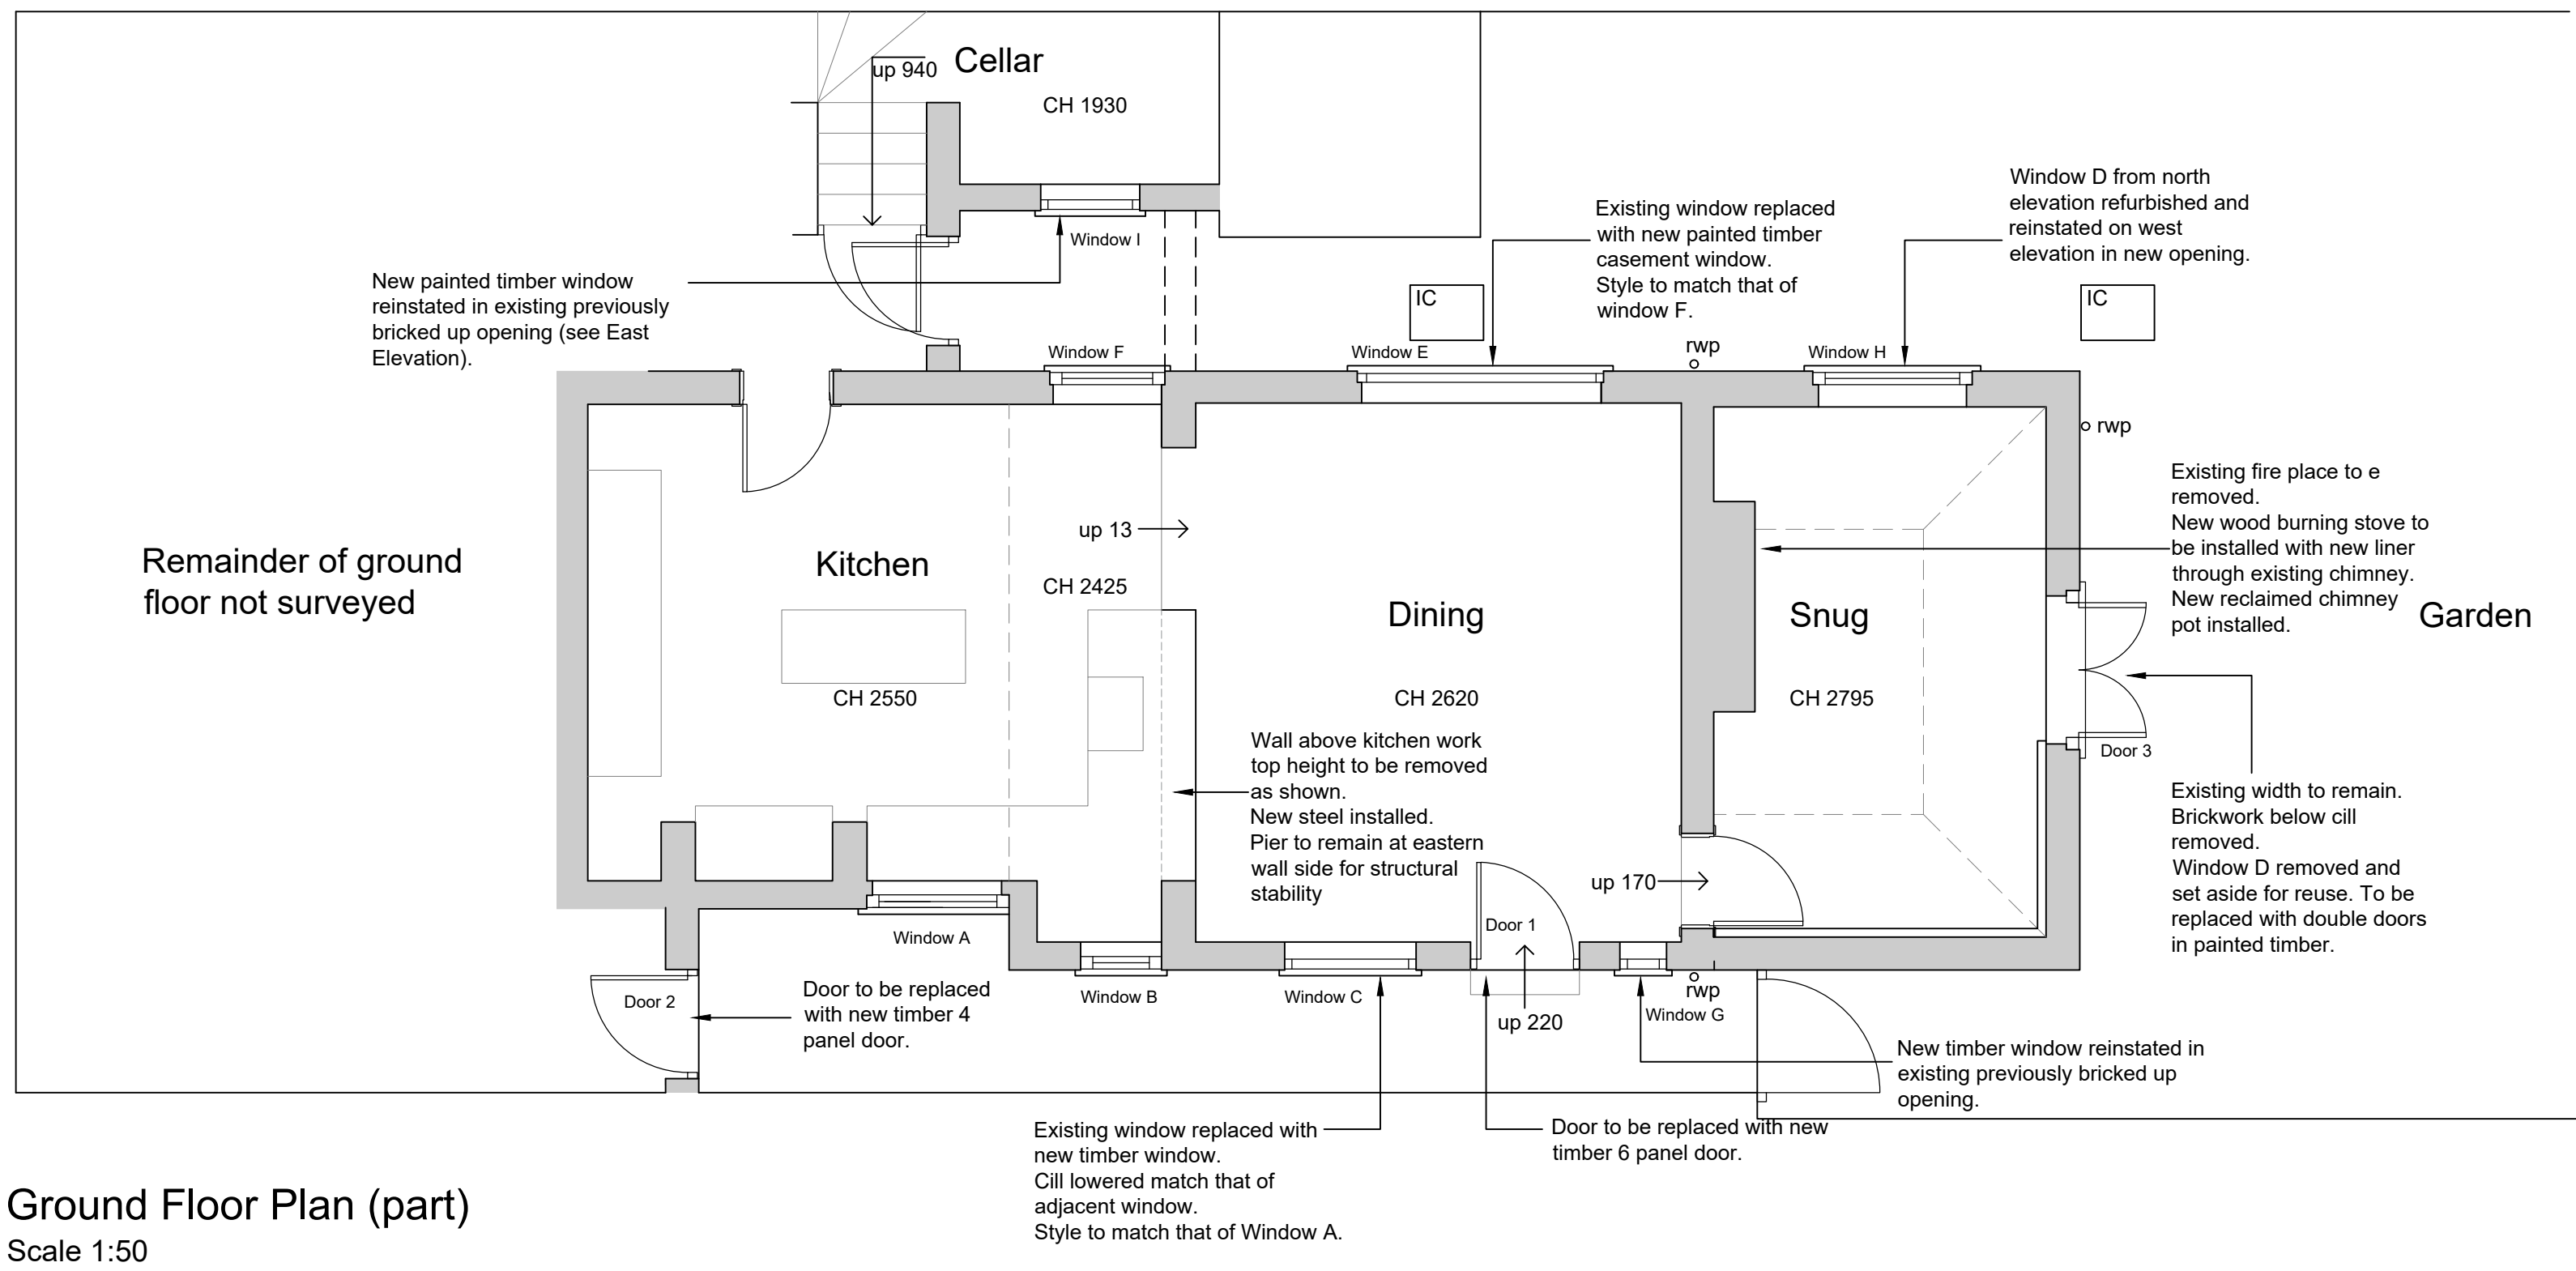
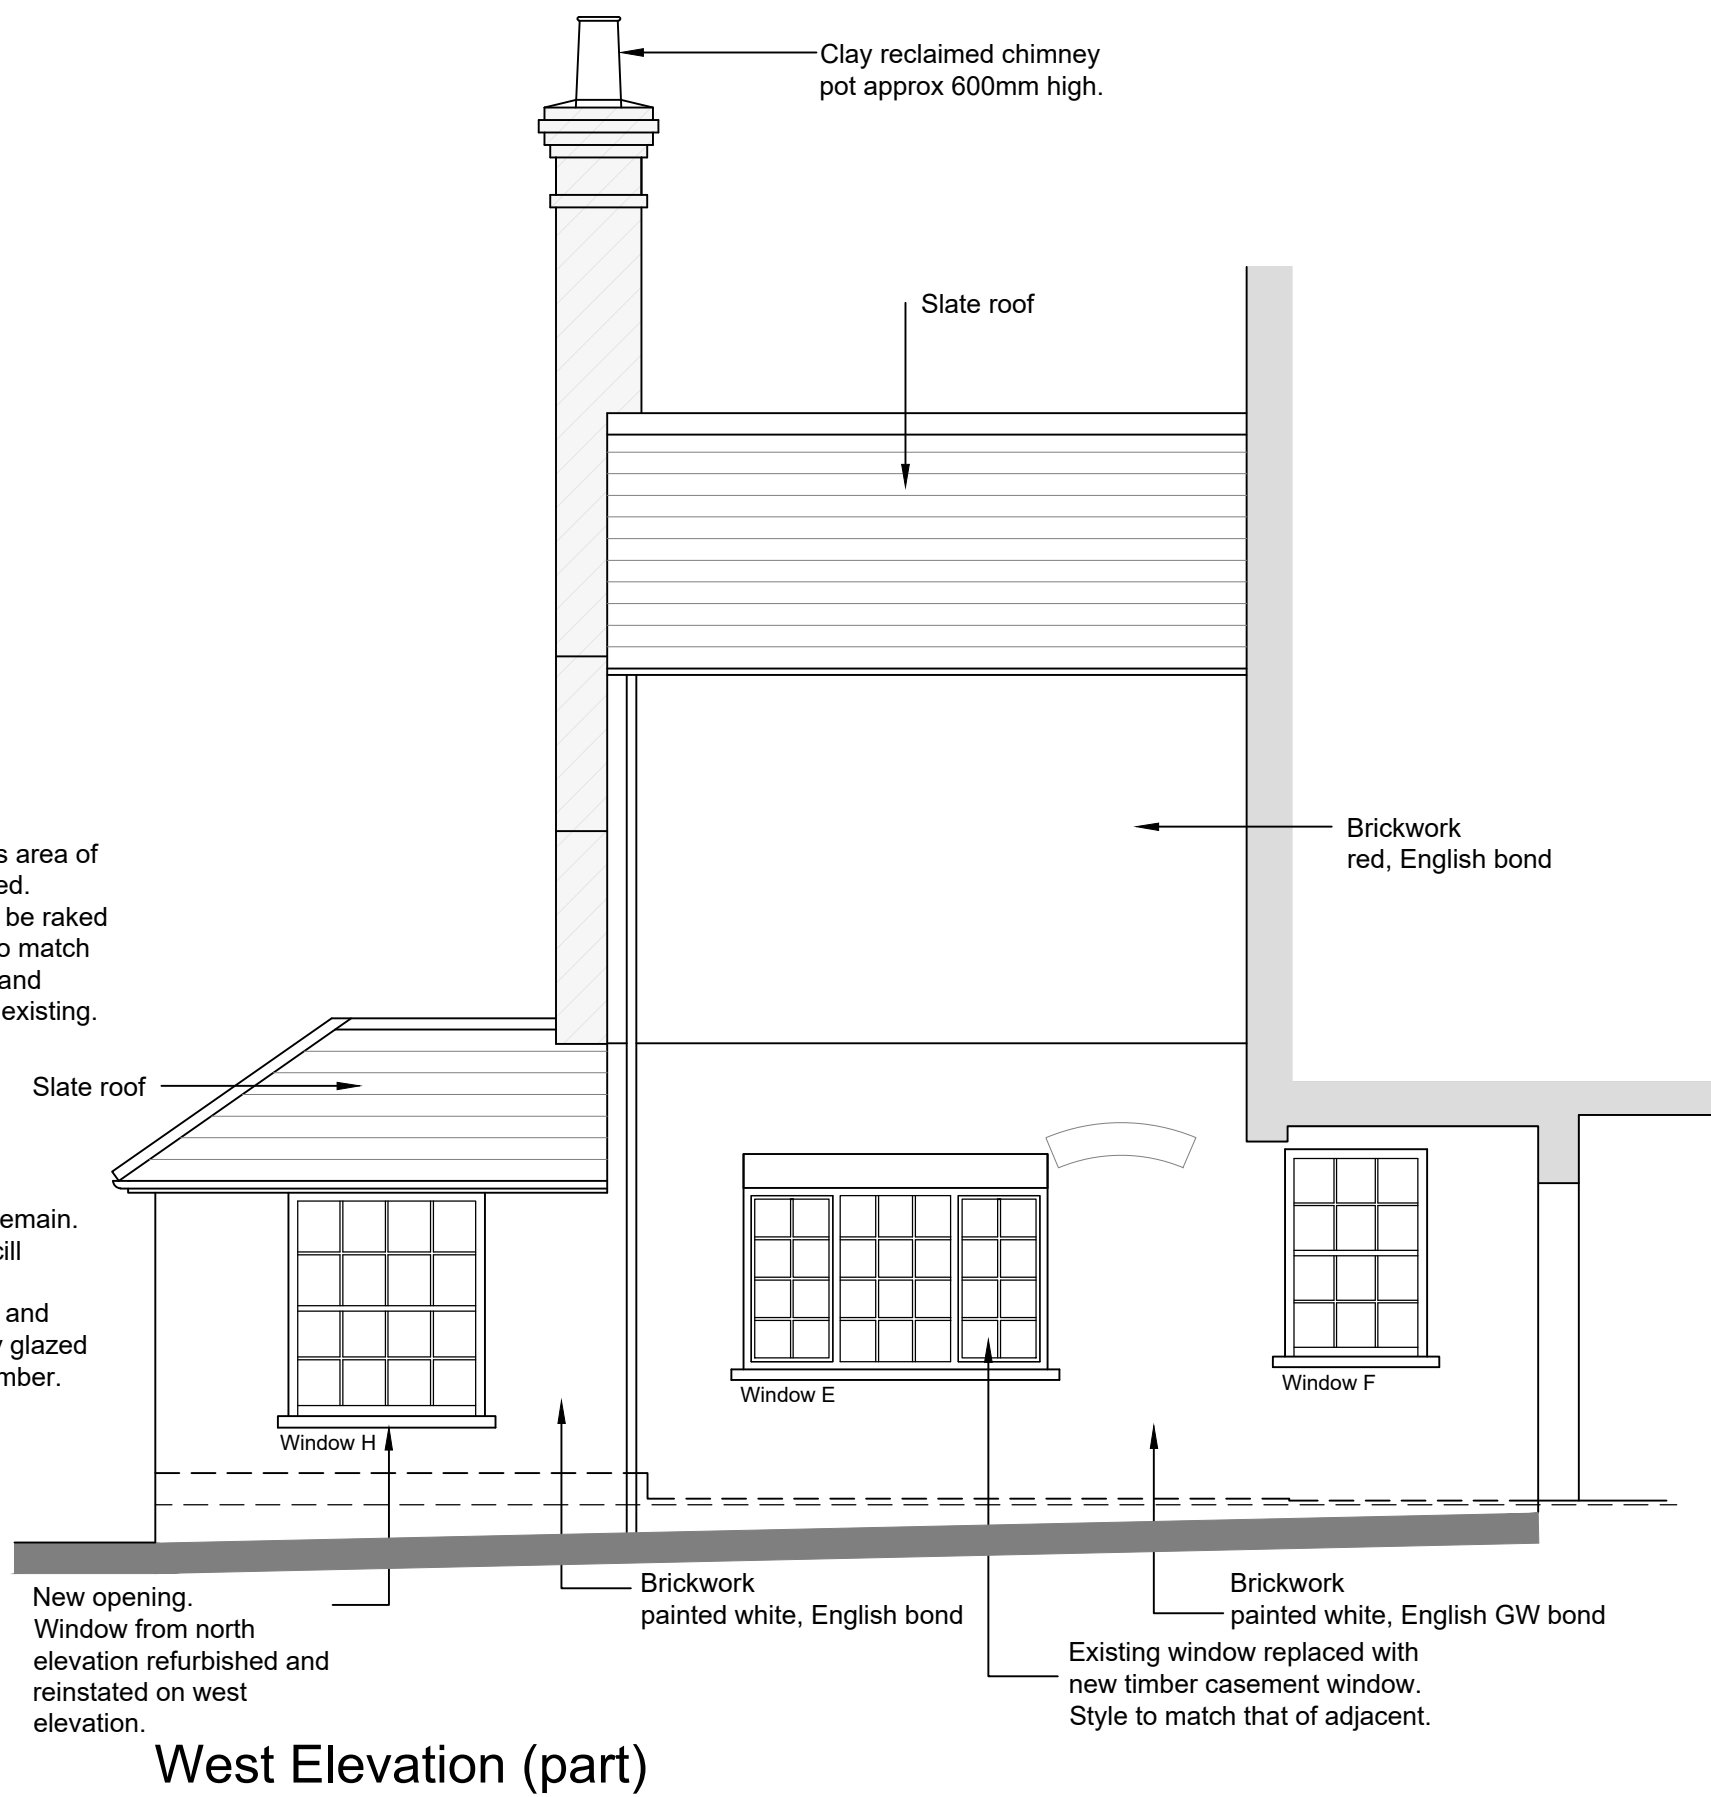
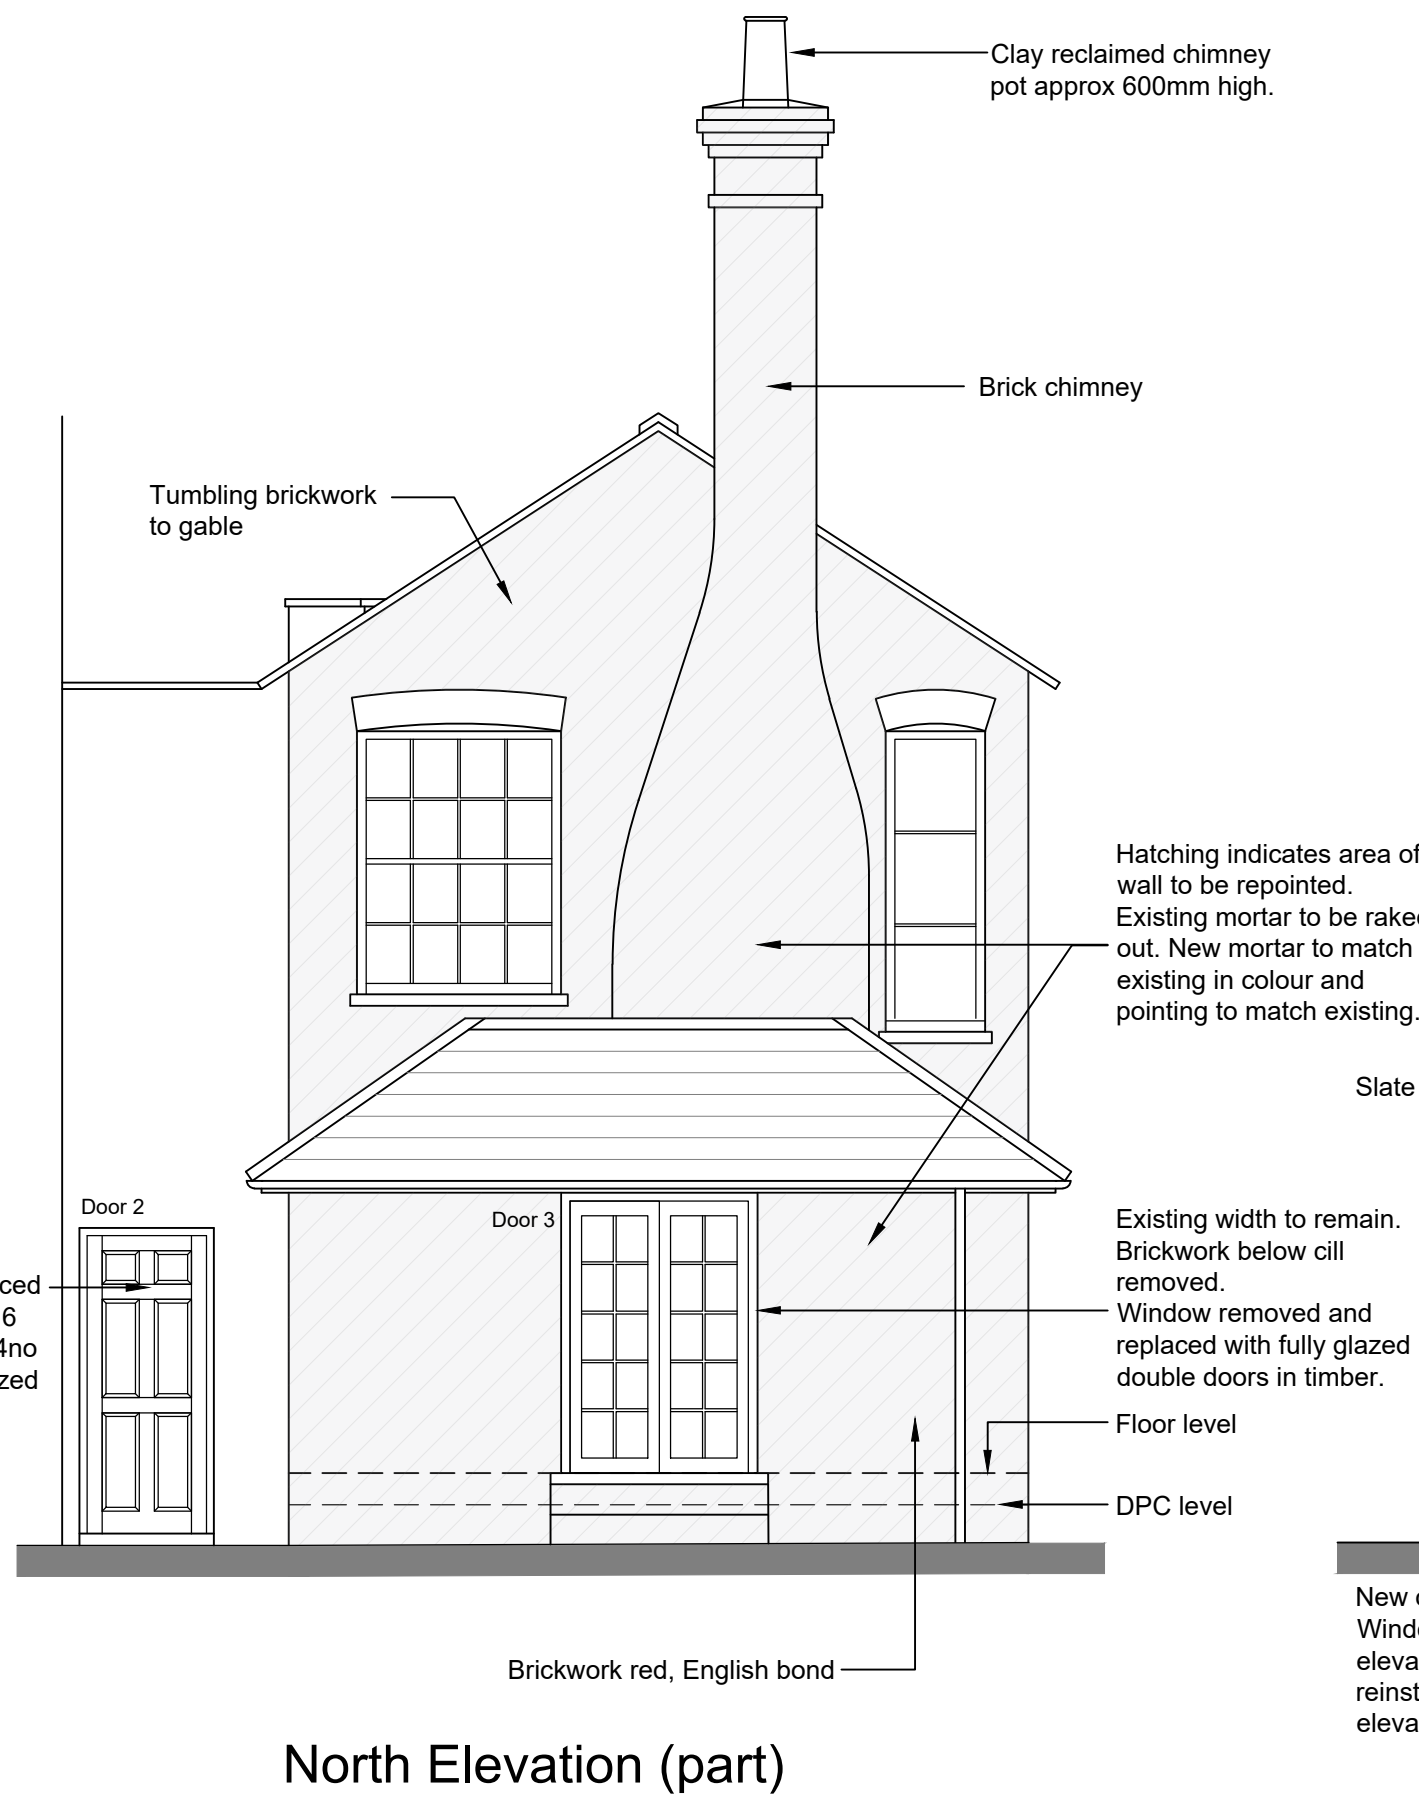
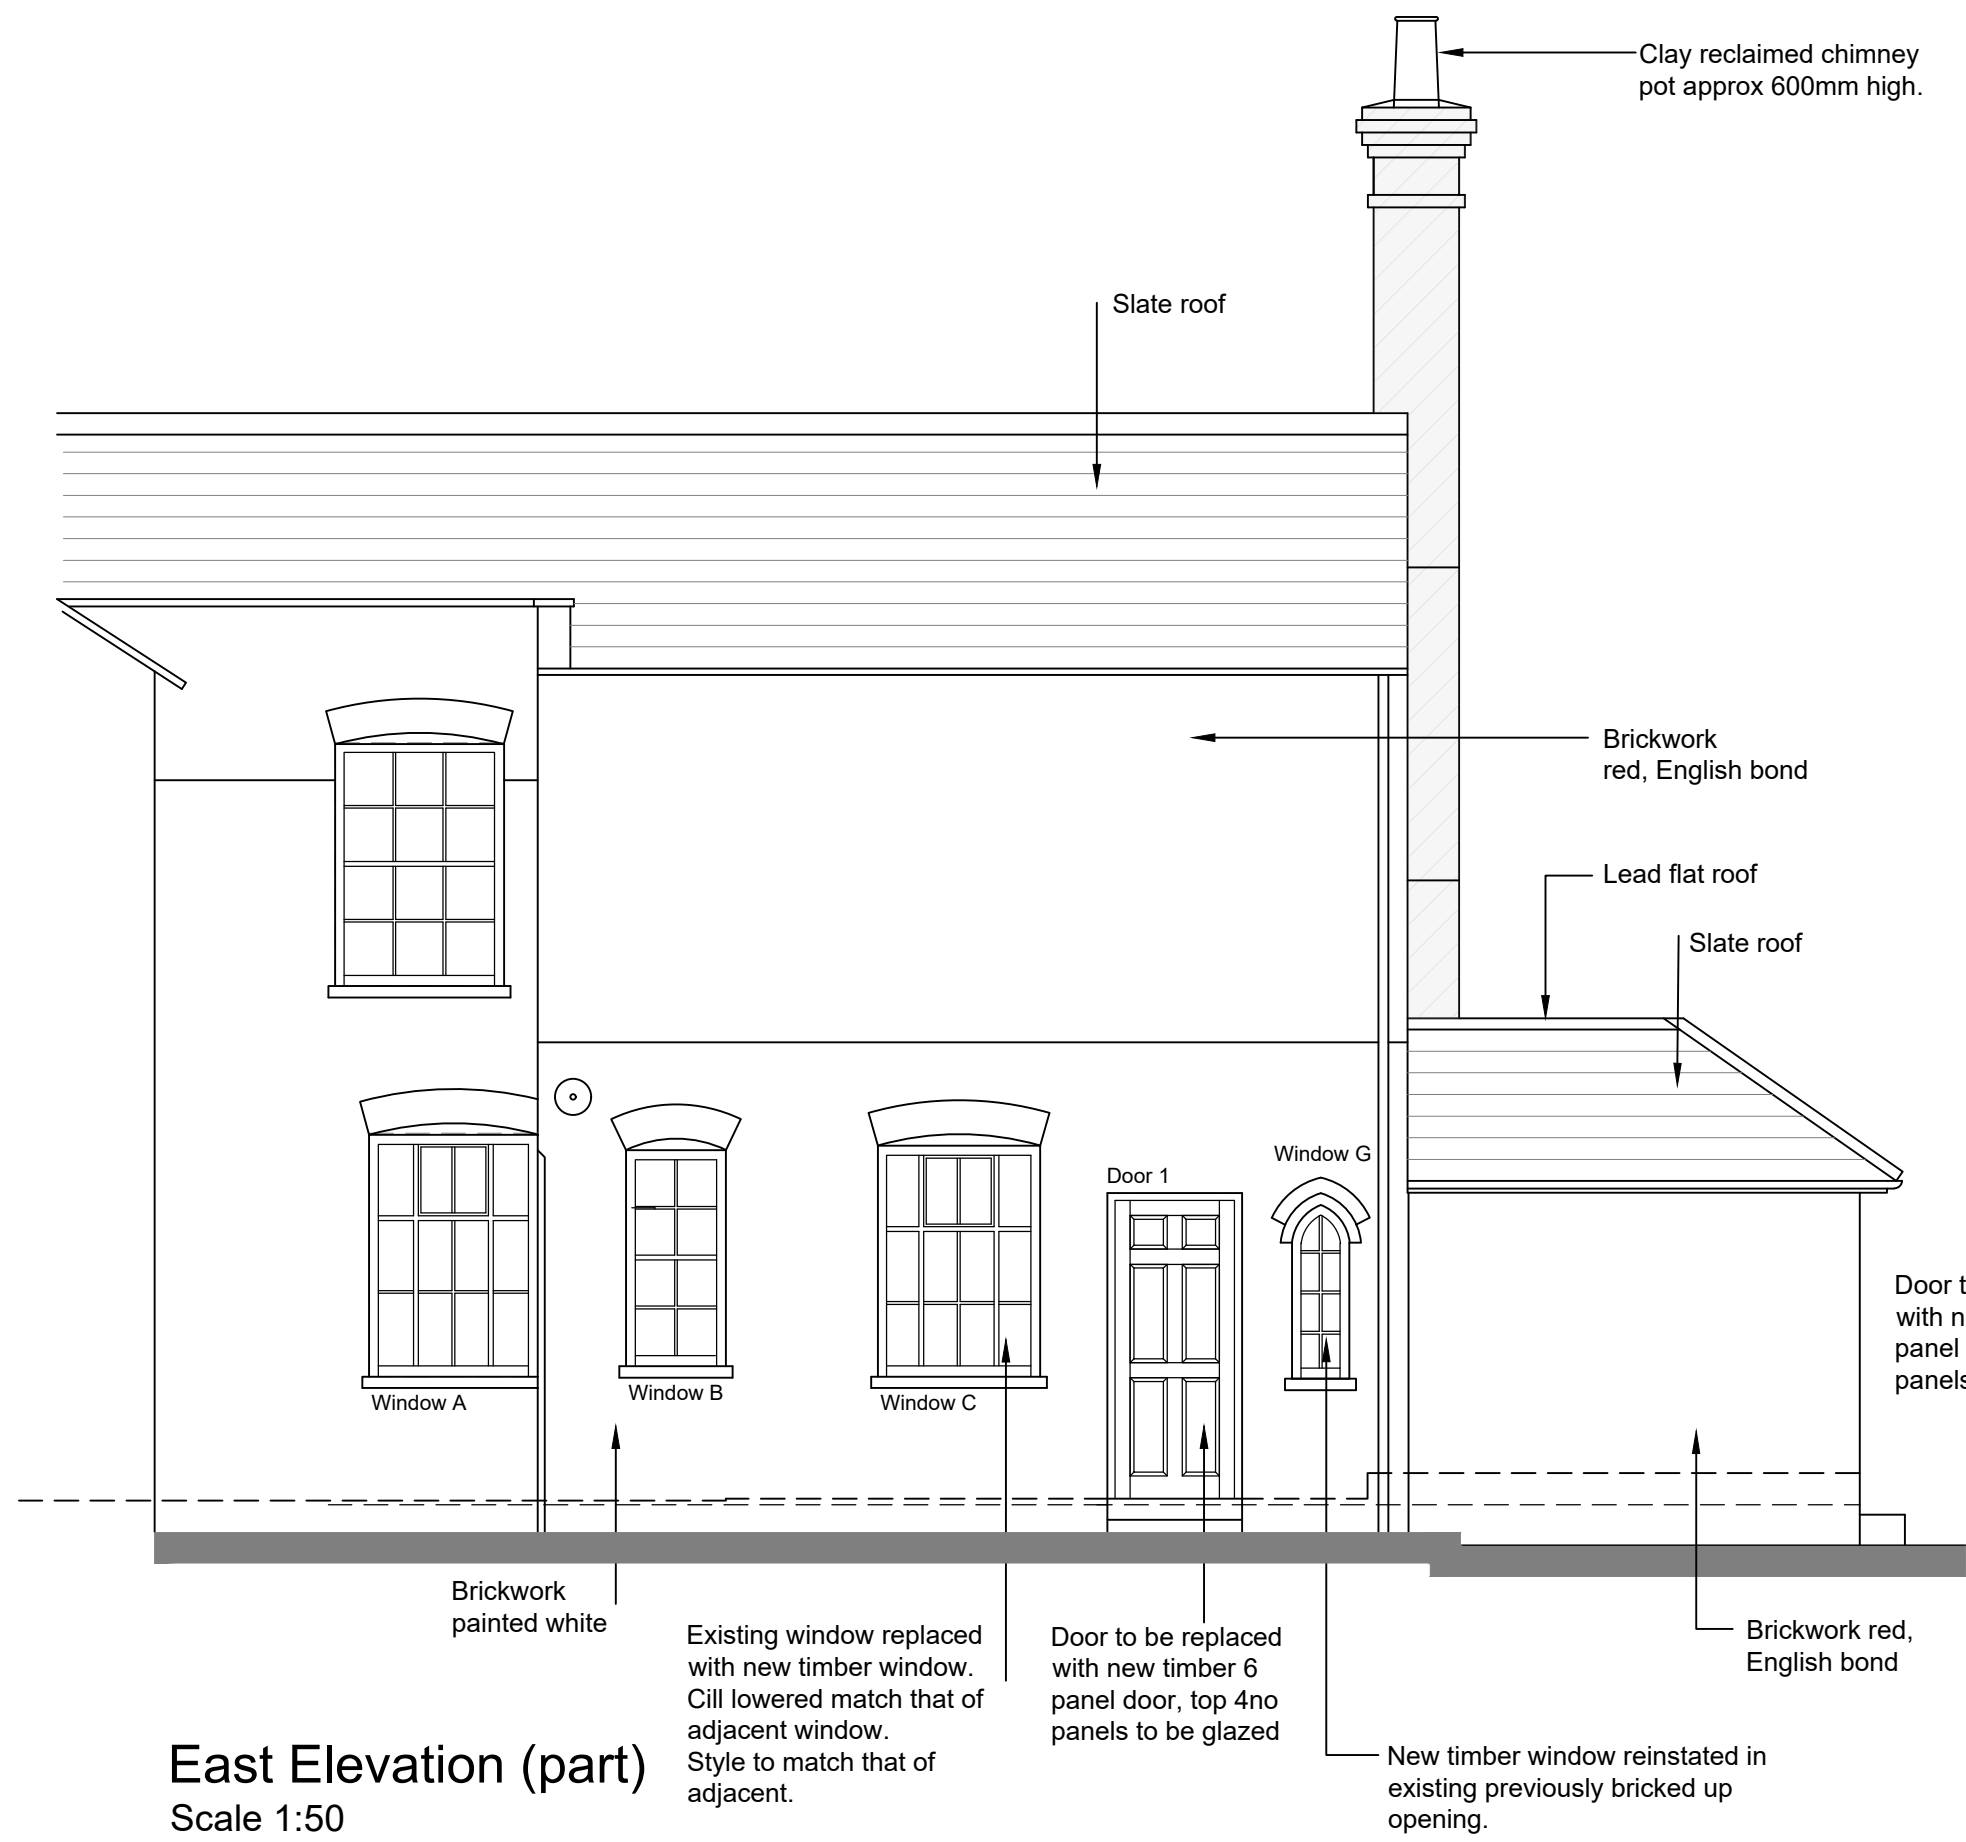


P1	19.01.26	Listed Building Application	RCW
Ref.	Date	Description	Initial

Oglesby & Limb Ltd

Chartered Architect

Suite 1 Market Chambers
12 Market Place, Spalding, Lincs
PE11 1SL

Tel: 01775 761196

e-mail: design@o-l-ltd.co.uk

Client:

Mr Nick Richings

Project:

**Alterations to dwelling
The Chantry, 7 Church Street,
Spalding, PE11 2PB**

Drawing Title:

Part Plan & Elevations as Proposed

PRELIMINARY FOR COMMENT

Date:	27.11.25	Scale:	as shown @ A1
Drawn by:	AP	Checked by:	AJO

Drawing Number:	Rev:
A1806-11	P1