


DRAWING No 08/03.


JB/Sept.08.

SHDC
Planning & Development
16 JAN 2009
Ref: 0044/09

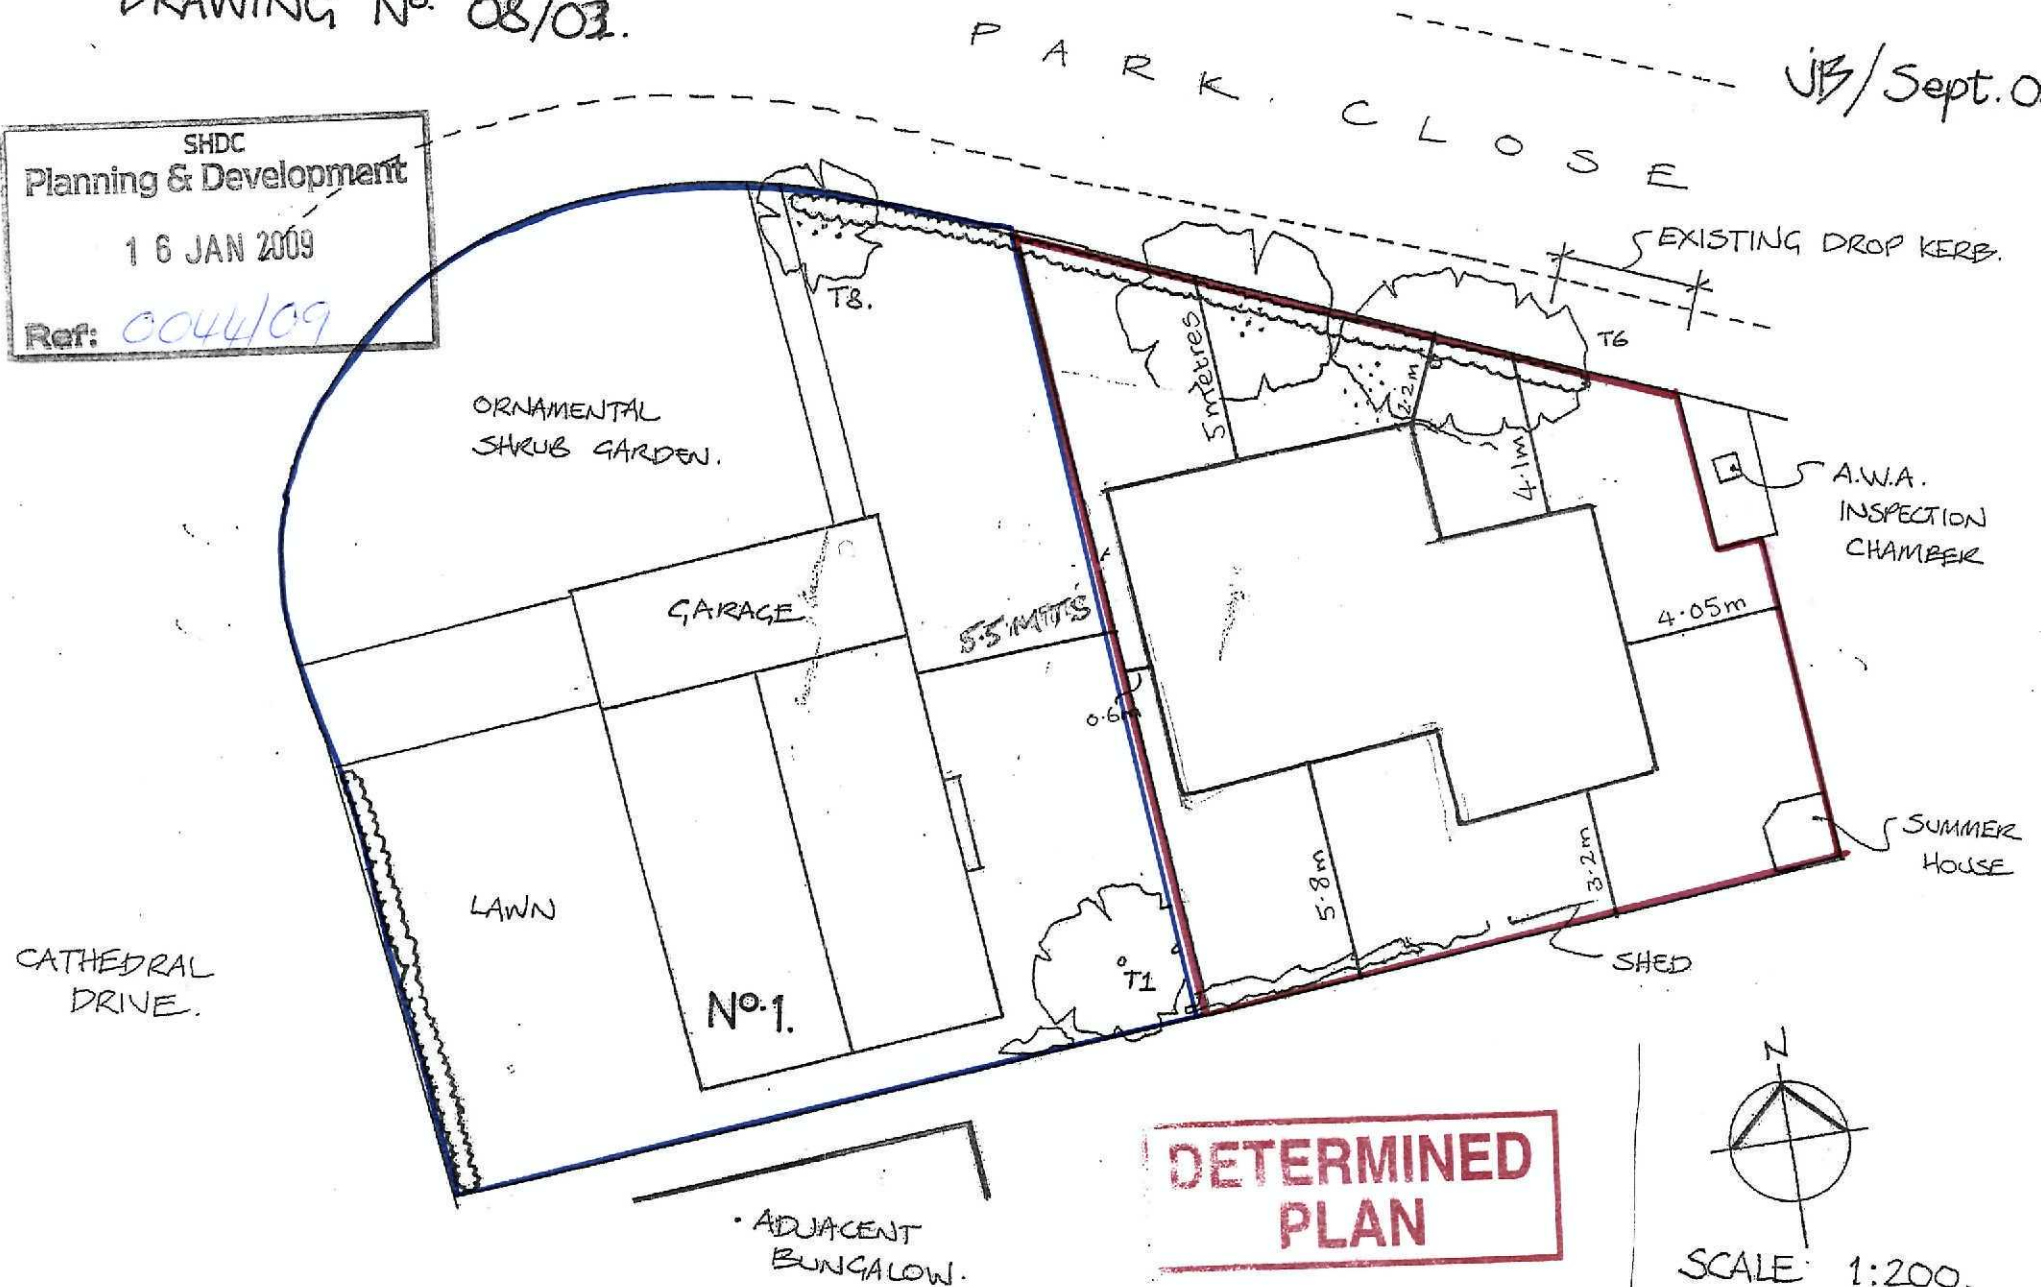

DRAWING N° 08/02.

JB/Sept.'08.

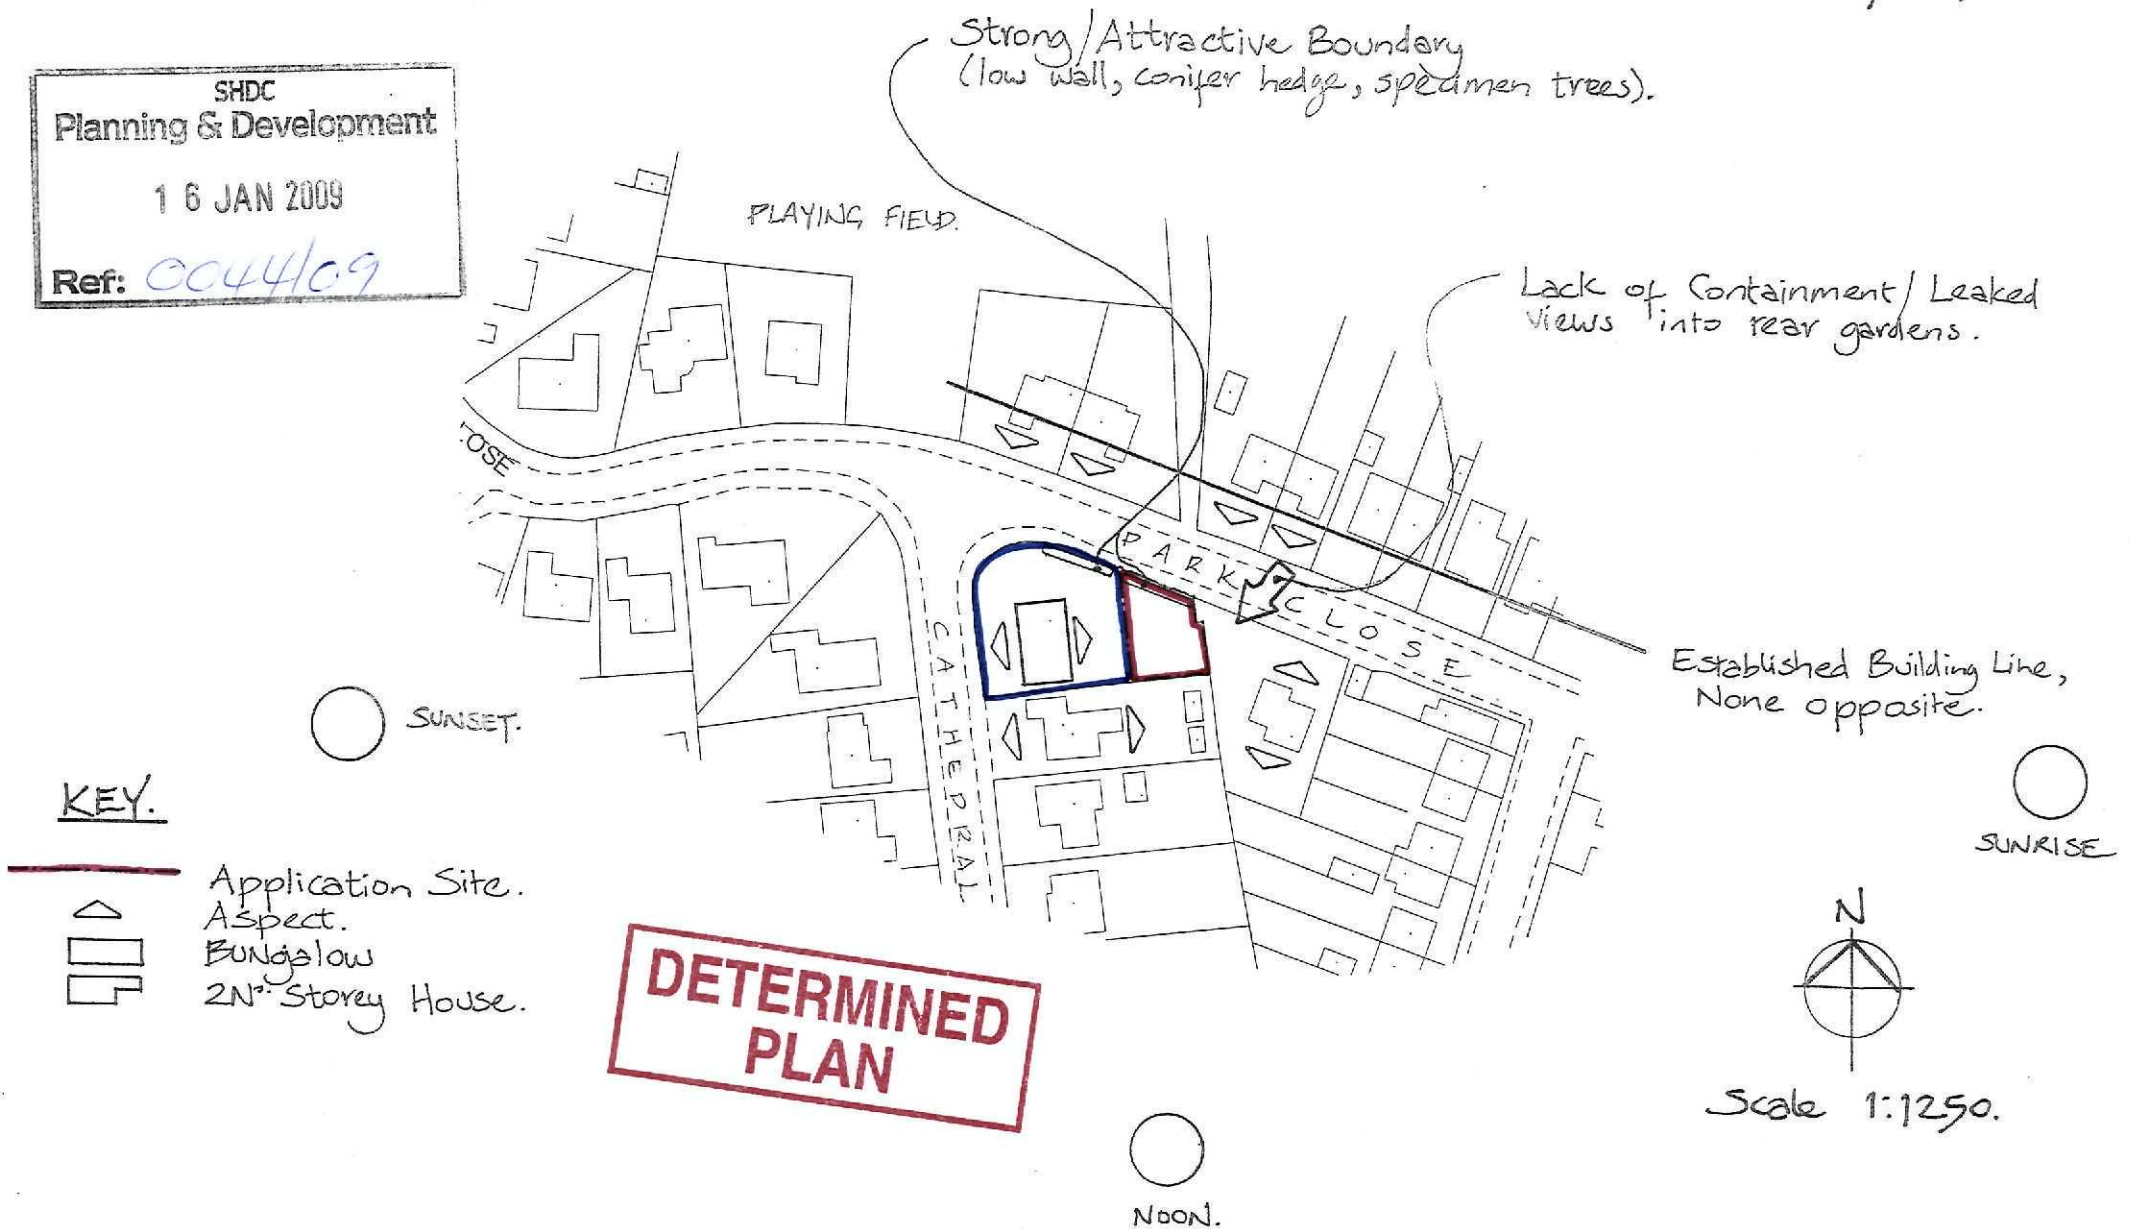

CONTEXTUAL ANALYSIS.

PROPOSED RESIDENTIAL PLOT @ N°1 CATHEDRAL DRIVE, SPALDING.

DRAWING No. 08/01.


P A R K C L O S E .

JB/Sept.08.

SHDC
Planning & Development

16 JAN 2009

Ref: 0044/09

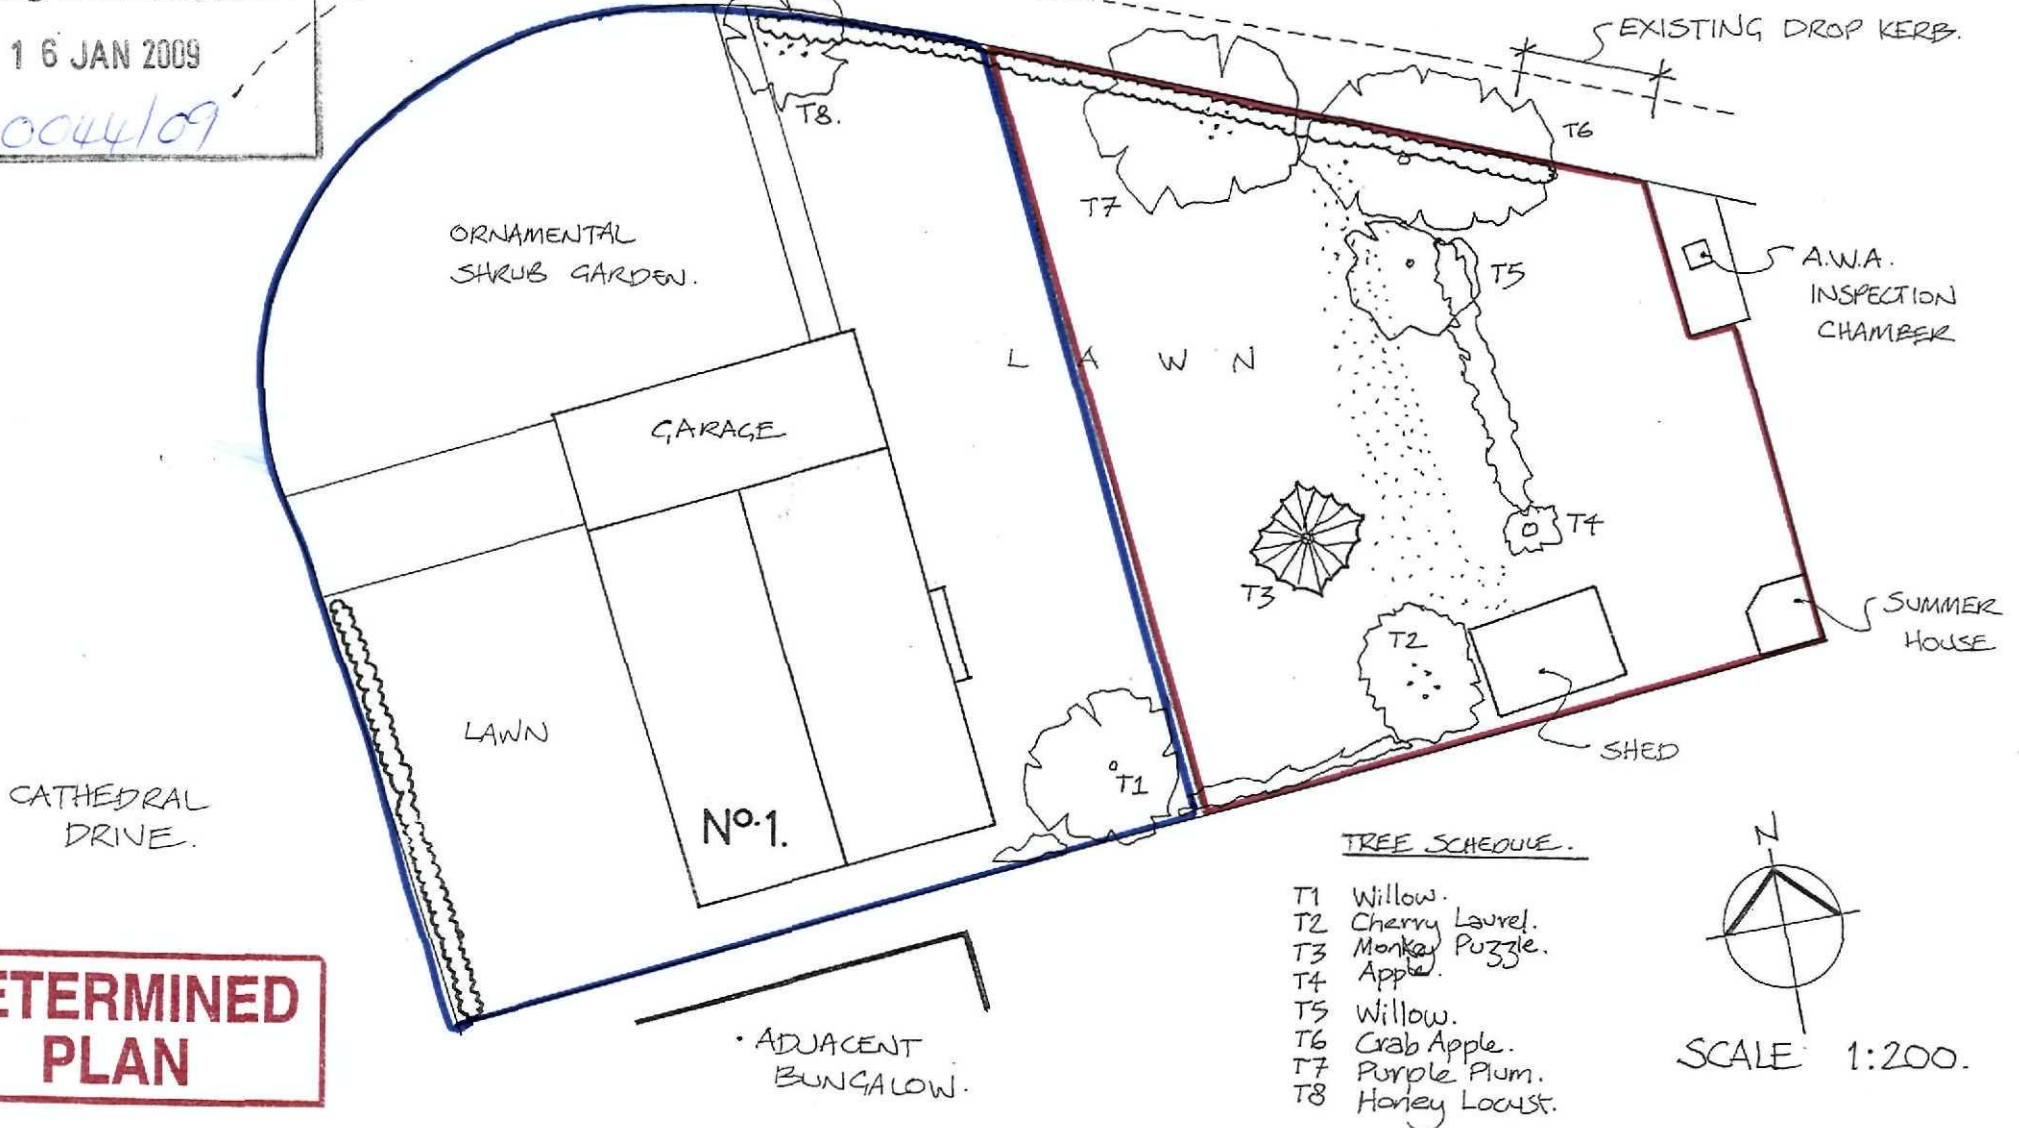

**DETERMINED
PLAN**

SITE AS EXISTING.