


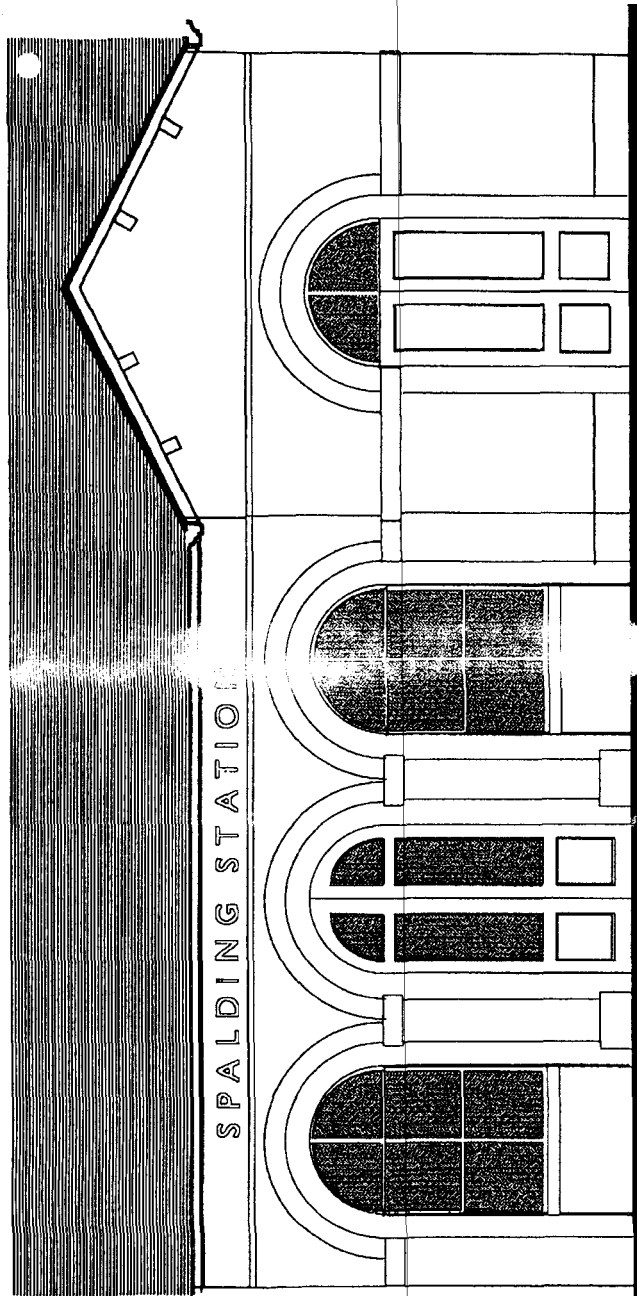

Existing door opening retained with new door panels installed with 4 no fielded panels with torus moulded beads. Existing glazed toplight retained.

Existing door opening (presently blocked up) to be converted to window


Existing door opening retained with new door panels installed with 4 no glazed lights and 2 no fielded panels with torus moulded beads

Existing door opening to be converted to window

Proposed re-elevation of doors and windows to Ticket Hall
AD 23276 / 01

Spalding Station Refurbishment

0045196

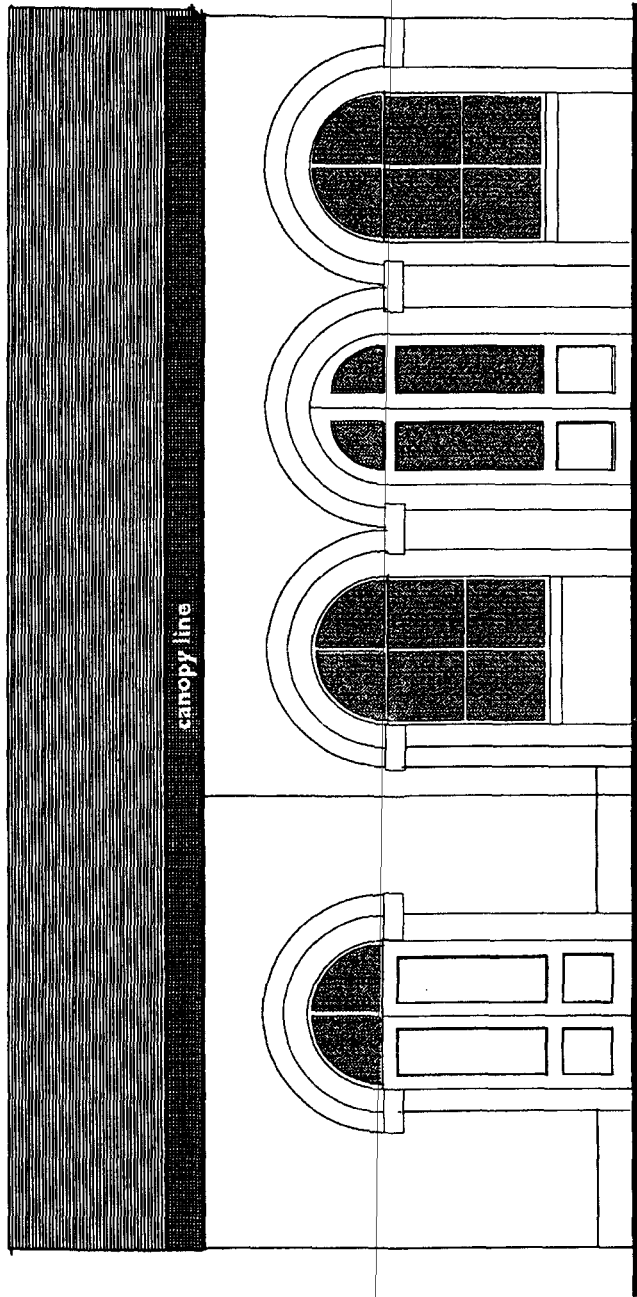

canopy line

Existing door opening retained with new door panels installed with 4 no fielded panels with torus moulded beads. Existing glazed toplight retained.

Existing door opening to be converted to window


Existing door opening retained with new door panels installed with 4 no glazed lights and 2 no fielded panels with torus moulded beads

Existing window to be reglazed and security bars to be removed

0046/96

Sliding Station Refurbishment

Proposed re-elevation of doors and windows to Ticket Hall : Platform side
AD 23276 / 02

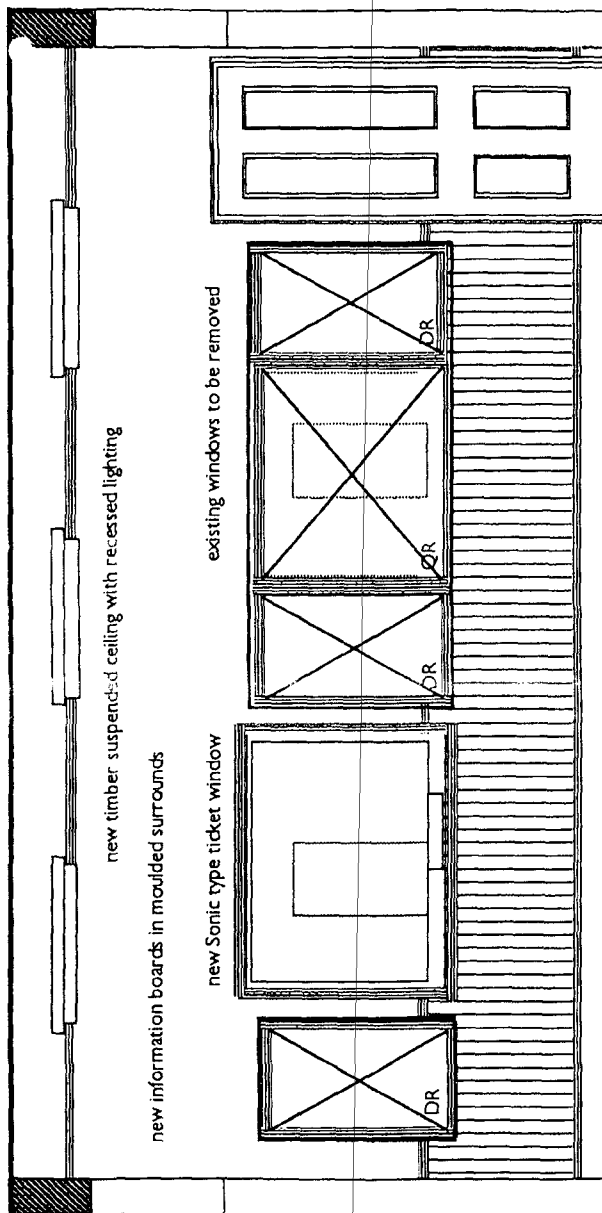


skirting and moulding details to be
repaired and replaced as necessary


existing wainscot to be retained

0045/96

Spalding Station Refurbishment

Proposed re-elevation of Ticket Office frontage
AD 23276 / 03

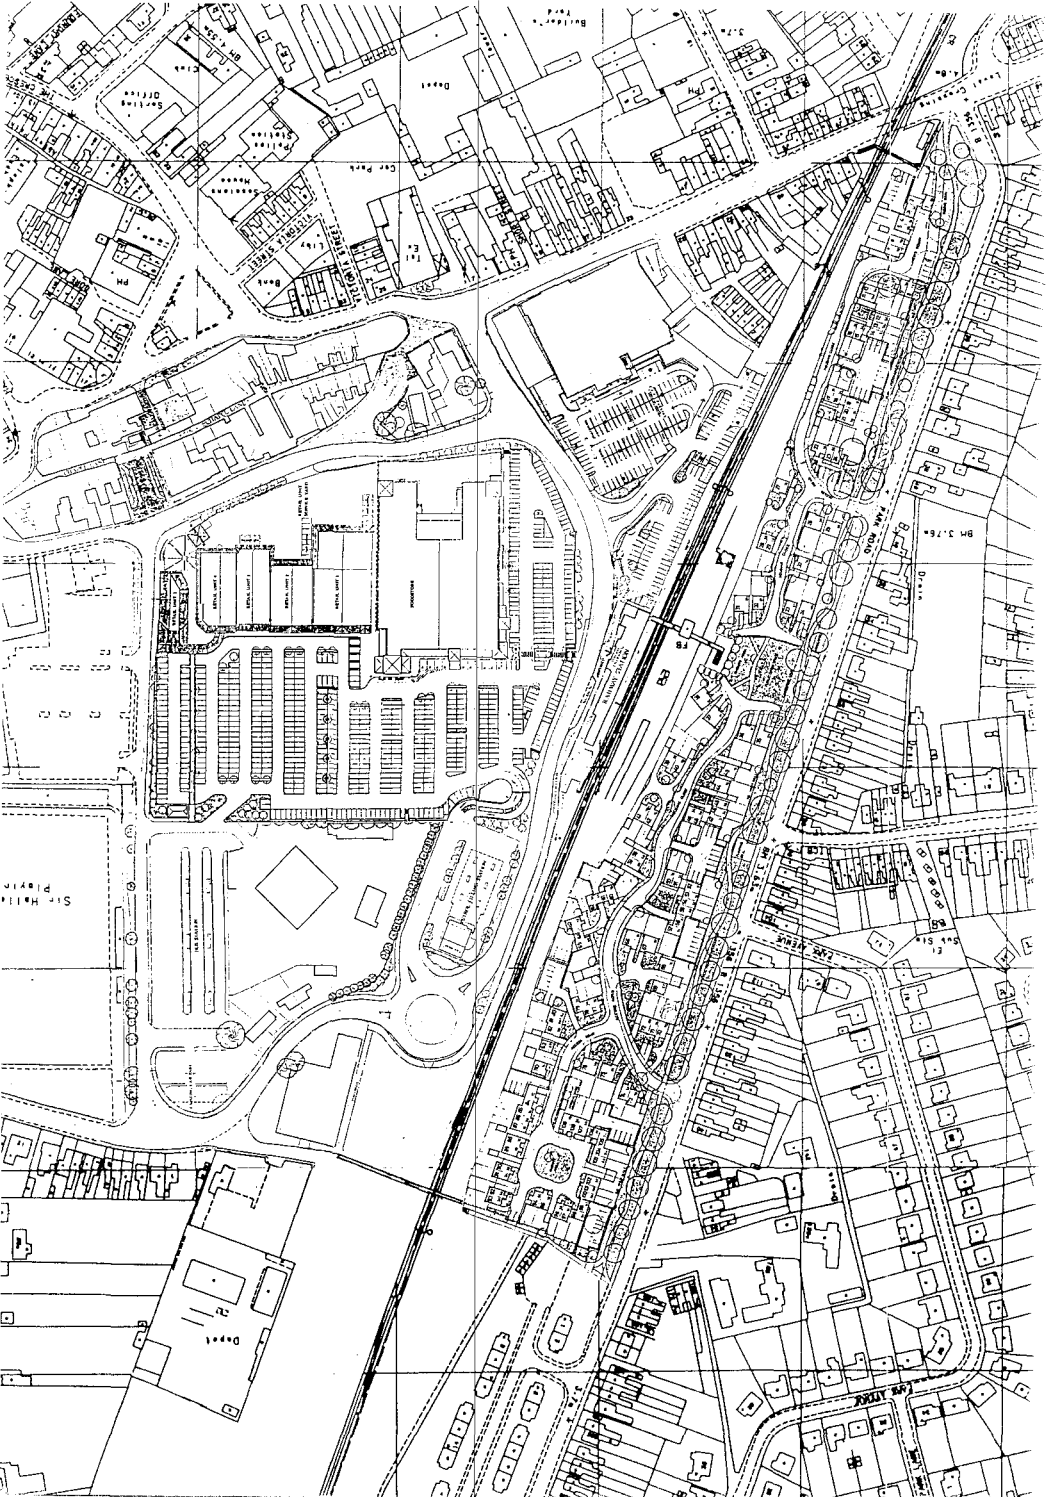

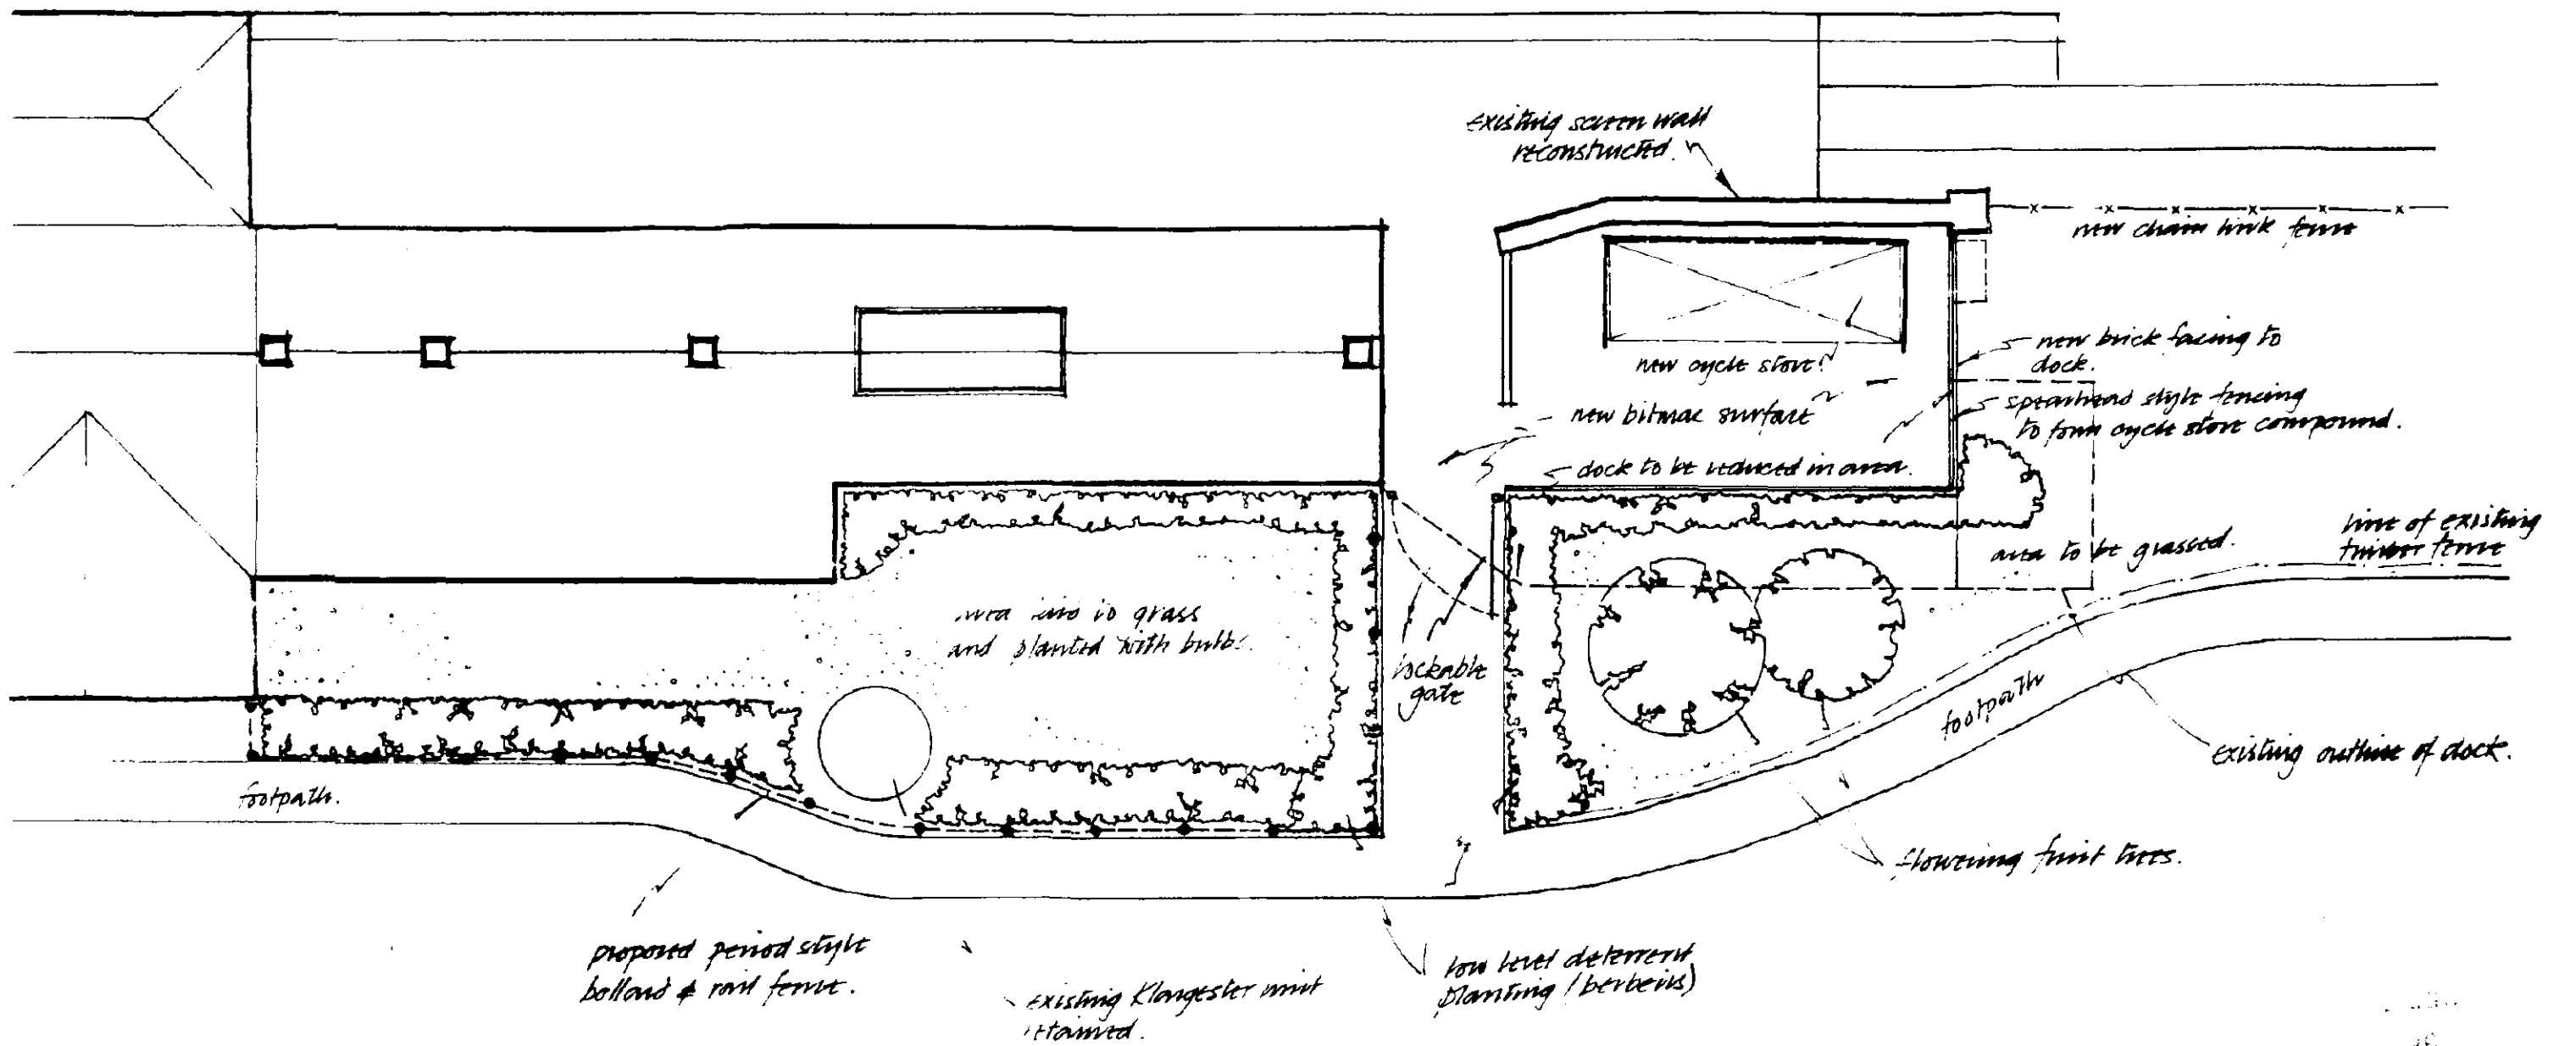


0045/96.

FOURCOUNT landscaping: sketch proposals.
not to scale.

SPALDING STATION

SPALDING

Scale 1:1250

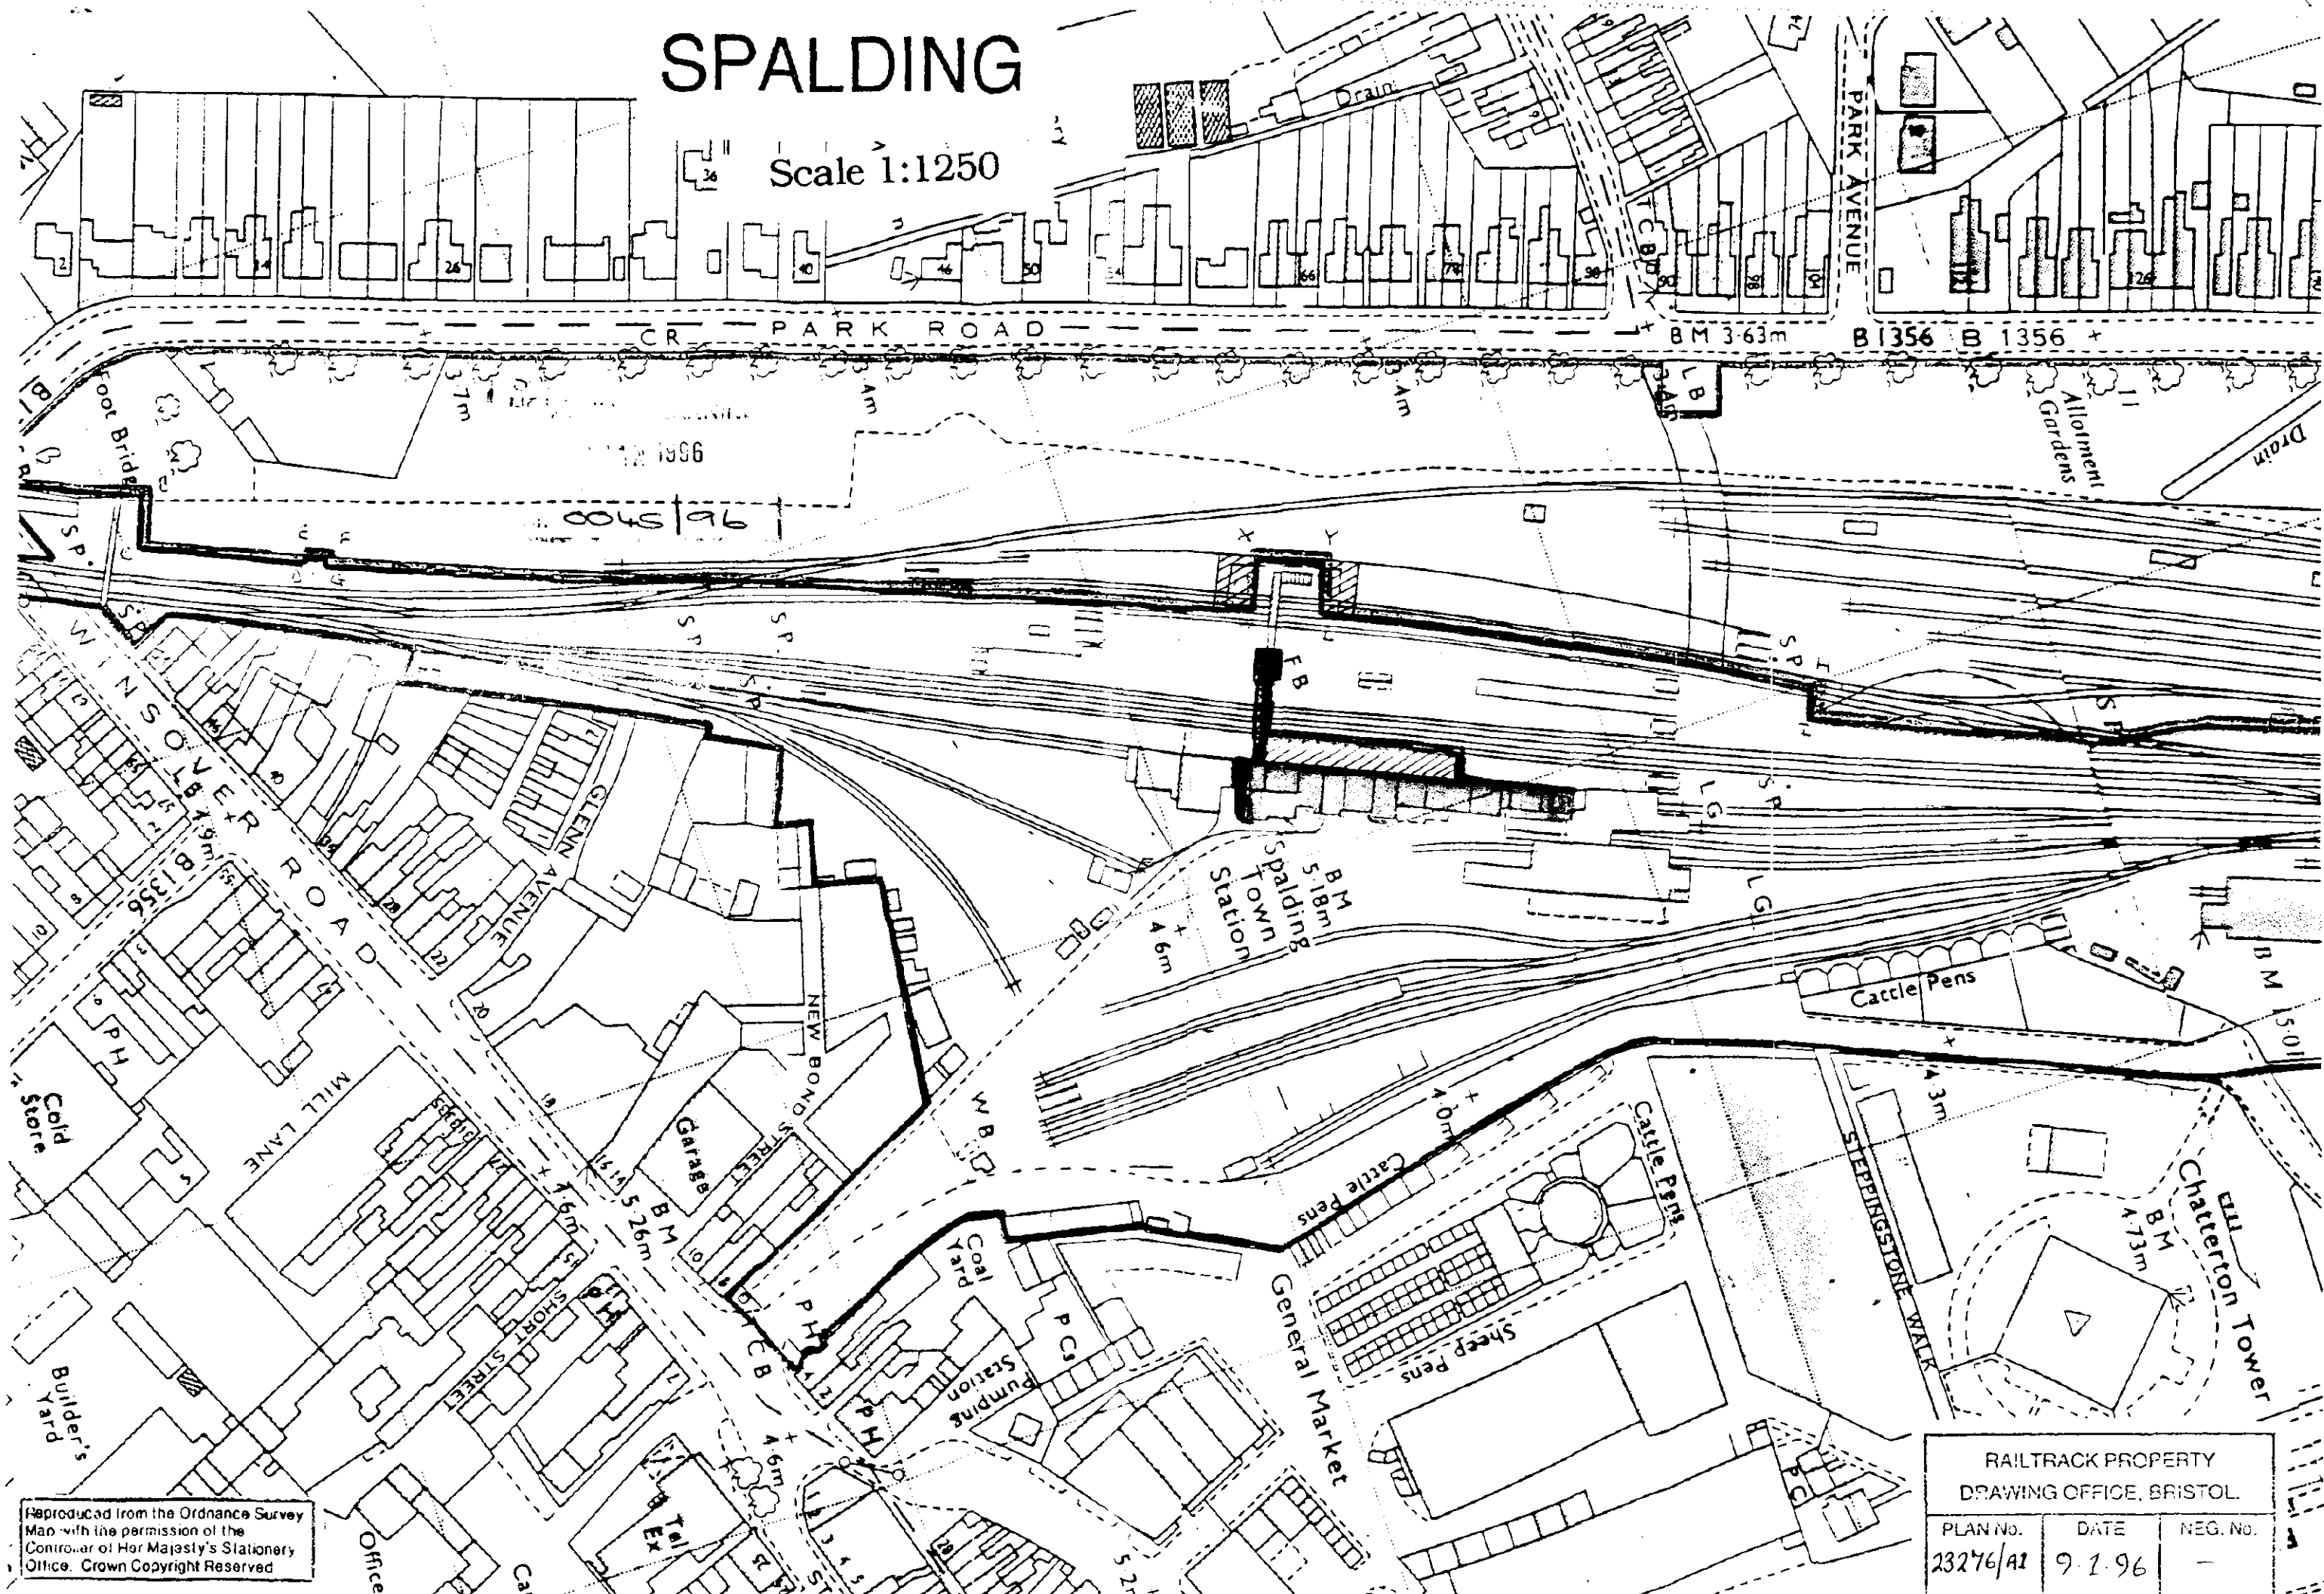

Reproduced from the Ordnance Survey Map with the permission of the Controller of Her Majesty's Stationery Office. Crown Copyright Reserved

RAILTRACK PROPERTY DRAWING OFFICE, BRISTOL		
PLAN No.	DATE	NEG. No.
23276/41	9.1.96	-



Spalding Station

Forecourt elevation : Photographed 23rd October 1995

RAILTRACK

Property
Architecture & Design
Fitzroy House
355 Euston Road
London NW1 3AG



Spalding Station

Platform elevation : Photographed 23rd October 1995

RAILTRACK


Property

Architecture & Design

Fitzroy House


355 Euston Road

London NW1 3AG



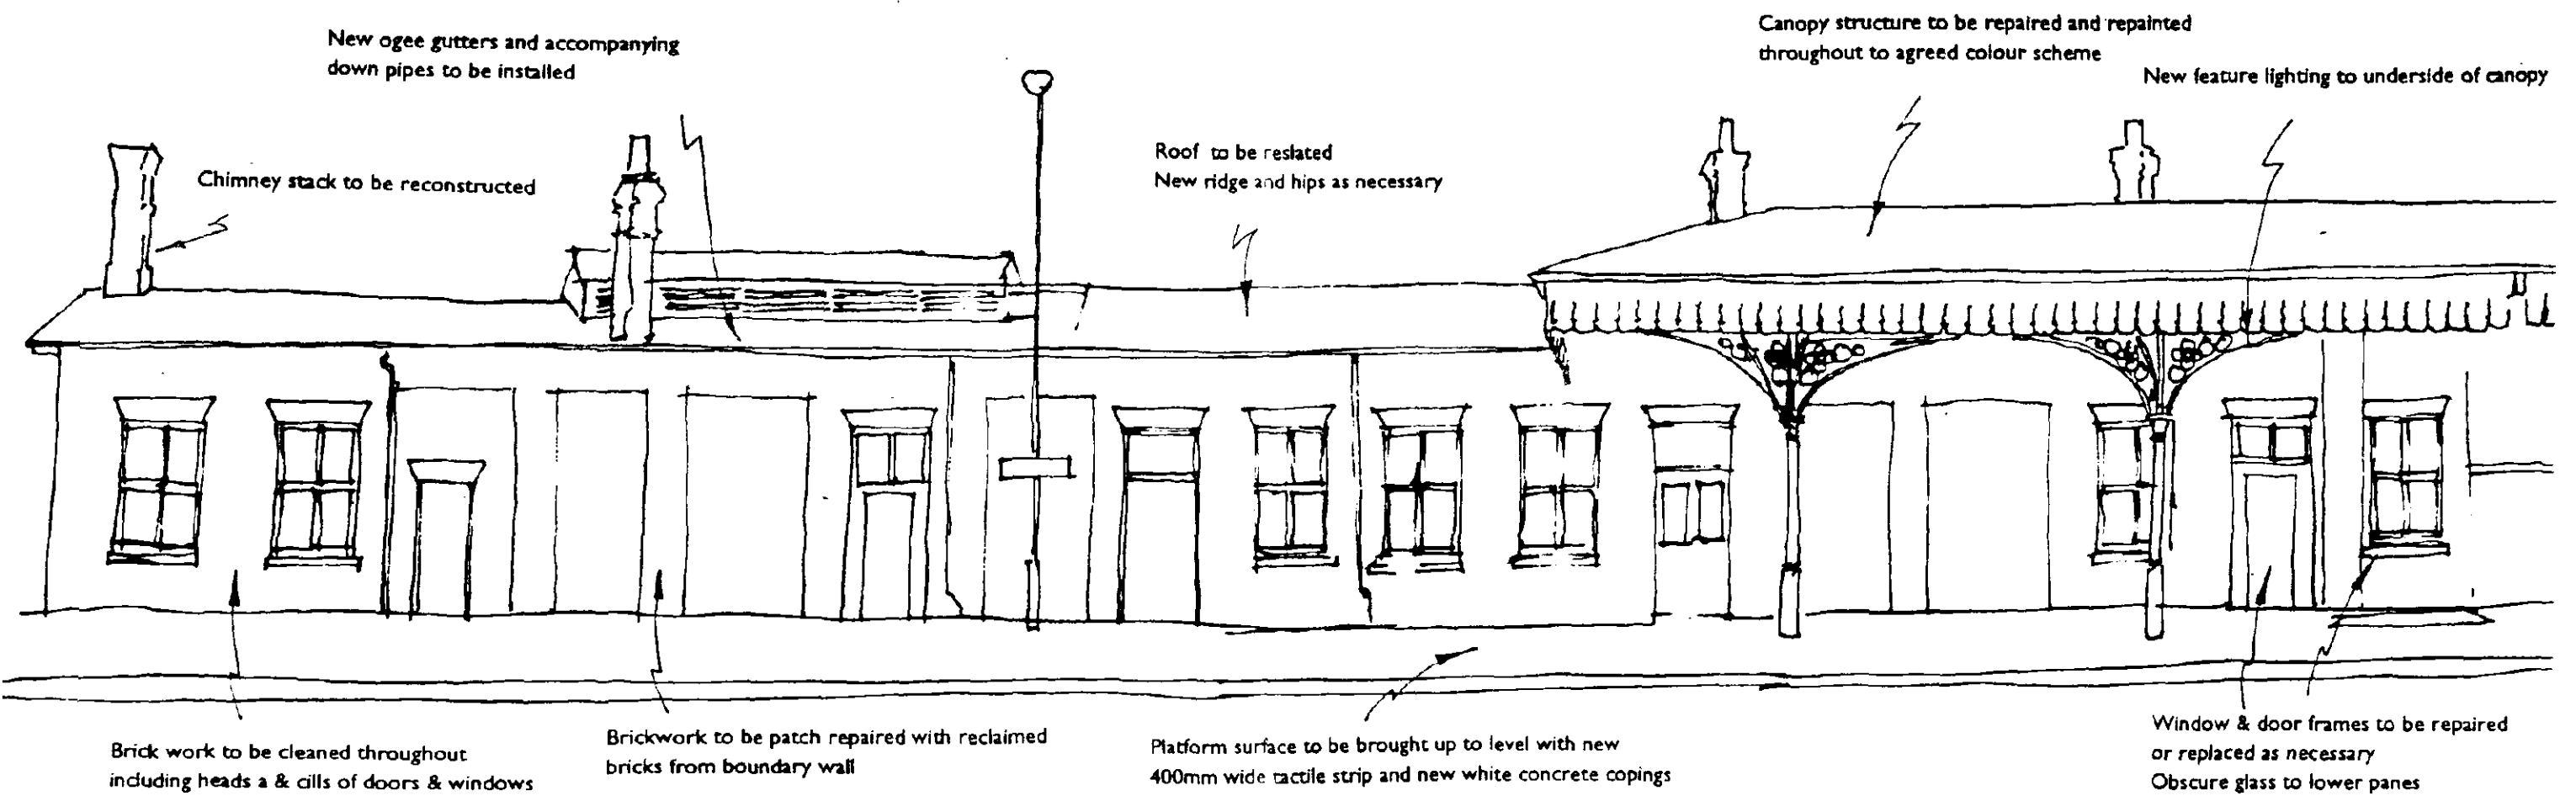



Spalding Station

Platform elevation (North)
Proposed works

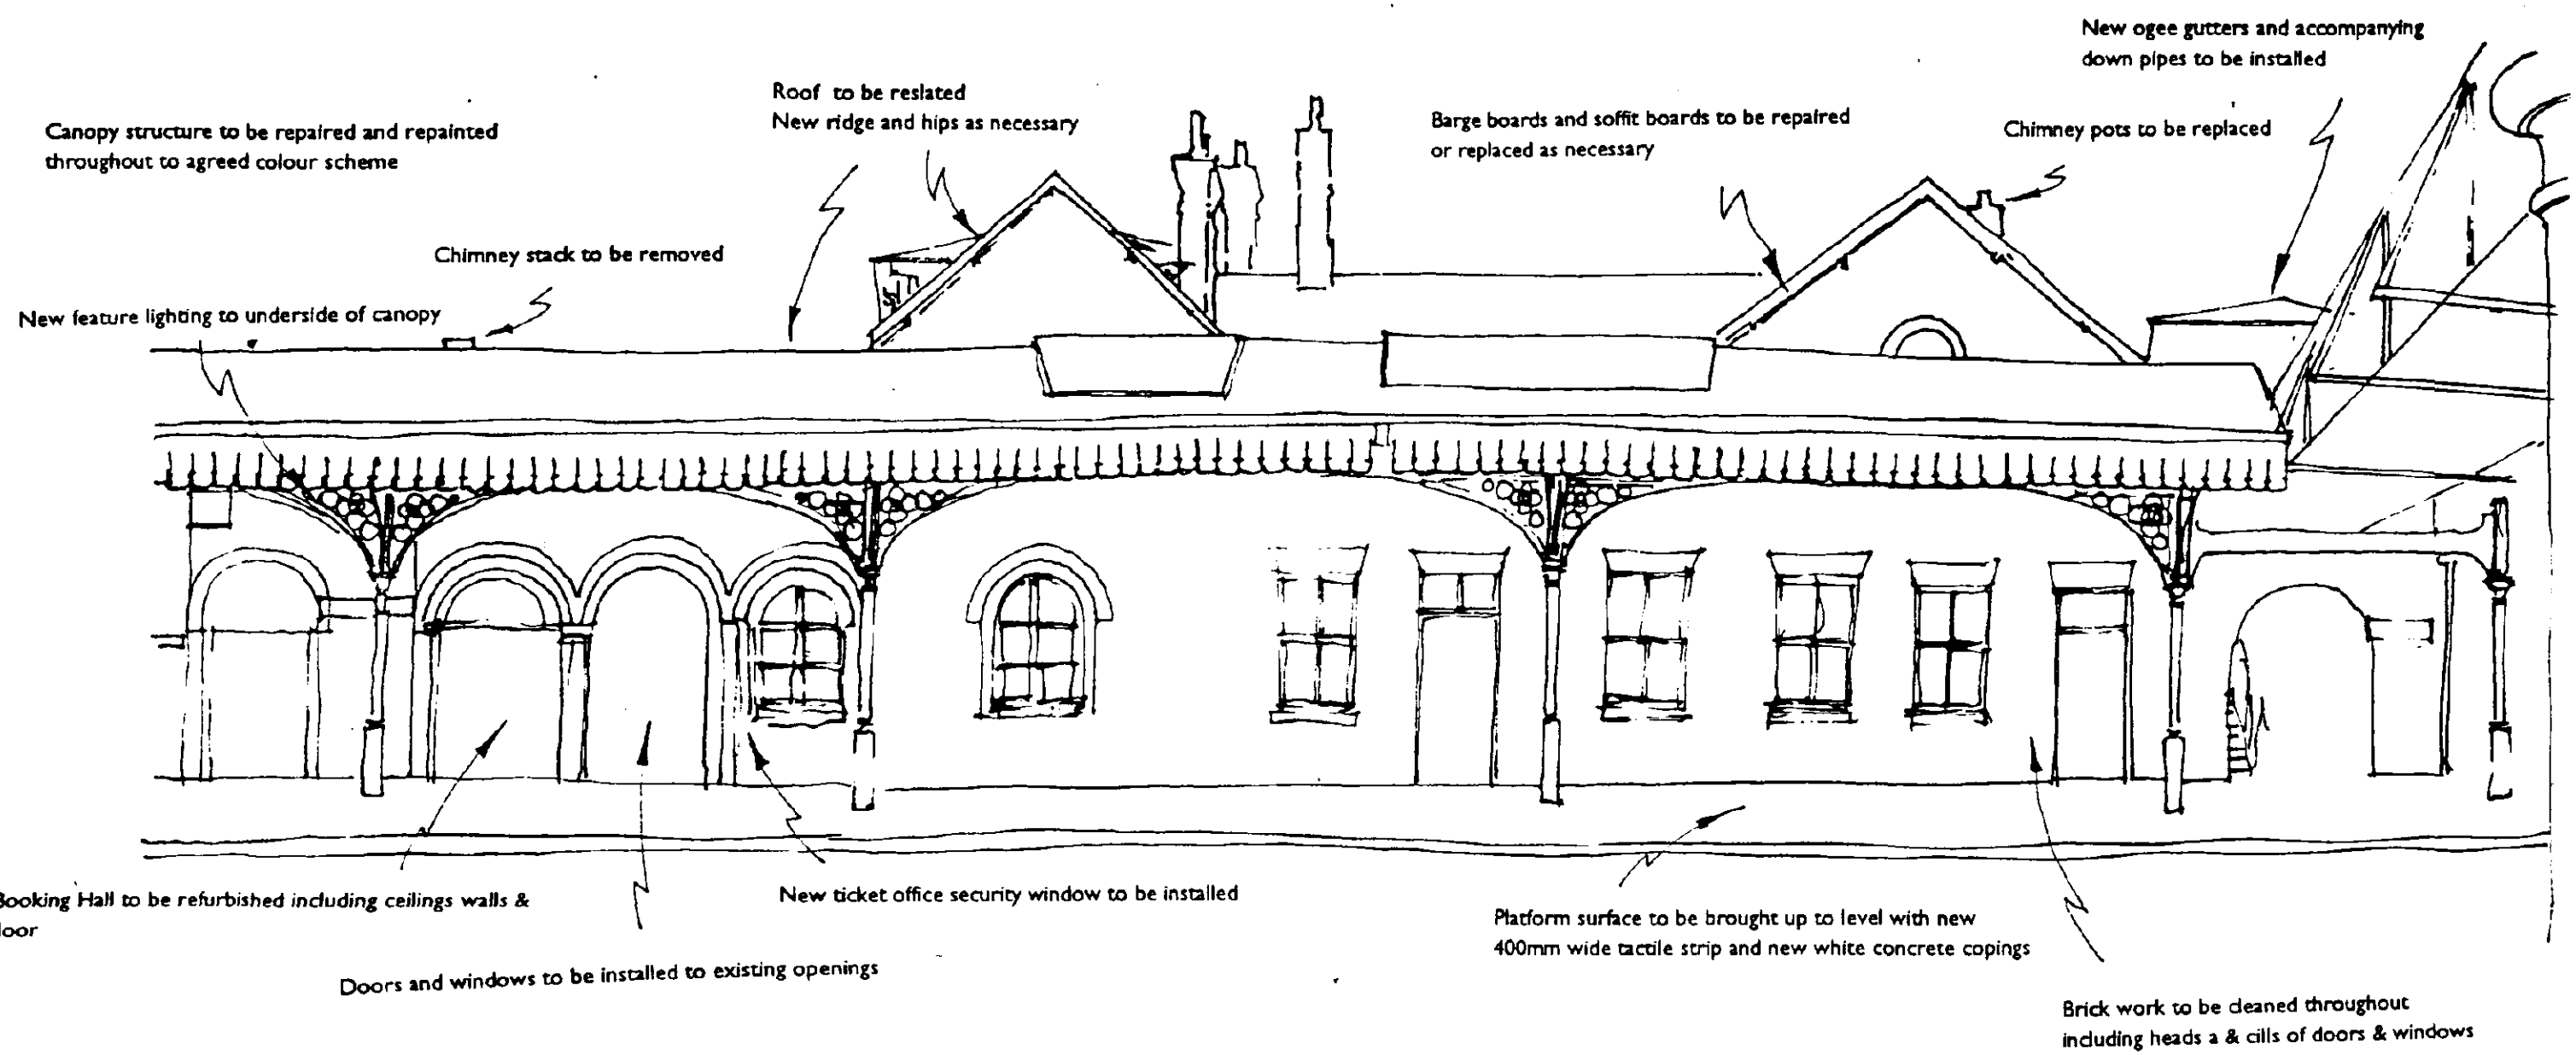

Spalding Station
Platform elevation (South)
Proposed works

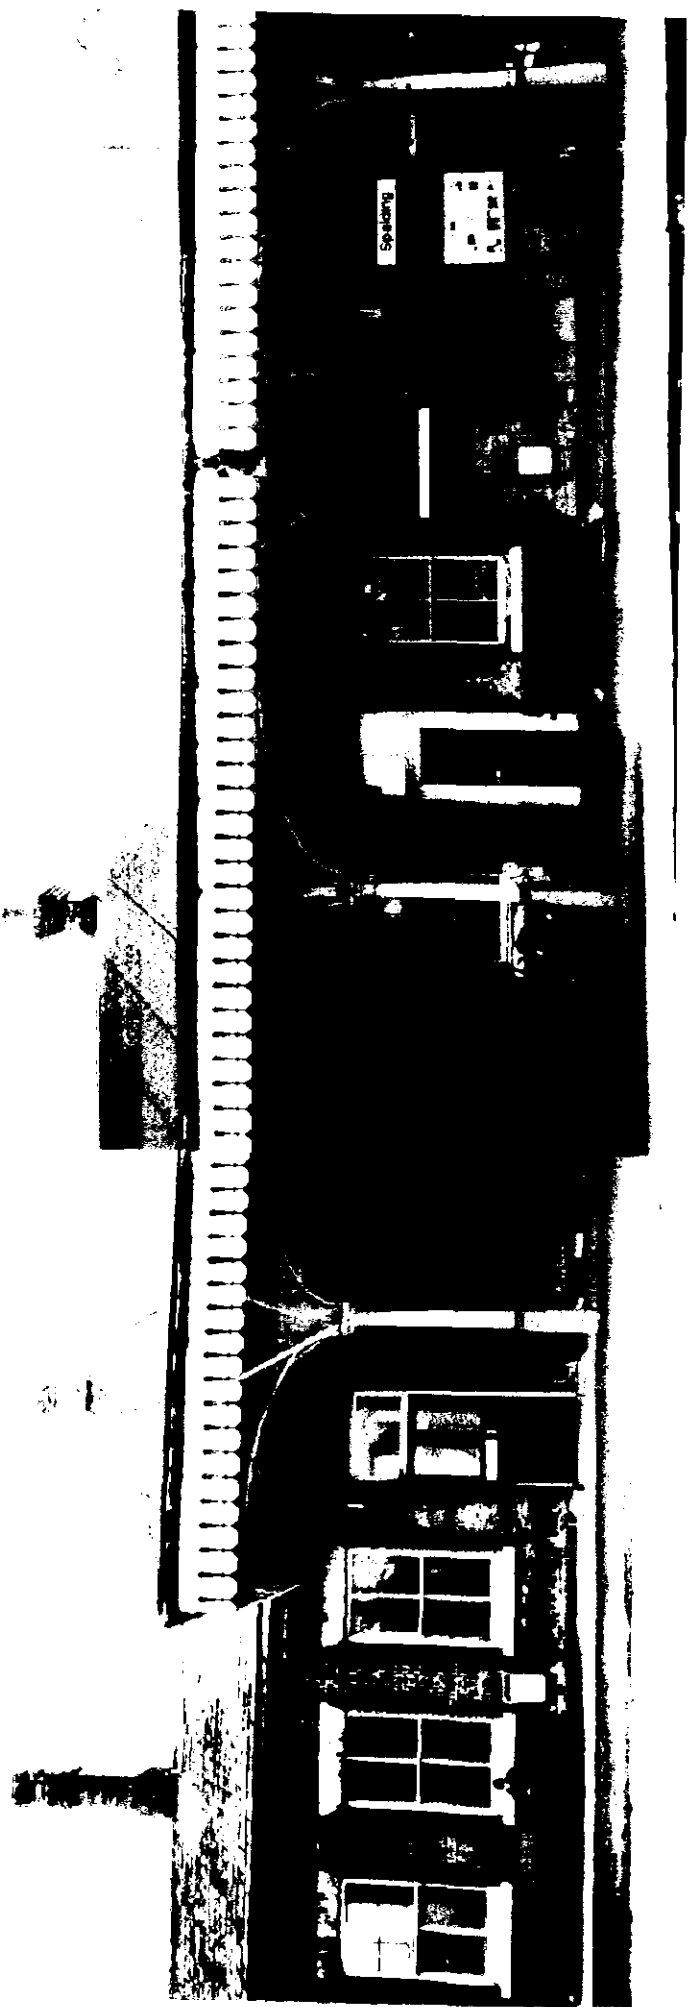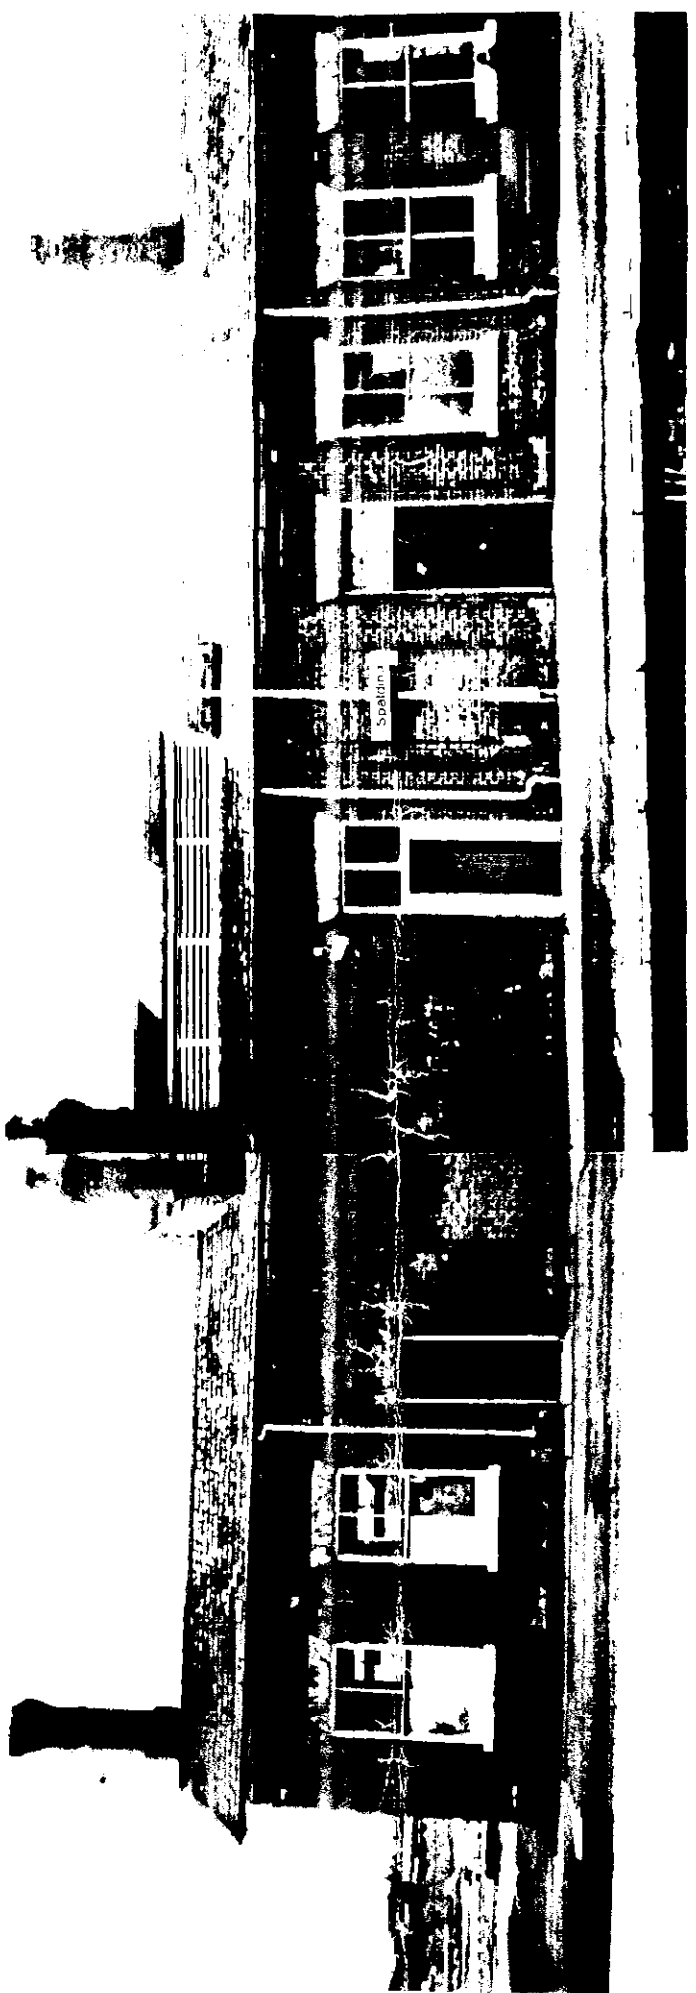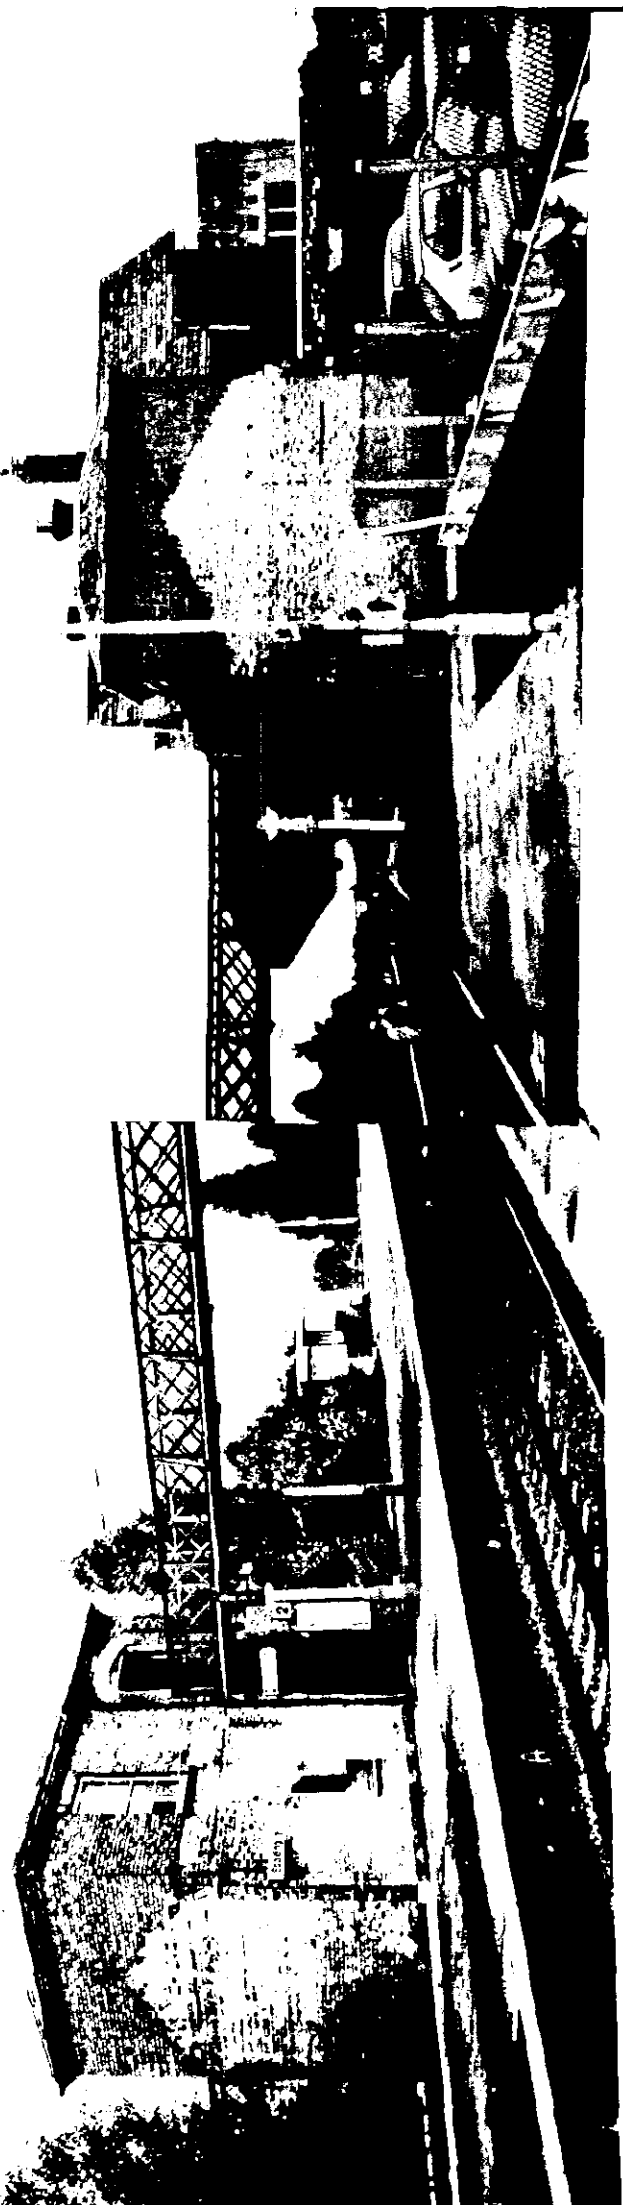

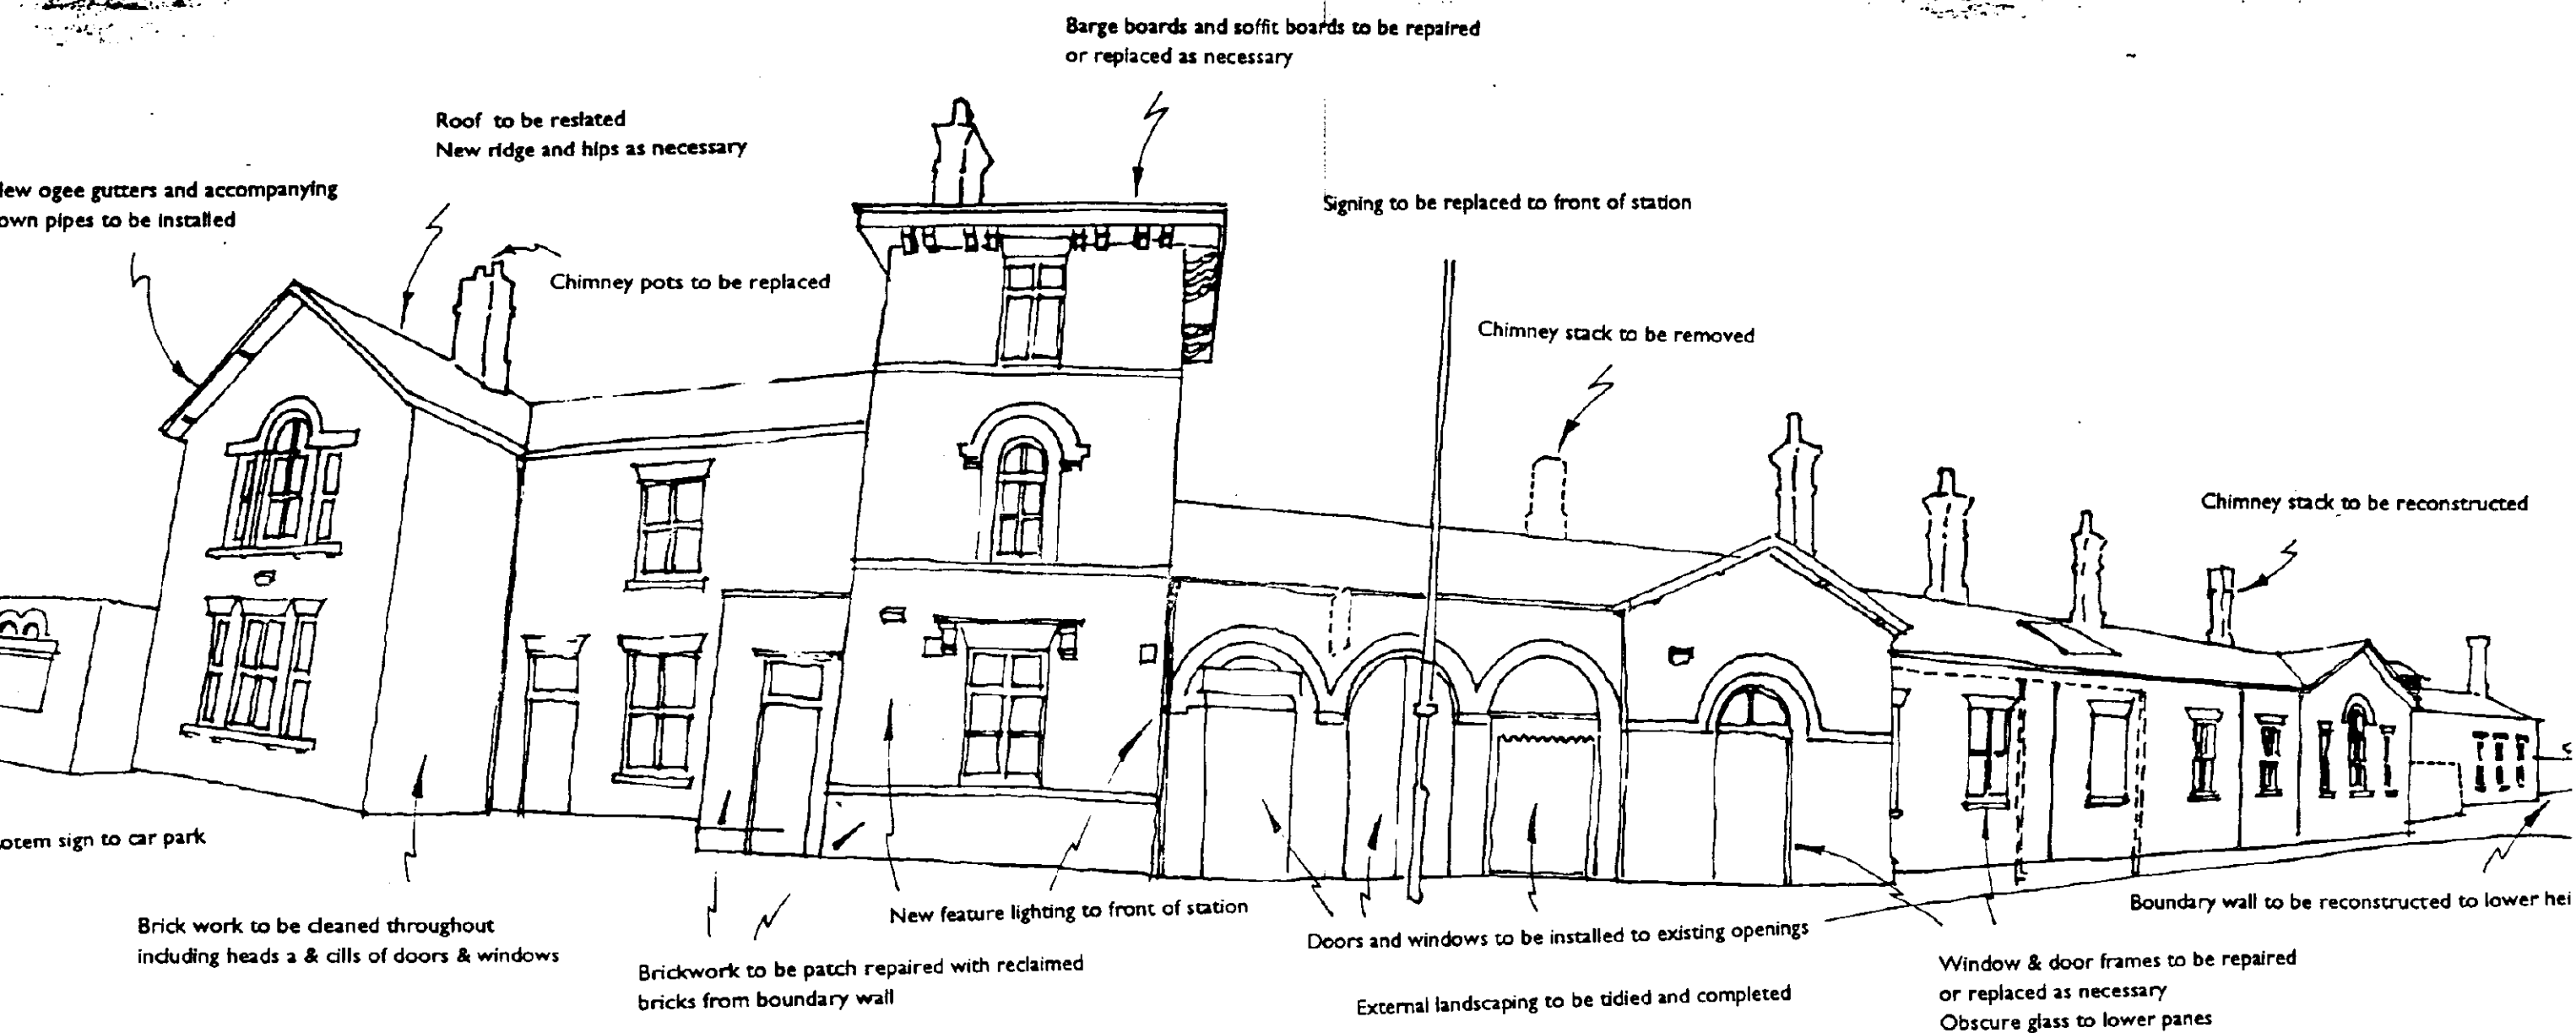

Spalding Station

Forecourt elevation
Proposed works