
Windows


Lintels

Window No.	Location	Window Size w x h	Description	Finish	Glazing	Structural Opening	Type	Lenght
W1	FIRST FLOOR SALES	815 x 1260	COMAR 2 FIXED LIGHT ALUMINIUM WINDOW TO DETAIL	POWDER COATED RAL - 5003 (BLUE)	4-16-6.4 SEALED DOUBLE GLAZED UNITS, LAMINATED INTERNALLY	825	IG L1/S 75 WIL	1200
W2	FIRST FLOOR SALES	815 x 1260	COMAR 2 FIXED LIGHT ALUMINIUM WINDOW TO DETAIL	POWDER COATED RAL - 5003 (BLUE)	4-16-6.4 SEALED DOUBLE GLAZED UNITS, LAMINATED INTERNALLY	825	IG L1/S 75 WIL	1200
W3	FIRST FLOOR SALES	REFER TO DETAIL 8	COMAR 2 FIXED LIGHT ALUMINIUM BAY WINDOW TO DETAIL	POWDER COATED RAL - 5003 (BLUE)	4-16-6.4 AND 4-16-4 SEALED DOUBLE GLAZED, AS DETAILED.	1265	IG L1/S 75 WIL	1650
W4	FIRST FLOOR SALES	815 x 1260	COMAR 2 FIXED LIGHT ALUMINIUM WINDOW TO DETAIL	POWDER COATED RAL - 5003 (BLUE)	4-16-6.4 SEALED DOUBLE GLAZED UNITS, LAMINATED INTERNALLY	825	IG L1/S 75 WIL	1200
W5	FIRST FLOOR SALES	815 x 1260	COMAR 2 FIXED LIGHT ALUMINIUM WINDOW TO DETAIL	POWDER COATED RAL - 5003 (BLUE)	4-16-6.4 SEALED DOUBLE GLAZED UNITS, LAMINATED INTERNALLY	825	IG L1/S 75 WIL	1200
W6	STAIRCASE	900 x 1185	PURPOSE MADE FIXED LIGHT ALUMINIUM WINDOW TO DETAIL	POWDER COATED RAL - 5003 (BLUE)	4-16-4 SEALED DOUBLE GLAZED UNITS	910	140x145mm STRESSLINE & COMPOSITE CONCRETE BY MANCHESTER BRICK & PRECAST Ltd.	1200
W7	STAIRCASE	900 x 1185	PURPOSE MADE FIXED LIGHT ALUMINIUM WINDOW TO DETAIL	POWDER COATED RAL - 5003 (BLUE)	4-16-4 SEALED DOUBLE GLAZED UNITS	910	140x145mm STRESSLINE & COMPOSITE CONCRETE BY MANCHESTER BRICK & PRECAST Ltd.	1200
W8	STAFFROOM	900 x 1035	PURPOSE MADE FIXED LIGHT ALUMINIUM WINDOW TO DETAIL	POWDER COATED RAL - 5003 (BLUE)	4-16-4 SEALED DOUBLE GLAZED UNITS	910	IG L1/S 75	1200
W9	FIRST FLOOR SALES	815 x 960	COMAR 2 FIXED LIGHT ALUMINIUM WINDOW TO DETAIL	POWDER COATED RAL - 5003 (BLUE)	4-16-4 SEALED DOUBLE GLAZED UNITS	825	IG L1/S 75 WIL	1200
W10	FIRST FLOOR SALES	815 x 960	COMAR 2 FIXED LIGHT ALUMINIUM WINDOW TO DETAIL	POWDER COATED RAL - 5003 (BLUE)	4-16-4 SEALED DOUBLE GLAZED UNITS	825	IG L1/S 75 WIL	1200
W11	FIRST FLOOR SALES	815 x 960	COMAR 2 FIXED LIGHT ALUMINIUM WINDOW TO DETAIL	POWDER COATED RAL - 5003 (BLUE)	4-16-4 SEALED DOUBLE GLAZED UNITS	825	IG L1/S 75 WIL	1200
W12	FIRST FLOOR SALES	815 x 960	COMAR 2 FIXED LIGHT ALUMINIUM WINDOW TO DETAIL	POWDER COATED RAL - 5003 (BLUE)	4-16-4 SEALED DOUBLE GLAZED UNITS	825	IG L1/S 75 WIL	1200


ALL DIMENSIONS TO BE CHECKED ON SITE PRIOR TO FABRICATION OF WINDOWS.

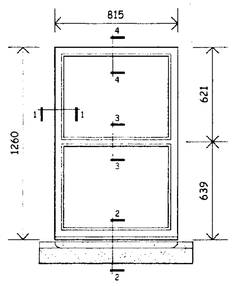


Windows W1,W2,W4,& W5

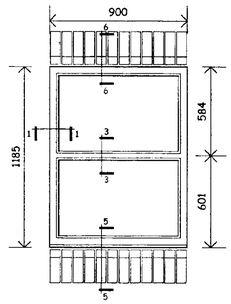


Windows W6,& W7

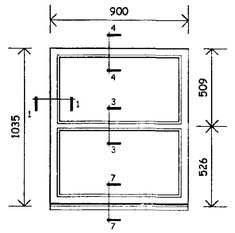


Windows W8

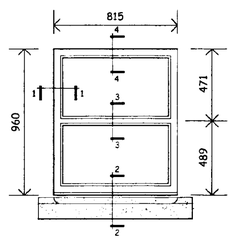


Windows W9,W10,W11, & W12

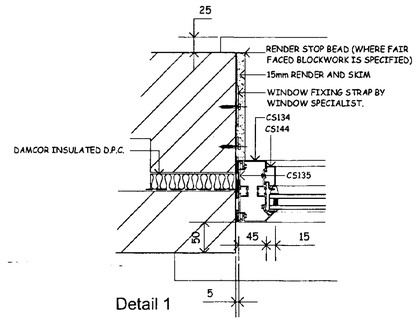


Detail 1

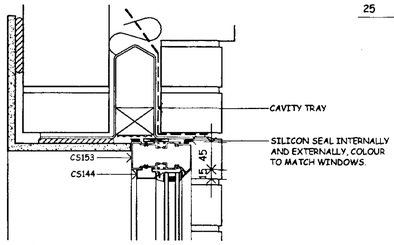


Detail 4

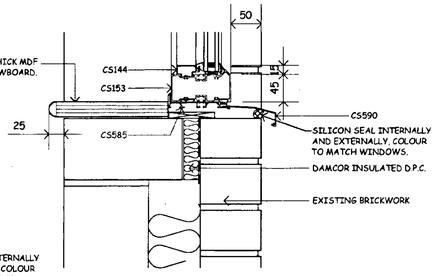


Detail 7

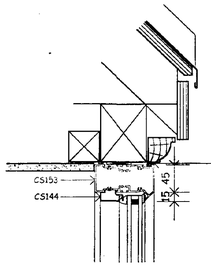


Detail 8

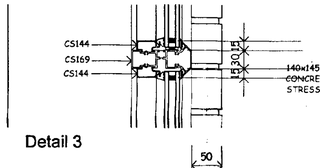


Detail 3

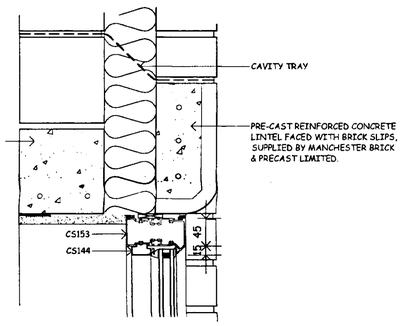


Detail 6

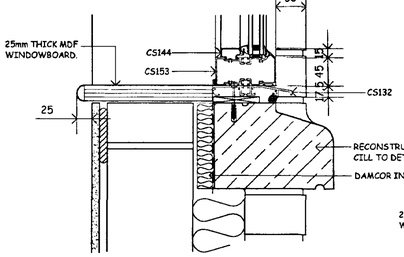


Detail 2

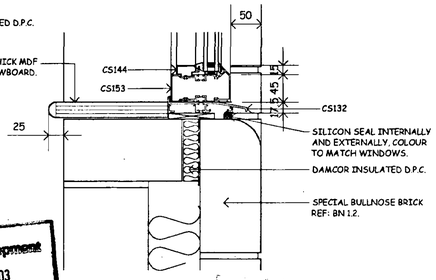

Detail 5

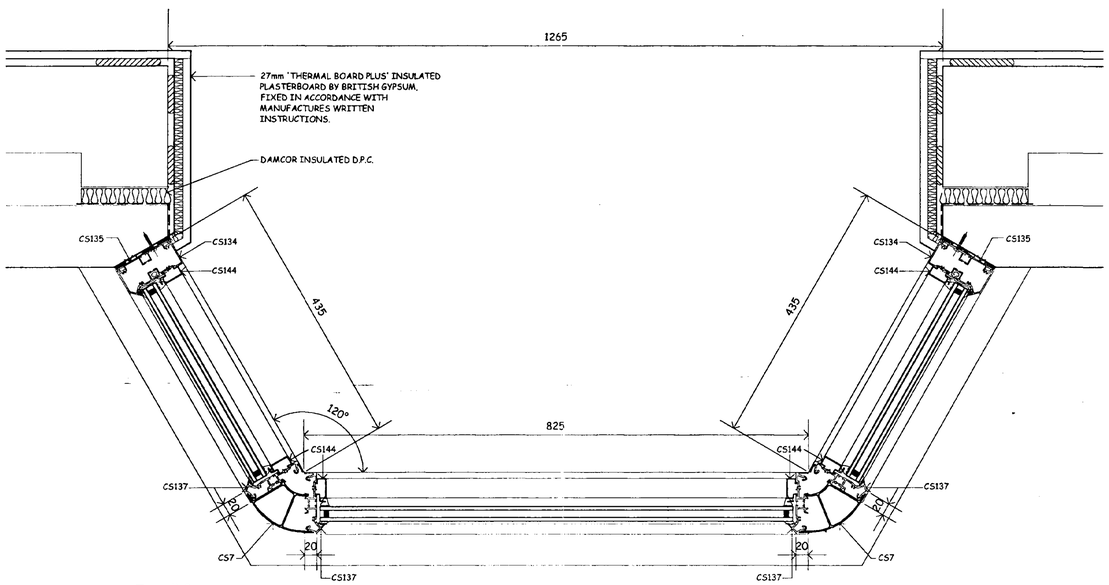

Detail 8

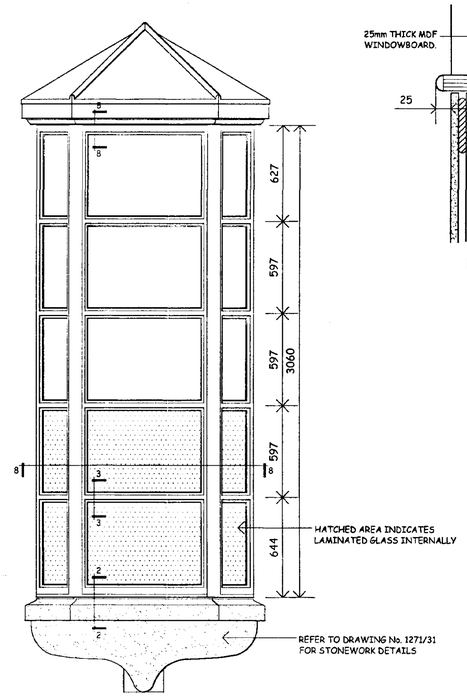

Window W3

SHDC
Planning & Development
17 JAN 2003
0046/03
DETERMINED
PLANNING

le Sage ASSOCIATES
CHARTERED ARCHITECTS
40 BRIDGE STREET DEEPING ST. JAMES
PETERBOROUGH PE6 8HA
TEL. (01778) 344220 FAX. (01778) 344391


PROJECT
Proposed Extension to No. 7 Market Place
Spalding, Lincolnshire
(to incorporate 18 & 19 Bridge Street & 1 Market Place)

CLIENT
Westgate Properties (Anglia) Limited


DRAWING
Window Schedule

DATE 01/10/2001
SCALE 1:20 & 1:5


DRAWING NO. 1271/41
REV.

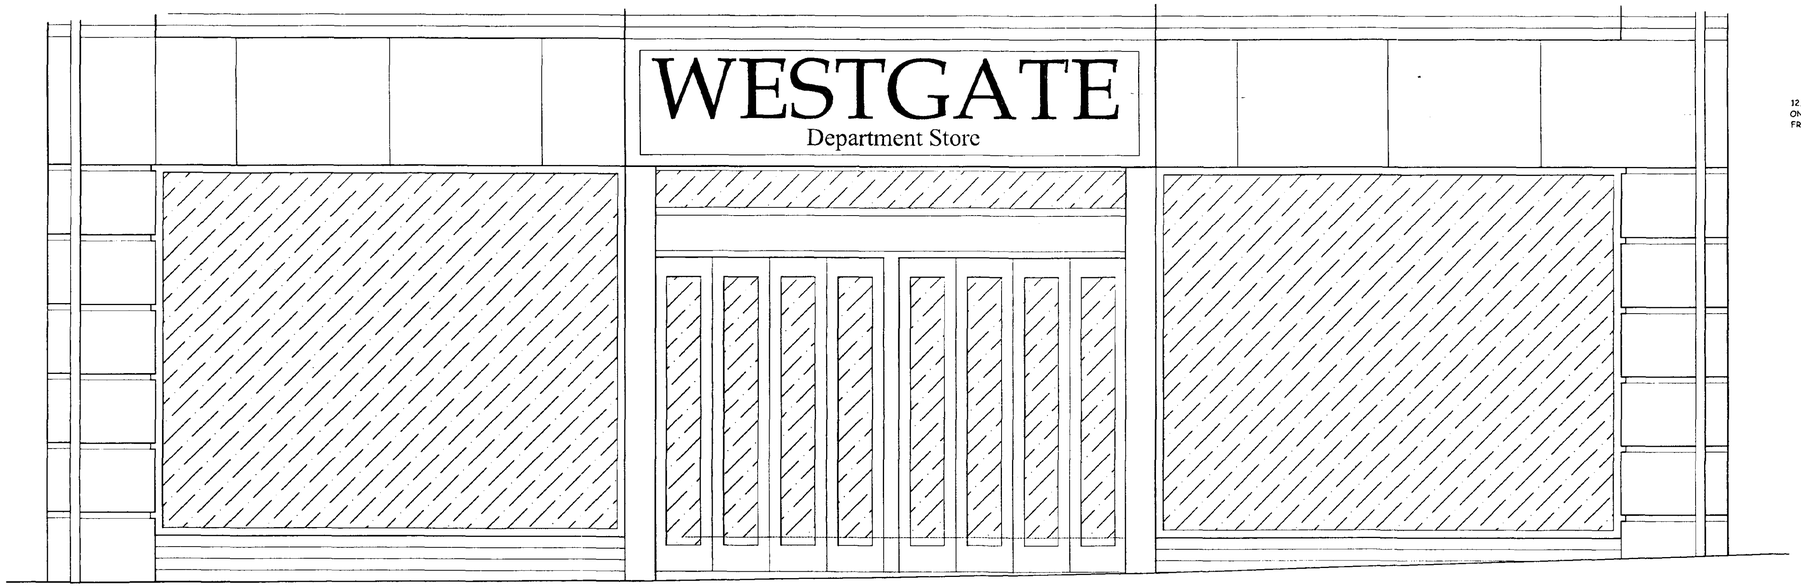


Elevation 1:20

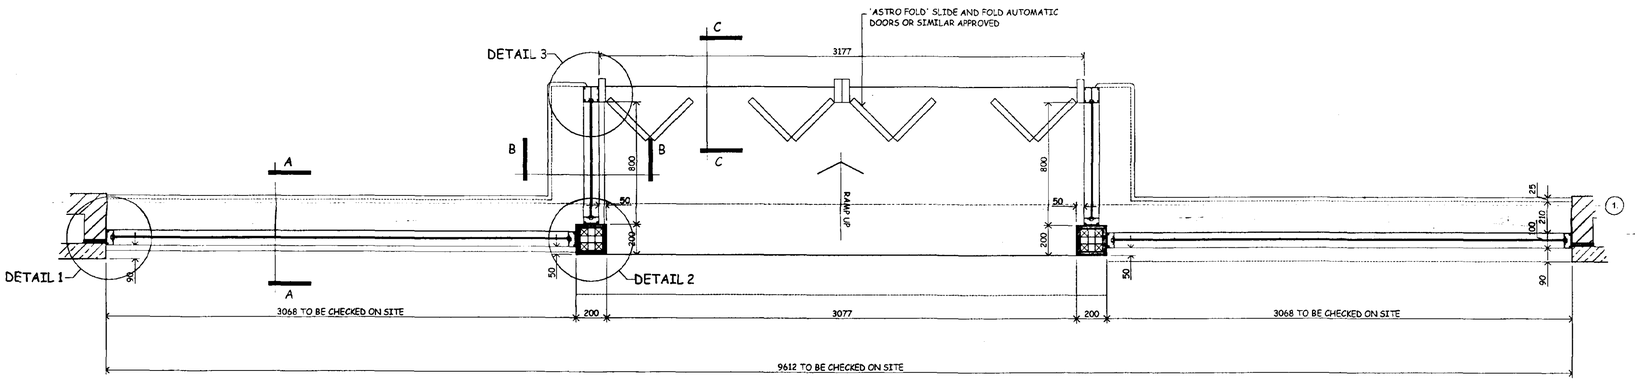


Plan 1:20

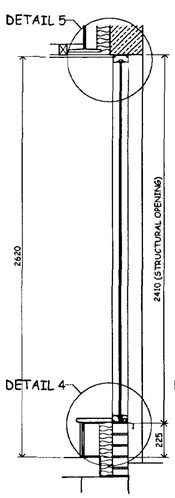

Section A-A
1:20

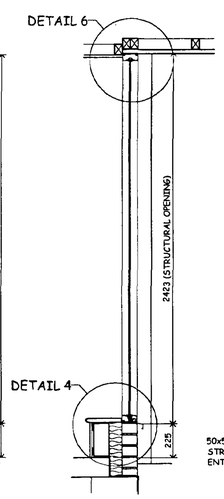


Section B-B
1:20

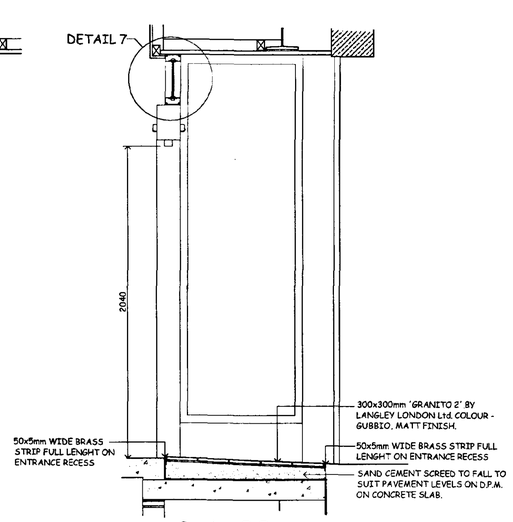


Section C-C
1:20


ALL DIMENSIONS TO BE CHECKED ON SITE PRIOR TO FABRICATION OF WINDOWS.

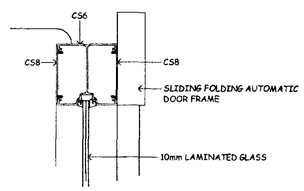


Detail 3 1:5

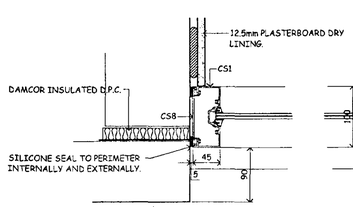


Detail 1 1:5

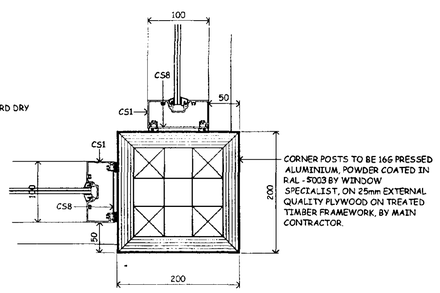


Detail 2 1:5

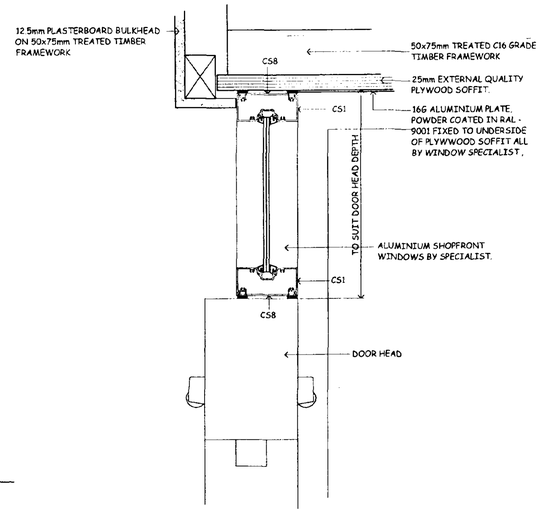


Detail 7 1:5

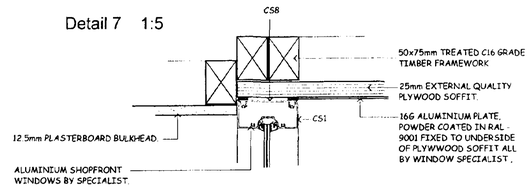

Detail 6 1:5

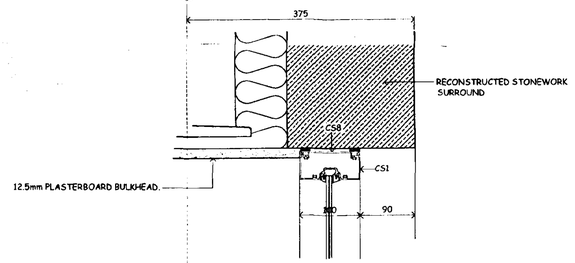

Detail 5 1:5

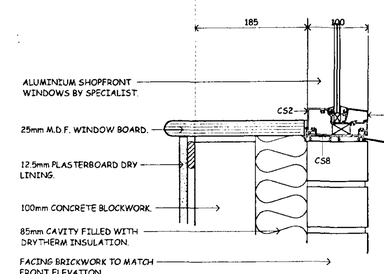

Detail 4 1:5

DETERMINED PLAN

SHDC
Planning & Development
17 JAN 2003
Ref 0046/03

le Sage ASSOCIATES
CHARTERED ARCHITECTS
40 BRIDGE STREET DEEPING ST. JAMES
PETERBOROUGH PE6 8HA
TEL. (01778) 344200 FAX. (01778) 344391

PROJECT
Proposed Extension to No. 7 Market Place
Spalding, Lincolnshire
(to incorporate 18 & 19 Bridge Street & 1 Market Place)

CLIENT
Westgate Properties (Anglia) Limited

DRAWING
Shopfront Details

DATE
14/01/2003

SCALE
1:20 & 1:5

DRAWING NO.
1271/43

REV.